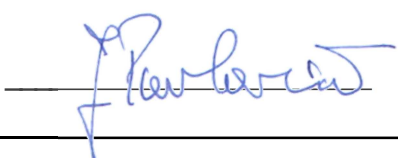
 


Project part	Architectural project,				
Client:	JP Elektroprivreda Srbije, Carice Milice 2, Beograd,				
Facility:	FGD Construction Project for TPP Nikola Tesla, Location: Obrenovac, K.P. 1934/1, K.O. Urovci				
Doc. type:	IDR - Conceptual design				
Type of works:	New construction				
Designer:	delta inženjering, Zaplanska br. 86, 11010 Beograd – Voždovac				
Designer's representative:	Jugoslav Pavlović, dipl.ing.maš., director				
Sign and stamp:	 				
Responsible designer:	Mirjana Lazić, mr.arch., dipl.ing.				
License number:	300 4540 03				
Sign and personal stamp:	 				
Doc. number:	NTFGD-00-IDR-1.0-00-IDR-1.1				
Contract	Facility	Doc. type	Project part	Book part	Revision
NTFGD-00-IDR-1.0	00	IDR	1	1	0
Place and date:	Belgrade, 2018				

2018	0	IDR - Conceptual design			
Date:	Revision:	Project / Revision description		Done by:	Approved:
✉ Zaplanska br. 86, 11010 Beograd – Voždovac ☎ Telefon: +381-11-78.56.903 📠 Faks: +381-11-31.21.788 🌐 www.deltainzenjering.rs			  		
Activity record:	7112;	Record number:	17085123;	Tax ID:	SR100062229,
			VAT No.:	386473	

	Client:	JP Elektroprivreda Srbije, Carice Milice 2, Beograd,				
	Facility:	FGD Construction Project for TPP Nikola Tesla, Lokacija: Obrenovac, K.P. 1934/1, K.O. Urovci				
	Doc. type:	IDR - Conceptual design				
Project part: NTFGD-00-IDR-1.0-00-IDR-1.1-00		Architectural project			Page: 1.2.1	Rev.: 0

1.2 PROJECT PART CONTENTS						
No.	Document name	Document No.	Format	Sheet	Rev.	Date
1.1	COVER PAGE OF TECHNICAL DOCUMENTATION	NTFGD-00-IDR-1.0-00-IDR-1.1-00	A4	1	0	
1.2	CONTENTS	NTFGD-00-IDR-1.0-00-IDR-1.1-00	A4		0	
1.3	DECISION ON DETERMINING THE RESPONSIBLE DESIGNER	NTFGD-00-IDR-1.0-00-IDR-1.1-00	A4	1	0	
1.4	STATEMENT OF THE RESPONSIBLE DESIGNER	NTFGD-00-IDR-1.0-00-IDR-1.1-00	A4	1	0	
1.5	TEXTUAL DOCUMENTATION	NTFGD-00-IDR-1.0-00-IDR-1.1-00	A4	1	0	
1.5.1	Technical description	NTFGD-00-IDR-1.0-00-IDR-1.1-00	A4		0	
1.6.	NUMERICAL DOCUMENTATION	NTFGD-00-IDR-1.0-00-IDR-1.1-00	A4	1	0	
1.6.1	Area calculation	NTFGD-00-IDR-1.0-00-IDR-1.1-00	A4		0	
1.6.2	Estimated value of investment	NTFGD-00-IDR-1.0-00-IDR-1.1-00	A4		0	
1.7.	GRAPHICAL DOCUMENTATION	NTFGD-00-IDR-1.0-00-IDR-1.1-00	A4	1	0	
1.7.1	General layout plot plan	NTFGD-00-IDR-1.0-00-IDR-1.1-01		1	0	
1.7.2	I PHASE OF EXECUTION BUILDINGS					
	OBJECT C18 –LIMESTONE TRUCK UNLOADING BUILDING					
1.7.2.1	Floor plan on ±0.00	NTFGD-00-IDR-1.0-00-IDR-1.1-02		1	0	
1.7.2.2	Roof plan	NTFGD-00-IDR-1.0-00-IDR-1.1-03		1	0	
1.7.2.3	Sections 1-1, 2-2	NTFGD-00-IDR-1.0-00-IDR-1.1-04		1	0	
1.7.2.4	Facades	NTFGD-00-IDR-1.0-00-IDR-1.1-03		1	0	
	OBJECT C22 –LIMESTONE STORAGE BUILDING					
1.7.2.5	Floor plan on ±0.00	NTFGD-00-IDR-1.0-00-IDR-1.1-04		1	0	
1.7.2.6	Roof plan	NTFGD-00-IDR-1.0-00-IDR-1.1-07		1	0	
1.7.2.7	Sections 1-1, 2-2	NTFGD-00-IDR-1.0-00-IDR-1.1-05		1	0	
1.7.2.8	Facades	NTFGD-00-IDR-1.0-00-IDR-1.1-06		1	0	
	OBJECT C23 –LIMESTONE AND GYPSUM ELECTRICAL BUILDING					
1.7.2.9	Floor plan on ±0.00	NTFGD-00-IDR-1.0-00-IDR-1.1-10		1	0	
1.7.2.10	First floor plan	NTFGD-00-IDR-1.0-00-IDR-1.1-07		1	0	
1.7.2.11	Roof plan	NTFGD-00-IDR-1.0-00-IDR-1.1-08		1	0	

Project part: NTFGD-00-IDR-1.0-00-IDR-1.1 -00	Architectural project	Page: 1.2.2	Rev.: 0
--	-----------------------	-------------	---------

1.2 PROJECT PART CONTENTS						
No.	Document name	Document No.	Format	Sheet	Rev.	Date
1.7.2.12	Sections 1-1, 2-2	NTFGD-00-IDR-1.0-00-IDR-1.1 -09		1	0	
1.7.2.13	Facades A,B	NTFGD-00-IDR-1.0-00-IDR-1.1 -10		1	0	
1.7.2.14	Facades C,D	NTFGD-00-IDR-1.0-00-IDR-1.1 -11		1	0	
	OBJECT C24 –LIMESTONE MILL BUILDING					
1.7.2.15	Floor plan on ±0.00	NTFGD-00-IDR-1.0-00-IDR-1.1 -16		1	0	
1.7.2.16	Floor plan on +11.00	NTFGD-00-IDR-1.0-00-IDR-1.1 -12		1	0	
1.7.2.17	Floor plan on +18.00	NTFGD-00-IDR-1.0-00-IDR-1.1 -13		1	0	
1.7.2.18	Roof plan	NTFGD-00-IDR-1.0-00-IDR-1.1 -14		1	0	
1.7.2.19	Sections 1-1, 2-2	NTFGD-00-IDR-1.0-00-IDR-1.1 -15		1	0	
1.7.2.20	Facades A,B,C,D	NTFGD-00-IDR-1.0-00-IDR-1.1 -16		1	0	
	OBJECT C29.1,29.2 –TRUCK SCALE 1,2					
1.7.2.21	Form work of foundation	NTFGD-00-IDR-1.0-00-IDR-1.1 -22		1	0	
	OBJECT C30 –GYPSUM, STORAGE SYLO					
1.7.2.22	Floor plan on ±0.00, Floor plan on +12.80	NTFGD-00-IDR-1.0-00-IDR-1.1 -17		1	0	
1.7.2.23	Floor plan on +33.50, Floor plan on +40.00	NTFGD-00-IDR-1.0-00-IDR-1.1 -18		1	0	
1.7.2.24	Roof plan	NTFGD-00-IDR-1.0-00-IDR-1.1 -19		1	0	
1.7.2.25	Sections 1-1, 2-2	NTFGD-00-IDR-1.0-00-IDR-1.1 -20		1	0	
1.7.2.26	Facades	NTFGD-00-IDR-1.0-00-IDR-1.1 -21		1	0	
	OBJECT 35- GATE HOUSE					
1.7.2.27	Floor plan on ±0.00, Roof plan	NTFGD-00-IDR-1.0-00-IDR-1.1 -22		1	0	
1.7.2.28	Sections 1-1, 2-2	NTFGD-00-IDR-1.0-00-IDR-1.1 -23		1	0	
1.7.2.29	Facades A,B	NTFGD-00-IDR-1.0-00-IDR-1.1 -24		1	0	
1.7.2.30	Facades C,D	NTFGD-00-IDR-1.0-00-IDR-1.1 -25		1	0	
	OBJECT C36 - COMPRESSOR STATION					
1.7.2.31	Floor plan on ±0.00	NTFGD-00-IDR-1.0-00-IDR-1.1 -26		1	0	
1.7.2.32	Roof plan	NTFGD-00-IDR-1.0-00-IDR-1.1 -27		1	0	
1.7.2.33	Sections 1-1, 2-2	NTFGD-00-IDR-1.0-00-IDR-1.1 -34		1	0	
1.7.2.34	Facades	NTFGD-00-IDR-1.0-00-IDR-1.1 -35		1	0	
	FACILITY C39 –LIMESTONE RAILWAY UNLOADING					
1.7.2.35	Floor plan on ±0.00	NTFGD-00-IDR-1.0-00-IDR-1.1 -36		1	0	

Project part: NTFGD-00-IDR-1.0-00-IDR-1.1 -00	Architectural project	Page: 1.2.3	Rev.: 0
--	-----------------------	-------------	---------

1.2 PROJECT PART CONTENTS						
No.	Document name	Document No.	Format	Sheet	Rev.	Date
1.7.2.36	Roof plan	NTFGD-00-IDR-1.0-00-IDR-1.1 -37		1	0	
1.7.2.37	Sections 1-1, 2-2	NTFGD-00-IDR-1.0-00-IDR-1.1 -38		1	0	
1.7.2.38	Facades	NTFGD-00-IDR-1.0-00-IDR-1.1 -39		1	0	
1.7.3	II PHASE OF EXECUTION BUILDINGS					
	OBJECT C1 - 01 ASORBER 1HTD					
1.7.3.1	Floor plan on ± 0.00 , Sections, Facades	NTFGD-00-IDR-1.0-00-IDR-1.1 -40		1	0	
	OBJECT C2 - 02ASORBER 2HTD					
1.7.3.2	Floor plan on ± 0.00 , Sections, Facades	NTFGD-00-IDR-1.0-00-IDR-1.1 -41		1	0	
	OBJECT C3-1HTD -RECIRCULATION PUMP BUILDING 1HTD-1					
1.7.3.3	Floor plans	NTFGD-00-IDR-1.0-00-IDR-1.1 -42		1	0	
1.7.3.4	Roof plan	NTFGD-00-IDR-1.0-00-IDR-1.1 -43		1	0	
1.7.3.5	Sections 1-1, 2-2	NTFGD-00-IDR-1.0-00-IDR-1.1 -44		1	0	
1.7.3.6	Facades	NTFGD-00-IDR-1.0-00-IDR-1.1 -45		1	0	
	C4-1HTD BUILDING - RECIRCULATION PUMP BUILDING2HTD-2					
1.7.3.7	Floor plans	NTFGD-00-IDR-1.0-00-IDR-1.1 -46		1	0	
1.7.3.8	Roof plan	NTFGD-00-IDR-1.0-00-IDR-1.1 -47		1	0	
1.7.3.9	Sections 1-1, 2-2	NTFGD-00-IDR-1.0-00-IDR-1.1 -48		1	0	
1.7.3.10	Facades	NTFGD-00-IDR-1.0-00-IDR-1.1 -49		1	0	
	OBJECT C3-2 HTD-BUILDING RECYCLING PUMPS 2HTD-1					
1.7.3.11	Floor plans	NTFGD-00-IDR-1.0-00-IDR-1.1 -50		1	0	
1.7.3.12	Roof plan	NTFGD-00-IDR-1.0-00-IDR-1.1 -51		1	0	
1.7.3.13	Sections 1-1, 2-2	NTFGD-00-IDR-1.0-00-IDR-1.1 -52		1	0	
1.7.3.14	Facades	NTFGD-00-IDR-1.0-00-IDR-1.1 -53		1	0	
	OBJECT C4-2HTD -RECIRCULATION PUMP AND OXIDATION AIR BLOWER 2HTD -2					
1.7.3.15	Floor plans	NTFGD-00-IDR-1.0-00-IDR-1.1 -54		1	0	
1.7.3.16	Roof plan	NTFGD-00-IDR-1.0-00-IDR-1.1 -55		1	0	
1.7.3.17	Sections 1-1, 2-2	NTFGD-00-IDR-1.0-00-IDR-1.1 -56		1	0	
1.7.3.18	Facades	NTFGD-00-IDR-1.0-00-IDR-1.1 -57		1	0	

Project part:		NTFGD-00-IDR-1.0-00-IDR-1.1-00	Architectural project			Page:	1.2.4	Rev.:	0
1.2 PROJECT PART CONTENTS									
No.	Document name		Document No.		Format	Sheet	Rev.	Date	
	BUILDING C5-FGD CONTROL-ELECTRICAL BUILDING								
1.7.3.19	Basement plan		NTFGD-00-IDR-1.0-00-IDR-1.1 -58			1	0		
1.7.3.20	Floor plan on ±0.00, First Floor plan		NTFGD-00-IDR-1.0-00-IDR-1.1 -59			1	0		
1.7.3.21	Roof plan		NTFGD-00-IDR-1.0-00-IDR-1.1 -60			1	0		
1.7.3.22	Sections 1-1, 2-2		NTFGD-00-IDR-1.0-00-IDR-1.1 -61			1	0		
1.7.3.24	Facades A,B		NTFGD-00-IDR-1.0-00-IDR-1.1 -62			1	0		
1.7.3.25	Facades C,D		NTFGD-00-IDR-1.0-00-IDR-1.1 -63			1	0		
	BUILDING C6-1 HTD- OXIDATION AIR BLOWER BUILDING								
1.7.3.26	Floor plans		NTFGD-00-IDR-1.0-00-IDR-1.1 -64			1	0		
1.7.3.27	Roof plan		NTFGD-00-IDR-1.0-00-IDR-1.1 -65			1	0		
1.7.3.28	Sections 1-1, 2-2		NTFGD-00-IDR-1.0-00-IDR-1.1 -66			1	0		
1.7.3.29	Facades		NTFGD-00-IDR-1.0-00-IDR-1.1 -67			1	0		
	BUILDING C7 -EMERGENCY DIESEL GENERATOR								
1.7.3.30	Floor plan on ±0.00		NTFGD-00-IDR-1.0-00-IDR-1.1 -68			1	0		
1.7.3.31	Ceiling plan		NTFGD-00-IDR-1.0-00-IDR-1.1 -69			1	0		
1.7.3.32	Roof plan		NTFGD-00-IDR-1.0-00-IDR-1.1 -70			1	0		
1.7.3.33	Sections 1-1, 2-2,3-3		NTFGD-00-IDR-1.0-00-IDR-1.1 -71			1	0		
1.7.3.34	Facades		NTFGD-00-IDR-1.0-00-IDR-1.1 -72			1	0		
	BUILDING C10-2HTD -ABSORBER DRAIN PIT								
1.7.3.35	Form work of drain pit		NTFGD-00-IDR-1.0-00-IDR-1.1 -73			1	0		
	C37 BUILDING -GYPSUM SLURRY DISPOSAL SYSTEM TANK								
1.7.3.36	Arrangement of gypsum slurry disposed system tank area		NTFGD-00-IDR-1.0-00-IDR-1.1 -74			1	0		

	Client:	JP Elektroprivreda Srbije, Carice Milice 2, Beograd,		
	Facility:	FGD Construction Project for TPP Nikola Tesla, Lokacija: Obrenovac, K.P. 1934/1, K.O. Urovci		
	Doc. type:	IDR - Conceptual design		
Project part:	NTFGD-00-IDR-1.0-00-IDR-1.1 -00	Architectural project	Page:	1.3.1
			Rev.:	0

1.3

DENOMINATION OF RESPONSIBLE DESIGNER

According to the Article 128a of Law on Planning and Construction (Official Gazette of RS, no. 72/09, 81/09-correction 64/10-decision US, 24/11 and 121/12, 42/13 decision US, 50/2013 – decision US, 98/2013 – decision US, 132/14 and 145/14) and regulations of the Rulebook on content, manner and process of making and conducting of technical documentation control according to class and purpose of the facility (Official Gazette of RS, no. 23/2015, 77/2015, 58/2016, 96/2016 and 67/2017) as:


RESPONSIBLE DESIGNER

For preparation of technical documentation

Project part	Architectural project, .
Facility:	FGD Construction Project for TPP Nikola Tesla, Location: Obrenovac, K.P. 1934/1, K.O. Urovci
Doc. type:	IDR - Conceptual design
Type of works:	New construction

is appointed by:

Responsible designer:	Mirjana Lazić, mr.arch.
License number:	300 4540 03

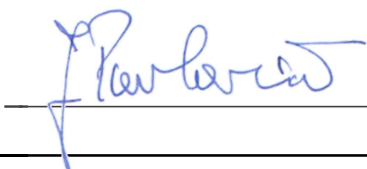Designer:	Delta inženjering, Zaplanska br. 86, 11010 Beograd – Voždovac
Designer's representative:	Jugoslav Pavlović, dipl.ing.maš., director
Sign and stamp:	 
Doc. number:	NTFGD-00-IDR-1.0-00-IDR-1.1
Place and date:	Belgrade, 2018

	Client:	JP Elektroprivreda Srbije, Carice Milice 2, Beograd, ,			
	Facility:	FGD Construction Project for TPP Nikola Tesla, Lokacija: Obrenovac, K.P. 1934/1, K.O. Urovci			
	Doc. type:	IDR - Conceptual design			
Project part:	NTFGD-00-IDR-1.0-00-IDR-1.1 -00	Architectural project	Page	1.4.1	Rev.: 0
1.4 DECLARATION OF RESPONSIBLE DESIGNER					


Responsible designer for the preparation of technical documentation:

Project part	Architectural project, .
Facility:	FGD Construction Project for TPP Nikola Tesla, Location: Obrenovac, K.P. 1934/1, K.O. Urovci
Doc. type:	IDR - Conceptual design
Type of works:	New construction

Responsible designer:	Mirjana Lazić, mr.arch., dipl.ing.
License number:	300 4540 03

I DECLARE

- that the project is entirely in compliance with: other technical documentation for the facility
- that the project was made in accordance with the Law on planning and construction, regulations, standards and norms in the field of construction and rules of the profession;
- that during the project preparation are complied all the prescribed and defined measures and recommendations for meeting the essential requirements for the facility and that the project is prepared in accordance with the measures and recommendations by which is proven the fulfillment of basic requirements.

 Responsible designer:	Mirjana Lazić, mr.arch., dipl.ing.
License number:	300 4540 03
Sign and personal stamp:	 
Doc. number:	NTFGD-00-IDR-1.0-00-IDR-1.1
Place and date:	Belgrade, 2018

	Client:	JP Elektroprivreda Srbije, Carice Milice 2, Beograd, ,			
	Facility:	FGD Construction Project for TPP Nikola Tesla, Lokacija: Obrenovac, K.P. 1934/1, K.O. Urovc			
	Doc. type:	IDR - Conceptual design			
Project part:	NTFGD-00-IDR-1.0-00-IDR-1.1 -00	Architectural project	Page:	1.5.1	Rev.: 0

1.5	TEXTUAL PART
-----	--------------

	Client	JP Elektroprivreda Srbije, Carice Milice 2, Beograd,			
	Facility	FGD Construction Project for TPP Nikola Tesla, Lokacija: Obrenovac, K.P. 1934/1, K.O. Urovci			
	Doc. type	IDR - Conceptual design			
Project part	NTFGD-00-IDR-1.0-00-IDR-1.1 -00	Architectural project	Page	1.5.3.1	Rev.: 0
1.5.3 Engineering specifications					

LOCATION AND DISPOSITION

The largest thermal power plant in Serbia, with six blocks of total installed capacity of 1,650 MW, TE Nikola Tesla, TENT A, is located on the right bank of the Sava River, 40km upstream from Belgrade, near Obrenovac and is the largest single electricity producer in the Serbian power system.

In addition to the production of electricity, this thermal power plant supplies thermal energy for heating the facilities in Obrenovac. The thermal power plant "Nikola Tesla A" is connected with all the major centers in the country by land and railway roads, as well as the waterways.

The subject construction is planned on the part of the cadastral plot K.P.1934 K.O.Urovci

INTRODUCTORY EXPLANATION AND PROJECT OBJECTIVE

The first block of TPP Nikola Tesla, TENT A, with a power of 210 MW, was put into operation on March 7, 1970. Six months later it was joined by the block A2 of the same power. They were, then, the most economical blocks. The construction was continued after five years, so by the end of 1979 EPS was strengthened with another four blocks of 305 + 3x308.5 MW, and TENT A reached the power of the country's largest energy facility.

All TENT A blocks emit sulfur dioxide (SO_2) in significant quantities, which exceed emission limit values determined by domestic and EU regulations.

Following the adoption of the Environmental Protection Laws, which came into force at the end of 2004, and the Law on Ratification of the Treaty on the Establishment of the Energy Community of South Eastern Europe, Elektroprivreda Srbije (EPS) has begun a series of activities in order to fulfill the obligation to harmonize the operation of thermal power plants with requirements of EU regulations regarding air protection.

The project envisages the construction of flue gas desulphurization facilities for blocks A3, A4, A5 and A6 . Blocks A1 and A2 are omitted because they will be disconnected from use due to end-of-life.

On blocks A3, A4, A5 and A6, the flue gas desulphurization technology will be applied with a wet lime method, using limestone as a sorbent. As a by-product, gypsum will be obtained, which can be used in construction. The flue gas desulphurization technology with wet limestone process generally includes the following technological operations:

- Smoke gases are fed into the absorber after the electrostatic filter with the aid of a fan (BUF-bust up fan);
- For the desulphurization process, water is supplied to the absorber by the pump, then a suspension of fine limestone, wet-milled in a mill with balls, and the necessary amount of air that provides oxygen for the reaction to unfold;
- In the reaction of limestone, water, oxygen and SO_2 from flue gases, gypsum ($CaSO_4 \times 2 H_2O$) and CO_2 are obtained and gypsum is going from the absorber to the process of thickening and filtering, or thickening and then to the depositing with ash from TENT A;
- The purified flue gas is discharged from the absorber, through a wet chimney into the environment;

For gypsum obtained in the absorber in reaction with limestone suspension, the possibility is also to be dispatched to the ash dump, after thickening to a pulp density of 50% of the solid phase. Such thick pulp is then shipped with ash and clay to the ash dump. The position of this plant is marked with (C37). The location of this plant (C37) is north of the absorber 01, near the coal depot.

Deo projekta: Project part	NTFGD-00-IDR-1.0-00-IDR-1.1 -00	Architectural project	List: Page	1.5.3.2	Rev.: Rev.:	0
1.5.3 Tehnički uslovi za izvođenje radova / Engineering specifications						

BASIC DATA ON FACILITIES

The facility for desulphurization of flue gases by wet procedure with limestone in TPP Nikola Tesla, TENT A, is a complex connected to the existing flue gas system of the thermal power plant and all other auxiliary systems. It consists of two physically separated, and technologically independent parts that would run in two phases:

I PHASE OF EXECUTION-SYSTEM FOR PROCESSING LIMESTONE AND GIPSYM

The objects that are the subject of the first phase are in the function of delivery, storage and preparation (milling) of the limestone necessary for the desulphurization process itself, as well as in the function of storage of the products of the desulphurization process (hydrocarbons of the gypsum) intended for further placement on the market.

II PERFORMANCE PHASE - ABSORBER SYSTEM

The objects that are the subject of the second phase are intended for the desulphurization process itself (absorbers) or are objects in the function of a given process or in the function of transporting both flue gases, as well as the limestone, gypsum and all necessary installations. Within this phase, there are also objects intended for the storage of the gypsum plaster, which is not intended for placing on the market.

URBANISTIC PARAMETERS

Based on Location Information no. 350-01-for KP 1934 KO Urovc, issued on the basis of the General Regulation Plan for the facilities of the "Nikola Tesla A" thermal power plant and its associated landfill (Official Gazette of the City of Belgrade No. 59/2008), the construction index 2.2 and occupancy rate 70% is permitted.

PARCEL AREA:

According to the list of real estate No.697 for KP 1934 KO Urovc, the total area of the parcel is 59 ha 09a 10m2.

AREA OF EXISTING PARCEL OBJECTS:

SURFACE OF THE HORIZONTAL PROJECTION OF OBJECTS 88 550m2

OCCUPANCY RATE: 14.98%

BRGP OF EXISTING OBJECTS: -

CONSTRUCTION INDEX: -

AREA OF FACILITIES DESIGNED FOR DESTRUCTION

TOTAL GROSS SURFACE - BRGP (construction)

AREA OF THE HORIZONTAL PROJECTION OF OBJECTS (occupancy):

AREA OF NEWLY-PROJECTED OBJECTS:

SURFACE OF THE HORIZONTAL PROJECTION OF OBJECTS 16 003,07m²

OCCUPANCY RATE: 2.71%

TOTAL GROSS SURFACE - BRGP 19 287.60 m²

CONSTRUCTION INDEX: 0.03

The common area of the existing objects that are retained and the newly designed objects is far below the allowed index of occupancy and occupancy.

WATER AND SEWIGE INSTALATION

STAGE 1 – LIMESTONE AND GYPSUM AREA

Deo projekta: Project part	NTFGD-00-IDR-1.0-00-IDR-1.1 -00	Architectural project	List: Page	1.5.3.3	Rev.: Rev.:	0
1.5.3 Tehnički uslovi za izvođenje radova / Engineering specifications						

The objects that are the subject of stage 1 are for the purpose of transport, storage and preparation (grinding) of limestone necessary for the process of desulphurization, as well as the facilities for storage of the desulphurization process products(gypsum slurry) assigned to market sale.

Within this stage, the following hydrotechnical installations are to be constructed:

- Firefighting water system,
- Potable water system,
- Sanitary sewerage system and
- Storm drainage system.

Firefighting water network for fire extinguishing outside buildings will be carried as a looped network, according to existing Serbian regulations in this area. The new network will be connected to the existing firefighting water network of the power plant complex, in the manhole located on the north side of the stage area. The new pipeline route will be along the route of the new service road for this area. Polyethylene pipes are proposed for the firefighting water network sized according to calculations, with the installation of six new above ground fire hydrants DN80 mm. In the immediate vicinity of each of the hydrants firefighting cabinets for keeping fire hoses and other firefighting equipment will be placed.

Connections for firefighting water supply of firefighting installations inside each building will be carried out to the firefighting water network outside buildings

New potable water network is proposed for potable water supply of the sanitary appliances inside the buildings C23 – Limestone and gypsum electrical building and C35 – Gatehouse. The network will be connected to the existing water supply network of the power plant complex. Supply pipeline to the stage 1 area will be laid in the same trench as the firefighting water supply pipeline, and the route of the supply network outside buildings will be parallel to new roads. Polyethylene pipes are proposed for the supply pipeline to the stage 1 area, as well as the supply network outside buildings sized according to calculations.

Potable water pipe network inside buildings is proposed for the buildings C23 – Limestone and gypsum electrical building and C35 – Gatehouse for water supply of sanitary appliances in sanitary facilities in the buildings.

Sewerage systems inside, as well as outside the buildings are proposed for the removal of wastewater from sanitary appliances in buildings C23 – Limestone and gypsum electrical building and C35 – Gatehouse. Wastewater from the buildings will be removed by the shortest paths and discharged into the nearest manhole outside the buildings. Revision manholes will be placed in all points of sewer lines route deflection, horizontally or vertically. Sewer lines route will be along the newly designed roads inside the stage 1 area and the point of connection to the existing sewerage system of the power plant complex is proposed to be the nearest existing manhole, north of the stage 1 objects.

New storm water drainage system is proposed for storm water collection and removal from newly designed roads, pavements, plateaus and roofs of the buildings inside stage 1 area. In accordance with the planned roads horizontal and vertical routes, a required number of stormwater grate inlets will be located in all the spots where necessary to intercept surface storm water and convey it into the storm drainage system. Storm water will be collected and conveyed outside the limits of stage 1 area. Storm water from the existing ditch along the railway line will be connected to new storm drainage system since the existing ditch outlet will be demolished.

Primary treatment of storm drainage water is proposed, ie. settling, and mineral oil removal in oil separator. Storm drainage water, after the treatment, will be discharged into existing canal for drainage of surface water from coal storage area.

STAGE 2 – ABSORBERS AREA

Objects that are to be constructed in stage 2 are for the purpose of the desulphurization process (absorbers) or are objects related to the process or related to the flue gas transport of limestone, gypsum transport as well as all necessary installations. Within this stage there are also objects intended for the purpose of storage of the gypsum slurry that is not assigned to market sale.

Within this stage the following hydrotechnical installations are to be constructed:

- Firefighting water system,

Deo projekta: Project part	NTFGD-00-IDR-1.0-00-IDR-1.1 -00	Architectural project	List: Page	1.5.3.4	Rev.: Rev.:	0
1.5.3 Tehnički uslovi za izvođenje radova / Engineering specifications						

- Potable water system,
- Sanitary sewerage system and
- Storm drainage system.

Within this phase, the construction of a large number of objects, which are located according to the technological function, is proposed. This will cause that some sections of the existing hydrotechnical installations - firefighting water network, potable water lines, sanitary sewers and storm drains - would have to be demolished and new ones build as a replacement for them. This relocation of the parts of the existing hydrotechnical installations is provided in a separate part of the project, together with the layout where the sections of the hydrotechnical installations proposed for demolition are shown. Newly designed relocated hydrotechnical installations will be located taking into account the new designed roads, i.e. approximately parallel to them, as well as the location of newly designed buildings and they will enable normal functioning of new objects as well as the existing part of the complex that is not covered by these works.

Firefighting water network for extinguishing fires outside buildings in stage 2, apart from the relocation of existing sections that will be demolished due to the construction of stage 2 facilities, also includes the construction of a new loop that will provide the necessary water for fire extinguishing at stage 2 location. The route of newly designed loop will be along the newly designed road. It is proposed that four new hydrants will be installed, with firefighting cabinets for keeping fire hoses and other firefighting equipment. The newly designed loop will be connected to the existing or relocated firefighting water network of TENT A. Besides the firefighting hydrants outside buildings, it is proposed that the fire extinguishing water network will be installed in the newly designed objects, according to the existing regulations in this area.

Potable water line is proposed to be supplied only to the building C5 - The main electro-commanding building for water supply of sanitary facilities in the building. The potable water line connection for the building will be to the existing potable water network in the TENT A complex, on the section of the pipeline that is nearest to the C5 building.

The pumping station for sewage, as well as sections of the main sewage collector upstream and downstream of it are located at the location of newly designed objects of the stage 2 and will have to be demolished and replaced with newly designed facilities that will enable the normal operation of the entire system in the complex. The new position of sewage pumping station as well as the routes of relocated sewers will be proposed in accordance with the route of the newly designed road, as well as the location of newly designed facilities. The main sewage collector route is designed approximately parallel to the new road.

Sewage installations inside building are only proposed in building C5 - Main Electro-Command Building. The sewerage outlet from the building will be connected to the relocated sewerage system at the nearest manhole.

Storm drainage outside buildings in stage 2 area, consists of relocation of sections of the existing drainage system that will be demolished because of the construction of new objects in stage 2 and building of a new storm drainage that will replace demolished sections of the drainage system and collect and convey storm water from the surface of newly designed roads, sidewalks, plateaus and roofs of buildings at stage 2 area. The route of the newly designed main collector will be next to the newly projected road, approximately parallel to the sewer route. The relocated or designed storm drainage will be discharged into the existing storm drainage system in the TENT A complex downstream from the location of the stage 2 facilities.

EXTERNAL ORGANIZATION

The plant will be connected to the existing internal and public transport infrastructure and to all necessary installation lines.

New traffic facilities are connected to existing internal roads within the thermal power plant complex. The connection to the public transport infrastructure is foreseen through the existing internal network of the thermal power plant and has not been specifically addressed in this project. All new traffic objects will be asphalted. All manipulation surfaces are dimensioned for a truck with a trailer.

Deo projekta: NTFGD-00-IDR-1.0-00-IDR-1.1	Architectural project	List: 1.5.3.5	Rev.: 0
Project part -00	.	Page	Rev.:
1.5.3	Tehnički uslovi za izvođenje radova / Engineering specifications		

ELECTRICAL INSTALATION

The power supply of the flue gas desulphurization plant on the TENT A thermal power plant is fully anticipated from TENT A. own consumption.

The project for the installation of flue gas desulphurization plants includes:

- Installations of power supply and electromotor distribution
- Lighting and low voltage installations (sockets ...)
- Grounding and lightning protection
- Light aircraft signaling (for high-rise buildings)

Projects encompass all technological units envisaged by the technology project of the technology carrier.

The power supply of the desulphurization plant is envisaged with 4 new oil transformers 15/6 kV, the corresponding power required to satisfy the consumption of the carrier of the technology. Transformers will feed 15kV busbars from existing generating busbars. From a secondary 6kV side, the transformers are connected by 6kV cables to the diversified 6kV power supply unit.

Based on the needs of consumption, the model of the network and the distribution of consumers through the 6kV diversity bars is defined.

With the new oil transformer 15 / 6kV, a 6kV distribution plant is located, which is located in the control building (electrical installation) for the part of the plant that refers to the absorbers. The plant is equipped with the necessary number of feeder, transformer, measuring and coupling cells, which are intended to supply the flue gas desulphurization plant as well as the lime and plaster manipulation plant.

From the 6kV switchgear, 5 new dry transformers 6 / 0.4kV of the corresponding power are required to satisfy the consumption of the technology carrier, one group of these transformers is designed to power the desulphurization plant, and the other group for the facilities for lime and gypsum manipulation.

0,4 kV plants are cassette type, and are loaded with dry transformers 6 / 0,4 kV

A 110V DC plant for signaling and protection management is also provided.

One-way power supply includes two sets of battery chargers, two sets of DC distribution (panels), inverters and static switch

Batteries are serial connected so they have a capacity of 10 hours without charging. The discharge capacity should be sufficient to supply consumers for 10 hours.

Chargers should be 400V, three-phase, 50Hz so that batteries are designed as a common system. The type of charger must be SCR.

Continuous power supply (UPS) should provide continuous AC voltage regulation (CVCF) and should contain CVCF panel and batteries.

Inverters must have voltage regulation (transient response) which must not exceed stable consumption + 10% to -10% of rated voltage. The output voltage must be adjustable from + 5% to -5%.

The static switch is used to automatically switch between alternating divisions in the event of power failure.

It is planned to supply priority consumers in case of network voltage failure. In accordance with the list of priority consumers for their power supply in the event of a network failure, a diesel engine and a system of safety

The installation of the 15 / 6kV transformer is envisaged next to the main block transformers below in addition to the transformers of their own consumption and their primary ones are connected to the existing busbars by the 15kV bus. Connection of a transformer with a 6kV plant located in the control building-electrical space for the part of the plant related to the absorbers is realized by a 6kV cable line.

From the command of the building of the absorber to the transformer at the command building for lime and gypsum installation, a 6kV cable line is planned.

For the block part of the plant (absorbers), a command building is planned to accommodate all electrical equipment and equipment for control, monitoring and management. Three levels of the building are planned. The basement is mostly

Deo projekta: NTFGD-00-IDR-1.0-00-IDR-1.1	Architectural project	List: 1.5.3.6	Rev.: 0
Project part -00	.	Page	Rev.:
1.5.3 Tehnički uslovi za izvođenje radova / Engineering specifications			

provided for the supply of cables to the plant, and in the basement part of the basement there are UPS batteries. On the ground floor are 0.4 kV dry transformers, 6 kV installations, 0.4 kV plant, 110V JSS plant, workshops and warehouse of materials. On the floor of the building is a command hall, DCS cabinets, laboratories and rooms for the needs of the workers.

For the installation of electrical equipment, for the lime and gypsum installations, another command building is envisaged. On the ground floor there are 0,4 kV dry transformers, 0,4 kV plant, and on the first floor there is a command room, DCS cabinets, and rooms for the needs of the workers.

From the command buildings, the cables lead to equipment in operation with new overhead cable lines, which are mostly placed on the pipe bridges in the plant.

Lighting

Installation of working, auxiliary and evacuation lighting is foreseen for: interior spaces, street lighting, lighting of galleries, passages, space around equipment as well as airborne lighting, light aircraft signaling for high buildings.

There is also a low-voltage socket installation for: interior spaces, exterior spaces, galleries, passages, equipment spaces including universal power cabinets

Distribution cabinets of lighting and sockets, main and secondary, distribution cabinets for airborne lighting and structures for carrying pipelines and cables will be defined.

DESCRIPTION OF THE OBJECT

I PHASE OF EXECUTION - SYSTEM FOR PROCESSING LIMESTONE AND GYPSUM

OBJECT C18 –LIMESTONE TRUCK UNLOADING BUILDING

General characteristics:

The base of the building is a gross area of 478.47m². The height of the object is determined and adapted according to the technological needs, it amounts to 10.95 m from the ground level. The roof is two slopes with the inclination of 15%.

Construction of the building:

The bearing structure of the building is steel skeleton. The building is based on the foundation slab and relies mostly on the walls of the C19-transit tunnel between the station and the wagon. Bearing poles are also profiles, which are interconnected by horizontal steel beams.

Materialization of the building:

The roof

Covering of the roof is TR zinc plated plasticized steel sheet d = 0.8mm, and the thickness of the sheet at the upper and lower outlet gutters is d = 1.2mm.

Walls

The coating of the façade is performed by TR zincplated plasticizedsteel sheet steel d = 0.8mm. General characteristics:

Construction of the building:

Materialization of the building:

OBJECT C22 –LIMESTONE STORAGE BUILDING

General characteristics:

Deo projekta: Project part	NTFGD-00-IDR-1.0-00-IDR-1.1 -00	Architectural project .	List: Page	1.5.3.7	Rev.: Rev.:	0
1.5.3 Tehnički uslovi za izvođenje radova / Engineering specifications						

The building has a gross floor area of 1302.2 m², net floor area of 1287,8m², the surface of the horizontal projection of the roof is 1117.0 m². The height of the building is determined and adapted according to the technological needs and the minimum height of the roof is 18,23 m , and the maximum height of the roof of the building is 25,1 m . On the ground floor of the building, height + -0,00m, there are three mills on separate foundations .

Construction of the building:

The bearing structure of the building is steel skeleton. The building is based on the foundations, and the mills are placed on base plates. Bearing poles are also profiles, which are connected at the levels + 11,0m and + 18,0m with horizontal steel beams. At these levels the floor is made of metal floor slab with concrete fill.

On the ground floor of the building the industrial floor is made from reinforced fine-grained concrete, reinforced with reinforcement mesh and finished with monolithic quartz sanding. The surface is operated on with a rotary machine, and the joints are operated on at the prescribed distance.

Materialization of the building:

Roof: Roof sandwich panels with filling of mineral wool of thickness $d = 100\text{mm}$ are installed on the building, and duplex coated with galvanized plasticized steel sheet $d = 0.8\text{mm}$, and the thickness of the sheet at the upper and lower outlet gutters is $d = 1.2\text{mm}$. The panel must have fire resistance specified by the fire protection project.

Walls: Facade walls are sandwich panels with thickness $d = 10\text{cm}$, with support grid. Sandwich panels have a zinc plasticized coated sheet metal $d = 0.8\text{mm}$ and filling (thermal insulation) of mineral wool of thickness $d = 100\text{mm}$.

Locksmith: The external locksmith is from anodized aluminum profiles with triple thermopan glass. Lockable fixed windows are installed with glazing with laminated glass $d = 6\text{mm}$. . The windows are 400x100cm. There are industrial doors of 200x220cm in size, with pedestrian doors in everything according to the scheme of the locksmith. Industrial segmental doors of size 700x600cm are installed, on the part where the mills are located, in all according to the scheme of the locksmith .

:

OBJECT C23 –LIMESTONE AND GYPSUM ELECTRICAL BUILDING

General characteristics:

The building is OF a gross area of 259.56 m² Within the building there is a concrete plateau measuring 9.00 mx 3.45 m, with a total net area of 29.70 m² , in front of the main entrance. The height of the building is 8.12m. The ground height of the object is 8.42m.

The net surface of the building is 211.03m² , the surface of the horizontal roof projection is 260.89m² .

Construction of the building:

The building is of a reinforced concrete frame construction. Pillars and beams are fully according to the static calculation. The ceilings are reinforced concrete. The walls are from the block $d = 25\text{cm}$. The building is based on the base plate. The roof is covered with concrete slabs with the inclination of 3%.

Materialization of the building:

Finishing of the floorboard is a concrete with a reinforcement of the tread surface with quartz sanding and a color mass of choosing. In the electrical room there is a double floor with zinc insulated steel sheet, with load of 500kg / m² with a vinyl plate finish.

In the floors, depending on the purpose of the rooms, the floor layers will be made with cement screed, waterproofing and thermal insulation from styrofoam.

Deo projekta: Project part	NTFGD-00-IDR-1.0-00-IDR-1.1 -00	Architectural project	List: Page	1.5.3.8	Rev.: Rev.:	0
1.5.3 Tehnički uslovi za izvođenje radova / Engineering specifications						

Flat roof layers: vapor barrier, thermal insulation, styrofoam d = 22cm, falling layer = 4-18.5cm, coating bitulite and 2x bituminous strip, geotextile 100gr / m².

The walls are made of slate block, of thickness d = 25cm. The partition walls on the floor are from clay block d = 20cm. Interior coating of walls and ceilings is a prolonged mortar with the patting and painting of walls and ceilings with semi-dispersion paint in two layers. The facade is thermally insulated with half-hard mineral wool plates d = 15 cm, finishing is made of panels of zinc plasticized sheet d = 0.8cm.

The windows will be made of aluminum anodized profiles with thermal break, glazed with appropriate glass, laminated with d = 6mm. Fire doors, with fire resistance according to the project, are made in two different sizes, in total 3 pcs. The entrance door is thermo-insulated locksmith, double-winged, measuring 2060 / 2200mm with a suitable fitting, lock and automatic closing.

An inner staircase of steel profile is planned, with the appropriate railings and painting.

Through the channel inside the building we have cover panels according to the project, based on the L profile.

OBJECT C24 –LIMESTONE MILL BUILDING

General characteristics:

The building is gross area of ground floor 1302.2 m², the net surface of the ground floor is 1287.8 m², the surface of the horizontal roof projection is 1117.0 m². The height of the building is determined and adapted to the technological needs and the minimum height of the roof is 18,23 m, and the maximum height of the roof of the building is 25,1 m. On the ground floor of the building, the angle + -0,00m, there are three mills on separate foundations. The base on the angle + 11.0m is 454.8m², where there are devices for regulation of the limestone reservoir. At the base level of + 18,0m of surface 282,6m², there are hydrocyclones of limestone. Three reservoirs of limestone suspension penetrate through the roof and exit outside the building, up to a height of 34.4m. All levels of the building connect two single-sided stairways with platforms along the walls in axis A and E.

Preparation of limestone suspension is carried out in the grinding plant (C24), in which wet milling of limestone in milled balls takes place with the control of finishing quality of grinding. After dilution with water, the pulp is graded in a hydrocyclone battery, where a limestone suspension is obtained as a hydrocyclone overflow, which is carried to the limestone suspension reservoir. From this reservoir, the absorber is fed with a fresh suspension.

Construction of the building:

The bearing structure of the building is steel skeleton. The building is based on the foundations of the male, and the mills are placed on the base slabs. Bearing poles are profiles, which are connected at the levels + 11,0m and + 18,0m with horizontal steel beams and ribs. At these levels the floor is made of metal floor slab with concrete fill.

On the ground floor of the building is made an industrial floor made of reinforced fine-grained concrete, reinforced with reinforcement mesh and finished with monolithic quartz sanding. The surface is machined with a rotary machine, and the joints are operated at the prescribed distance.

Materialization of the building:

Roof: Roof sandwich panels with filling of mineral wool of thickness d = 100mm are installed on the building, and duplex coated with galvanized plastic coated steel sheet d = 0.8mm, and the thickness of the sheet at the upper and lower outlet gutters is d = 1.2mm. The panel must have fire resistance specified by a fire protection project.

Walls: Facade walls are sandwich panels with thickness d = 10cm, with support grid. Sandwich panels have a lined plastic coated sheet metal d = 0.8mm and filling (thermal insulation) of mineral wool of thickness d = 100mm. Façade sandwich panel with all edges on the edges and around the opening of the windows and doors. The panel must have fire resistance specified by the project against fire protection.

Deo projekta: Project part	NTFGD-00-IDR-1.0-00-IDR-1.1 -00	Architectural project .	List: Page	1.5.3.9	Rev.: Rev.:	0
1.5.3 Tehnički uslovi za izvođenje radova / Engineering specifications						

Locksmith: The external locksmith is provided with anodized aluminum profiles with triple thermopan glass. Lockable fixed windows are installed with glazing with laminated glass $d = 6\text{mm}$. The windows are mined and colorful colors of your choice. The windows are $400 \times 100\text{cm}$. There are industrial doors of $200 \times 220\text{cm}$ in size, with pedestrian doors in everything according to the scheme of the locksmith. Industrial segmental doors of size $700 \times 600\text{cm}$ are installed, on the part where the mills are located, in all according to the scheme of the locksmith.

OBJECT C29.1 –TRUCK SCALE 1

General characteristics:

The building has a gross area of 64.12 m^2 , a net 54.84 m^2 , the surface of the horizontal projection of the roof is 64.12 m^2 . The total height of the building is 1.45m , the building is buried, the upper corner of the building is at the level of the terrain. Openings on the ceiling are covered with heavy duty covers.

Construction of the building:

The structural system of the building is a reinforced concrete structure with supporting reinforced concrete walls and plates. Funding of the object is done on the base plate.

OBJECT C29.2 –TRUCK SCALE 2

General characteristics:

The building has a gross area of 64.12 m^2 , a net 54.84 m^2 , the surface of the horizontal projection of the roof is 64.12 m^2 . The total height of the building is 1.45m , the building is buried, the upper corner of the building is at the level of the terrain. Openings on the ceiling are covered with heavy duty covers.

Construction of the building:

The structural system of the building is a reinforced concrete structure with supporting reinforced concrete walls and plates. Funding of the object is done on the base plate.

OBJECT C30 –GYPSUM, STORAGE SYLO

General characteristics:

The building is basically in circular shape up to an angle of $32,45\text{m}$, and from that corner to the roof is the correct twelve-foot. The gross area of the ground floor is 3017.6 m^2 and the net surface of the ground floor is 2826.0 m^2 , the surface of the horizontal projection of the roof is 1320.4 m^2 . The height of the building is determined and adapted to the technological needs and the minimum height of the roof is 56.4m , and the maximum height of the building is 59.8m . Roof inclination is 10% . On the ground floor of the building, the angle $+ -0,00\text{m}$, there are two passages for trucks, each width $4,0\text{m}$, on the corner $+ 6,48\text{m}$ is a platform, which is reached by the steps from the ground floor, from the angle $+ 12,8\text{m}$ to $+23,76$ is a storage area for plaster, a plaster conveyor is located on the panel at an angle of $+ 33.5\text{m}$, a panel of the filter is located on the panel at the angle $+ 40.0\text{m}$ and above the platform with the hydrocyclone of the plaster. On the façade wall in axis 1 there is an opening for monorail (angle $+ 52,6\text{m}$) for loading plaster into the building. Along the facade of the building there are climbers to go to the roof, and a protective fence around the perimeter of the roof.

All levels of the building, from ground floor to corner $+ 40,0\text{m}$, connect the two-story staircase and elevator to the wall of the silo in the axis 5, with a multi-purpose space on the ground floor.

Deo projekta: Project part	NTFGD-00-IDR-1.0-00-IDR-1.1 -00	Architectural project	List: Page	1.5.3.10	Rev.: Rev.:	0
1.5.3 Tehnički uslovi za izvođenje radova / Engineering specifications						

The silo for the deposit of filtered gypsum (containing 10% moisture) is located near the limestone milling plant, and the filters for the obtained gypsum on the tape filters. The limestone in the storage hall comes from the receiving bunker with conveyor belts, then the limestone is lifted with elevator and transferred to the depot of the limestone with the transfer tape.

Construction of the building:

The supporting structure of the silo facility for storage of plaster, to the angle + 40,0 m, is reinforced concrete. From the angle + 40,0m to the top of the structure, the structure is steel with I and U bearing roof profiles, while the façade panels of the snakes are on the box and L profile. The building is based on the base panel below which are piles. The bearing poles are reinforced concrete, AB panels with beams and ribs are located at the levels + 12,8m, + 33,5m and + 40,0m. Industrial floors are made of reinforced fine-grained concrete and finishing with monoliths with quartz sanding. The surface is machined with a rotary machine, and the joints are operated at the prescribed distance.

The supporting structure of the staircase next to the silos facility is steel skeleton. The material for the construction of the staircase is made up of: standard hot rolled profiles, sheets, large thickness sheets, screws, anchors. The bearing steel structure of the staircase and the grating treads is with the binding material. The base plate is underneath the stairs, below the layer of unarmed concrete and a layer of charged gravel.

Materialization of the building:

Roof: The roof structure of the silo is of polygonal shape (twelve), is covered with sandwich panels with a mineral wool filler (thickness $d = 10\text{cm}$) and a double-skinned coated steel galvanized steel sheet $d = 0.8\text{mm}$, while the thickness of the sheet at the upper and lower gutters $d = 1.2\text{mm}$. Panel has fire resistance defined by fire protection project.

The roof structure of the stairs is also covered with sandwich panels with mineral wool fillings of $d = 10\text{cm}$ thickness and double-skinned coated with galvanized plastic coated steel sheet.

Walls: The façade structure of the silo is of circular shape up to the angle of 32,45 m, the walls are concrete and this is a storage space for plaster, from that corner to the roof (angle + 56,40 m), the polygonal shape of the wall is covered with sandwich panels, which are filled with mineral wool thickness $d = 10\text{cm}$ and double-skinned coated steel galvanized steel sheet $d = 0.8\text{mm}$, with all edges on the edges and around the opening of the windows and doors. Panel has fire resistance defined by fire protection project.

The façade construction of the staircase is also covered with sandwich panels with mineral wool fillings $d = 10\text{cm}$ and a double-skinned coated galvanized sheet steel sheet.

Locksmiths: The entry-level thermally insulated door locks measuring 90 / 205cm (two pieces) at the exits from the stairwell space into the silos and door 400 / 400cm (one piece) for the passage of the monorail for the loading of plaster with appropriate fitting, lock and automatic closing. Lockable fixed windows are installed, glazed with laminated glass $d = 6\text{mm}$.

The entry-level thermally insulated door locks measuring 100 / 200cm, 4 pieces, with appropriate hardware, lock and automatic closing, are built into the walls of the stairwell with the building of the silo. Locksmith fixed windows are installed, surfaces 37.80m², glazed with laminated glass $d = 6\text{mm}$.

OBJECT 35- GATE HOUSE

General characteristics:

The building has a gross area of 38.80 m². The net surface of the building is 29.51m², the surface of the horizontal roof projection is 39.30m².

The total height of the object from the ground is 3.77m.

Construction of the building:

Deo projekta: Project part	NTFGD-00-IDR-1.0-00-IDR-1.1 -00	Architectural project	List: Page	1.5.3.11	Rev.: Rev.:	0
1.5.3 Tehnički uslovi za izvođenje radova / Engineering specifications						

The building is a reinforced concrete frame construction. Pillars and beams are everything according to the static calculation. The ceiling is an easy-to-install LMT ceiling, with concreting horizontal screws. The walls are from the diter block d = 20cm. The building is based on the base plate. The roof is covered with concrete slabs in the fall of 3%.

Materialization of the building:

The floor finish is finished with ceramic tiles, with pre-production of hydro and thermal insulation.

Flat roof layers: steam boiler, thermal insulation, styrofoam d = 22cm, layer for d = 4-18.5cm, coating bitulite and 2x bituminous strip, geotextile 100gr / m².

The walls are made of slate block, thickness d = 20cm. The partition walls are from a block of blocks d = 12 cm. Interior processing of walls and ceilings is an extension mortar with the placement and painting of walls and ceilings with dispersion paint in two layers. In the kitchen and toilet, the walls are covered with ceramic tiles. The facade is thermo-insulated "demit" from mineral wool d = 12cm, with application of two layers of adhesive and one layer of acrylic net and application of noble mortar.

The windows will be made of aluminum anodized profiles with thermoprecide, glazing with thermopan glass 4 + 12 + 4mm, with solbank on the outside and a bench on the inside. The entrance doors are aluminum made of anodized profiles, the inner doors are without thermal break.

OBJECT C36 - COMPRESSOR STATION

General characteristics:

The building is a gross area of 106.25m². The height of the building is 6.50m.

The net surface of the building is 88.15 m², the surface of the horizontal roof projection is 106 .25m².

Construction of the building:

The building is a reinforced concrete frame construction. Pillars and beams are everything according to the static calculation. The ceilings are reinforced concrete. The walls are from the clay block d = 25cm. The building is based on the base plate. The roof is covered with concrete slabs in the fall of 3%.

Materialization of the building:

Finishing of the floorboard is a helicoptered concrete with a reinforcement of the tread surface with quartz sanding and a color mass of your choice. In the electrical room there is a double floor with a galvanized insulated sheet metal, load of 500kg / m² with a vinyl plate finish.

In the floors, depending on the purpose of the rooms, the floor layers will be made with cement screed, waterproofing and thermal insulation of styrofoam.

Flat roof layers: steam boiler, thermal insulation, styrofoam d = 22cm, layer for d = 4-18.5cm, coating bitulite and 2x bituminous strip, geotextile 100gr / m².

The walls are made of slate block, thickness d = 25cm. The partition walls on the floor are from diter block d = 20cm. Interior processing of walls and ceilings is a prolonged mortar with the patting and painting of walls and ceilings with semi-dispersion paint in two layers. The facade is thermally insulated with half-hard mineral wool plates d = 15 cm, finishing is made of exposed bricks

The windows will be made of aluminum anodized profiles with thermoprekid, glazed with appropriate glass, laminated d = 6mm. The entrance door is thermo-insulated locksmith, double-winged with appropriate fitting, lock and proper closing.

Deo projekta: Project part	NTFGD-00-IDR-1.0-00-IDR-1.1 -00	Architectural project	List: Page	1.5.3.12	Rev.: Rev.:	0
1.5.3 Tehnički uslovi za izvođenje radova / Engineering specifications						

FACILITY C39 –LIMESTONE RAILWAY UNLOADING

General characteristics:

The base of the building is a gross area of 190.92 m². The height of the object is determined and adapted to the technological needs, it is 10.15m from the ground level. The roof is dual in the inclination of 15%.

Construction of the building:

The bearing structure of the building is steel skeleton. The building is based on the foundations of the male. Bearing poles are also profiles, which are interconnected by horizontal steel beams and ribs.

Materialization of the building:

The roof

Covering the roof is TR zinc plated steel sheet d = 0.8mm, and the thickness of the sheet at the upper and lower outlet gutters is d = 1.2mm.

Walls

The coating of the façade is performed by TR galvanized plastic sheet steel d = 0.8mm.

II EXECUTION PHASE-ABSORBER SYSTEM

OBJECT C1 - 01 ASORBER 1HTD

General characteristics:

Absorber is the dimensions Ø 24900mm in the base, and the inclinations 33.90m is Ø 12300mm. Height of the absorber ~ 33900mm. The absorber is a steel cylindrical vessel mounted and fastened to a reinforced concrete base plate.

Construction of the building:

The foundation of the absorber is a reinforced concrete slab, and at the top of the absorber is connected a chimney that is supported and fixed to its own steel structure. The construction is lattice. The dimensions of the base plate and the foundation of the chimney will be detailed in the static calculation. The foundation plate and the foundation of the chimney are intended to be placed on the drilled piles system. Parameters of soil for the calculation of piles are specified in the documentation on geotechnical tests.

Materialization of the building:

The absorber is coated with an insulating coating with a substructure. At certain levels, work platforms and steel stairs are set up in everything according to technological processes.

:

OBJECT C2 - 02 ASORBER 2HTD

General characteristics:

Absorber is the dimensions Ø 24900mm in the base, and the inclinations 33.90m is Ø 12300mm. Height of the absorber ~ 33900mm. The absorber is a steel cylindrical vessel mounted and fastened to a reinforced concrete base plate.

Construction of the building:

The foundation of the absorber is a reinforced concrete slab, and at the top of the absorber is connected a chimney that is supported and fixed to its own steel structure. The construction is lattice. The dimensions of the base plate and the foundation of the chimney will be detailed in the static calculation. The foundation plate and the foundation of the

Deo projekta: Project part	NTFGD-00-IDR-1.0-00-IDR-1.1 -00	Architectural project	List: Page	1.5.3.13	Rev.: Rev.:	0
1.5.3 Tehnički uslovi za izvođenje radova / Engineering specifications						

chimney are intended to be placed on the drilled piles system. Parameters of soil for the calculation of piles are specified in the documentation on geotechnical tests.

Materialization of the building:

The absorber is coated with an insulating coating with a substructure. At certain levels, work platforms and steel stairs are set up in everything according to technological processes:

OBJECT C3-1HTD –RECIRCULATION PUMP BUILDING 1HTD-1

General characteristics:

The building is basically rectangular in shape, the gross surface of the ground floor is 346,0 m², and the net surface of the ground floor is 338,4 m², the surface of the horizontal projection of the roof is 361,32 m². On the ground floor there are four pumps, from which the pipes come to the absorber. The height of the building is determined and adapted to the technological needs and the minimal height of the roof is + 11,10m, and the maximum height of the roof of the building is + 12,60m from the ground (-0,30m). The roof is monolithic with a slope of 10%. The ground floor of the building is raised from the surrounding area by 30cm (the angle of the floor is + -0.00m). Pumping platforms running from the pump are at + 7.5m height. At 1.5m from the facade of the pump plant in axis D, there is an elevator, which is connected to the platforms with an absorber. The entrance to the building is: ground floor one wall in the axis A, and pedestrian entrance to the platform in the wall in the axis 1. With the construction structure and platforms the object is connected to the Absorber.

By recirculation pumps, the slurry of the ground limestone is passed through the spray nozzles distributed on the console carriers in the absorber. Pumps and process water lead to a fresh water tank for each absorber.

Materialization of the building:

Walls: Facade sandwich panels with filling of mineral wool with thickness d = 10cm and double-skinned galvanized steel sheet d = 0.8mm are installed, with all edges on the edges and around the opening of the windows and doors.

Roof: Roof sandwich panels with mineral wool fillings d = 10cm are installed, and double-sided coating of galvanized plasticised steel sheet d = 0.8mm, and the thickness of the sheet at the upper and lower gutters is d = 1.2mm. .

Locksmiths: An entry-level thermally insulated locksmith door is installed, one dimension is 100 / 205cm and one door is 400x450cm in size, with a suitable hinge, lock and automatic closing.

Lockable fixed windows are installed with glazing with laminated glass d = 6mm, six pieces of windows measuring 150x160cm.

Construction of the building:

The structure is steel, the columns are profiles, are based on the male, and under the pumps are the base slabs.

The floor slab is reinforced concrete, with smooth finishing and finishing with a helicopter and reinforcing tread with quartz sanding and a choice of colored mass, with cutting the joints and filling the joints.

OBJECT C3-2 HTD-BUILDING RECYCLING PUMPS 2HTD-1

General characteristics:

The building is basically rectangular in shape, the gross surface of the ground floor is 346,0 m², and the net surface of the ground floor is 338,4 m², the surface of the horizontal projection of the roof is 361,32 m². On the ground floor there are four pumps, from which the pipes come to the absorber. The height of the building is determined and adapted to the technological needs and the minimum roof height is + 11,10m, and the maximum height of the building roof is + 12,60m from the ground level (-0,30m). The roof is monolithic with a slope of 10%. The ground floor of the building is raised from

Deo projekta: Project part	NTFGD-00-IDR-1.0-00-IDR-1.1 -00	Architectural project	List: Page	1.5.3.14	Rev.: Rev.:	0
1.5.3 Tehnički uslovi za izvođenje radova / Engineering specifications						

the surrounding area by 30cm (the angle of the floor is + -0.00m). Pumping platforms running from the pump are at + 7.5m height. At 1.5m from the facade of the pump plant in axis D, there is an elevator, which is connected to the platforms with an absorber. The entrance to the building is: ground floor one wall in the axis A, and pedestrian entrance to the platform in the wall in the axis 1. With the construction structure and platforms the object is connected to the Absorber.

By recirculation pumps, the slurry of the ground limestone is passed through the spray nozzles distributed on the console carriers in the absorber. Pumps and process water lead to a fresh water tank for each absorber.

Materialization of the building:

Walls: Facade sandwich panels with filling of mineral wool with thickness $d = 10\text{cm}$ and double-skinned galvanized steel sheet $d = 0.8\text{mm}$ are installed, with all edges on the edges and around the opening of the windows and doors.

Roof: Roof sandwich panels with mineral wool fillings $d = 10\text{cm}$ are installed, and double-sided coating of galvanized plasticised steel sheet $d = 0.8\text{mm}$, and the thickness of the sheet at the upper and lower gutters is $d = 1.2\text{mm}$.

Locksmiths: An entry-level thermally insulated locksmith door is installed, one dimension is 100 / 205cm and one door is 400x450cm in size, with a suitable hinge, lock and automatic closing.

Lockable fixed windows are installed with glazing with laminated glass $d = 6\text{mm}$, six pieces of windows measuring 150x160cm.

Construction of the building:

The structure is steel, the columns are profiles, are based on the male, and under the pumps are the base slabs.

The floor slab is reinforced concrete, with smooth finishing and finishing with a helicopter and reinforcing tread with quartz sanding and a choice of colored mass, with cutting the joints and filling the joints.

C4-1HTD BUILDING - RECIRCULATION PUMP BUILDING2HTD-2

General Features:

The facility is basically rectangular, gross floor area is 382.1 m² and the net floor area is 374.0 m², the horizontal projection of the roof is 398.45 m². With a facade wall of the axis G of the lift, which is an integral part of the building pumping stations. On the ground floor are placed four pumps, out of which the pipes (diameter 1.43m) to the absorber. The height of the object is determined and adapted to the technological needs and the minimum height of the roof is + 11.10m and the maximum height of the roof of the building is + 12.60m above ground level (-0,30m). The roof is a single pitch with a slope of 10%. The ground floor is lifted from the surrounding terrain to 30cm (angle of the floor is + -0,00m). Platform to enter the building from the outside platform is located at a height of 3,5 m + platform to service pipes that go from the station, located on the + 7.5m height. Fabric structures and platforms facility is connected to the absorber. Platform to enter / exit the elevator are located at elevations of + 9.3m, 15,4m, 23,5m +, + 25,3m, 33,9m +. The entrance building at ground - a sectional door in the wall of the axis G (dimensions 400 / 450cm), and pedestrian entrance to the platform + 3,5m in the wall in the axis 5. Above the building of the pumping station, on the platform at a height of 25,0m + there is the tank of the emergency line (A1-C40 Emergency water tank), a diameter of 7.6 m, the height of 10,1m, with the platform at the top. 

Recirculation pumps, the suspension of ground limestone is passed through a suspension of a spray nozzle arranged on the cantilever beam in the absorber. Pumps and process water leading to the reservoir of fresh water for each absorber.

The materialization of the object:

Walls: are placed facade sandwich panels with mineral wool filling thickness $d = 10\text{ cm}$ and a cladding of galvanized sheet steel, $d = 0.8\text{ mm}$, with all flashings at the edges and around the window and door openings.

Deo projekta: Project part	NTFGD-00-IDR-1.0-00-IDR-1.1 -00	Architectural project	List: Page	1.5.3.15	Rev.: Rev.:	0
1.5.3 Tehnički uslovi za izvođenje radova / Engineering specifications						

Roof: are placed on roof panels with mineral wool filling thickness $d = 10$ cm, and a cladding of galvanized sheet steel, $d = 0.8$ mm, a thickness of the sheet at the upper and lower discharge gutter is $d = 1.2$ mm.

Doors and Windows: Installed insulated front door locksmith, one measuring 100 / 205cm and one door sizes 400x450cm, with the appropriate hinges, locks and automatic closing.

They are installed in windows with fixed bravarski glass with laminated glass $d = 6$ mm, six pieces of the window dimension 150x160cm

Construction of the building:

The structure is steel, truss profiles are based are single, and pumps under the foundation slab.

The floor plate is made of reinforced concrete, with the development of the smooth formwork with subsequent treatment with a helicopter and the tread reinforcement of the quartz granules and weight and with different colors, with the joints by cutting and filling the joints.

OBJECT C4-2HTD –RECIRCULATION PUMP AND OXIDATION AIR BLOWER 2HTD -2

General Features:

The facility consists of two parts being joined, in most is located a pump station with a four pump, and a smaller part of the compression station for the oxidation of the two compressors. The gross floor area is 538.2 m² and the net floor area is 527.9 m², the horizontal projection of the roof is 521.18 m². The height of the object is determined and adapted to the technological needs and the minimum height of the roof is + 11.10m and the maximum height of the roof of the building is + 12.60m above ground level (-0,30m). The roof is a single pitch with a slope of 10%, ground floor of the building is lifted from the surrounding terrain to 30cm (kota the floor is -0,00m +) platform for handling pipes that go from the station, located on the + 7.5m height. Over the object on the platform at a height of 25,0m + is a fuel tank for an emergency line (A2-C40 Emergency water tank), a diameter of 7.6 m, the height of 10,1m, with the platform at the top. Entrances to the building are at ground two doors in the wall in the axis E, and pedestrian entrance to the platform in the wall in 3 axes.

Fabric structures and platforms facility is connected to the absorber. Recirculation pumps, the suspension of ground limestone is passed through a suspension of a spray nozzle arranged on the cantilever beam in the absorber. Pumps and process water leading to the reservoir of fresh water for each absorber.

Construction of the building:

The structure is steel, truss profiles are based are single, and pumps under the foundation slab.

The floor plate is made of reinforced concrete, with the development of the smooth formwork with subsequent treatment with a helicopter and the tread reinforcement of the quartz granules and weight and with different colors, with the joints by cutting and filling the joints.

The materialization of the object:

Walls: are placed facade sandwich panels with mineral wool filling thickness $d = 10$ cm and a cladding of galvanized sheet steel, $d = 0.8$ mm, with all flashings at the edges and around the window and door openings.

Roof: are placed on roof panels with mineral wool filling thickness $d = 10$ cm, and a cladding of galvanized sheet steel, $d = 0.8$ mm, a thickness of the sheet at the upper and lower discharge gutter is $d = 1.2$ mm.

Doors and Windows: Installed insulated front door locksmith, two dimensions 100 / 205cm and one door sizes 400x450cm, with the appropriate hinges, locks and automatic closing.

They are installed in windows with fixed bravarski glass with laminated glass $d = 6$ mm, six pieces of the window dimension 150x160cm.

Deo projekta: Project part	NTFGD-00-IDR-1.0-00-IDR-1.1 -00	Architectural project	List: Page	1.5.3.16	Rev.: Rev.:	0
1.5.3 Tehnički uslovi za izvođenje radova / Engineering specifications						

BUILDING C5 –FGD CONTROL-ELECTRICAL BUILDING

General Features:

The building is rectangular in shape, gross area GCA 2.822,09m² and net 2.552.78m². The surface of the horizontal projection of the roof is 943.19 m². Height of the building from ground level is ~ 10.20m.

Construction of the building:

The building is made of reinforced concrete frame structure. Columns and beams are all in accordance with the static proračunu. Tavanica is made of reinforced concrete. The facility is made of reinforced concrete lift. Basement walls made of reinforced concrete thickness d = 25cm.

The building is founded on a thorough ploči. Krov is covered with concrete slabs, declined by 3%.

The materialization of the object:

The walls are made of clay blocks, the thickness of d = 25cm. The interior of the walls and ceiling plaster. The facade is insulated semi-rigid mineral wool plates d = 15 cm, the surface finish TR steel plasticated sheet d = 0.8cm.

The windows are made of anodized aluminum profiles with thermal glazed corresponding laminated glass from 6mm. The entrance door is insulated on the locksmith, measuring 2060 / 2200mm with suitable hinges, locks and closing. Control building is done in shifts, and the number of workers by one shift is as follows:

- Workshop and warehouse 3 people
- Laboratory 3 people
- Control Room 3 people
- Engineers Room 3 people
- CEMS control room 1 person

BUILDING C6-1 HTD- OXIDATION AIR BLOWER BUILDING

General Features:

The building is physically independent but functionally connected to a pumping station for the absorber A1. The facility has two compressors for the oxidation, the gross floor area is 176.0 m² and the net floor area is 170.64 m², the horizontal projection of the roof is 186,96 m². The height of the object is determined and adapted to the technological needs and the minimum height of the roof is + 10.50m and the maximum height of the roof + 11.65m above ground level (-0,30m). The roof is a single pitch with a slope of 10%. The ground floor is lifted from the surrounding terrain to 30cm (ground floor level is + -0,00m). Platform for handling pipes that go from the compressor to oxidation, is located on the + 4,5m, 7,0m +, and + 8,5m. The entrance is on the wall in the axis A.

The materialization of the object:

Walls: are placed facade sandwich panels with mineral wool filling thickness d = 10 cm and a cladding of galvanized sheet steel, d = 0.8 mm, with all flashings at the edges and around the window and door openings.

Roof: are placed on roof panels with mineral wool filling thickness d = 10 cm, and a cladding of galvanized sheet steel, d = 0.8 mm, a thickness of the sheet at the upper and lower discharge gutter is d = 1.2mm.

Body: Sets the guttering and downpipes made of cast iron coated refined tar, according to the standards. Bleed pipes are fixed to the metal holders max. 2.0m.

Doors and Windows: Installed insulated front door locksmith, dimensions 400x450cm, with the appropriate hinges, locks and automatic closing. At the facility there are no windows.

Construction of the building:

Deo projekta: Project part	NTFGD-00-IDR-1.0-00-IDR-1.1 -00	Architectural project .	List: Page	1.5.3.17	Rev.: Rev.:	0
1.5.3 Tehnički uslovi za izvođenje radova / Engineering specifications						

The structure is steel, truss profiles are based are single and under the compressor for the oxidation of the base plate. The floor plate is made of reinforced concrete, with the development of the smooth formwork with subsequent treatment with a helicopter and the tread reinforcement of the quartz granules and weight and with different colors, with the joints by cutting and filling the joints.

BUILDING C7 –EMERGENCY DIESEL GENERATOR

General Features:

The building has a gross area 106.67m², net 93.56m², the surface of the horizontal projection of the roof is 107.51m². Height of the building from ground level is 7.00m.

Construction of the building:

The building is made of reinforced concrete frame structure. Columns and beams are all in accordance with the static calculation. The ceiling is made of reinforced concrete. The walls are made of clay blocks d = 25cm. The building is founded on the base plate. The roof is covered with concrete slabs falling 3%.

The materialization of the object:

The walls are made of clay blocks, the thickness of d = 25cm, The interior of the walls and ceilings is a mortar. The facade is insulated semi-rigid mineral wool plates d = 6 cm, finish TR steel plasticated sheet d = 0.8cm.

The windows are locksmith, fixed, with glazing laminated glass d = 6mm. The windows are minimized and painted in the color of choice.

BUILDING C10-1 HTD- ABSORBER DRAIN PIT

General Features:

The building has a gross area of 71.92m², net 58.32m², the surface of the horizontal projection of the roof is 71.92m². The total height is 6.20m, above-ground part of the building has a height of 0.30m.

Construction of the building:

The structural system of the building is made of reinforced concrete construction with supporting reinforced concrete walls and slabs. Foundation of the building was carried out on the base plate.

BUILDING C10-2HTD –ABSORBER DRAIN PIT

General Features:

The building has a gross area of 71.92m², net 58.32m², the surface of the horizontal projection of the roof is 71.92m². The total height is 6.20m, above-ground part of the building has a height of 0.30m.

Construction of the building:

The structural system of the building is made of reinforced concrete construction with supporting reinforced concrete walls and slabs. Foundation of the building was carried out on the base plate.

Deo projekta: Project part	NTFGD-00-IDR-1.0-00-IDR-1.1 -00	Architectural project .	List: Page	1.5.3.18	Rev.: Rev.:	0
1.5.3 Tehnički uslovi za izvođenje radova / Engineering specifications						

C37 BUILDING –GYPSUM SLURRY DISPOSAL SYSTEM TANK

General Features:

The building is a T-shape, gross površine 176.63m² and net površine 169.06m². Visina objekta is determined and adapted to the technological needs. The roof is an incline of 10%, so that the height of the building ranges from 5.69m to 7.25m from ground level.

Construction of the building:

The supporting structure of the building's steel skeleton. The building is founded on footings. Supporting pillars are I profiles, which are connected together by horizontal steel girders and ribs.

On the ground floor are made industrially under reinforced concrete grained d = 20cm, MB30, reinforced with a steel mesh and the finish of the monolith with a quartz chippings. The surface is treated with a rotary machine and joints are made on the prescribed distance.

The materialization of the object:

The roof

Are placed on the building roof panels with mineral wool filling thickness of d = 100 mm, and on both sides of the galvanized sheet steel with d = 0.8 mm, a thickness of the sheet at the upper and lower discharge gutter is d = 1.2mm. Panel must have a fire resistance of a particular project fire protection.

Walls

Facade walls of the sandwich panels consists of a thickness of d = 10 cm, with a supporting grid. Composite panels have a coating of zinc plated sheet steel, d = 0.8 mm and the filling (thermal insulation) of the mineral wool thickness of d = 100mm. Facade sandwich panels with all flashings at the edges and around the opening of windows and vrata. Panel must have a fire resistance of a particular project fire protection.

locksmith

The front door is insulated, locksmith, dimensions 3000x3000mm and 1000x2000mm, with the appropriate hinges, locks and automatic closing.

The windows are locksmith, fixed with glazing laminated glass d = 6mm. The windows are minimized and painted in the color of choice.

	Client	JP Elektroprivreda Srbije, Carice Milice 2, Beograd, ,			
	Facility	FGD Construction Project for TPP Nikola Tesla, Lokacija: Obrenovac, K.P. 1934/1, K.O. Urovc			
	Doc. type	IDR - Conceptual design			
Project part	NTFGD-00-IDR-1.0-00-IDR-1.1 -00	Architectural project	Page	1.6.1	Rev.: 0

1.6	NUMERICAL PART
-----	----------------

	Client	JP Elektroprivreda Srbije, Carice Milice 2, Beograd, ,			
	Facility	FGD Construction Project for TPP Nikola Tesla, Lokacija: Obrenovac, K.P. 1934/1, K.O. Urovc			
	Doc. type	IDR - Conceptual design			
Project part	NTFGD-00-IDR-1.0-00-IDR-1.1 -00	Architectural project	Page	1.6.1.1	Rev.: 0

1.6.1	Calculation
--------------	--------------------

PHASE 1-OBJECTS	Total layout	GA
C 18– LIMESTONE TRUCK UNLOADING BUILDING	607.88	478.47
C 19 – LIMESTONE TRANSFER CONVEYOR	250.91	994.89
C 22 –LIMESTONE STORAGE BUILDING	1714.2	1506.2
C 23 –LIMESTONE AND GYPSUM ELECTRICAL BUILDING	250.89	548.82
C 24–LIMESTONE MILL BUILDING	1331.9	2040.6
C 28–LIMESTONE SLURRY FEED TANK	65	58.06
C 29.1-KTRUCK SCALE 1	64.12	64.12
C 29.2-TRUCK SCALE 2	64.12	64.12
C 30–GYPSUM STORAGE SILO	1320.4	3997.4
C 32.1-GYPSUM FILTRATE TANK 1	66.44	66.44
C 32.2-GYPSUM FILTRATE TANK 2	66.44	66.44
C 33.1-WASTE WATER FEED TANK 1	12.56	12.56
C 33.2-WASTE WATER FEED TANK 2	66.44	66.44
C 35–GATE HOUSE	39.3	38.8
C 36–COMPRESSOR STATION	106.25	106.25
C 38.1-PIPING AND ELECTRICAL RACK 1	592.71	18
C 38.2-PIPING AND ELECTRICAL RACK 2	603.6	21
C 38.3-PIPING AND ELECTRICAL RACK 3	210	16
C 38.7-PIPING AND ELECTRICAL RACK 7	190.75	18
C 38.9-PIPING AND ELECTRICAL RACK 9	461.4	24
C 38.10-PIPING AND ELECTRICAL TRENCH		
C39 – LIMESTONE RAILWAY UNLOADING	212	212
Σ=	8297.31	10418.61

Deo projekta: Project part	NTFGD-00-IDR-1.0-00-IDR-1.1 -00	Architectural project .	List: Page	1.6.1.2	Rev.: Rev.:	0
1.6.1Proračun / Calculation						

C6-1HTD - OXIDATION AIR BLOWER BUILDING	186.97
C 7- EMERGENCY DIESEL GENERATOR	107.51
C 8 -ABSORBERA BLOW DOWN TANK	234.62
C 9 -FGD PROCESS WATER TANK	240.94
C10-1HTD -ABSORBER DRAIN PIT	62.64
C10-2HTD -ABSORBER DRAIN PIT	62.64
C 11- DUCTS FOR UNITS A3 I A4	82.68
C 12 -DUCTS FOR UNITS A5 I A6	142.73
C 13 - A6 BUF	50.74
C 14 - A5 BUF	33
C 15 - A4 BUF	34.21
C 16 - A3 BUF	67.09
C 37 - GYPSUM SLURRY DISPOSAL SYSTEM TANK	432
C 38.4 - PIPING AND ELECTRICAL RACK 4	106.25
C 38.5 - PIPING AND ELECTRICAL RACK 5	282.35
C 38.6 - PIPING AND ELECTRICAL RACK 6	195
C 38.6a - PIPING AND ELECTRICAL RACK 6a	120
C 38.8 - PIPING AND ELECTRICAL RACK 8	211.32
C 38.11 - PIPING AND ELECTRICAL RACK 11	172.4

C 38.12 - PIPING AND ELECTRICAL RACK 12	53	3
C 38.13 - PIPING AND ELECTRICAL RACK 13	232.43	8
C 41.1 - TRANSFORMER 3BT1	71.07	71.07
C 41.2 -TRANSFORMER 4BT1	71.07	71.07
C 41.3 - TRANSFORMER 5BT1	71.07	71.07
C 41.4 - TRANSFORMER 6BT1	71.07	71.07
C 42.1 - TRANSFORMER FP TANK 3BT1		
C 42.2-TRANSFORMER FP TANK 4BT1		
C 42.3 -TRANSFORMER FP TANK 5BT1		
C 42.4 -TRANSFORMER FP TANK 6BT1		
Σ=	7705.76	8868.99

TOTAL:

16003.07

HORIZONTAL PROJECTION AREA

19287.60

GFA

	Client:	JP Elektroprivreda Srbije, Carice Milice 2, Beograd, ,					
	Facility:	FGD Construction Project for TPP Nikola Tesla, Lokacija: Obrenovac, K.P. 1934/1, K.O. Urovc					
	Doc. type:	IDR - Conceptual design					
Project part:	NTFGD-00-IDR-1.0-00-IDR-1.1 -00	Architectural project			Page	1.6.2.1	Rev.: 0
1.6.2 Bill of quantities							
No.	Position	Unit of measure	Quantity	Price(RSD)			
				Unit	Total		

EXPECTED VALUE OF INVESTMENT FOR NTFGD COMPLEX:

167.000.000 EUR


Responsible designer:	Mirjana Lazić, mr.arch., dipl.ing.
License number:	300 4540 03




	Client:	JP Elektroprivreda Srbije, Carice Milice 2, Beograd, ,			
	Facility:	FGD Construction Project for TPP Nikola Tesla, Lokacija: Obrenovac, K.P. 1934/1, K.O. Urovc			
	Doc. type:	IDR - Conceptual design			
Project part:	NTFGD-00-IDR-1.0-00-IDR-1.1 -00	Architectural project	Page	1.7.1	Rev.: 0

1.7

GRAPHICAL PART

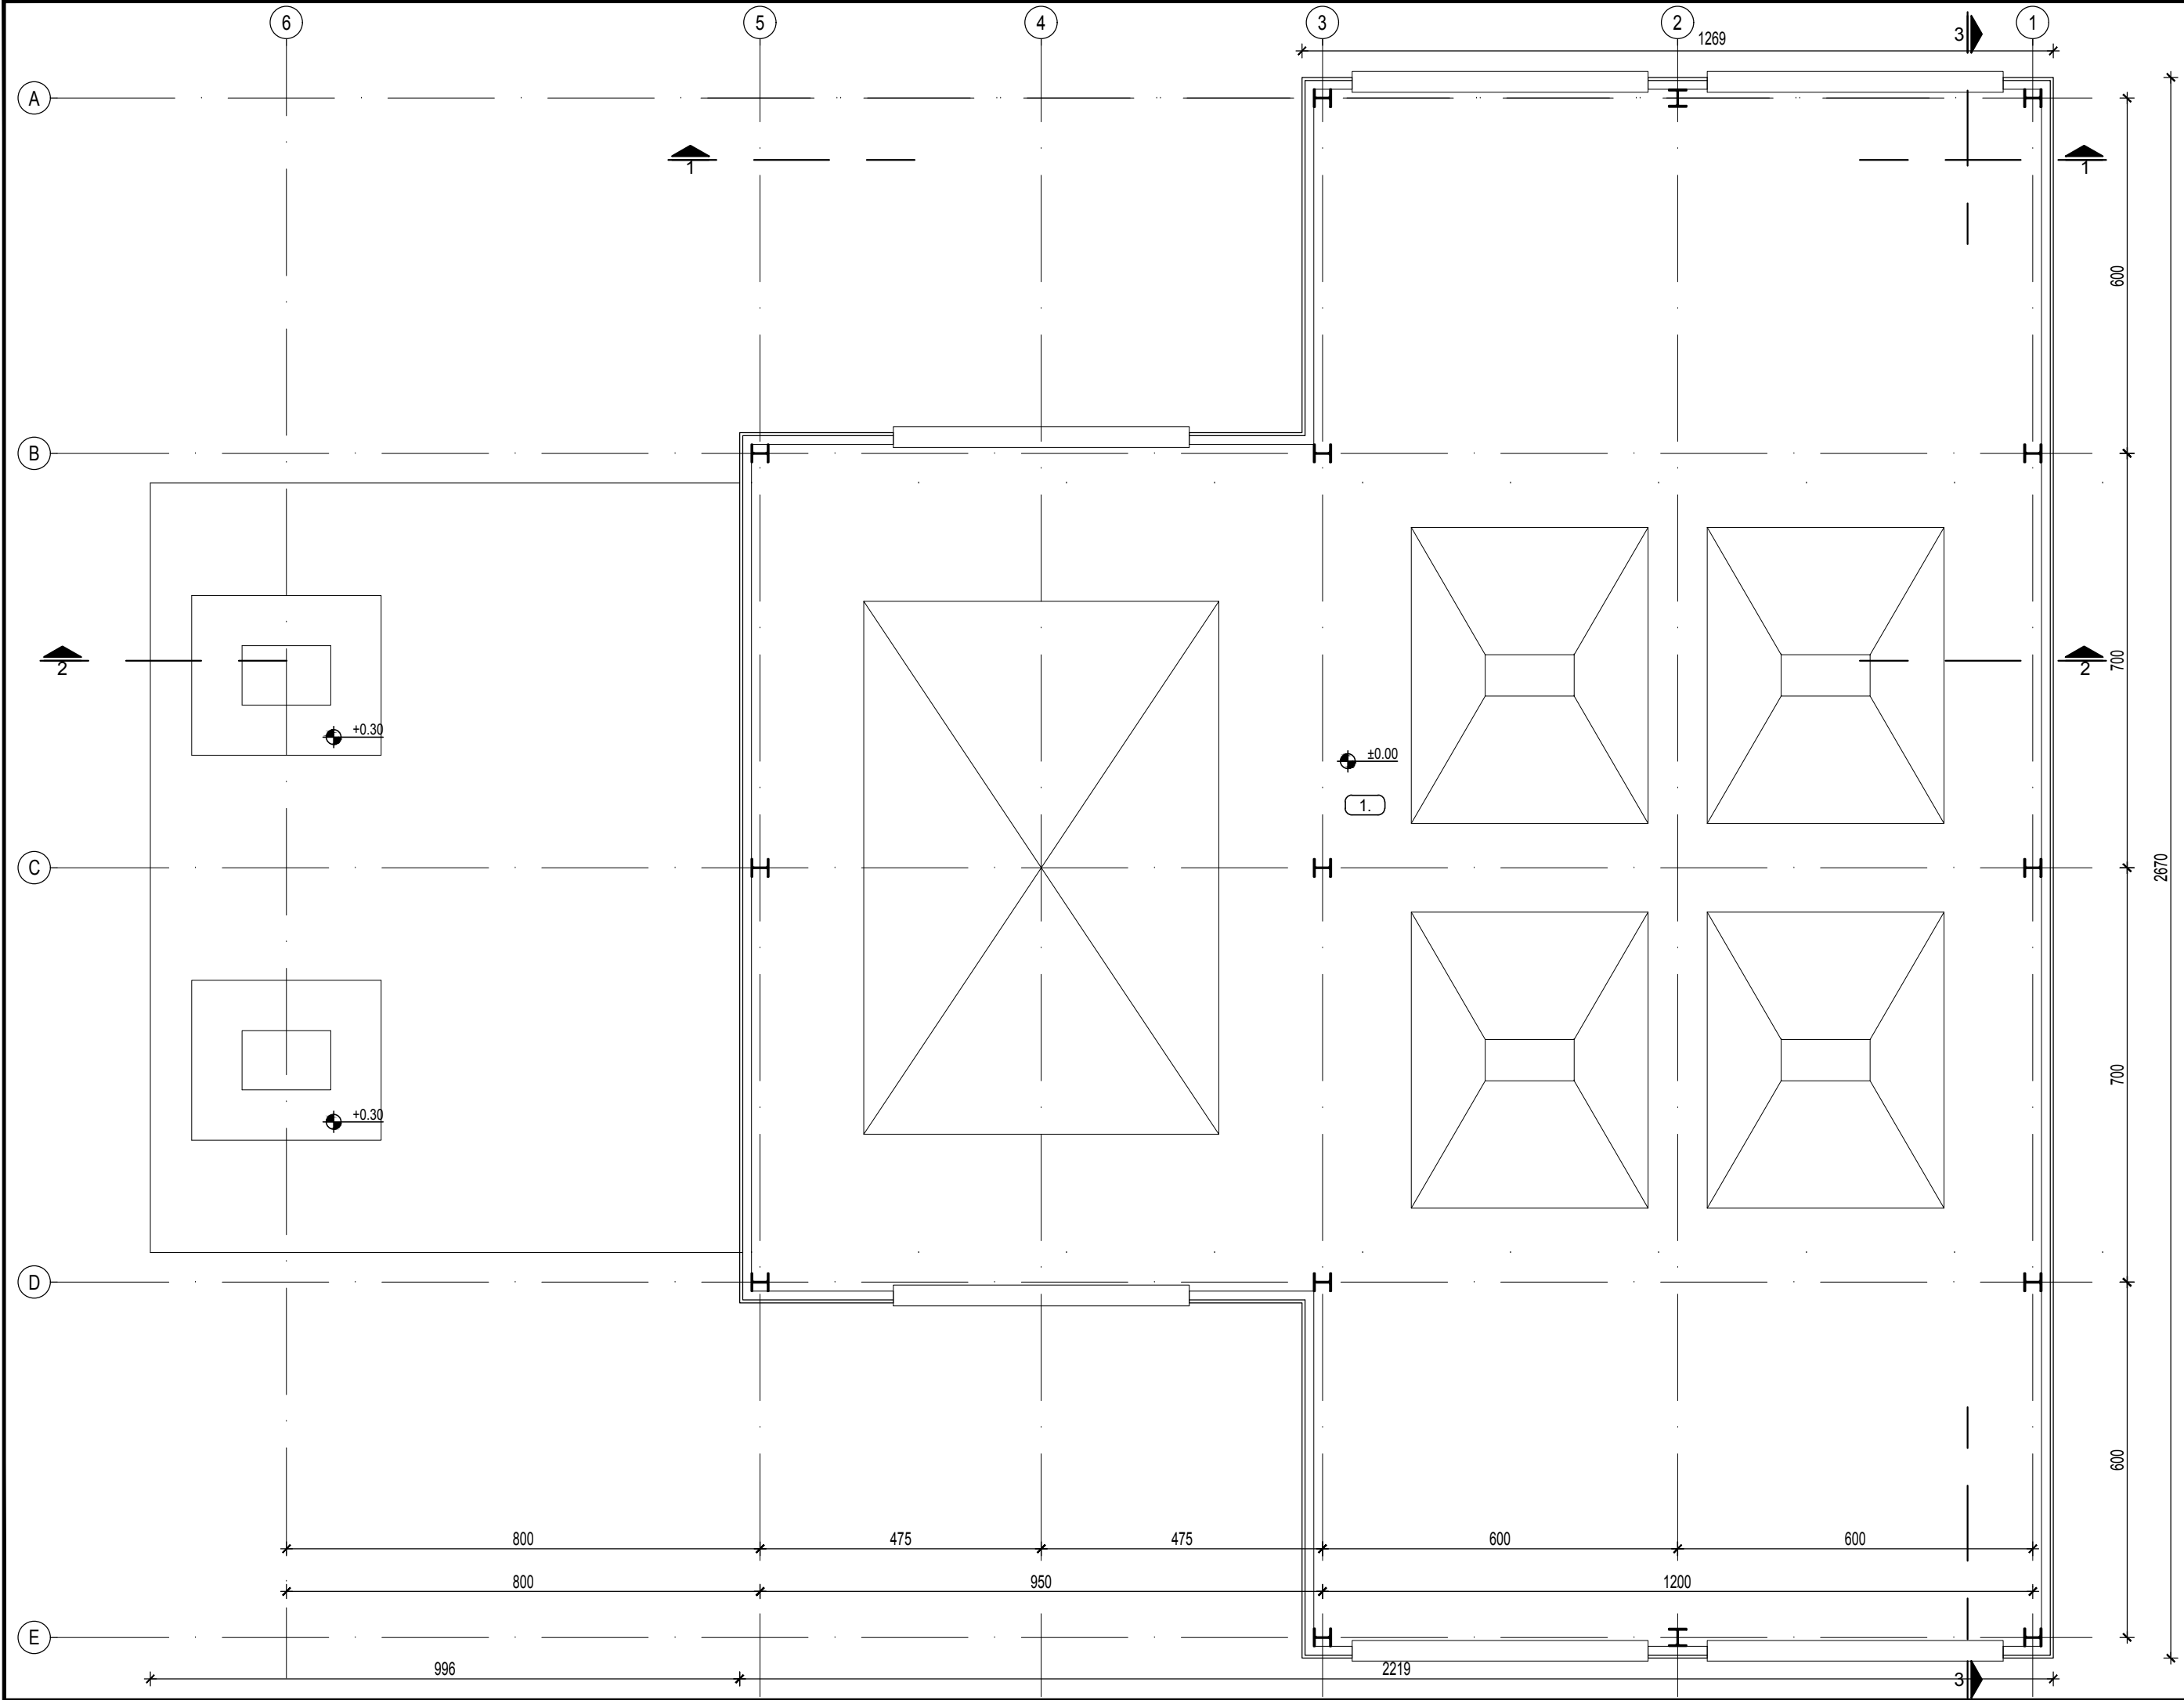


broj / No.	NAMENA PROSTORIJA / ROOMS	površina / area	obim / perimeter
		(m ²)	(m')
OSNOVA PRIZEMLJA - NIVO ±0.00 / GROUND FLOOR ±0.00			
XXXX			
1.	ISTOVAR KAMIONA SA KRECNJAKOM / LIMESTONE TRUCK UNLOADING BUILDING	456,92	103,20
UKUPNO / TOTAL:		456,92	
NETO POVRŠINA PRIZEMLJA /NETO AREA GROUND FLOOR:		456,92	
BRGP / GBA:		478,47	






△				
△				
△				
REV.	Opis revizije / Revision description	Datum/Date	Crtao/Drawn	Overio/Appr.
Broj ugovora / Contract No :12.01.12625/52-17				
Konzorcium: Consortium:				
 www.deltainzenjering.rs	Odg. projektant: Respon. designer:	Ime i prezime / Name Mirjana Lazić dipl. ing.arh	Potpis/Sign. 	Investitor: Client: JP ELEKTROPRIVREDA SRBIJE PE ELEKTROPRIVREDA SERBIA
	Licenca odg.proj.: Res. des. license:	300 4540 03		Objekat: Complex: Postrojenje za ODG za TE Nikola Tesla A FGD Construction Project for TPP Nikola Tesla
	Vrsta teh. dok.: Project type:	IDR - Idejno rešenje IDR - Conceptual design		Postrojenje: Facility: Istovarna stanica za kamione Limestone Truck Unloading Building
	Datum: Date:	25.01.2017	Projekcija: Projection: 	Deo postrojenja: Unit:
	Deo projekta: Project part:	Projekat arhitekture Arhitectural Design		
	Razmera: Scale:	Naziv crteža: Drawing name: OSNOVA PRIZEMLJA GROUND FLOOR PLAN		List/od: Page/of: 1/4
1/100		NTFGD-S1.0-IDR-1.0.0-C18-001D-rev00		Rev.

WAY, BREACH OR INFRINGEMENT OF ANY KIND WILL LEAD TO LEGAL ACTION.


CONFIDENTIAL
THIS DOCUMENT IS THE PROPERTY OF MITSUBISHI HITACHI POWER SYSTEMS, LTD. (MHPS) AND CONFIDENTIAL. IT MUST NOT BE COPIED NOR USED FOR ANY PURPOSE OR MANNER OTHER THAN EXPRESSLY PERMITTED BY MHPS OR WITH A PRIOR WRITTEN CONSENT OF MHPS. NEITHER IS IT TO BE HANDED OVER NOR COMMUNICATED TO A THIRD PARTY IN ANY

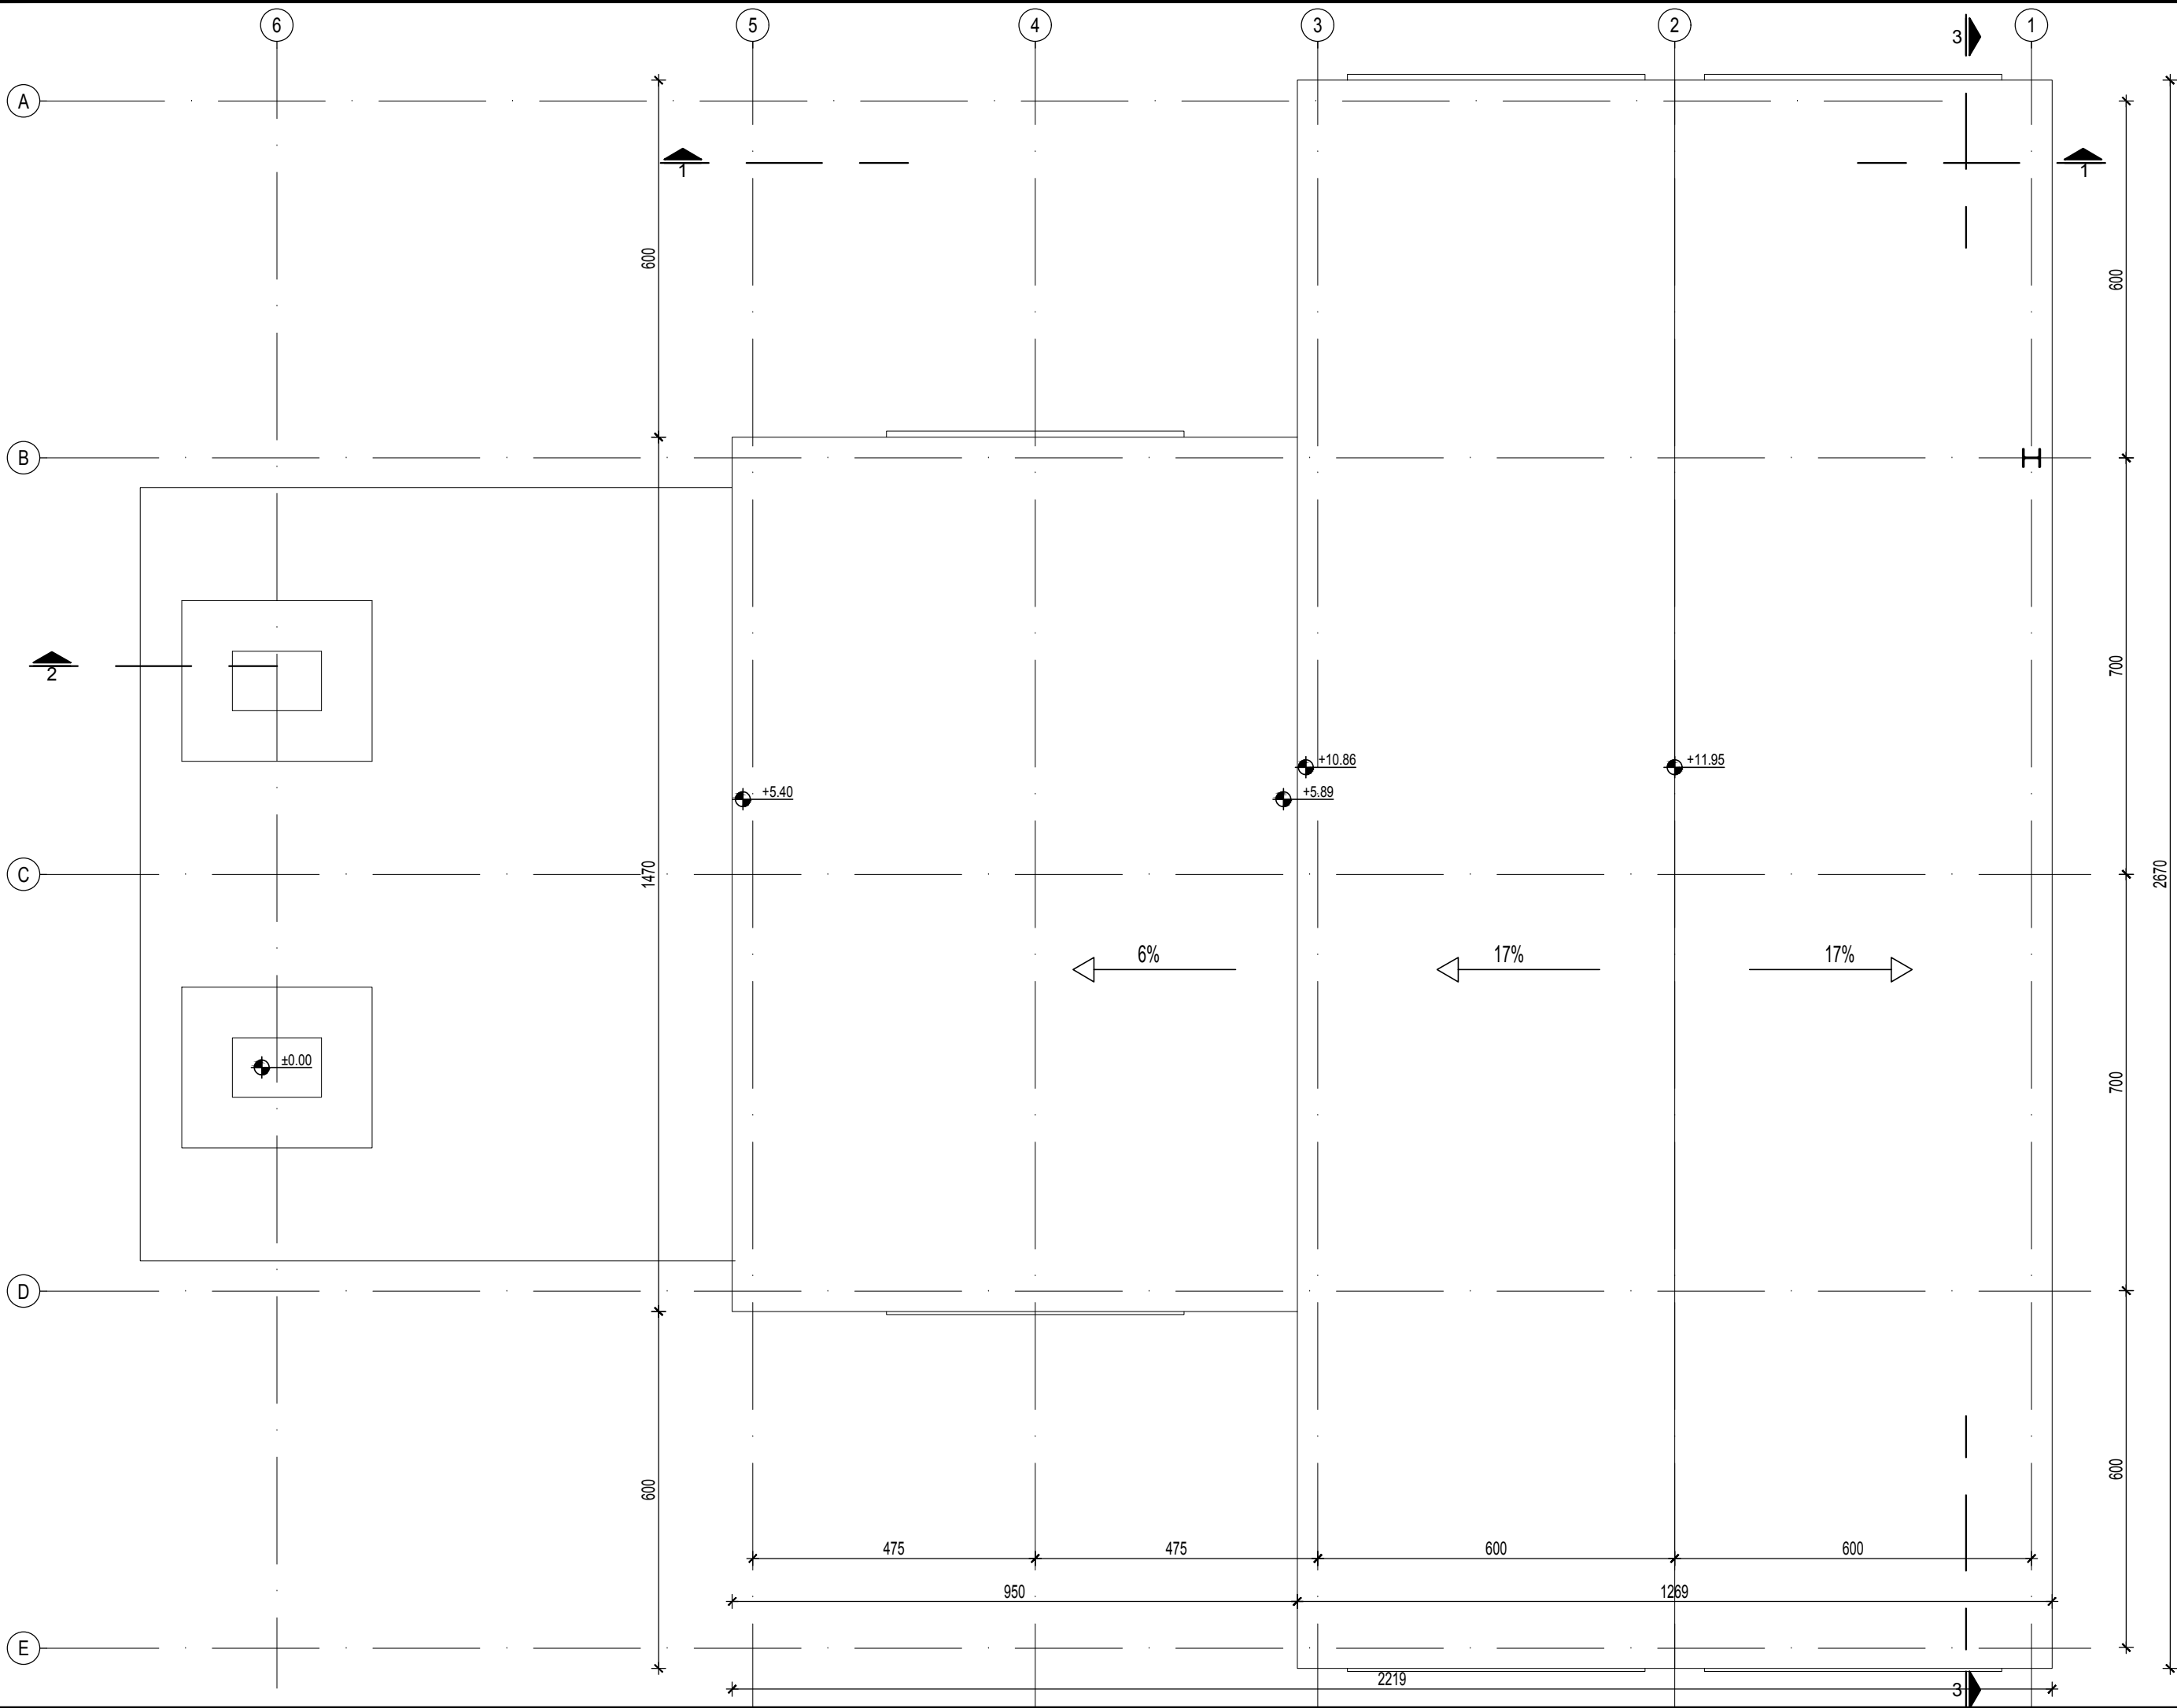

REV.	Opis revizije / Revision description	Datum/Date	Crtao/Drawn
Broj ugovora / Contract No :12.01.12625/52-17			
Konzorcium: Consortium:			
 www.deltainzenjering.rs	Odg. projektant: Respon. designer:	Ime i prezime / Name Mirjana Lazić dipl. ing.arh	Potpis/Sign.
	Licenca odg.proj.: Res. des. license:	300 4540 03	Investitor: Client:
	Vrsta teh. dok.: Project type:	IDR - Idejno rešenje IDR - Conceptual design	Objekat: Complex: Postrojenje za ODG za TE Nikola Tesla A FGD Construction Project for TPP Nikola Tesla
	Datum: Date:	Decembar 2017	Projekcija: Projection:
	Deo projekta: Project part:	Projekat arhitekture Architectural Design	
Razmera: Scale:	Naziv crteža: Drawing name: OSNOVA KROVA ROOF PLAN		Crtež broj: Drawing number: NTFGD-S1.0-IDR-1.0.0-C-18-002D-rev00
1/100		List/od: Page/of: 2/4	
		Rev. 	

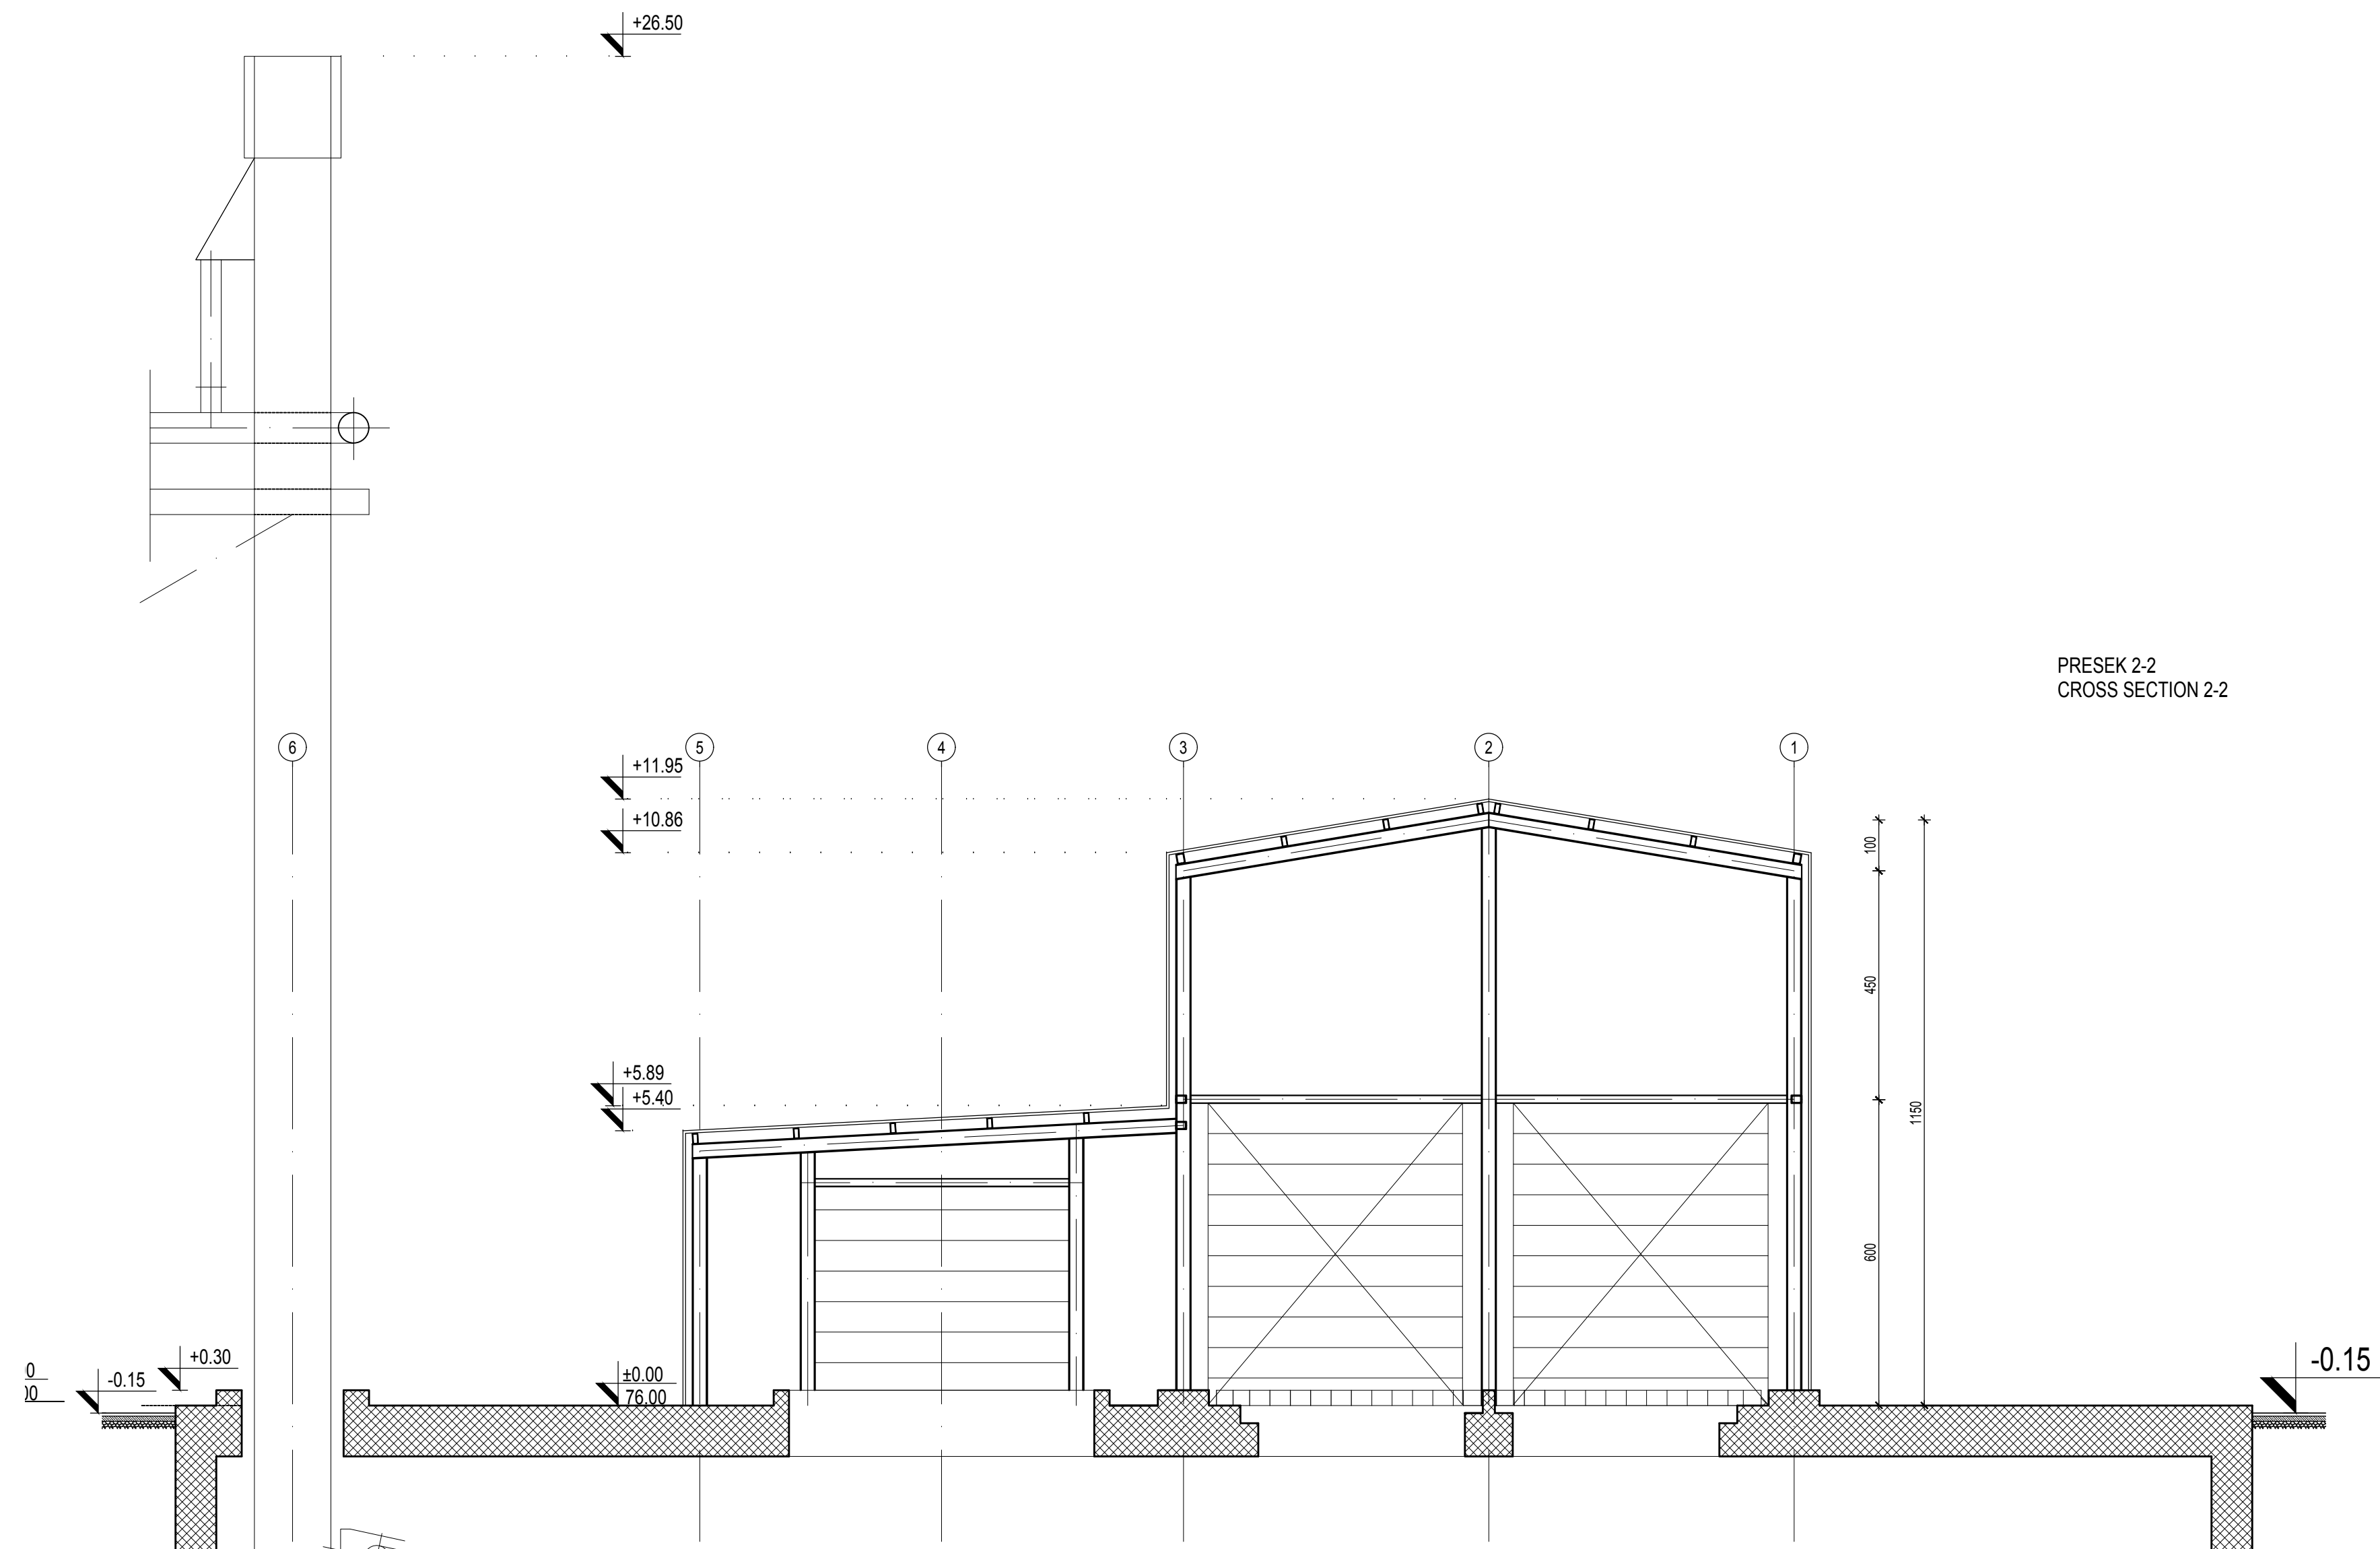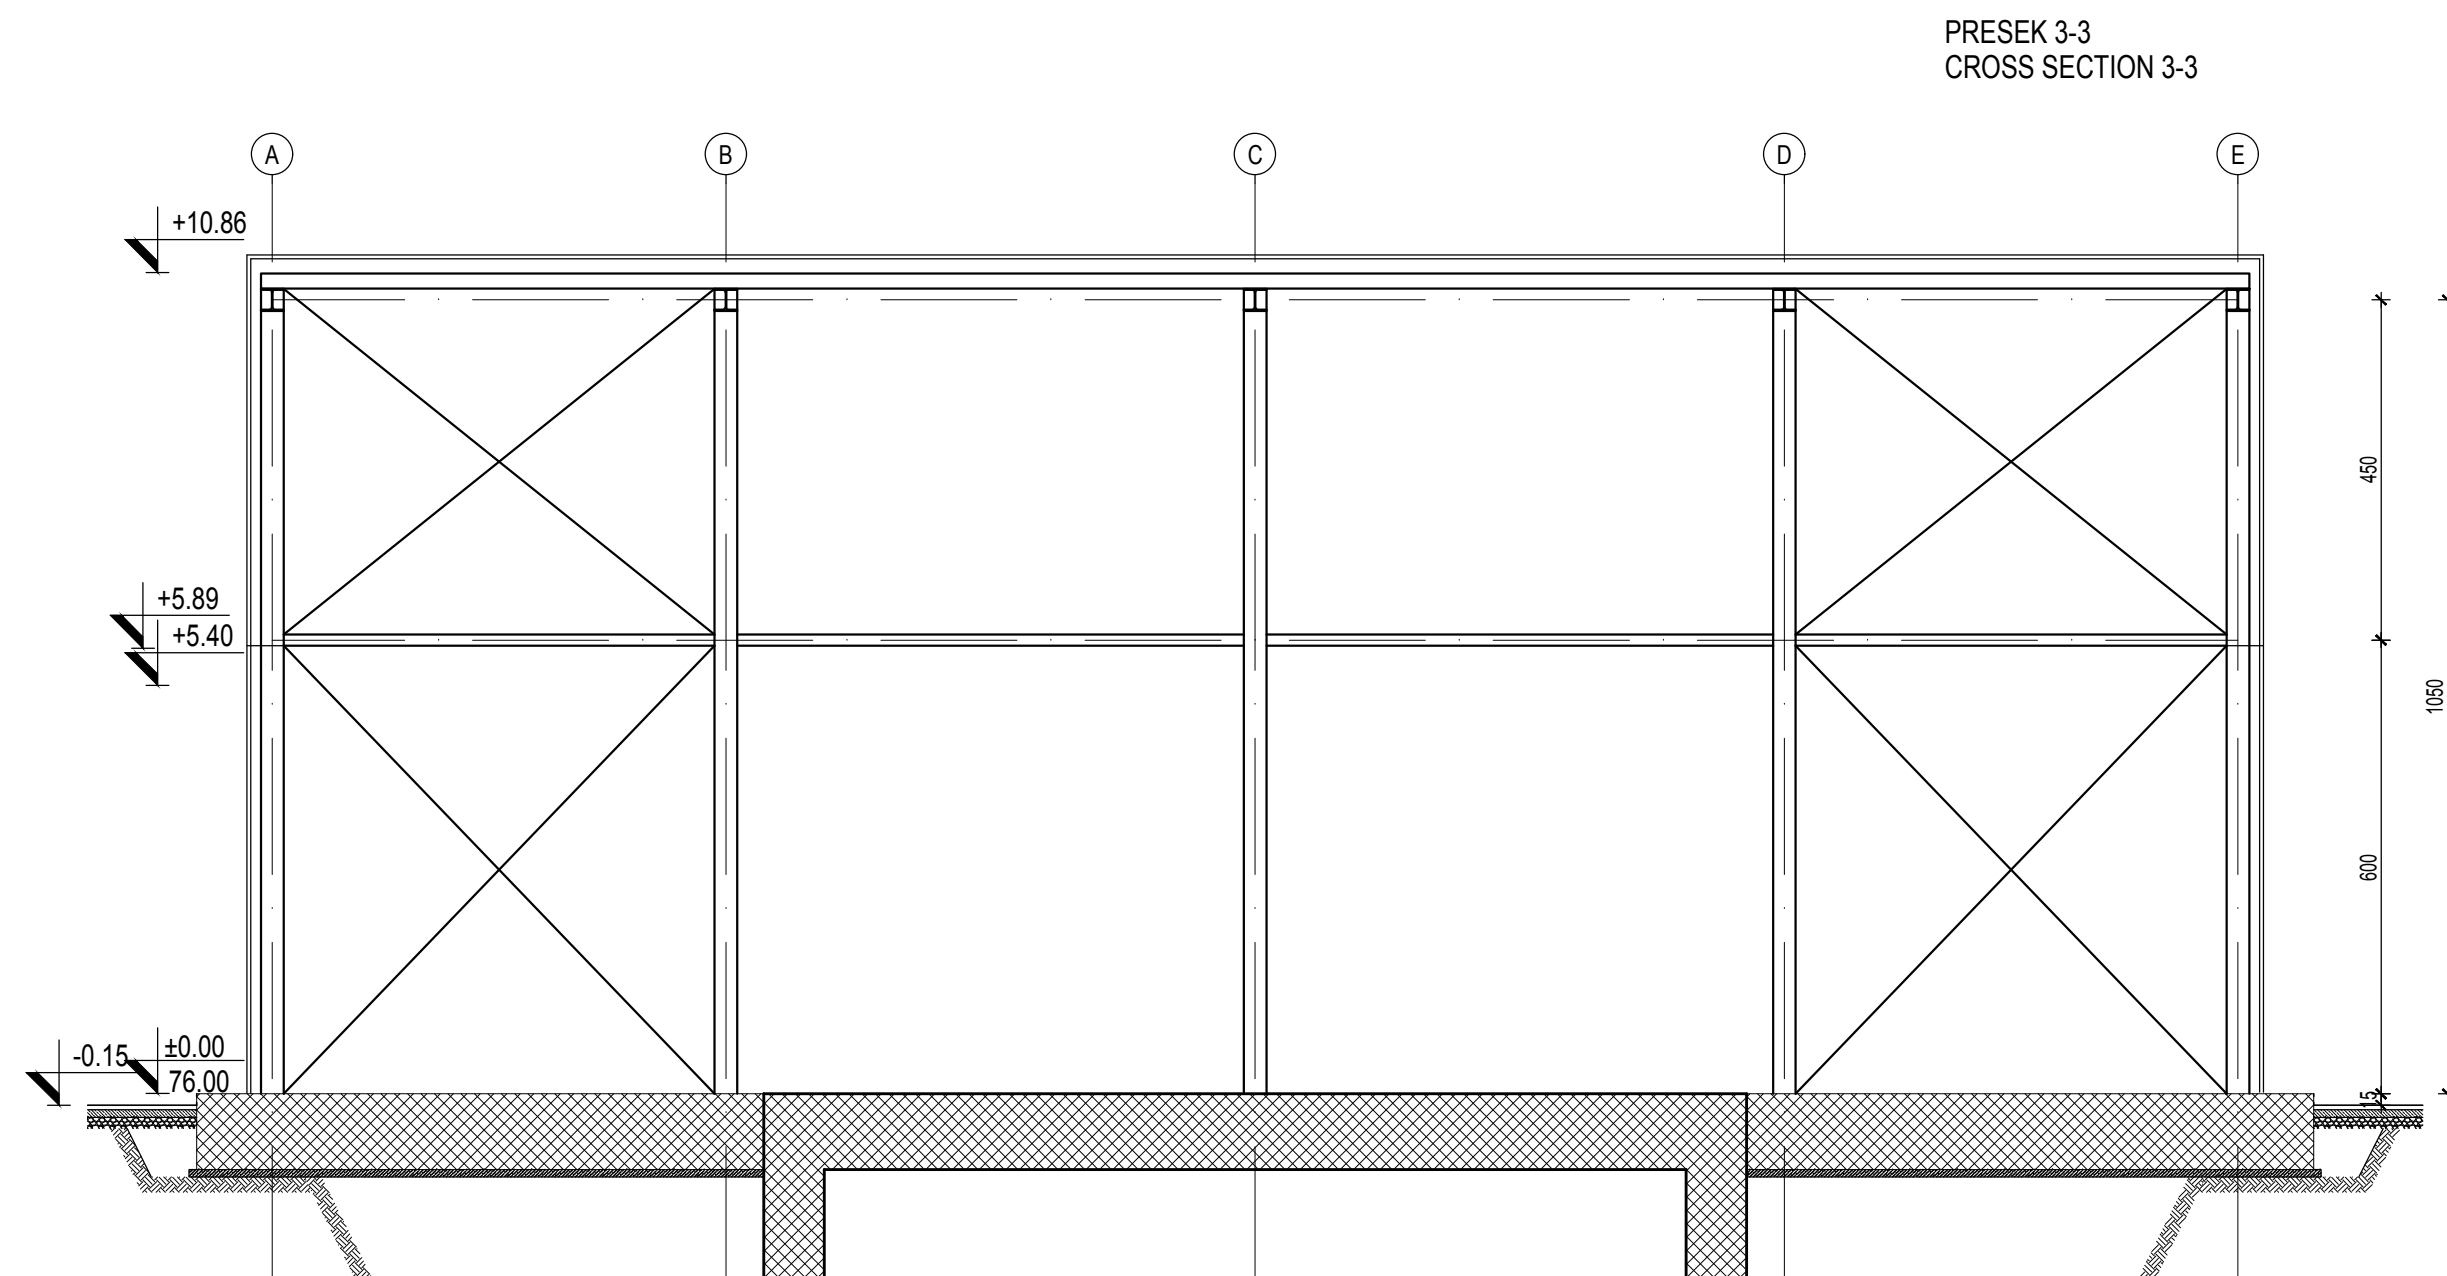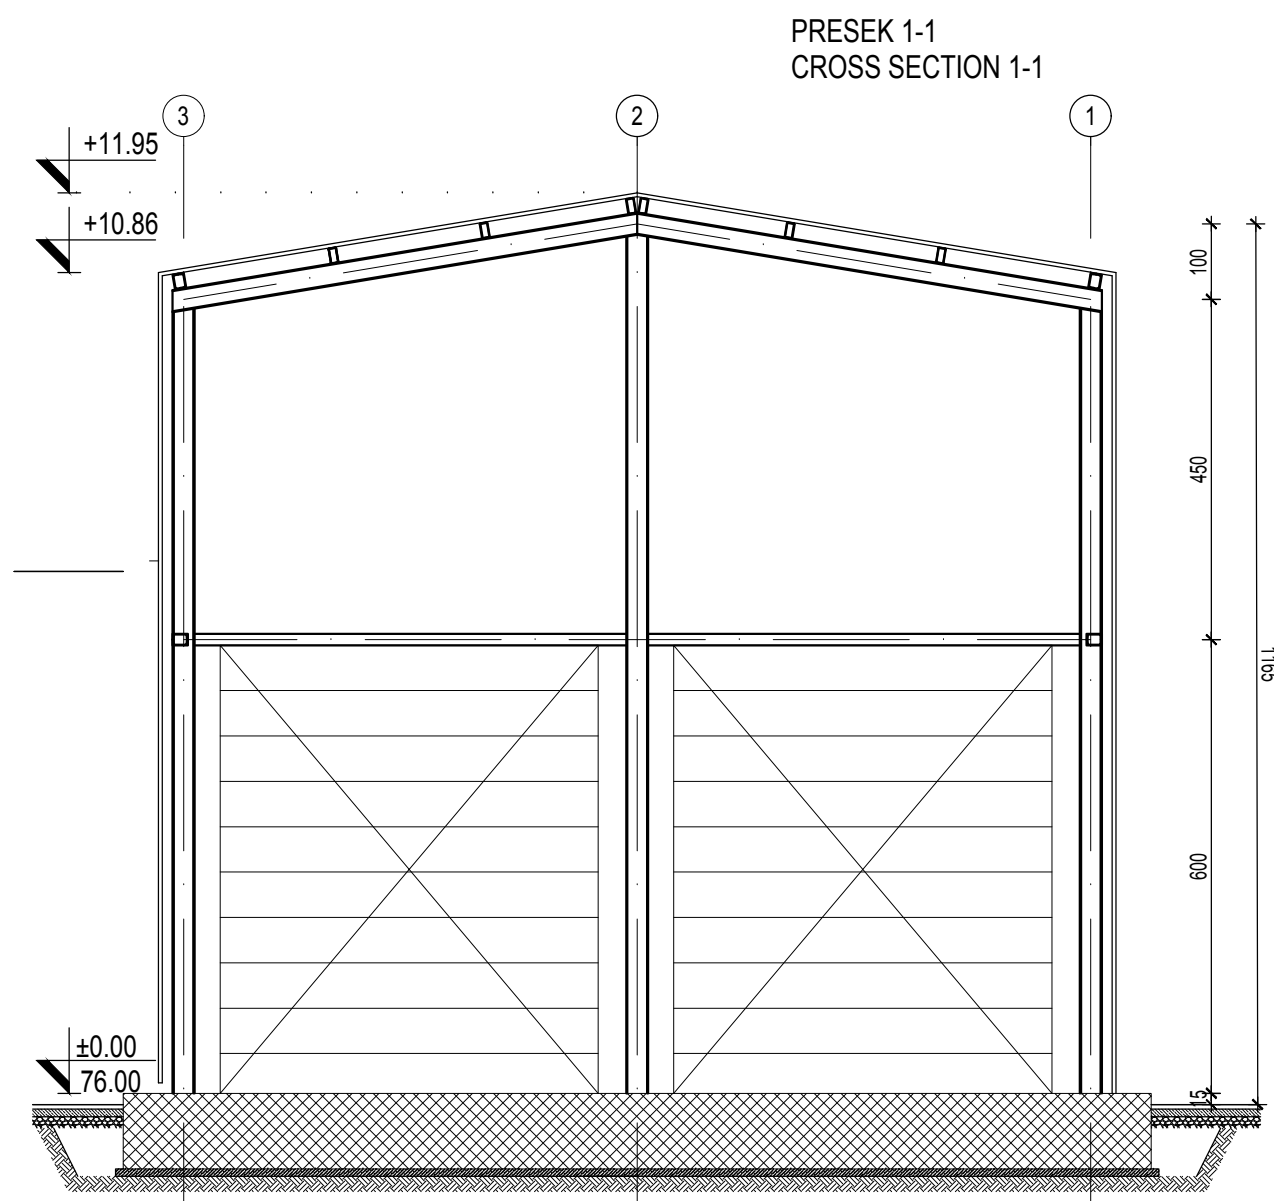

△					
△					
△					
REV.					
Broj ugovora / Contract No :12.01.12625/52-17					
Konsorzijum: Consortium:		Investitor: Client:			
delta inženjering		JP ELEKTROPRIVREDA SRBIJE PE ELEKTROPRIVREDA SERBIA			
Objekat: Object:		Postrojenje za ODG za TE Nikola Tesla A FGD Construction Project for TPP Nikola Tesla			
Vrsta teh. dok.: Project type:		IDR - Idejno rešenje IDR - Conceptual design			
Datum: Date:		25.01.2017 Projection:			
Dio projekta: Project part:		Projekat arhitekture Architectural Design			
Raumera: Scale:		PRESECI 1-1, 2-2, 3-3 CROSS SECTIONS 1-1, 2-2, 3-3		Crislo broj: Drawing number:	
1/100				NTFGD-S1.0-IDR-1.0.0-C.18-003D-rev00	
Naziv crteža: Drawing name:				Listof: Pageof:	
				3/4	
				Rev:	
				1	

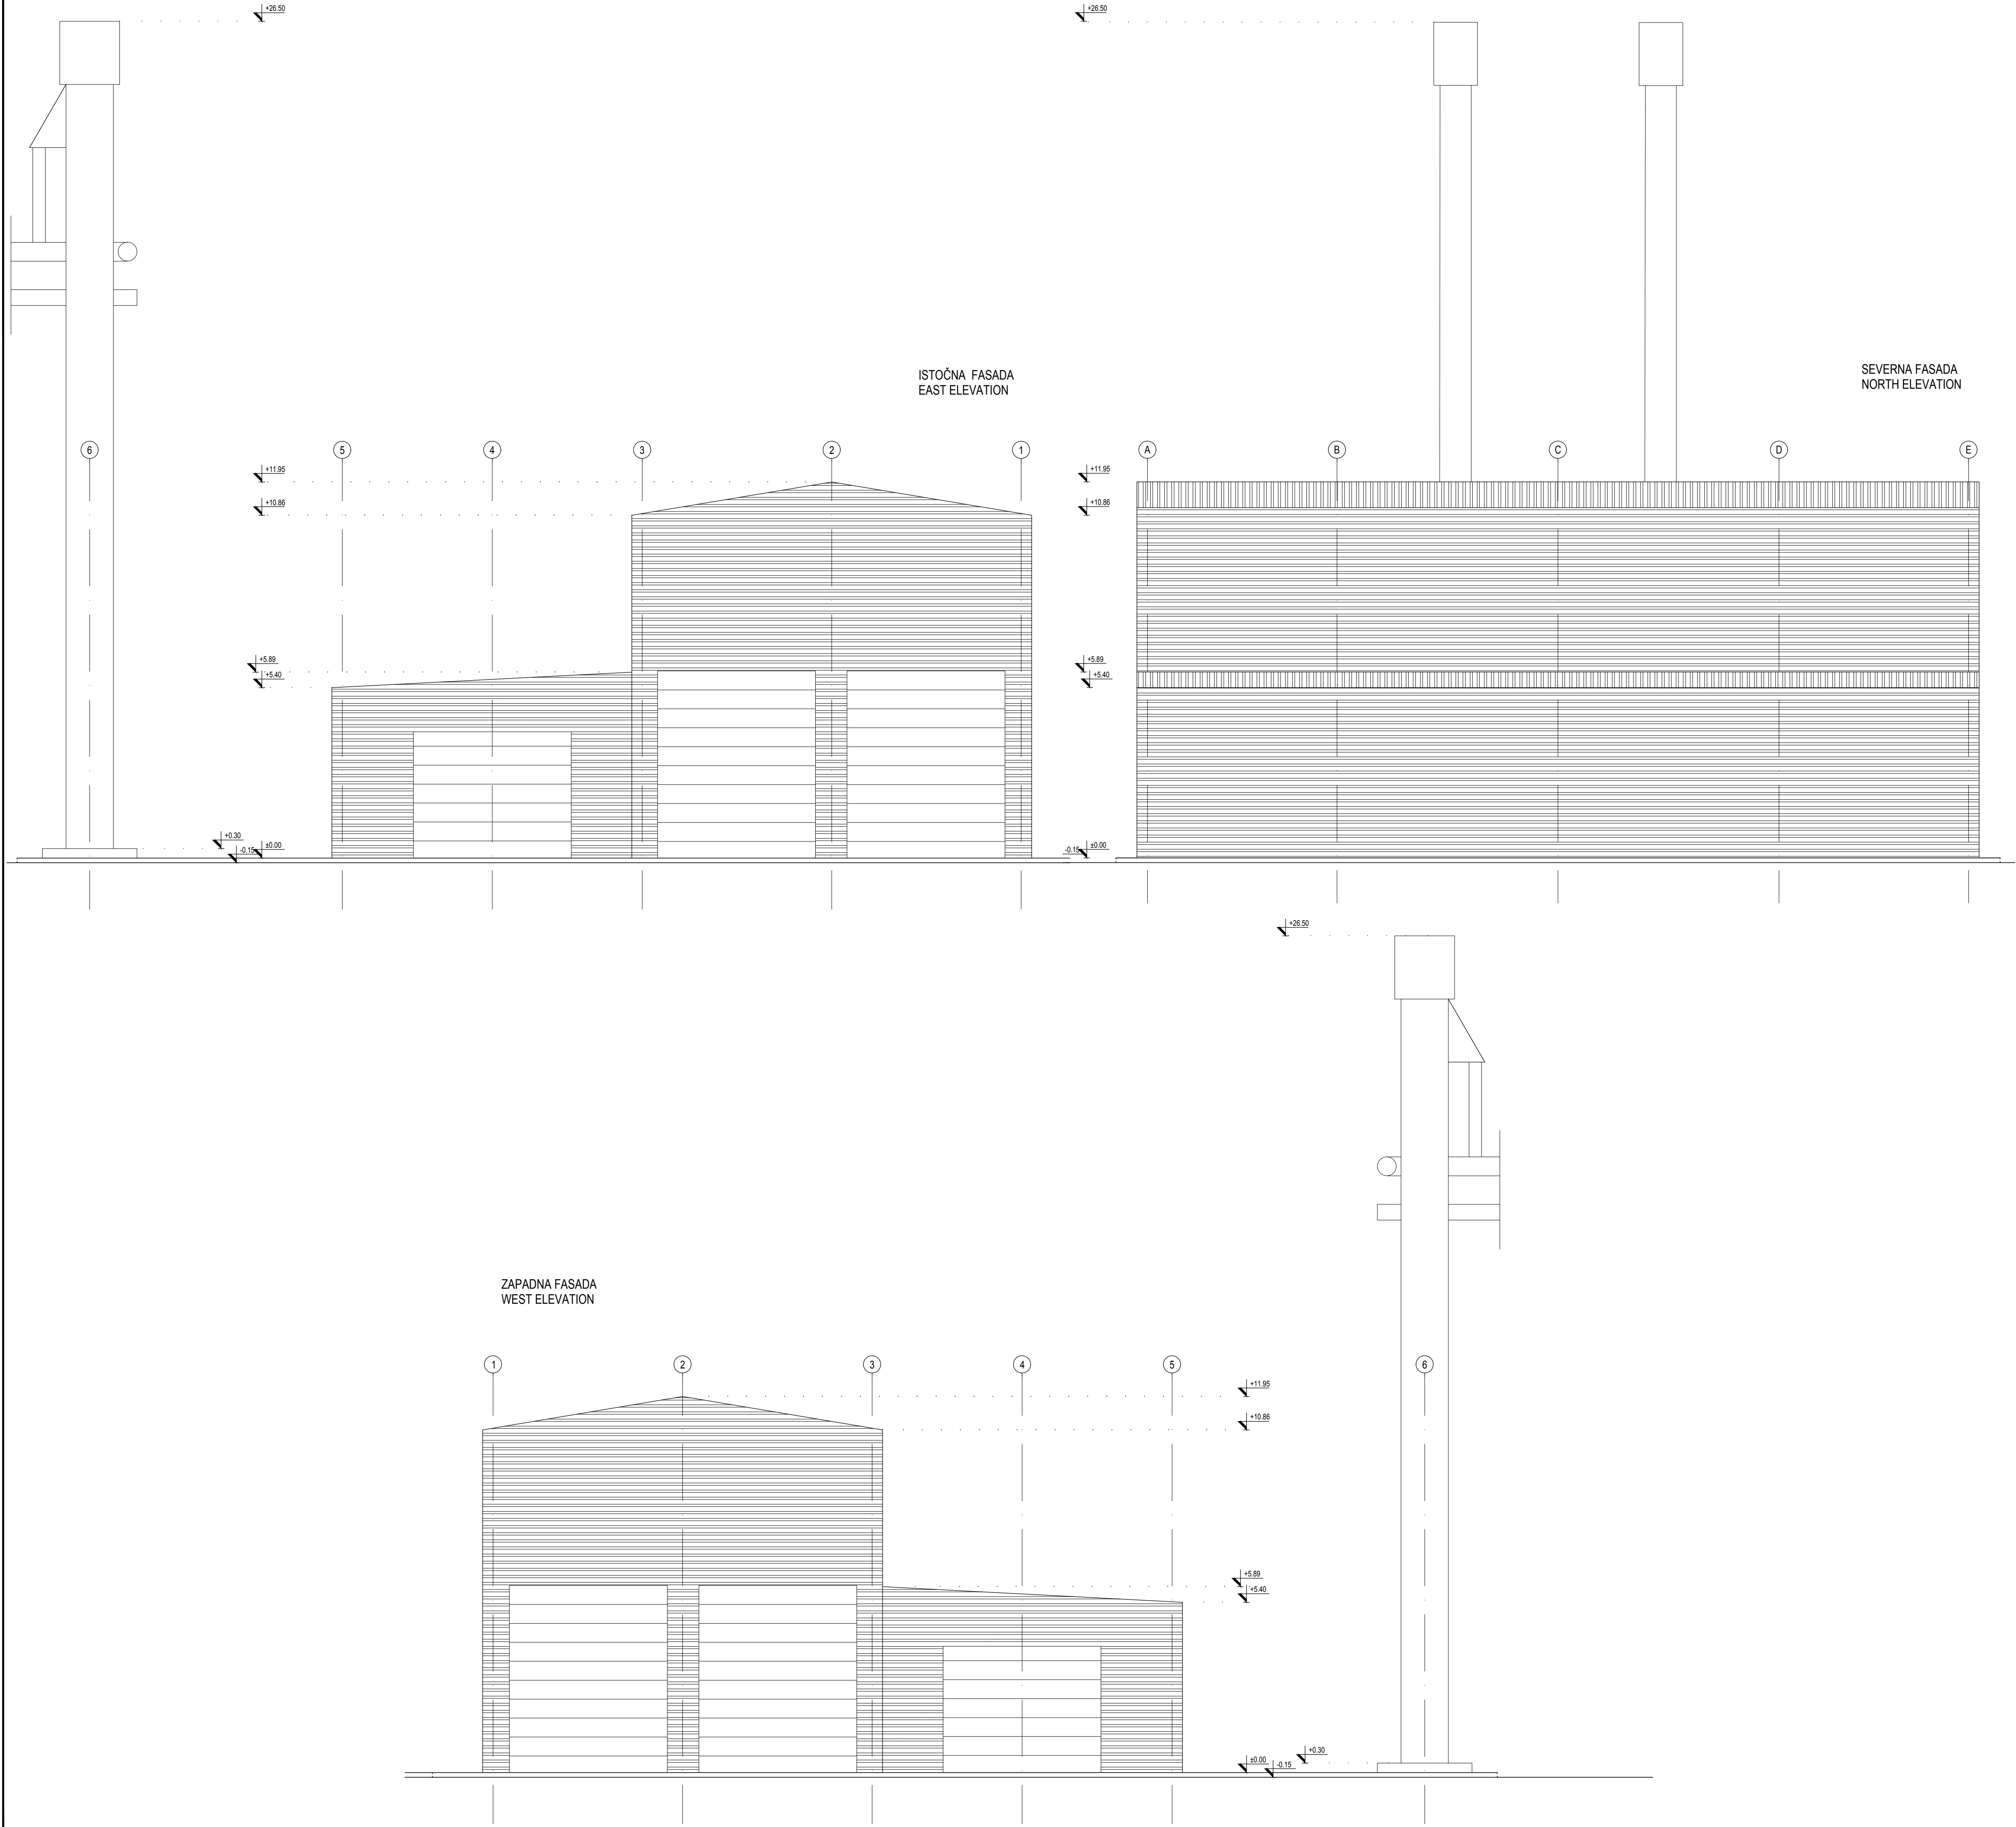

Broj ugovora / Contract No :12.01.12625/52-17


Konzorcijum:
Consortium:





Org. projekat:
Respon. designer:

Mirjana Lazić dipl. ing. arh.

 

Licenca org. proj.
Res. org. licencij:

300 4540 03



Vrsta teh. dok.:

IDR - Idejno rešenje



Datum:

Decembar 2017



Dio projekta:

Projekat arhitekture



Projekat arhitekture

Architectural Design



Investitor:
Client:

JP ELEKTROPRIVREDA SRBIJE
PE ELEKTROPRIVREDA SERBIA



Objekat:
Complex:

Postrojenje za ODG za TE Nikola Tesla A
FGD Construction Project for TPP Nikola Tesla



Postrojenje:
Facility:

Istovarna stanica za kamione
Limestone Truck Unloading Building



Dio postrojenja:
Unit:



Rezumena:
Scale:

1/100



Naziv crteža:
Drawing name:

FASADE
FACADES



Crtač broj:
Drawing number:

NTFGD-S1-IDR-1/02-C.18-004D-rev00



Listof:
Pageof:

1/4



Rev:





Mirjana
B. Lazić
300-4540-03



2023-12-27 10:00:00



	ARMIRANI BETON		REINFORCED CONCRETE
	NABIJENI BETON		LEAN CONCRETE
	MRŠAVI BETON / TAMPON/		LEAN CONCRETE
	GITER BLOK		CLAY BLOCK
	PUNA OPEKA		BRICK BLOCK
	FASADNI I KROVNI PANEL		FACADES AND ROOF PANEL
	MOTAŽNI PREGRADNI ZID OD GK PLOČA		PREFABRICATED WALL PANELS
	TERMOIZOLACIJA		THERMAL INSULATION
	HIDROIZOLACIJA		HYDROISOLATION
	ŠLJUNAK		GRAVEL
	ČELIČNA KONSTRUKCIJA		STEEL CONSTRUCTION
	OLUCI		CHAMFER
	DROBLJENI KAMEN		GRAVEL
	NABIJENA ZEMLJA		HUDDLE GROUND



C22 - ZGRADA SKLADIŠTENJA KREČNJAKA / LIMESTONE STORAGE BUILDING
OSNOVA KROVNIH RAVNI / ROOF PLAN

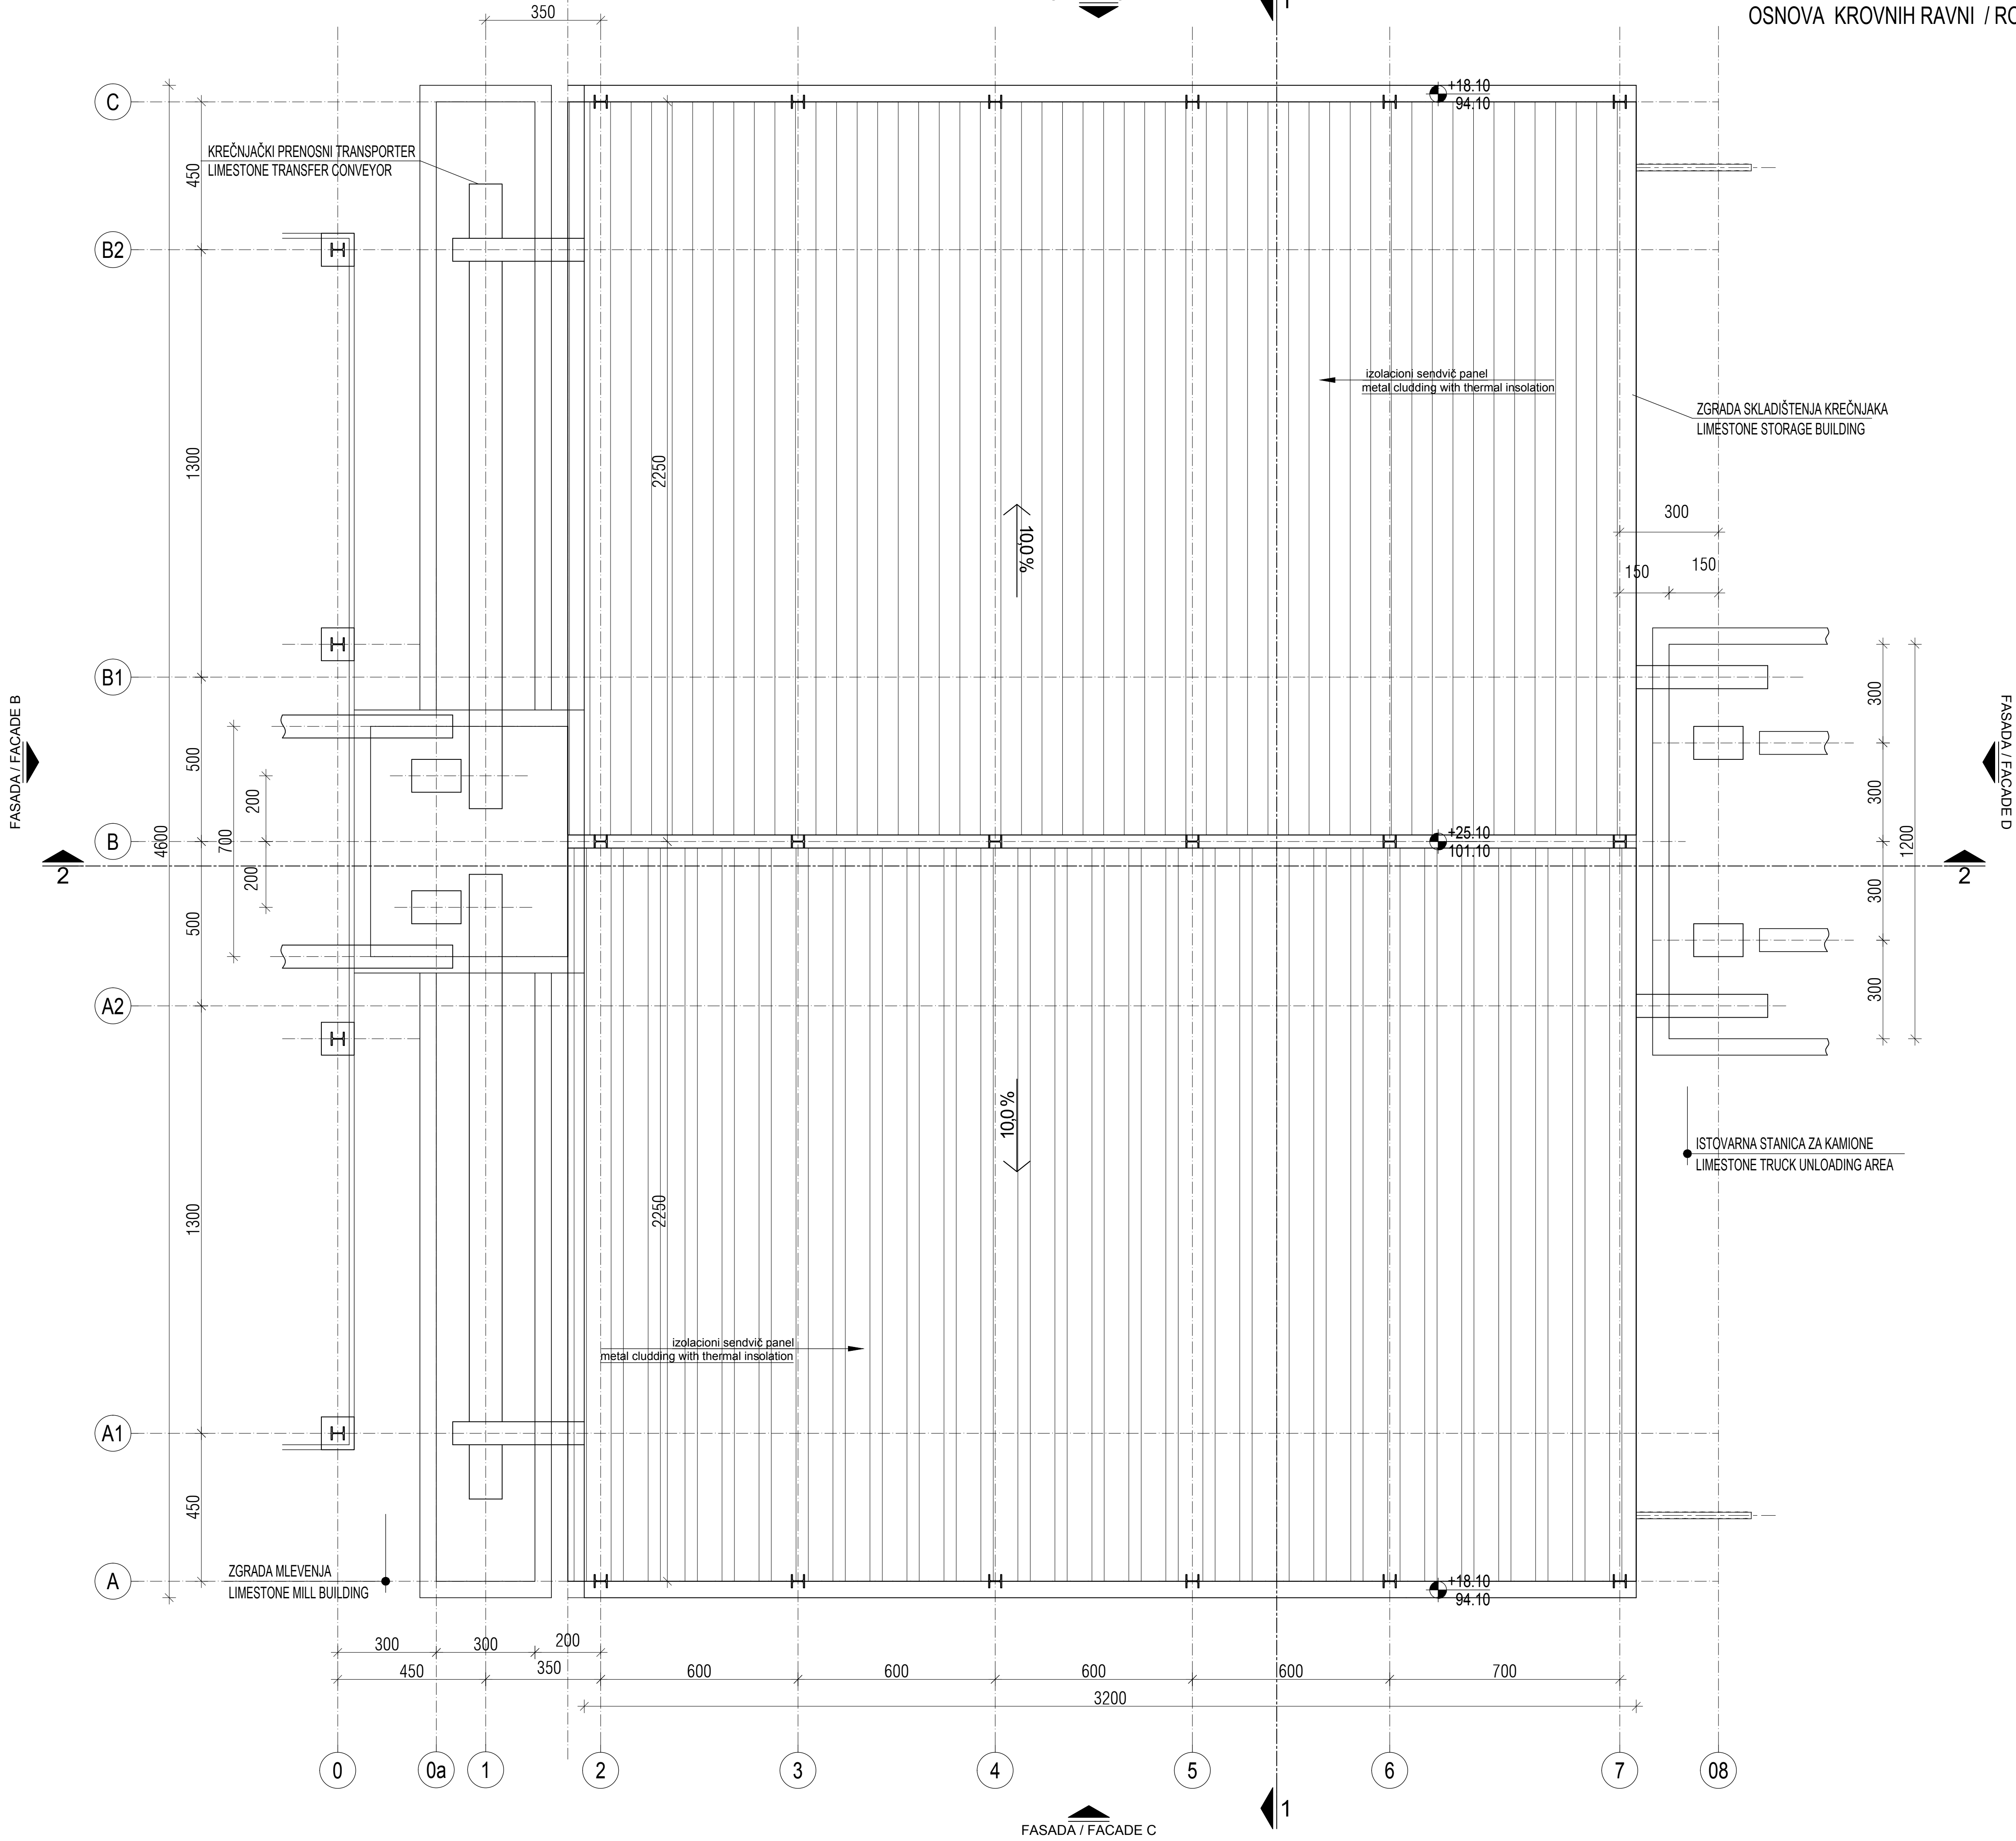
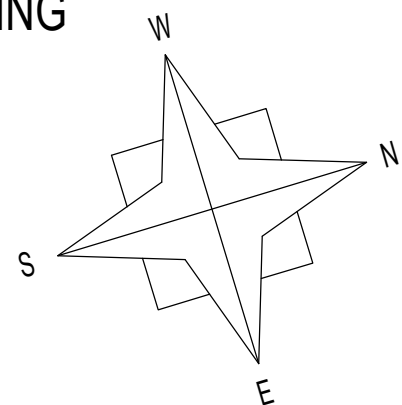


Konsorzijum: Consortium:		Broj ugovora / Contract No :12.01.12625/52-17		Datum/Date		Criso/Drawn		Overio/Appr.	
Odg. projektant: Respon. designer:		Ime i prezime / Name		Potpis/Sign.		Investitor: Client:		Objekat: Complex:	
Licenca odg. proj.: Res. des. license:		300 4540 03				JP ELEKTROPRIVREDA SRBIJE PE ELEKTROPRIVREDA SERBIA		Postrojenje za ODG za TE Nikola Tesla A FGD Construction Project for TPP Nikola Tesla	
Vrsta teh. dok.: Project type:		IDR - Idejno rešenje IDR - Conceptual design				Zona krečnjaka i gipsa Limestone and gypsum area		Postrojenje: Facility:	
Datum: Date:		25.01.2018.		Projekcija: Projection:		C22-Zgrada skladištenja krečnjaka C22-Limestone storage building		Dio postrojenja: Unit:	
Dio projekta: Project part:		Projekat arhitekture Architectural Design				C22-Zgrada skladištenja krečnjaka C22-Limestone storage building		Dio postrojenja: Unit:	
Razmera: Scale:		1/100		Naziv crteža: Drawing name:		OSNOVA KROVNIH RAVNI ROOF PLAN		Criso broj: Drawing number:	
						NTFGD-S1.0-IDR-1.0.0-C22-002D-rev00		Listod: Page/Sheet:	
								2/4	
								Rev:	




1/100
2/4
Rev:
NTFGD-S1.0-IDR-1.0.0-C22-002D-rev00





ZGRADA SKLADIŠTENJA KREČNJAKA / LIMESTONE STORAGE BUILDING
PRESEK 1-1 / CROSS-SECTION 1-1

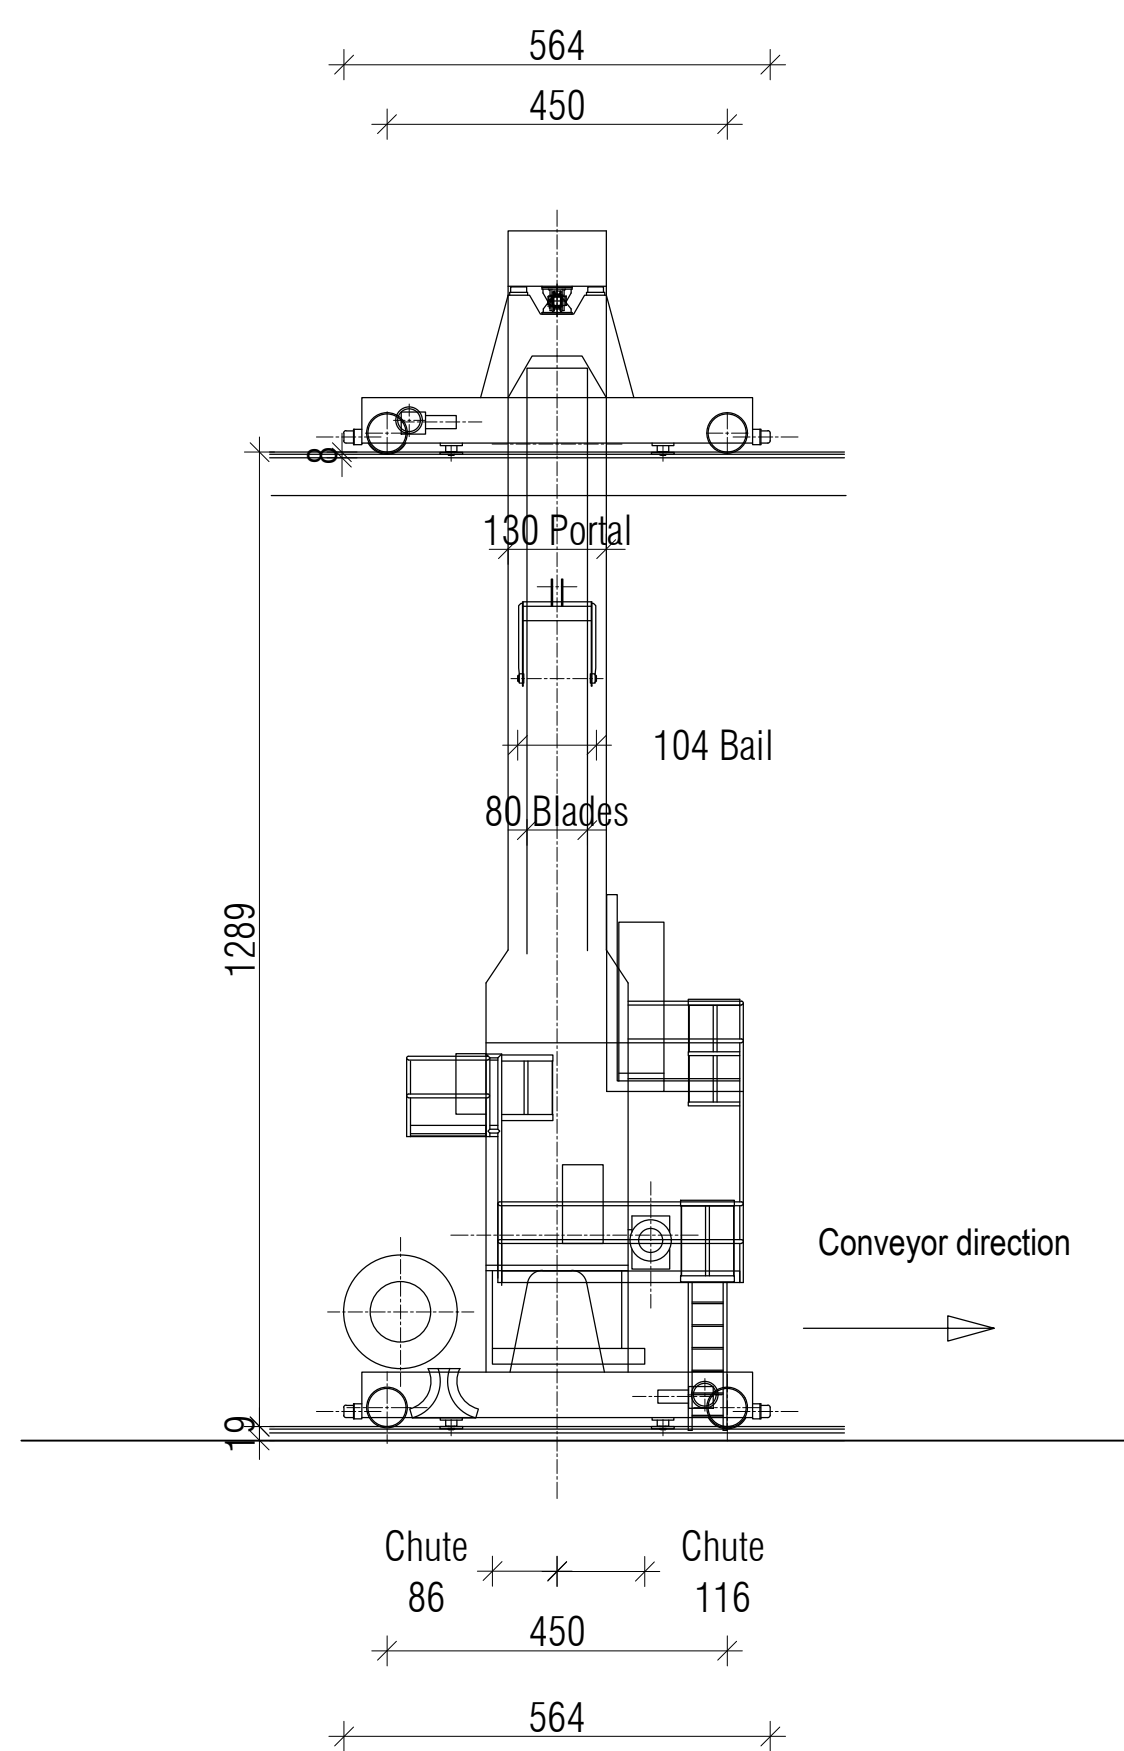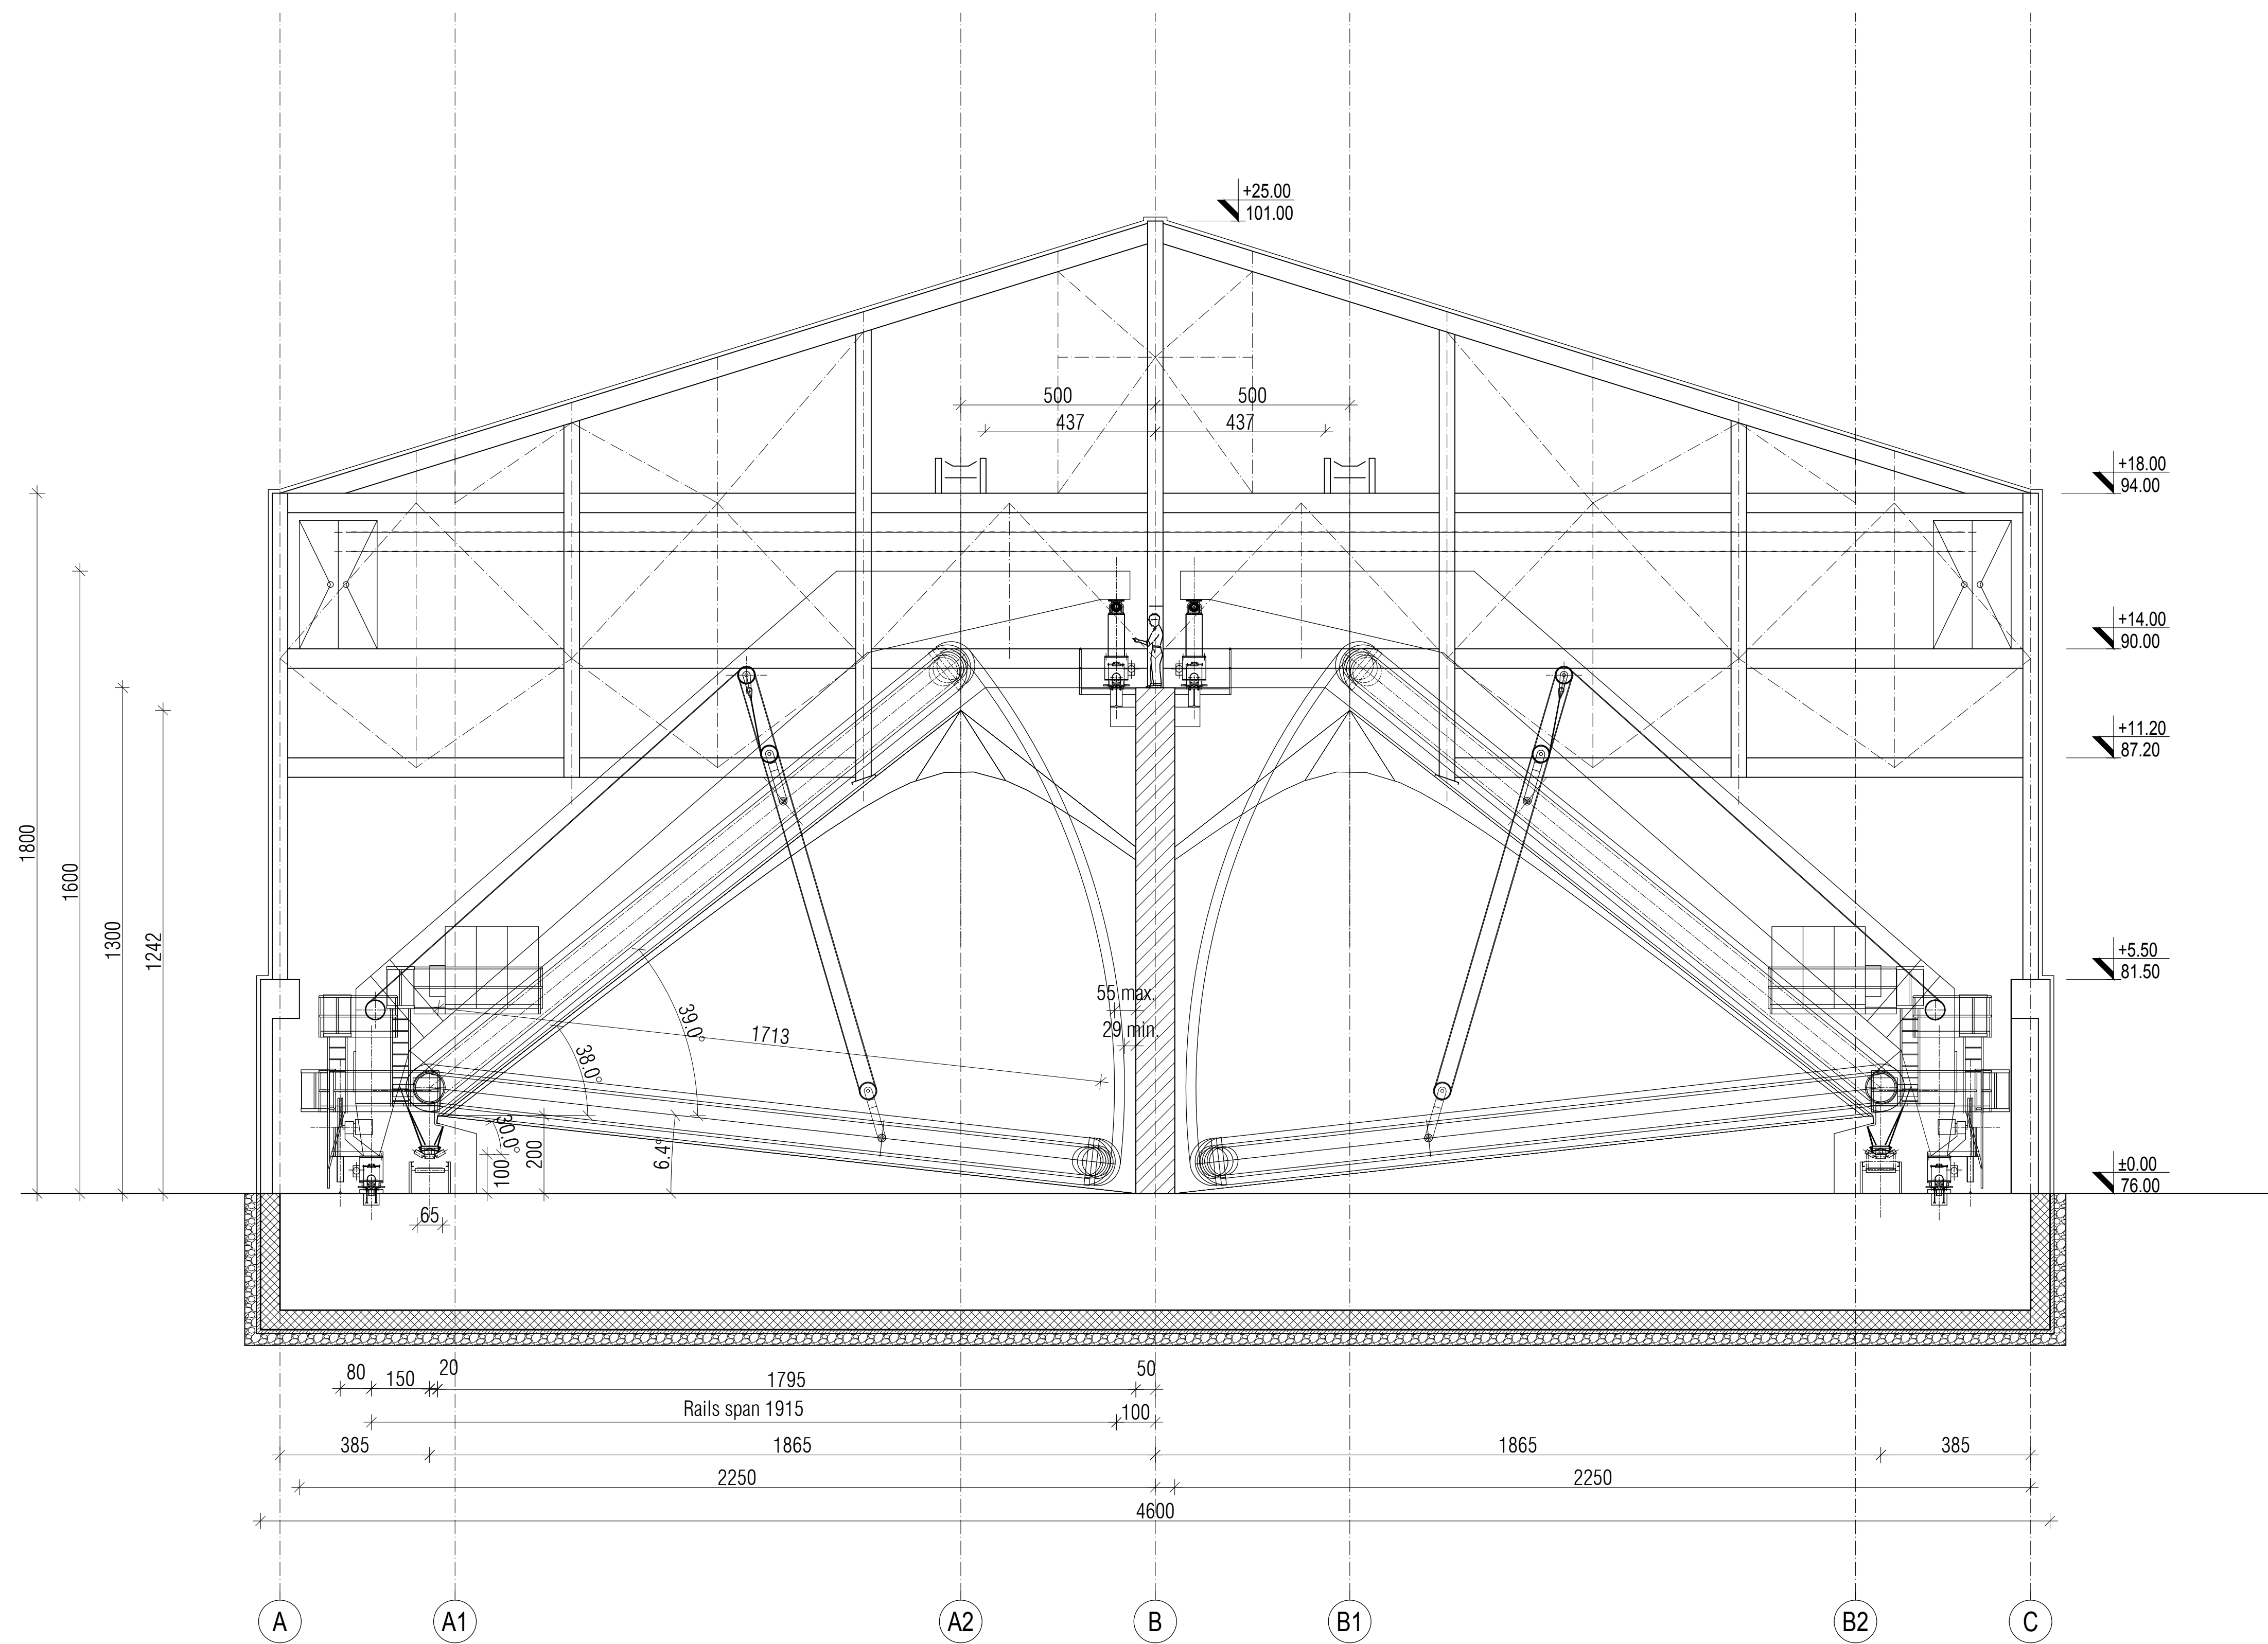


LEGENDA MATERIJALA:	
	ARMIRANI BETON
	NABUJENI BETON
	MIRSAVI BETON /TAMPON/
	GITER BLOK
	PUNA OPEKA
	FASADNI I KROVNI PANEL
	MOTAŽNI PREGRAĐNI ZID OD GK PLOČA
	TERMOIZOLACIJA
	HIJROIZOLACIJA
	ŠLJUNAK
	ČELIČNA KONSTRUKCIJA
	ČLUCI
	DROBLJENI KAMEN
	NABUJENA ZEMLJA
	REINFORCED CONCRETE
	LEAN CONCRETE
	CLAY BLOCK
	BRICK BLOCK
	FACADES AND ROOF PANEL
	PREFABRICATED WALL PANELS
	THERMAL INSULATION
	HYDROISOLATION
	GRAVEL
	STEEL CONSTRUCTION
	CHAMFER
	GRAVEL
	HUDDELE GROUND

ZGRADA SKLADIŠTENJA KREČNJAKA / LIMESTONE STORAGE BUILDING
PRESEK 2-2 / CROSS-SECTION 2-2

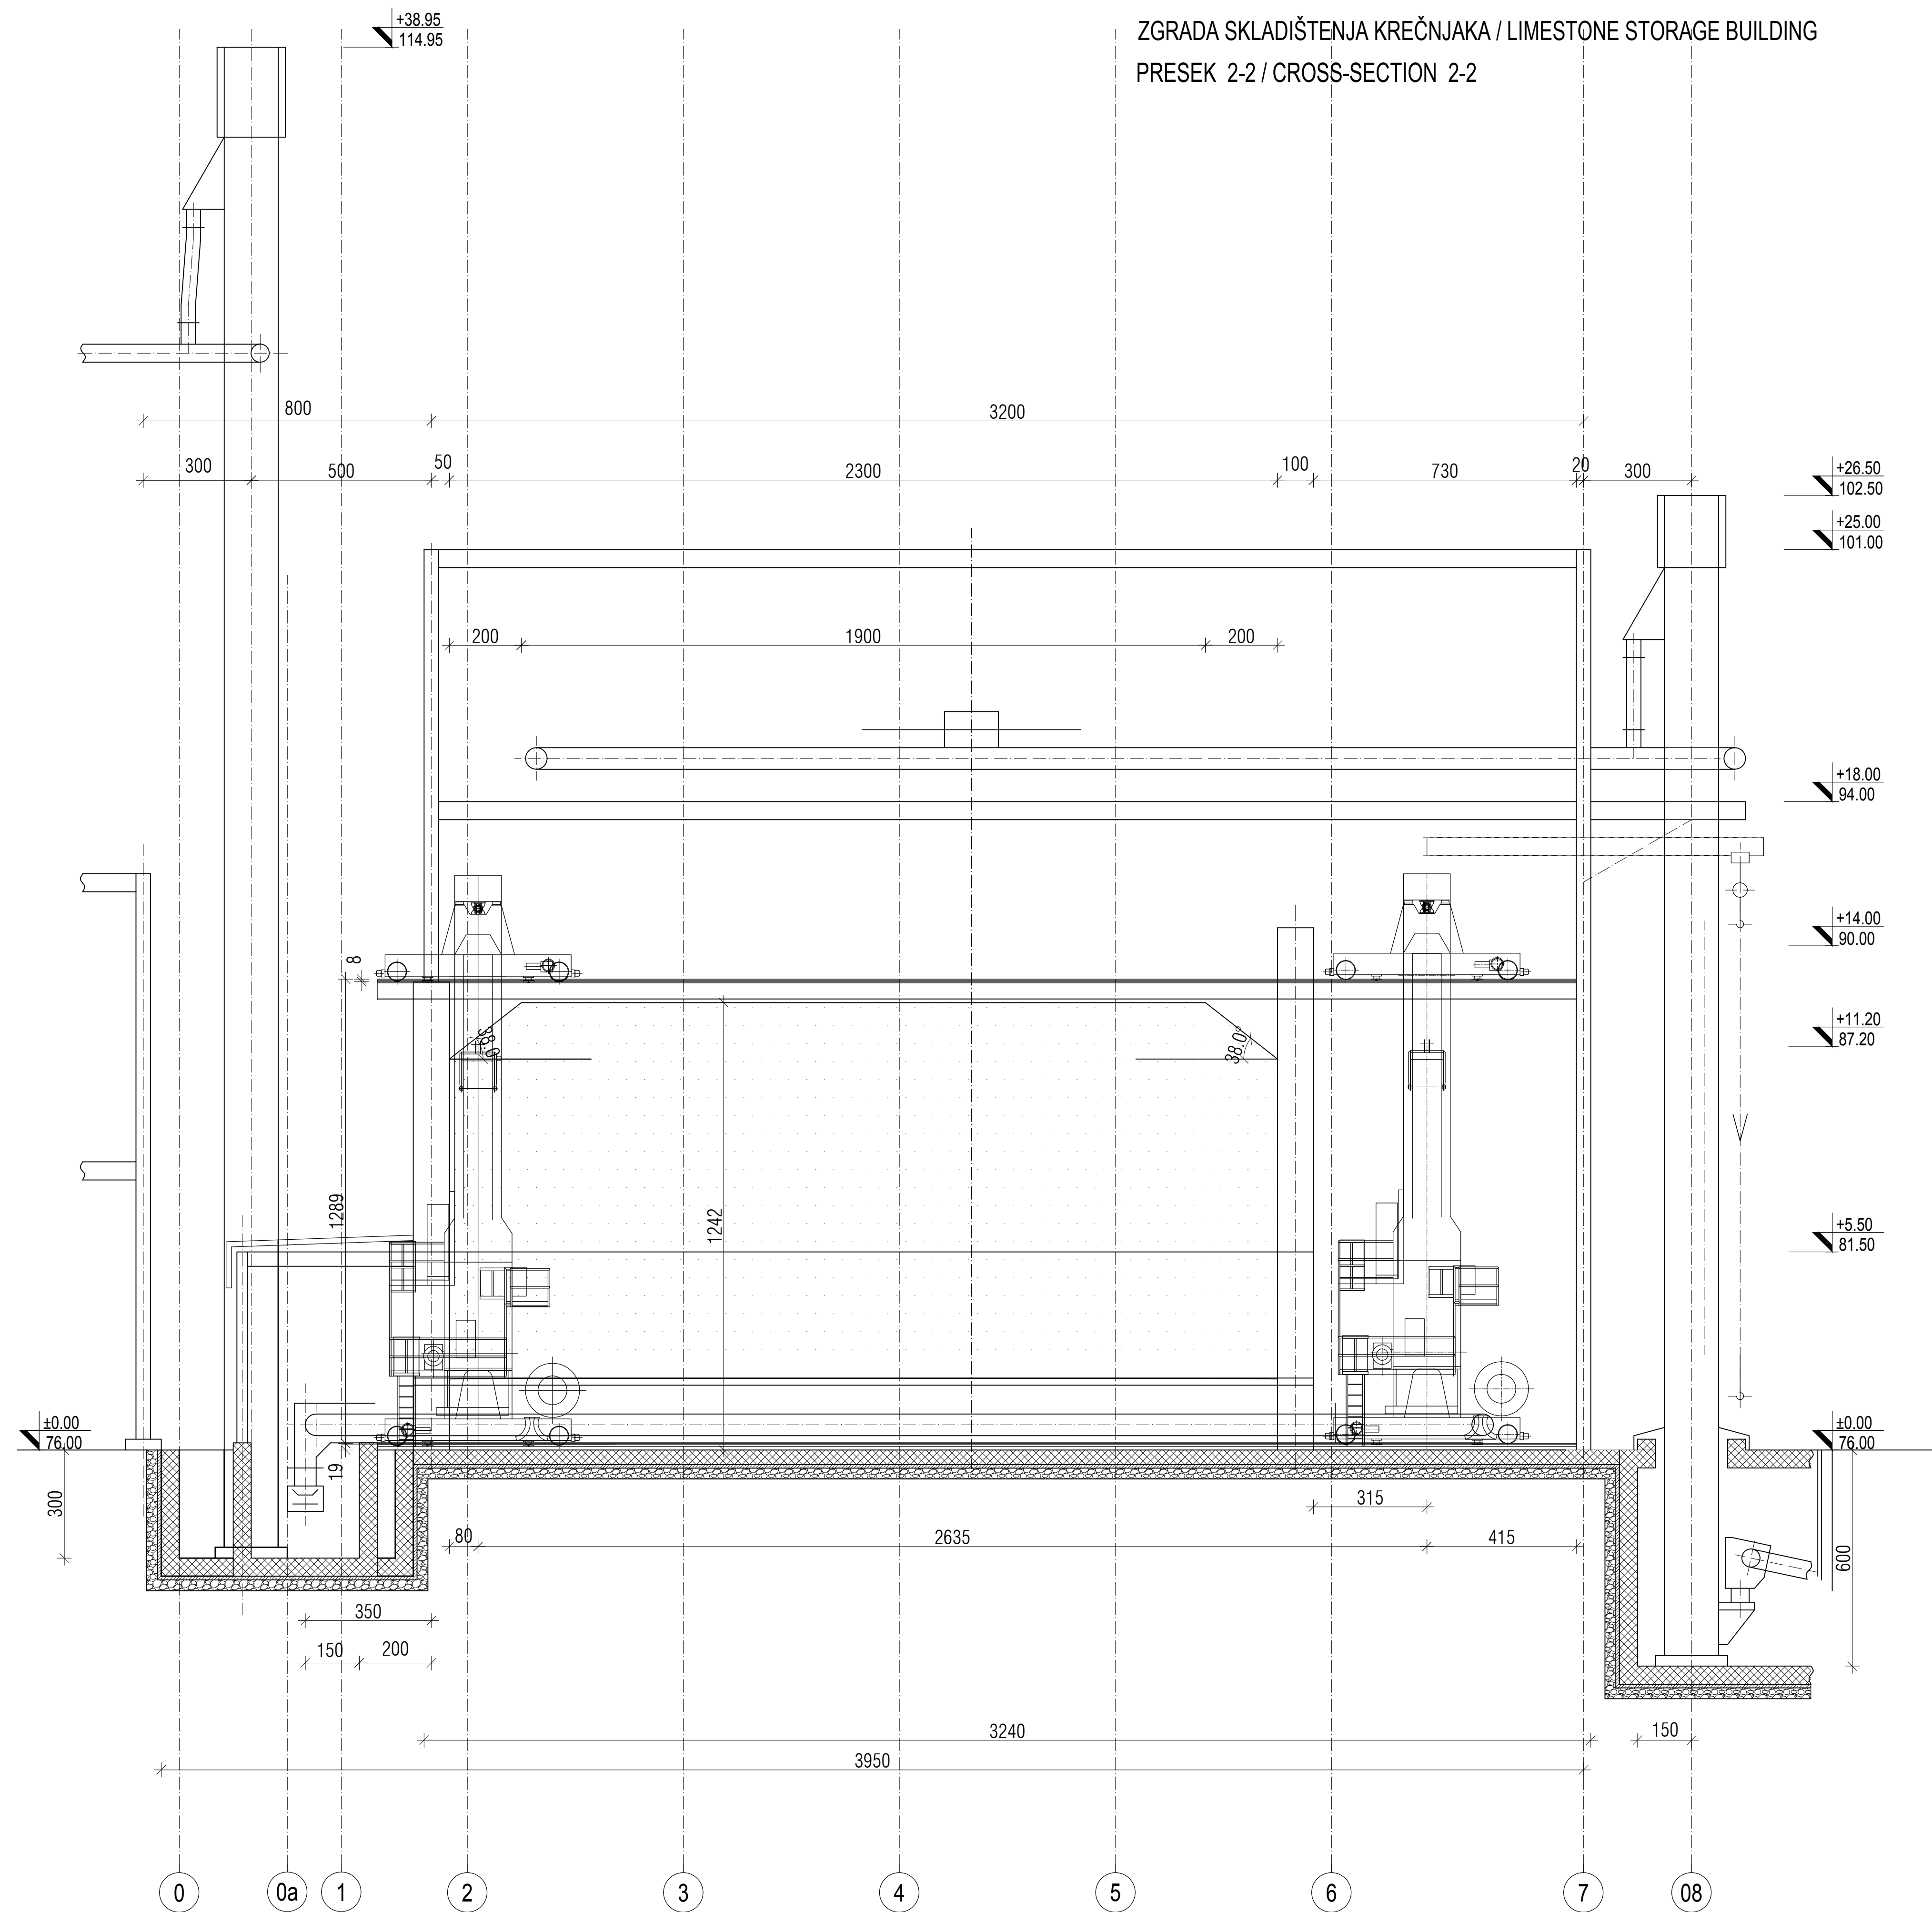


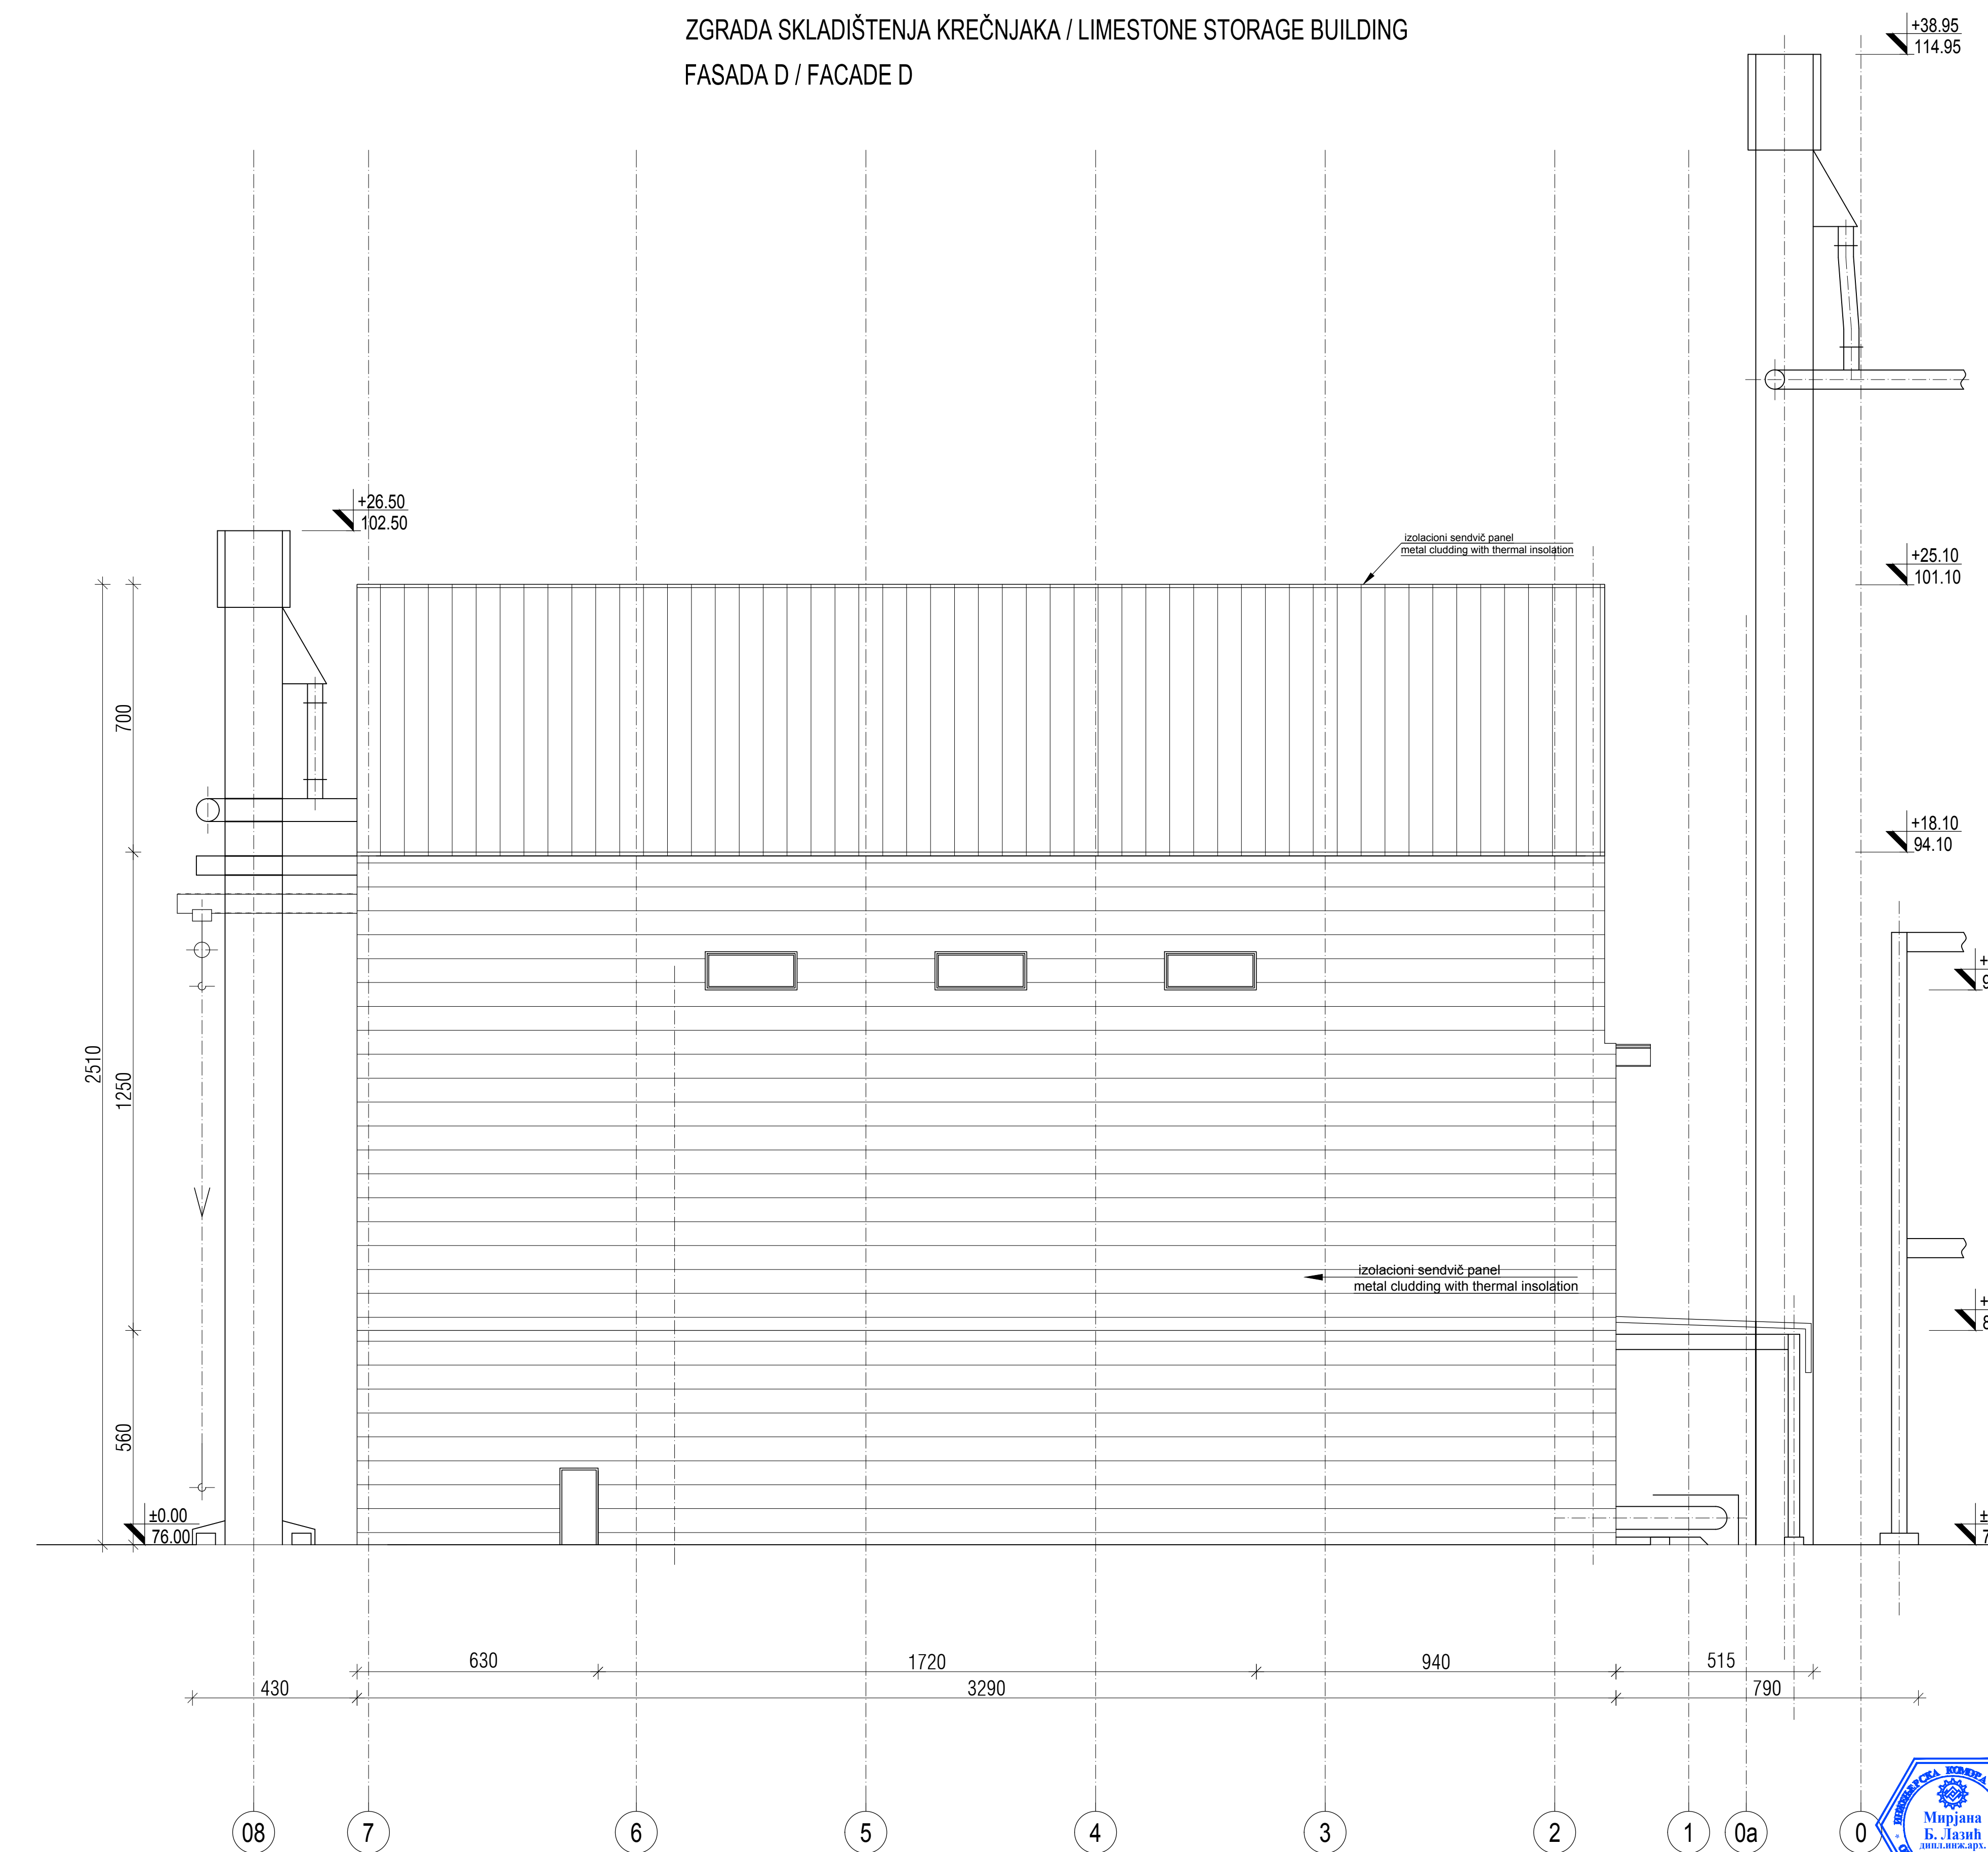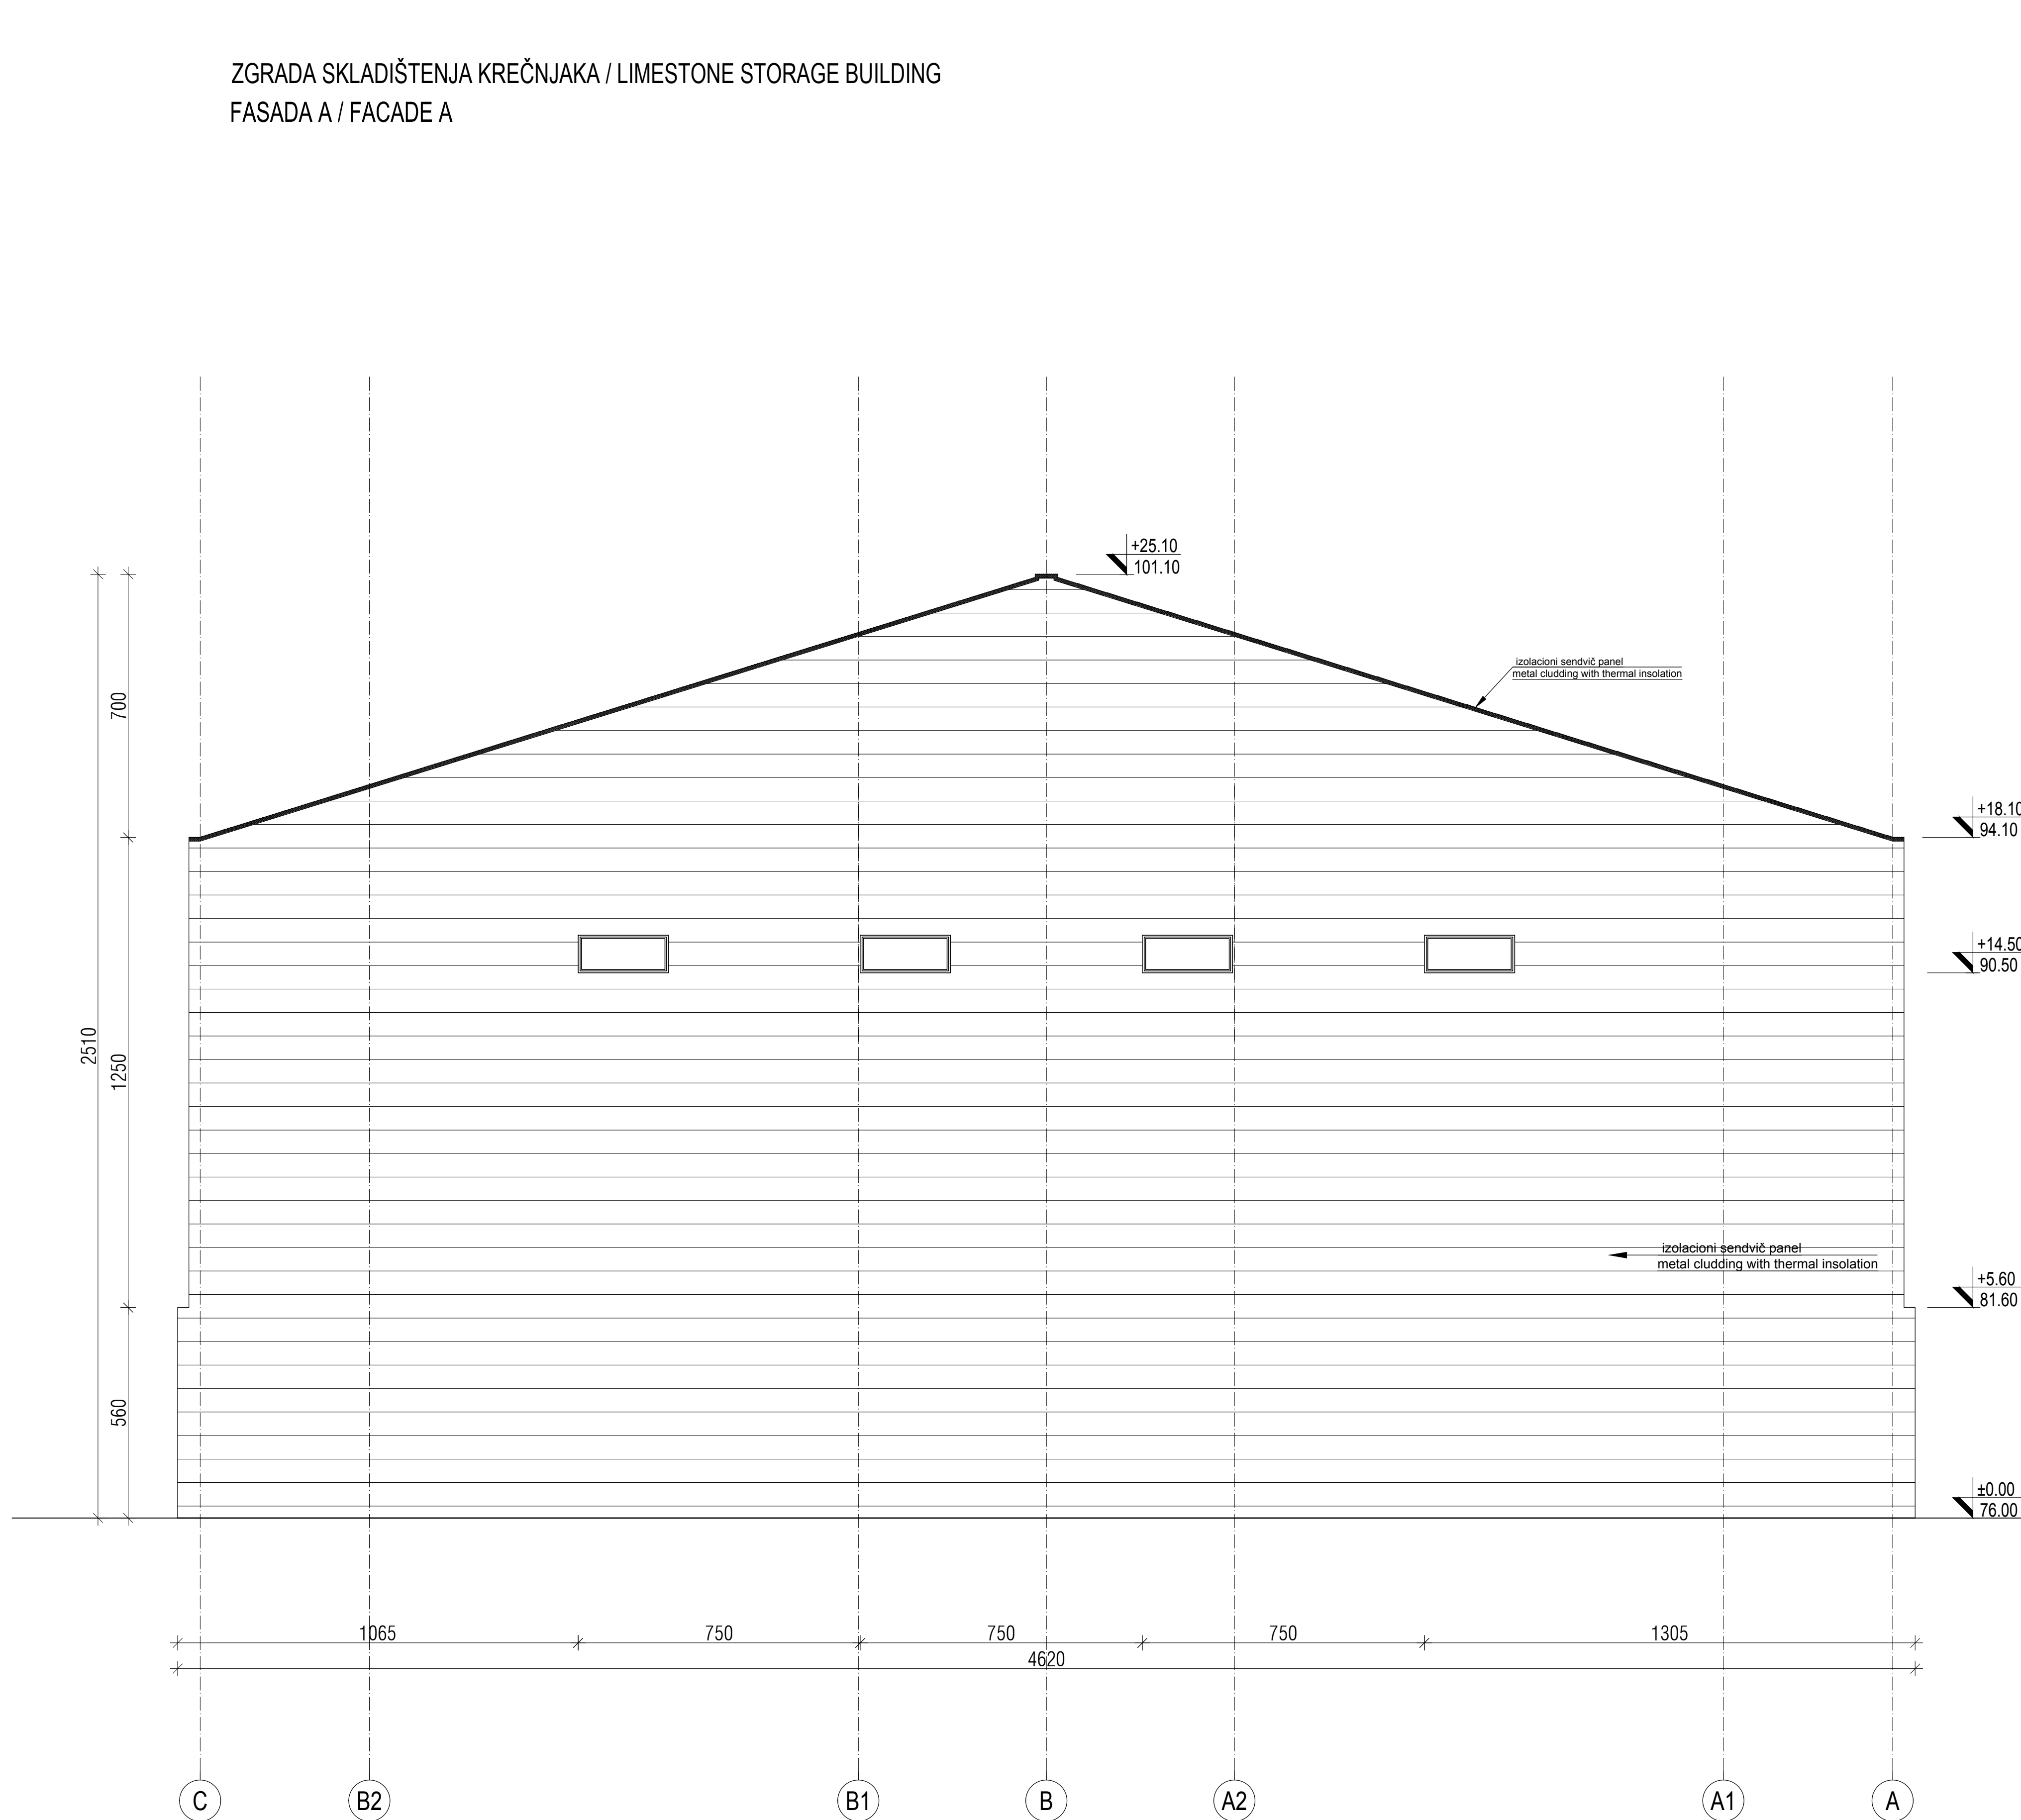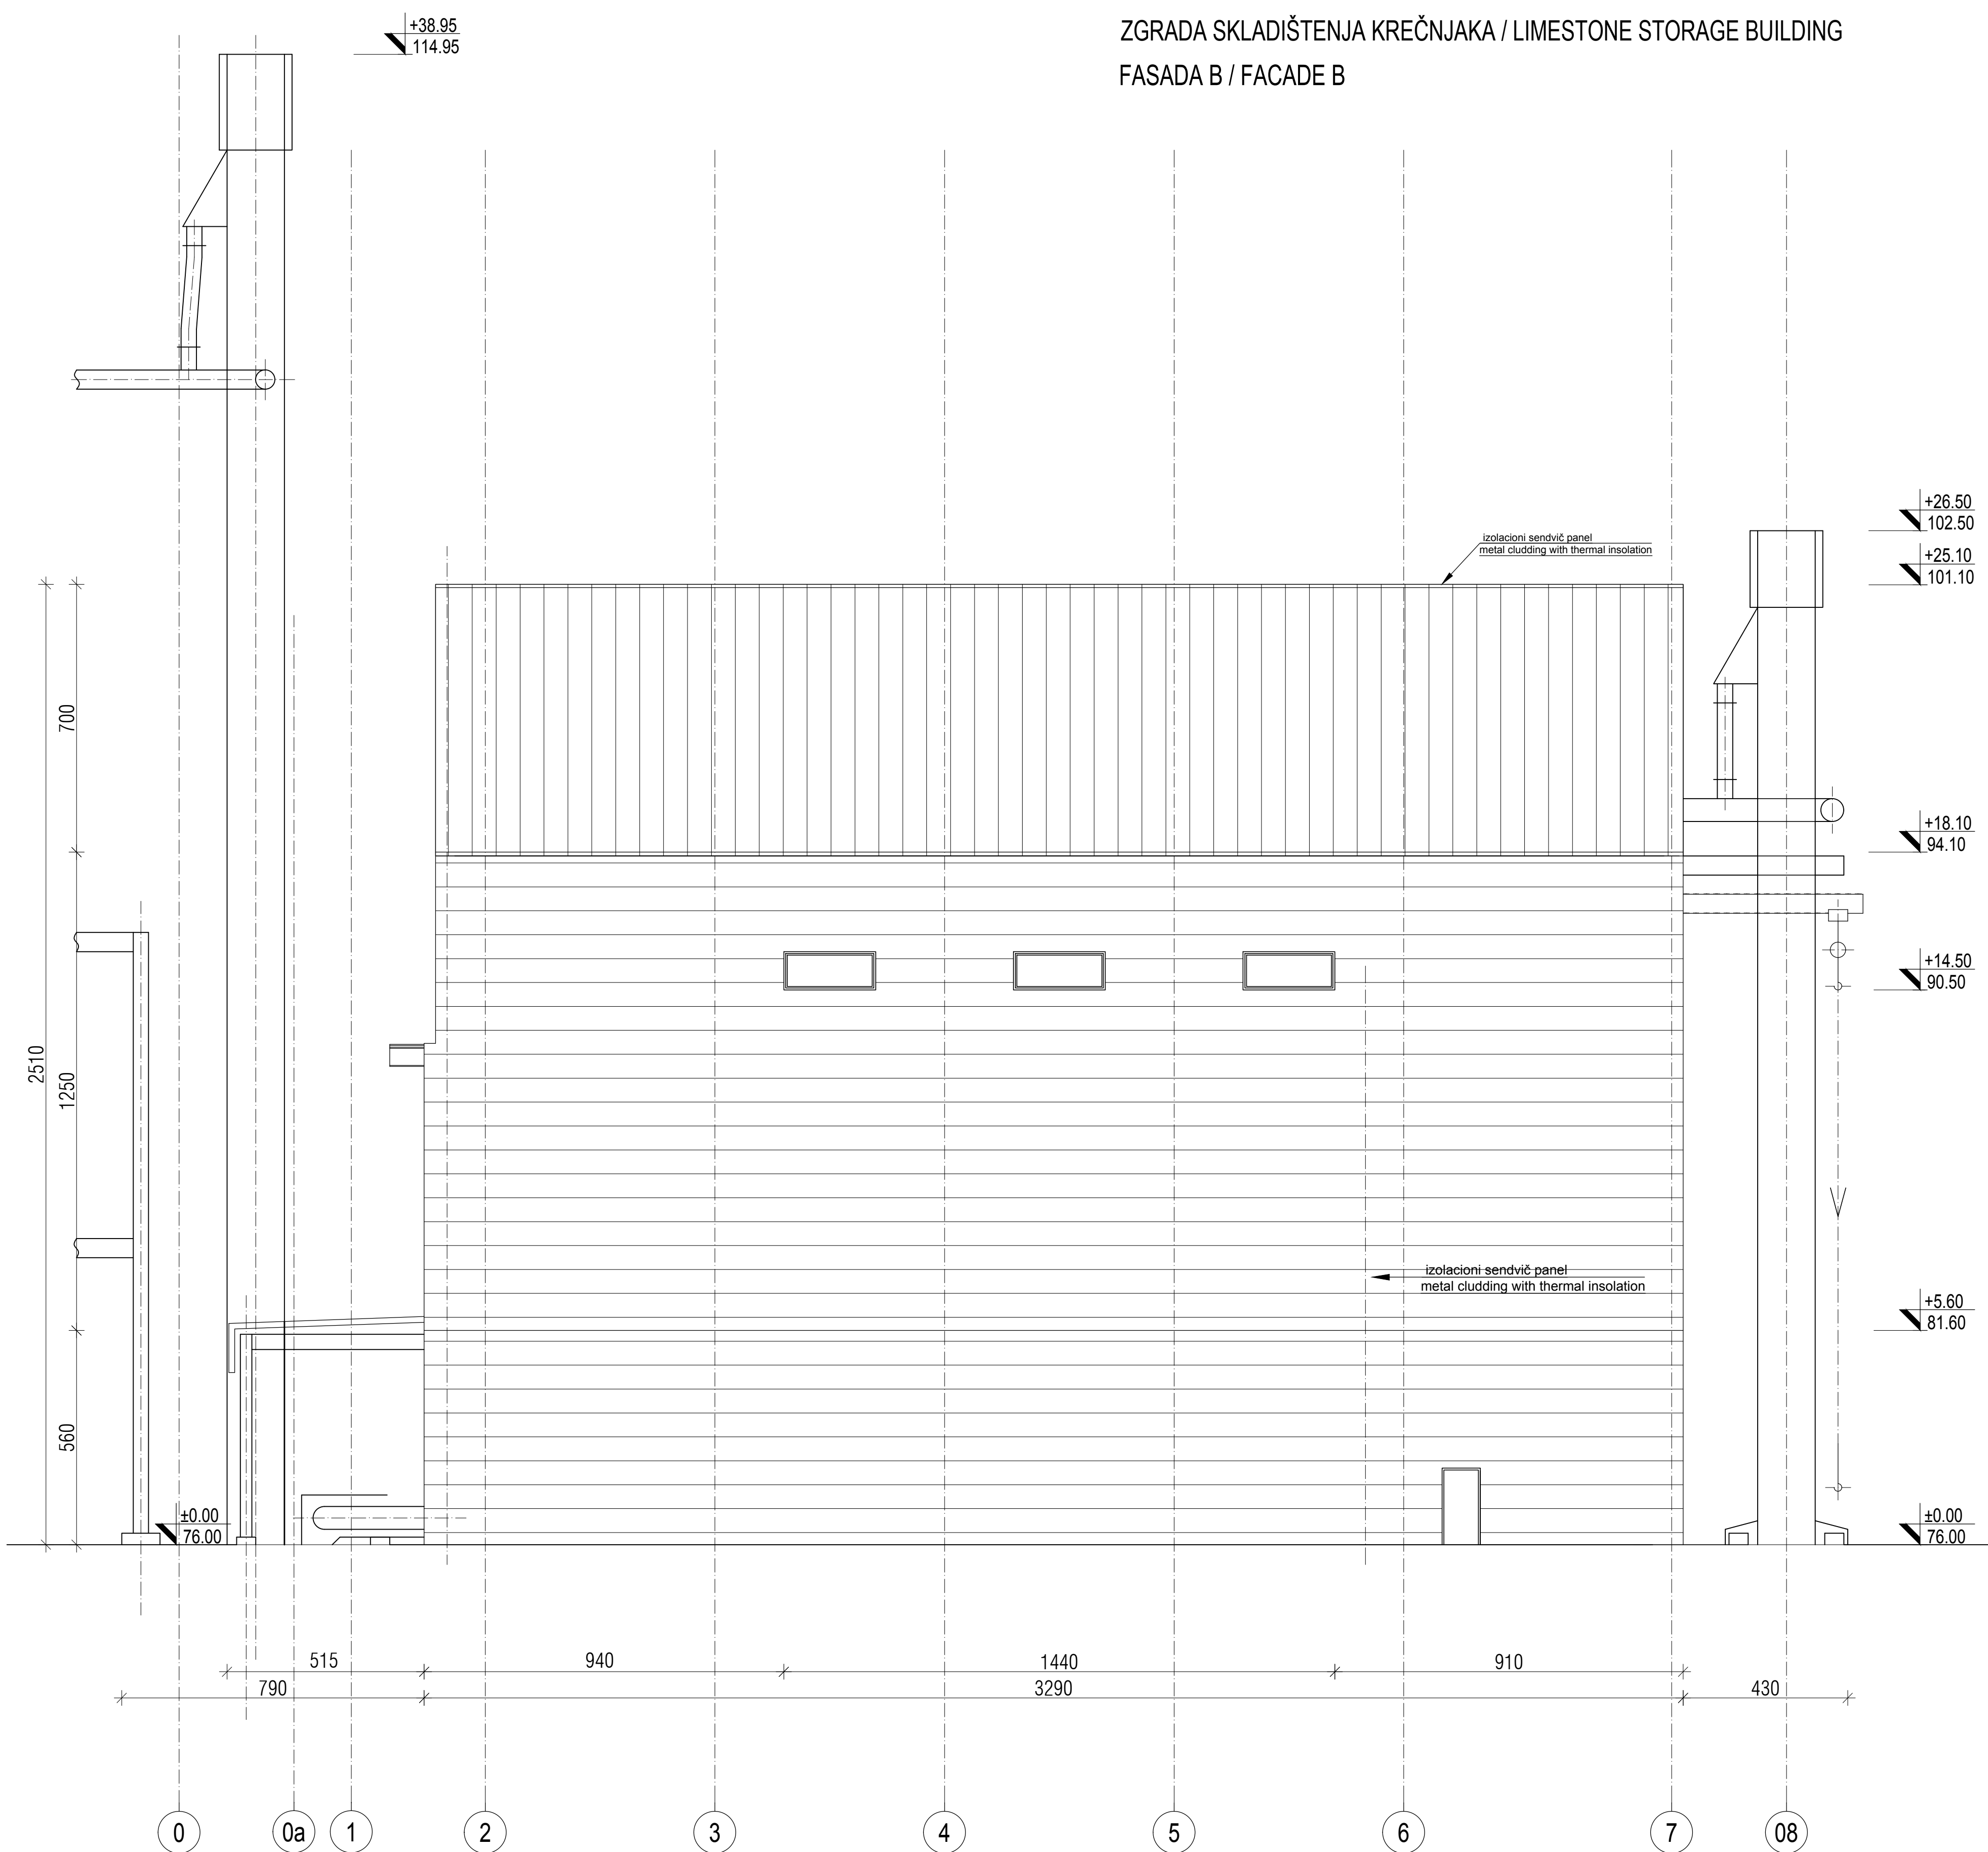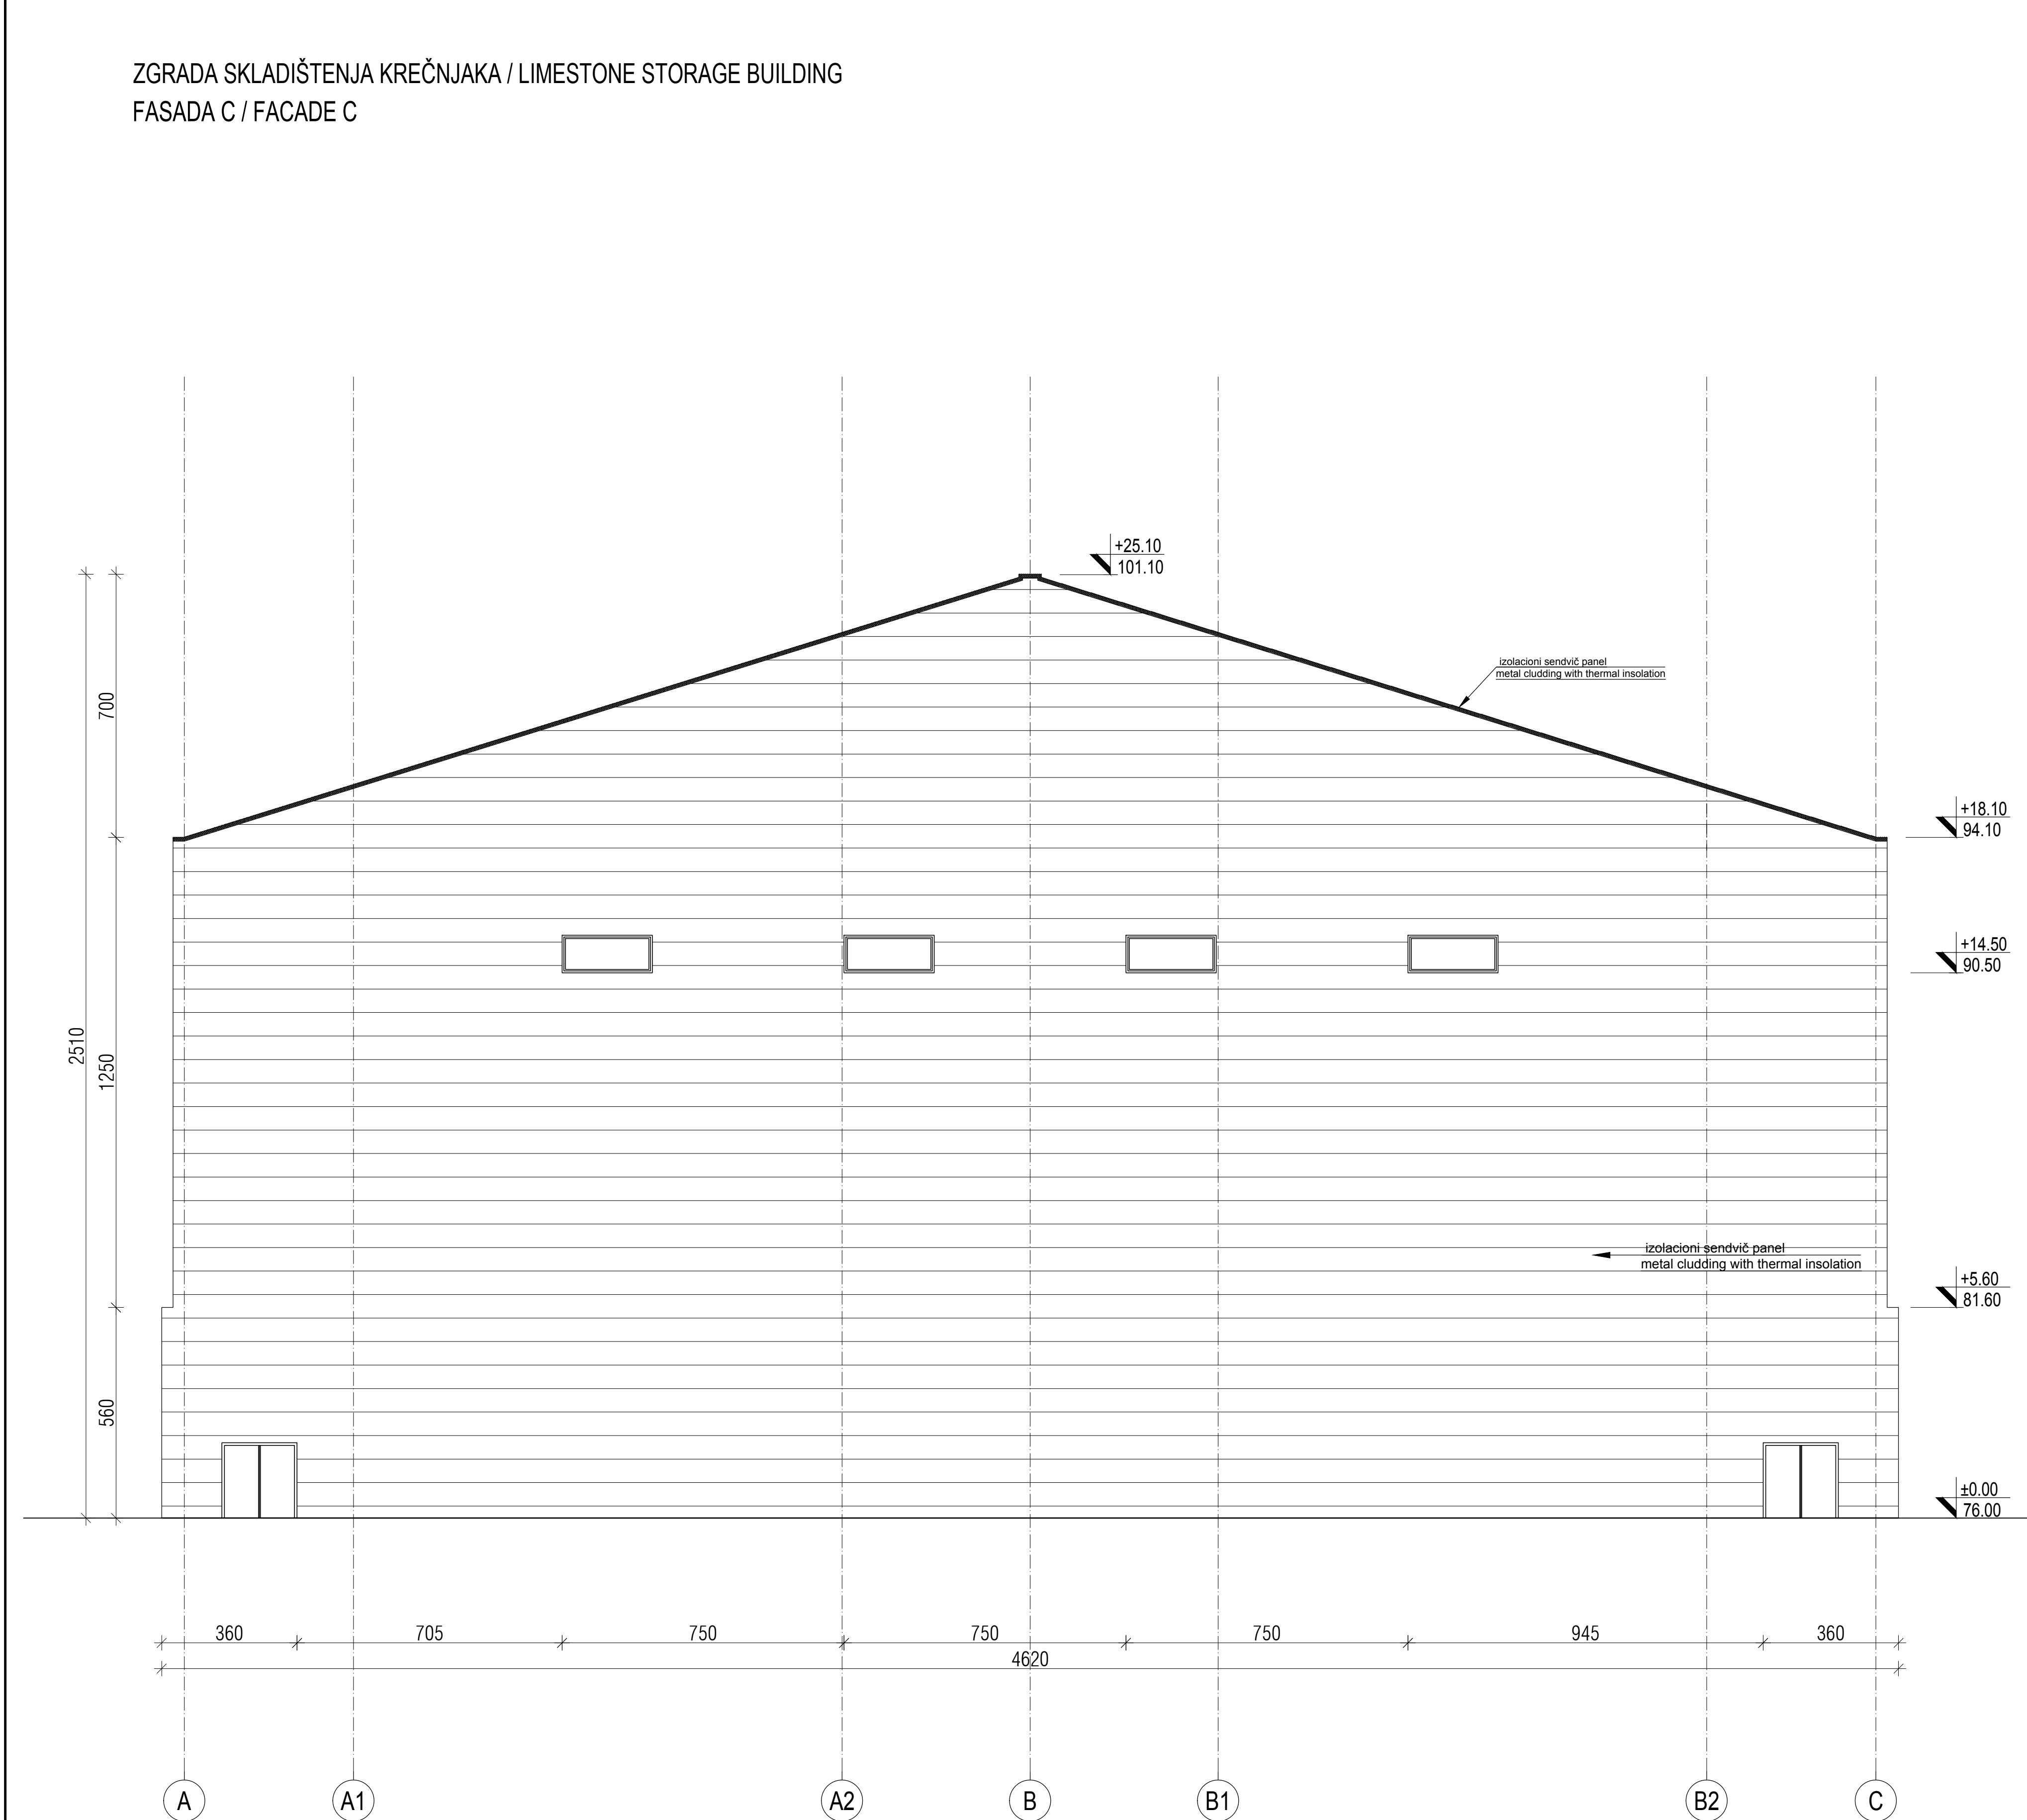

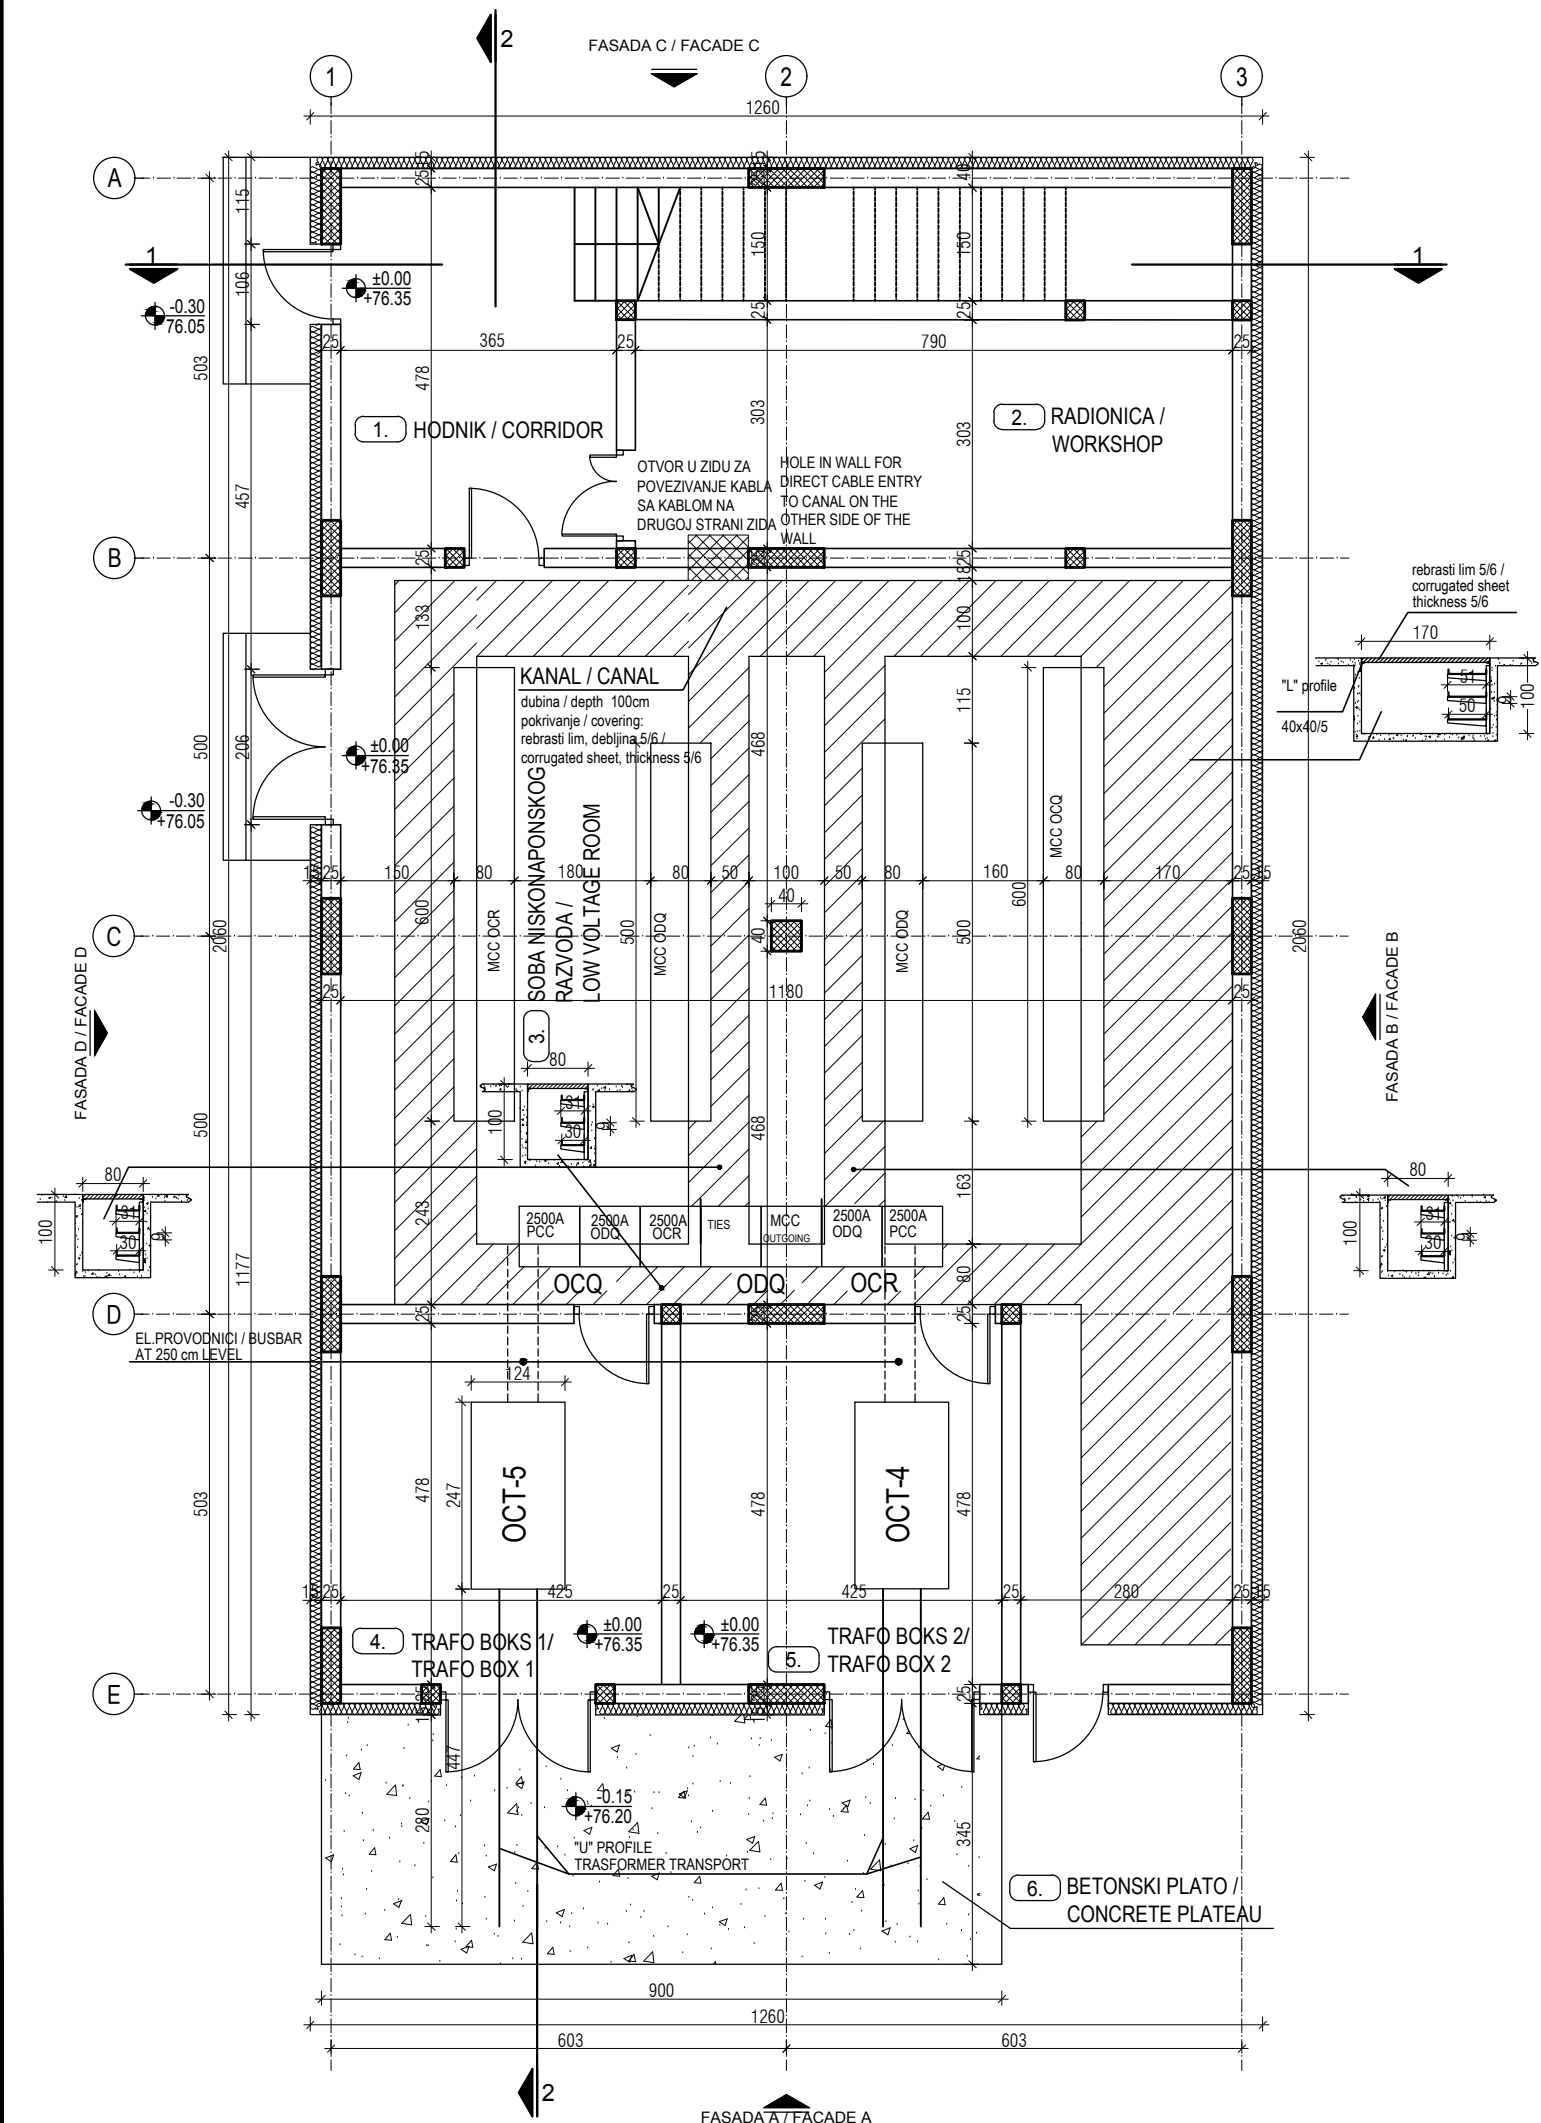

broj / No.	NAMENA PROSTORIJA / ROOMS	površina / area	obim / perimeter
		(m ²)	(m')
OSNOVA PRIZEMLJA/GROUND FLOOR ±0.00			
ELEKTRO-KOMANDNA ZGRADA KREČNJAKA I GIPSA / LIMESTONE AND GYPSUM ELECTRICAL BUILDING			
1	HODNIK / CORRIDOR	17.43	16.85
2	RADIONICA / WORKSHOP	23.90	21.85
3	SOBA NISKONAPONSKOG RAZVODA / LOW VOLTAGE ROOM	129.12	53.15
4	TRAFO BOKS 1 / TRAFO BOX 1	20.29	18.05
5	TRAFO BOKS 2 / TRAFO BOX 2	20.29	18.05
6	BETONSKI PLATO / CONCRETE PLATEAU	29.70	
UKUPNO / TOTAL:		211.03	
NETO POVRŠINA PRIZEMLJA / NETO AREA GROUND FLOOR:		211.03	
BRUTO POVRŠINA PRIZEMLJA / BRUTO AREA GROUND FLOOR:		259.56	
BRGP / GBA:		548.82	
POVRŠINA HORIZONTALNE PROJEKCIJE KROVA / AREA HORIZONTAL PROJECTIONS OF THE ROOF:		260.89	

OSNOVA PRIZEMLJA ±0.00
ELEKTRO-KOMANDNA ZGRADA KREČNJAKA I GIPSA
GROUND FLOOR PLAN ±0.00
LIMESTONE AND GYPSUM ELECTRICAL BUILDING/

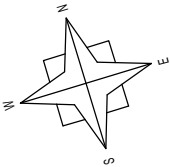


LEGENDA MATERIJALA:	LEGEND:
ARMIRANI BETON	REINFORCED CONCRETE
NABIJENI BETON	LEAN CONCRETE
MRŠAVI BETON / TAMPON	LEAN CONCRETE
GITER BLOK	CLAY BLOCK
PUNA OPEKA	BRICK BLOCK
FASADNI I KROVNI PANEL	FACADES AND ROOF PANEL
MOTAŽNI PREGRAĐNI ZID OD GK PLOČA	PREFABRICATED WALL PANELS
TERMOIZOLACIJA	THERMAL INSULATION
HIDROIZOLACIJA	HYDROISOLATION
ŠLJUNAK	GRAVEL
ČELIČNA KONSTRUKCIJA	STEEL CONSTRUCTION
OLUCI	CHAMFER
DROBLJENI KAMEN	GRAVEL
NABIJENA ZEMLJA	HUDDLE GROUND



		Promena pečata i orijentacije objekta / Changed title block, different object orientation		25.01.2018.	I. Ilić, inž.arh.
REV.		Opis revizije / Revision description		Datum/Date	Crtao/Drawn
Broj ugovora / Contract No :12.01.12625/52-17					
Konzorcijum: Consortium:					
					
 delta inženjering www.deltainzenjering.rs		Ime i prezime / Name		Paraf/Sign.	
		Odg. projektant: Respon. designer:		Mirjana Lazić dipl.inž.arh.	
		Licenca odg.proj.: Res. des. license:		300 4540 03	
		Vrsta teh. dok.: Project type:		IDR - Idejno rešenje IDR - Conceptual design	
		Datum: Date:		25.01.2018.	
Deo projekta: Project part:		Projekat arhitekture Arithectural Design		Investitor: Client:	
				 JP ELEKTROPRIVREDA SRBIJE PE ELEKTROPRIVREDA SERBIA	
				Objekat: Complex:	
				Postrojenje za ODG za TE Nikola Tesla A FGD Construction Project for TPP Nikola Tesla	
				Postrojenje: Facility:	
				Zona krečnjaka i gipsa Limestone and gypsum area	
				Deo postrojenja: Unit:	
				C23-Elektro-komandna zgrada krečnjaka i gipsa C23-Limestone and gypsum electrical building	
Razmera: Scale:		Naziv crteža: Drawing name:		Crtež broj: Drawing number:	
1/100		OSNOVA PRIZEMLJA GROUND FLOOR PLAN		NTFGD-S1.0-IDR-1.0.0-C23-001D-rev00	
				List/od: Page/of:	
				1/6	
				Rev.	

OSNOVA 1.SPRATA +3.76
ELEKTRO-KOMANDNA ZGRADA KREČNJAKA I GIPSA
FIRST FLOOR PLAN +3.76
LIMESTONE AND GYPSUM ELECTRICAL BUILDING

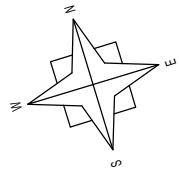


LEGENDA MATERIJALA:

LEGEND:


	ARMIRANI BETON	REINFORCED CONCRETE
	NABIJENI BETON	LEAN CONCRETE
	MRŠAVI BETON /TAMPON/	LEAN CONCRETE
	GITER BLOK	CLAY BLOCK
	PUNA OPEKA	BRICK BLOCK
	FASADNI I KROVNI PANEL	FACADES AND ROOF PANEL
	MOTAŽNI PREGRADNI ZID OD GK PLOČA	PREFABRICATED WALL PANELS
	TERMOIZOLACIJA	THERMAL INSULATION
	HIDROIZOLACIJA	HYDROISOLATION
	ŠLJUNAK	GRAVEL
	ČELIČNA KONSTRUKCIJA	STEEL CONSTRUCTION
	OLUCI	CHAMFER
	DROBLJENI KAMEN	GRAVEL
	NABIJENA ZEMLJA	HUDDLE GROUND

broj / No.	NAMENA PROSTORIJA / ROOMS	površina / area	obim / perimeter
		(m²)	(m')
OSNOVA I SPRATA/FIRST FLOOR PLAN +3.76			
ELEKTRO-KOMANDNA ZGRADA KREČNJAKA I GIPSA / LIMESTONE AND GYPSUM ELEKTRICAL BUILDING			
1	HODNIK / CORRIDOR	51.74	45.05
2	INŽENJERSKA SOBA / ENGINEERING ROOM	33.66	26.75
3	ELEKTRONSKA SOBA / ELECTRONIC ROOM	40.85	26.70
4	KONTROLNA SOBA / CONTROL ROOM	40.85	26.70
5	TRPEZARIJA SA KUHNJOM / DINING ROOM WITH KITCHEN	23.11	19.23
6	ŽENSKI TOALET I SVLAČIONICA / WOMAN TOILET AND DRESSING ROOM	9.83	21.41
7	MUŠKI TOALET I SVLAČIONICA / MAN TOILET AND DRESSING ROOM	9.83	21.41
UKUPNO / TOTAL:		209.87	
NETO POVRŠINA I SPRATA / NETO AREA I FLOOR:		209.87	
BRUTO POVRŠINA I SPRATA/BRUTO AREA I FLOOR:		259.56	
BRGP / GBA:		548.82	
POVRŠINA HORIZONTALNE PROJEKCIJE KROVA / AREA HORIZONTAL PROJECTIONS OF THE ROOF:		260.89	

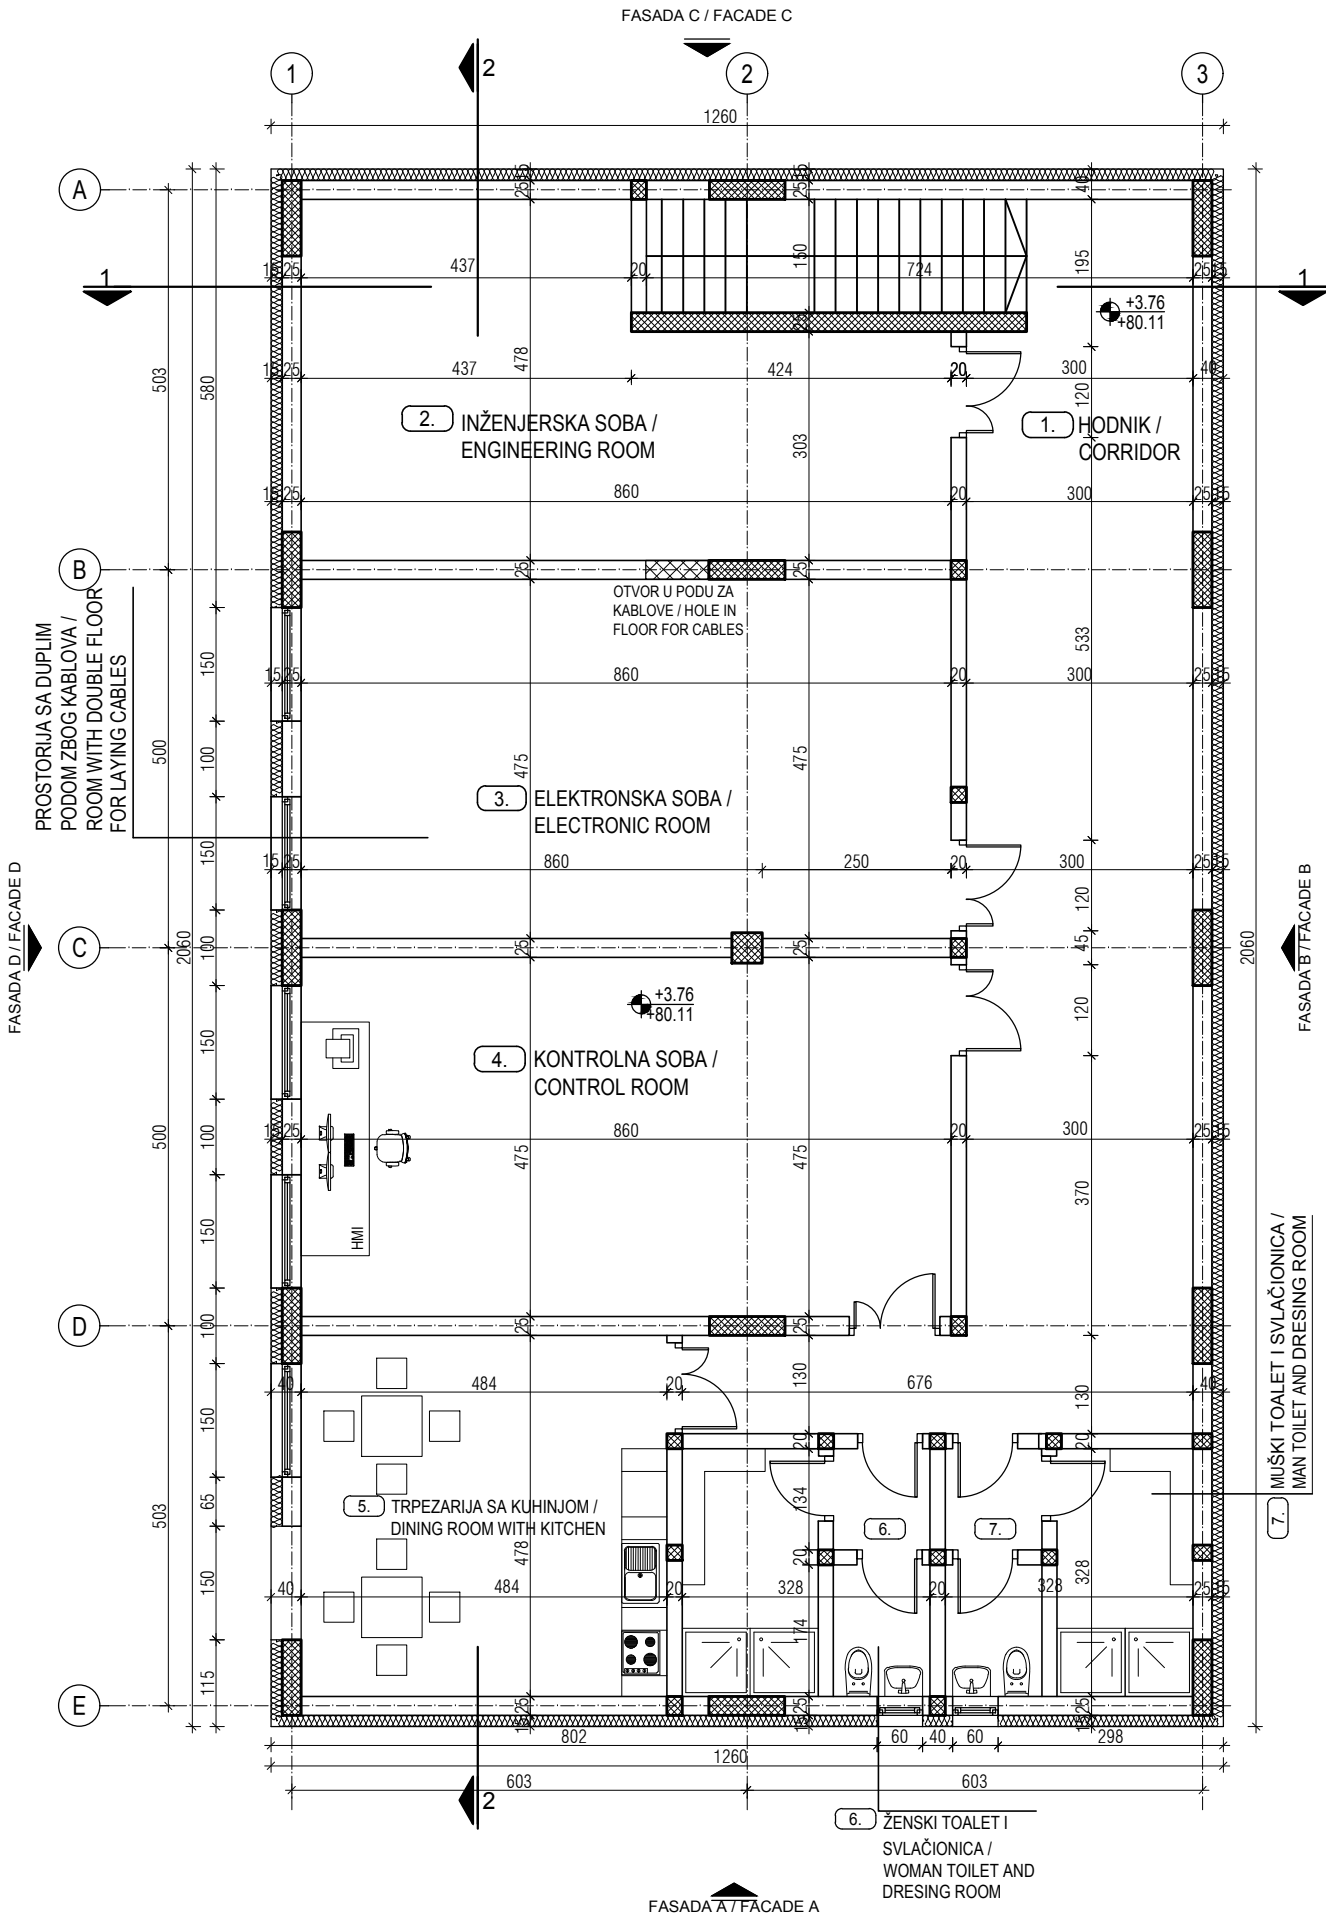


Promena pečata i orijentacije objekta / Changed title block, different object orientation		25.01.2018.	I. Ilić, inž.arh.	
Opis revizije / Revision description		Datum/Date	Crtao/Drawn	Overio/Appr.
Broj ugovora / Contract No :12.01.12625/52-17				
Konzorcium: Consortium:				
 www.deltainzenjering.rs	Odg. projektant: Respon. designer:	Ime i prezime / Name	Paraf/Sign.	Investitor: Client:
	Licenca odg.proj.: Res. des. license:	300 4540 03		JP ELEKTROPRIVREDA SRBIJE PE ELEKTROPRIVREDA SERBIA
	Vrsta teh. dok.: Project type:	IDR - Idejno rešenje IDR - Conceptual design		Objekat: Complex:
	Datum: Date:	25.01.2018.	Projekcija: Projection:	Postrojenje: Facility:
	Deo projekta: Project part:	Projekat arhitekture Architectural Design		Zona krečnjaka i gipsa Limestone and gypsum area
Razmera: Scale:	Naziv crteža: Drawing name:		Crtež broj: Drawing number:	List/od: Page/of:
1/100	OSNOVA 1.SPRATA FIRST FLOOR PLAN		NTFGD-S1.0-IDR-1.0.0-C23-002D-rev00	2/6
				Rev.



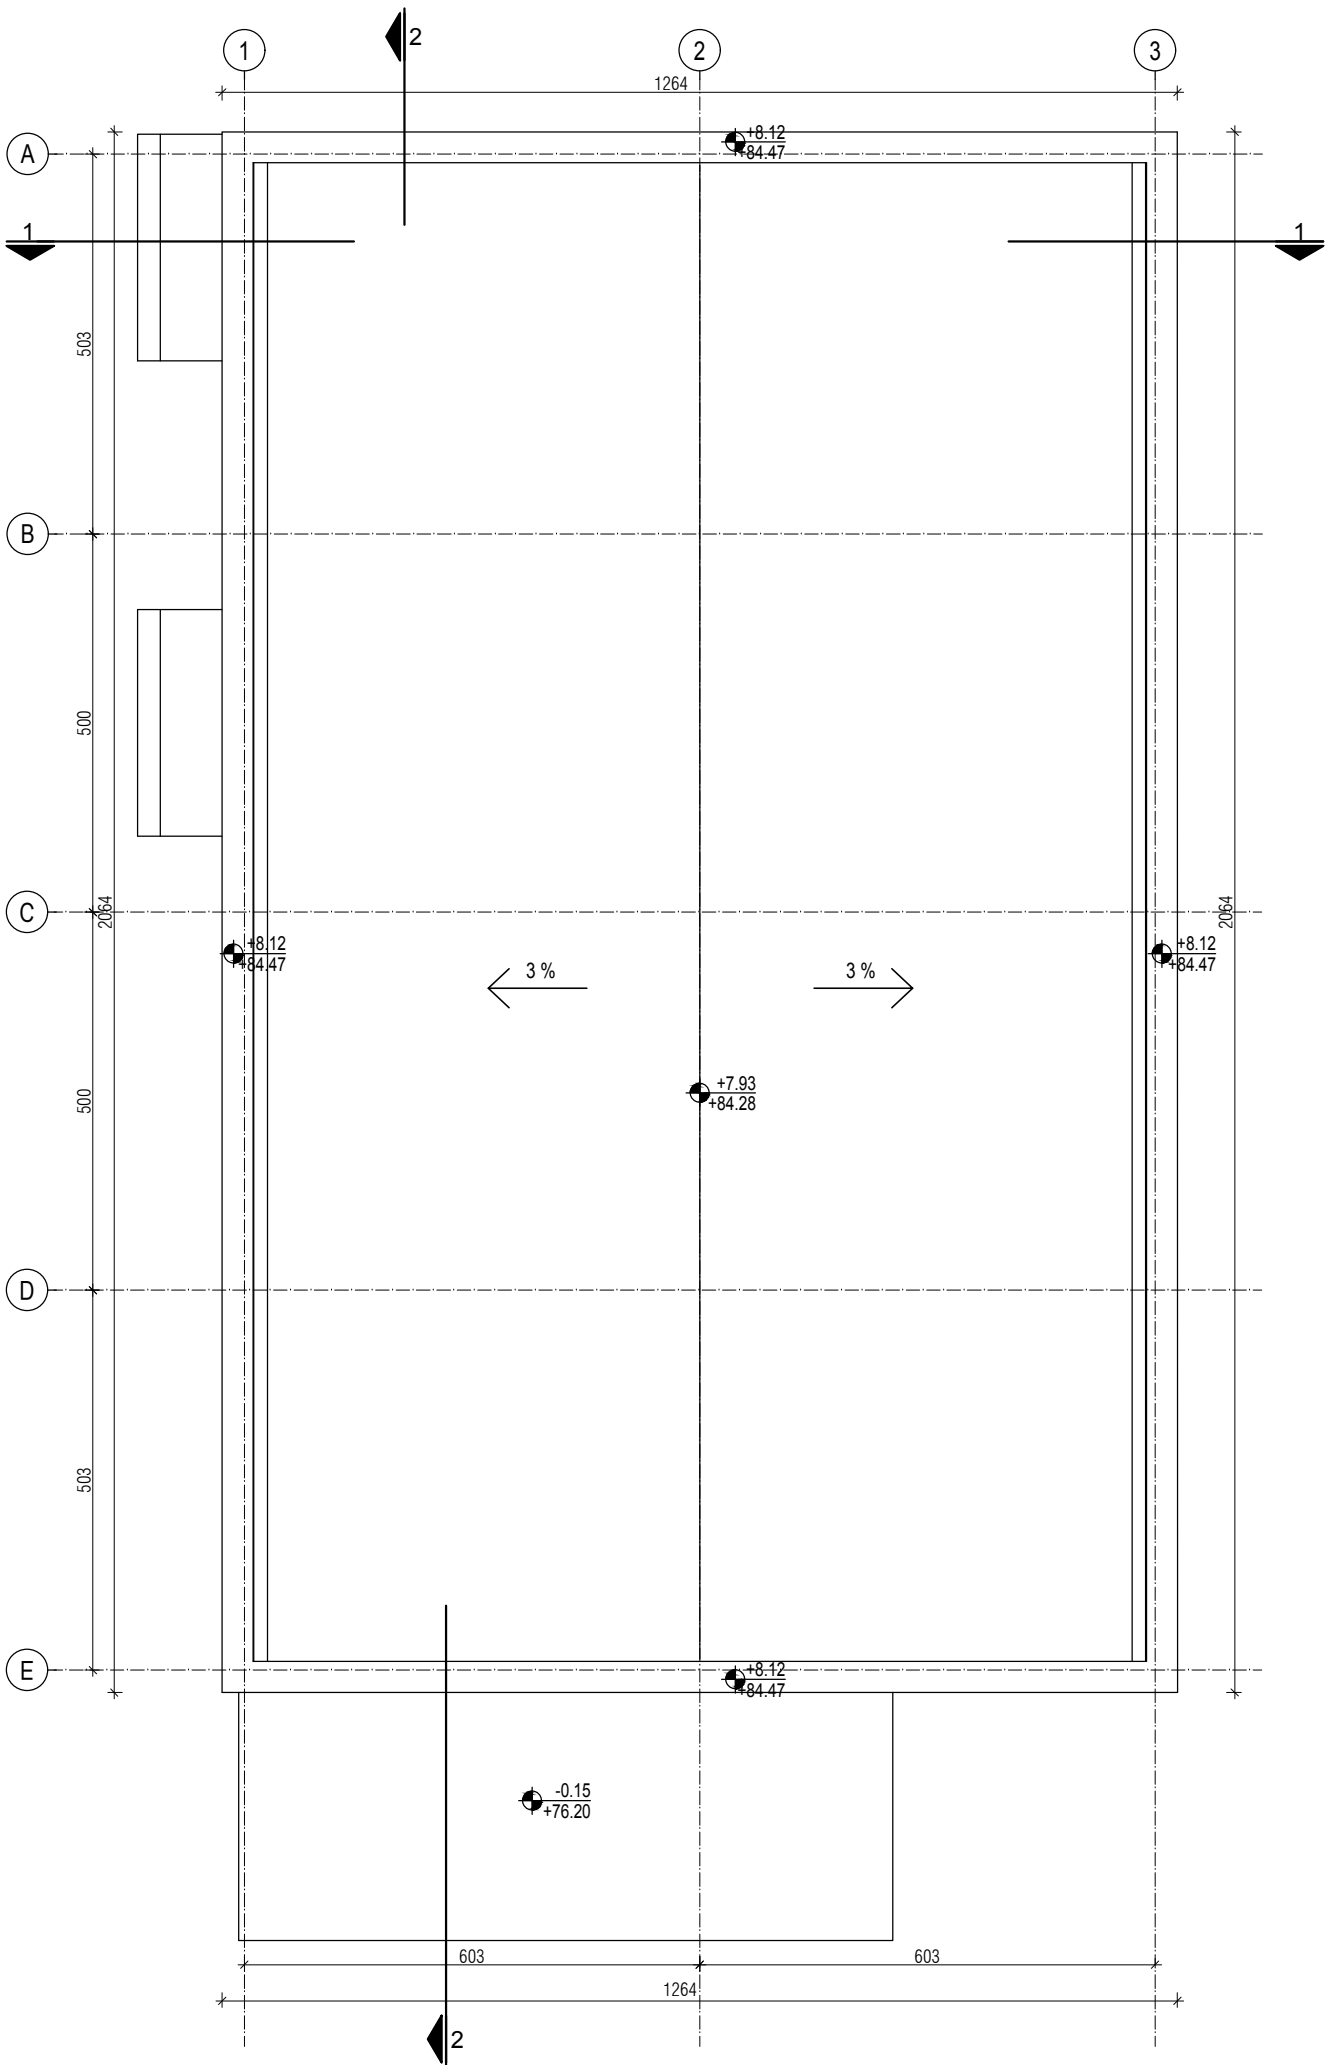

OSNOVA KROVNIH RAVNI +7.93
ELEKTRO-KOMANDNA ZGRADA KREČNJAKA I GIPSA
ROOF PLAN +7.93
LIMESTONE AND GYPSUM ELECTRICAL BUILDING

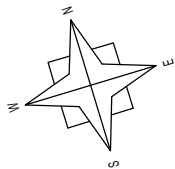


broj / No.	NAMENA PROSTORIJA / ROOMS	površina / area	obim / perimeter
		(m ²)	(m')
OSNOVA KROVNIH RAVNI /ROOF PLAN +7.93			
ELEKTRO-KOMANDNA ZGRADA KREČNJAKA I GIPSA / LIMESTONE AND GYPSUM ELEKTRICAL BUILDING			
BRGP / GBA:		548.82	
POVRŠINA HORIZONTALNE PROJEKCIJE KROVA / AREA HORIZONTAL PROJECTIONS OF THE ROOF:		260.89	

LEGENDA MATERIJALA:	LEGEND:
	ARMIRANI BETON REINFORCED CONCRETE
	NABIJENI BETON LEAN CONCRETE
	MRŠAVI BETON /TAMPON/ LEAN CONCRETE
	GITER BLOK CLAY BLOCK
	PUNA OPEKA BRICK BLOCK
	FASADNI I KROVNI PANEL FACADES AND ROOF PANEL
	MOTAŽNI PREGRADNI ZID OD GK PLOČA PREFABRICATED WALL PANELS
	TERMOIZOLACIJA THERMAL INSULATION
	HIDROIZOLACIJA HYDROISOLATION
	ŠLJUNAK GRAVEL
	ČELIČNA KONSTRUKCIJA STEEL CONSTRUCTION
	OLUCI CHAMFER
	DROBLJENI KAMEN GRAVEL
	NABIJENA ZEMLJA HUDDLE GROUND



		Promena pečata i orijentacije objekta / Changed title block, different object orientation		25.01.2018.	
REV.		Opis revizije / Revision description		Datum/Date	
				Crtao/Drawn	
				Overio/Appr.	
Broj ugovora / Contract No :12.01.12625/52-17					
Konzorcium: Consortium:					
					
 www.deltainzenjering.rs		Ime i prezime / Name		Investitor: Client:	
		Odg. projektant: Respon. designer:		Objekat: Complex:	
		Licenca odg.proj.: Res. des. license:		Postrojenje: Facility:	
		Vrsta teh. dok.: IDR - Idejno rešenje IDR - Conceptual design		Deo postrojenja: Unit:	
		Datum: Date:		Projekcija: Projection:	
Deo projekta: Project part:		Projekat arhitekture Arhitectural Design		3/6	
Razmera: Scale:		Naziv crteža: Drawing name:		Crtež broj: Drawing number:	
1/100		OSNOVA KROVNIH RAVNI ROOF PLAN		NTFGD-S1.0-IDR-1.0.0-C23-003D-rev00	
				Rev.	


PRESEK 2-2 / SECTION 2-2

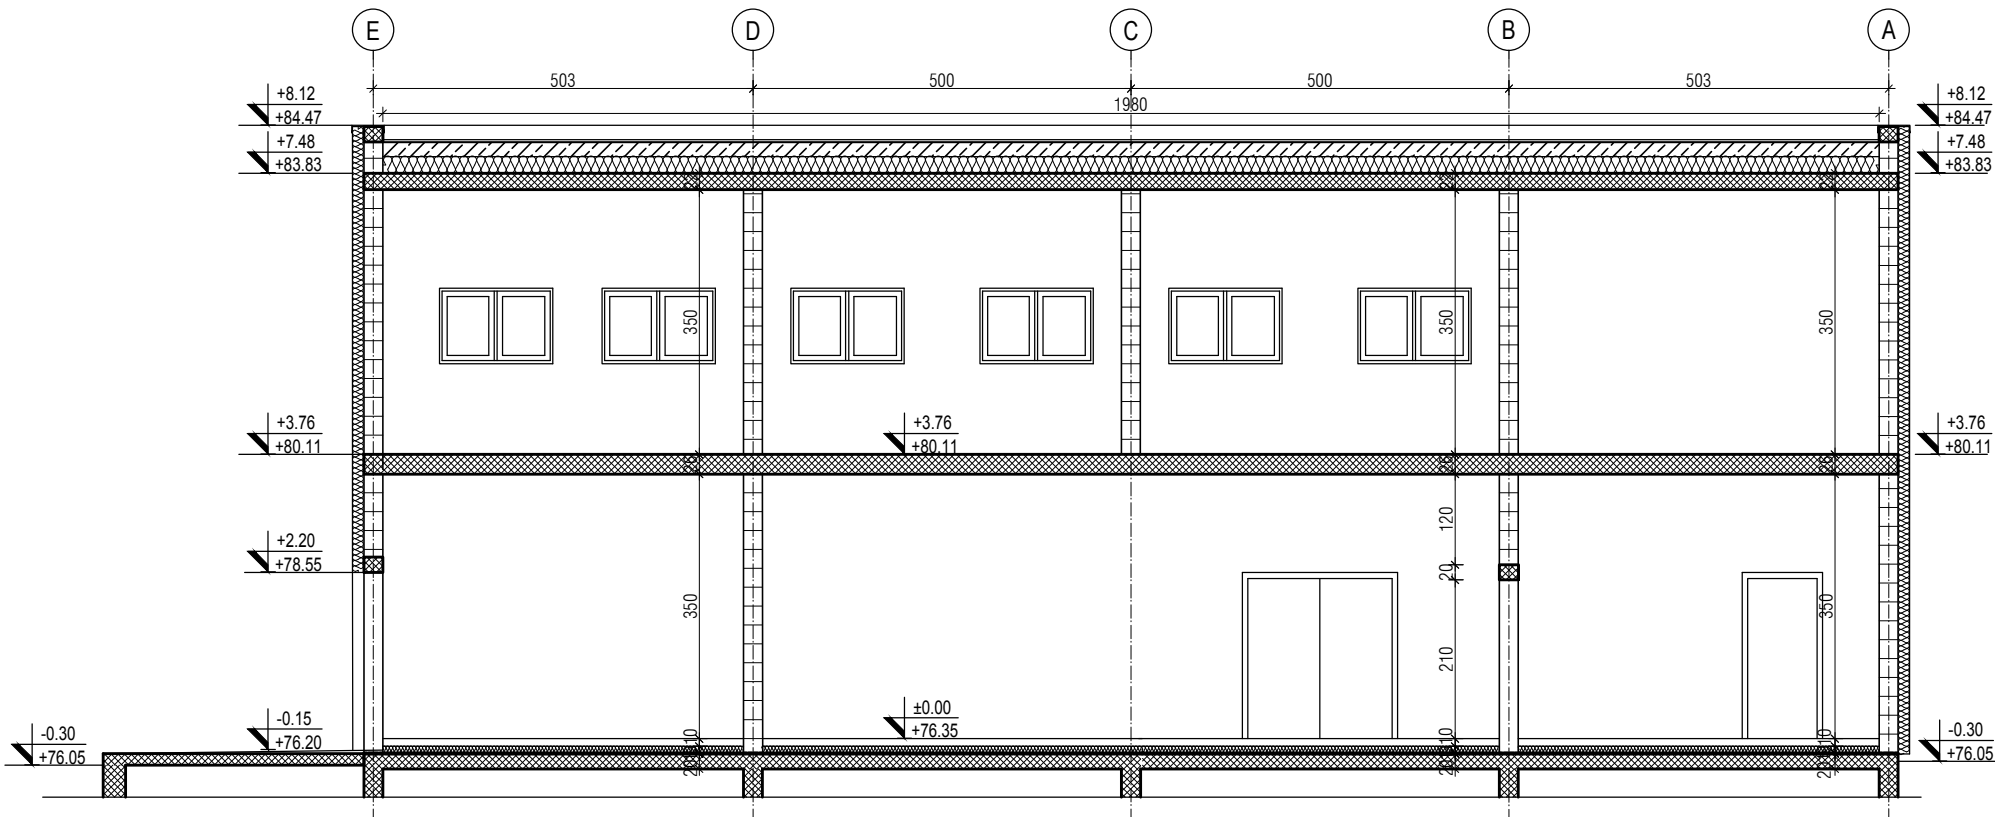

PRESECI 1-1, 2-2
ELEKTRO-KOMANDNA ZGRADA KREČNJAKA I GIPSA
CROSS SECTION 1-1, 2-2
LIMESTONE AND GYPSUM ELECTRICAL BUILDING

LEGENDA MATERIJALA:	LEGEND:
	ARMIRANI BETON REINFORCED CONCRETE
	NABIJENI BETON LEAN CONCRETE
	MRŠAVI BETON /TAMPON/ LEAN CONCRETE
	GITER BLOK CLAY BLOCK
	PUNA OPEKA BRICK BLOCK
	FASADNI I KROVNI PANEL FACADES AND ROOF PANEL
	MOTAŽNI PREGRADNI ZID OD GK PLOČA PREFABRICATED WALL PANELS
	TERMOIZOLACIJA THERMAL INSULATION
	HIDROIZOLACIJA HYDROISOLATION
	ŠLJUNAK GRAVEL
	ČELIČNA KONSTRUKCIJA STEEL CONSTRUCTION
	OLUCI CHAMFER
	DROBLJENI KAMEN GRAVEL
	NABIJENA ZEMLJA HUDDLE GROUND


POPREČNI PRESEK 1-1 / CROSS SECTION 1-1

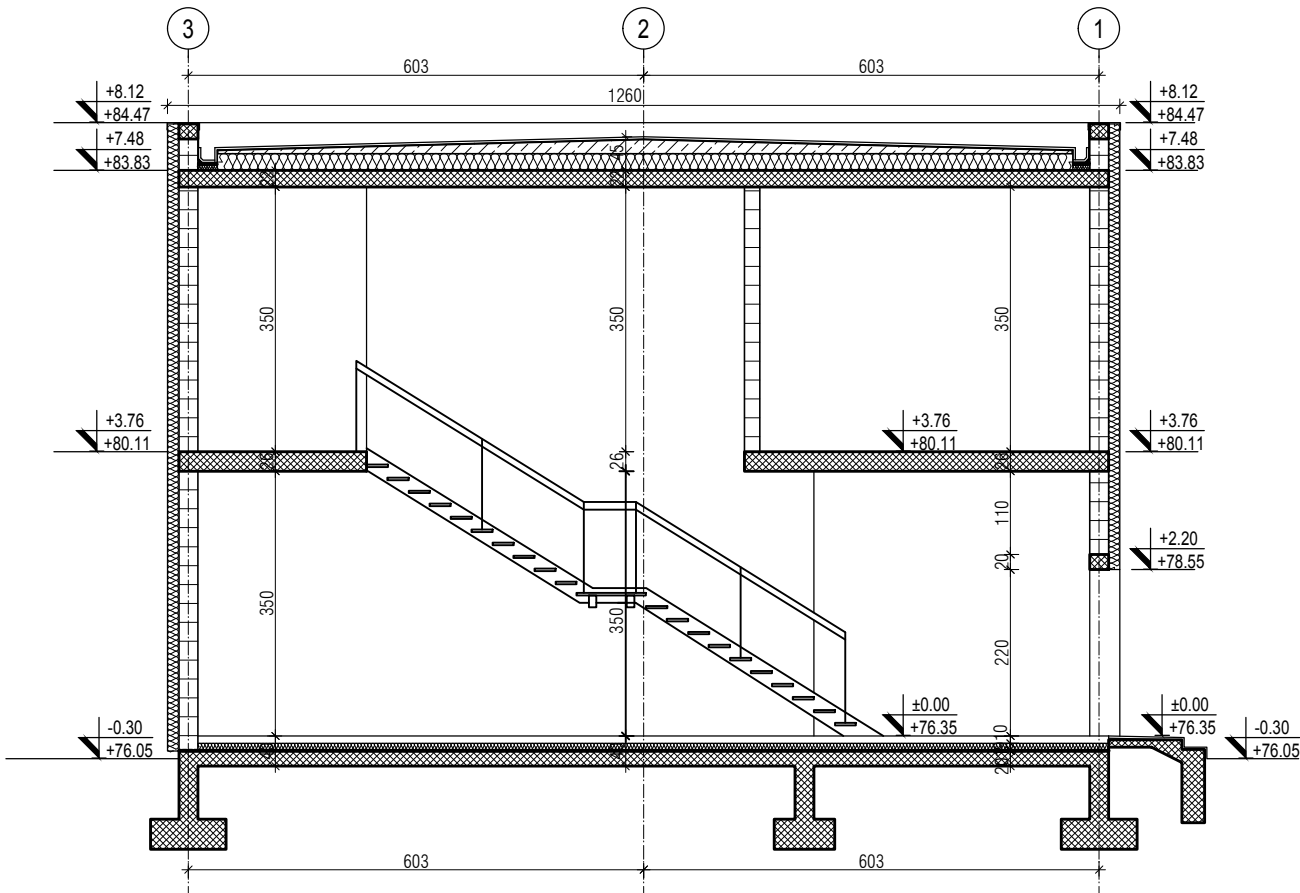

	
---	--	--	--	---	--	--	--	---	--	---	--	--	--




FASADA B / FACADE B

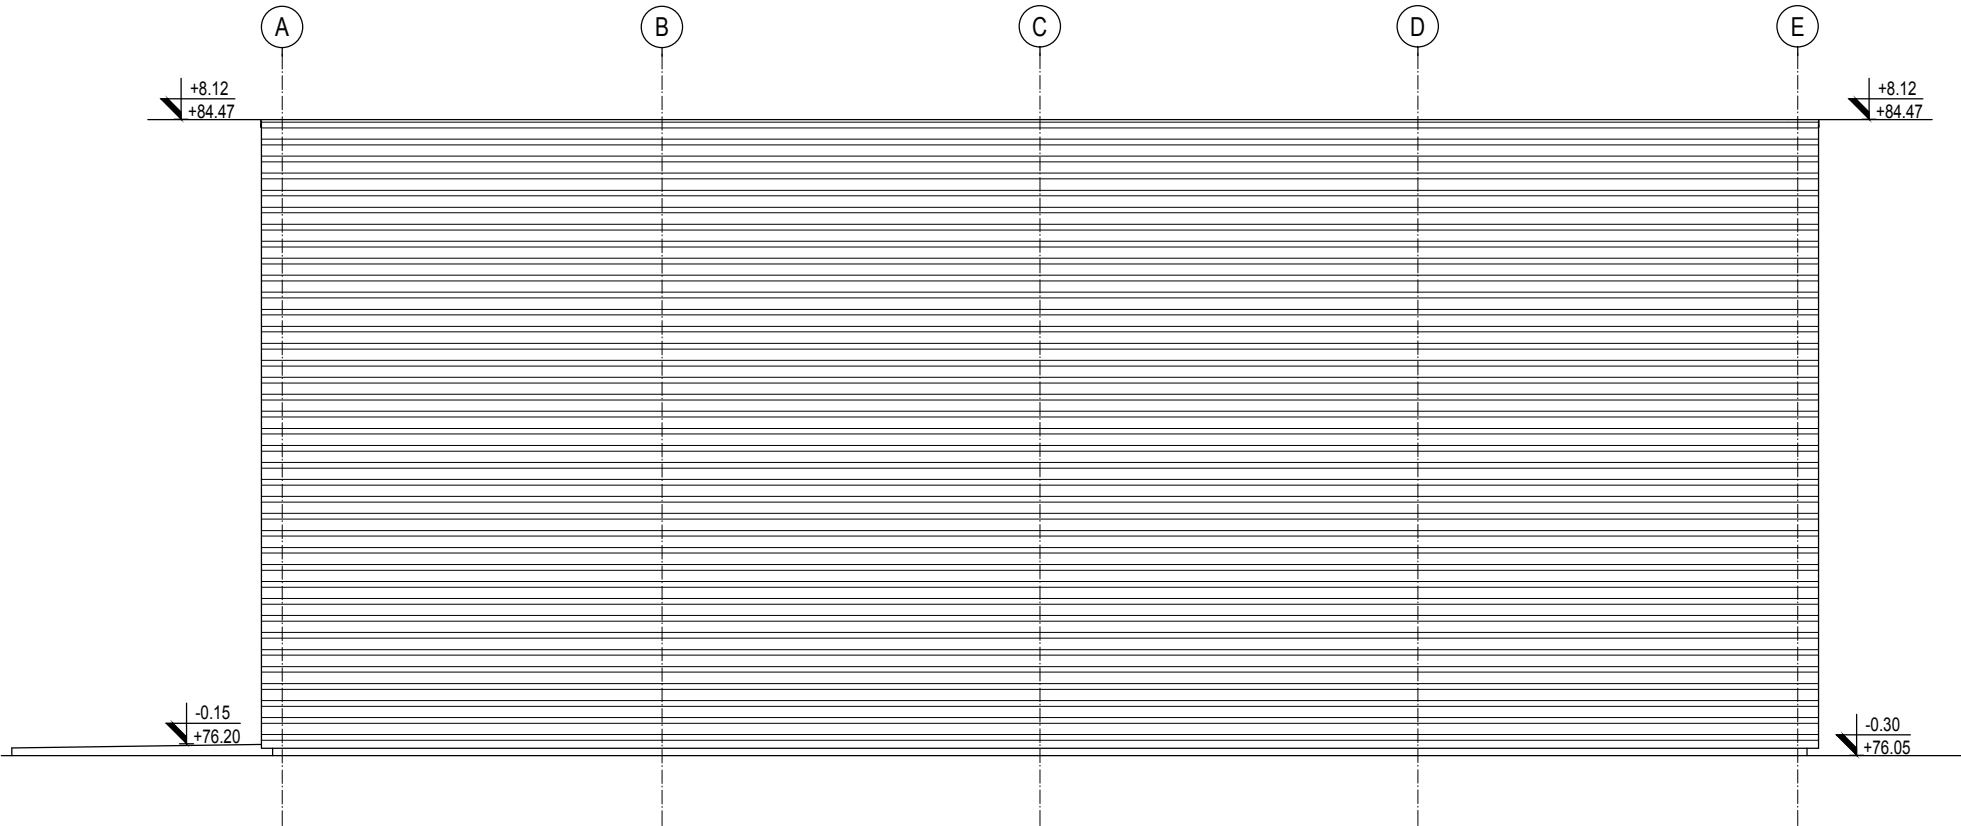


FASADE A, B
ELEKTRO-KOMANDNA ZGRADA KREČNJAKA I GIPSA
FACADES A, B
LIMESTONE AND GYPSUM ELECTRICAL BUILDING

FASADA A / FACADE A

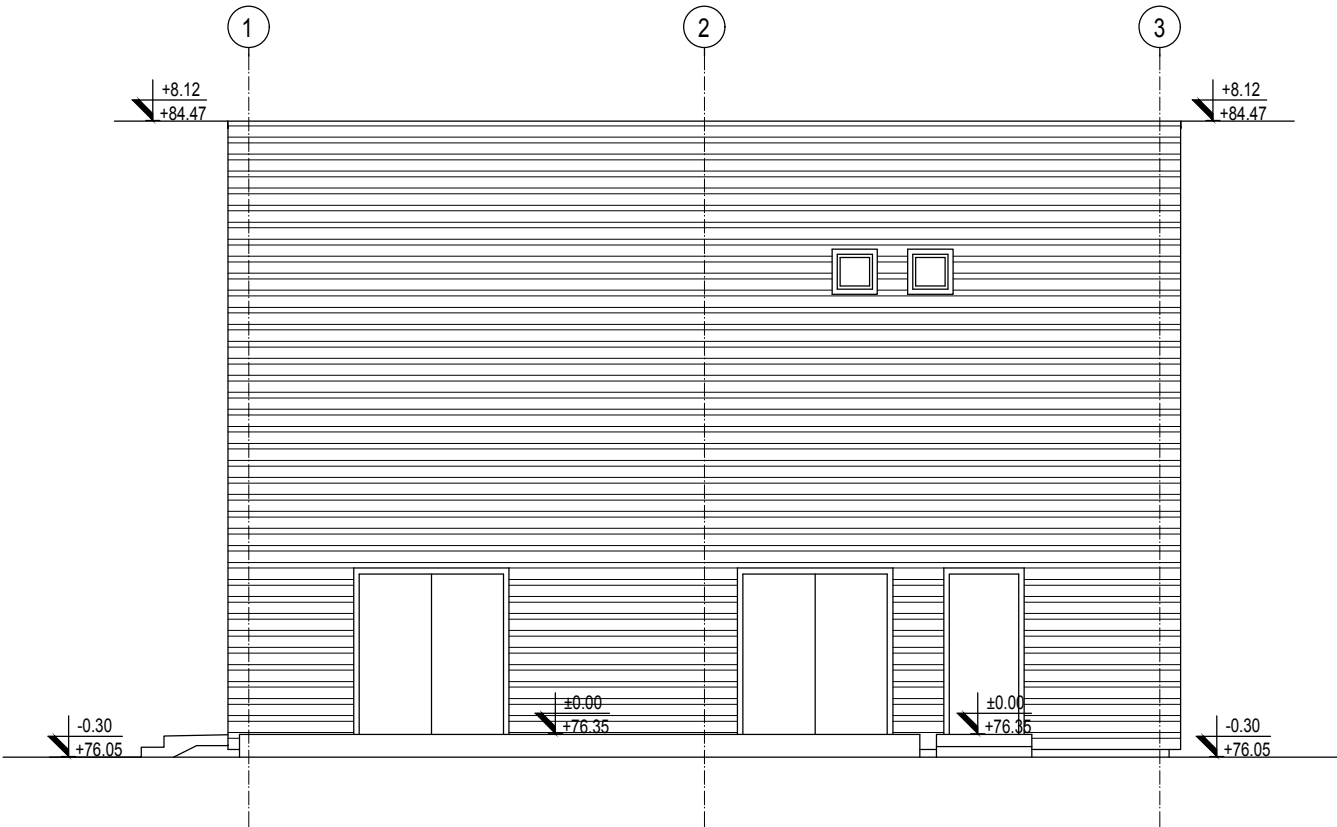


	Promena pečata i orijentacije objekta / Changed title block, different object orientation	25.01.2018.	I. Ilić, inž.arh.
REV.	Opis revizije / Revision description	Datum/Date	Crtao/Drawn
Overio/Appr.			
Broj ugovora / Contract No :12.01.12625/52-17			
Konzorcium: Consortium:			
 www.deltainzenjering.rs	Odg. projektant: Respon. designer:	Ime i prezime / Name	Paraf/Sign.
	Licenca odg.proj.: Res. des. license:	Mirjana Lazić dipl.inž.arh.	
	Vrsta teh. dok.: Project type:	300 4540 03	
	Datum: Date:	IDR - Idejno rešenje IDR - Conceptual design	
	Deo projekta: Project part:	25.01.2018.	Projekcija: Projection:
Razmera: Scale:		Investitor: Client:	
Naziv crteža: Drawing name:		Objekat: Complex:	
1/100		JP ELEKTROPRIVREDA SRBIJE PE ELEKTROPRIVREDA SERBIA	
		Postrojenje: Facility:	
		Zona krečnjaka i gipsa Limestone and gypsum area	
		Deo postrojenja: Unit:	
		C23-Elektro-komandna zgrada krečnjaka i gipsa C23-Limestone and gypsum electrical building	
		Crtež broj: Drawing number:	
		NTFGD-S1.0-IDR-1.0.0-C23-005D-rev00	
		List/od: Page/of:	
		5/6	
		Rev.	

FASADA B / FACADE B

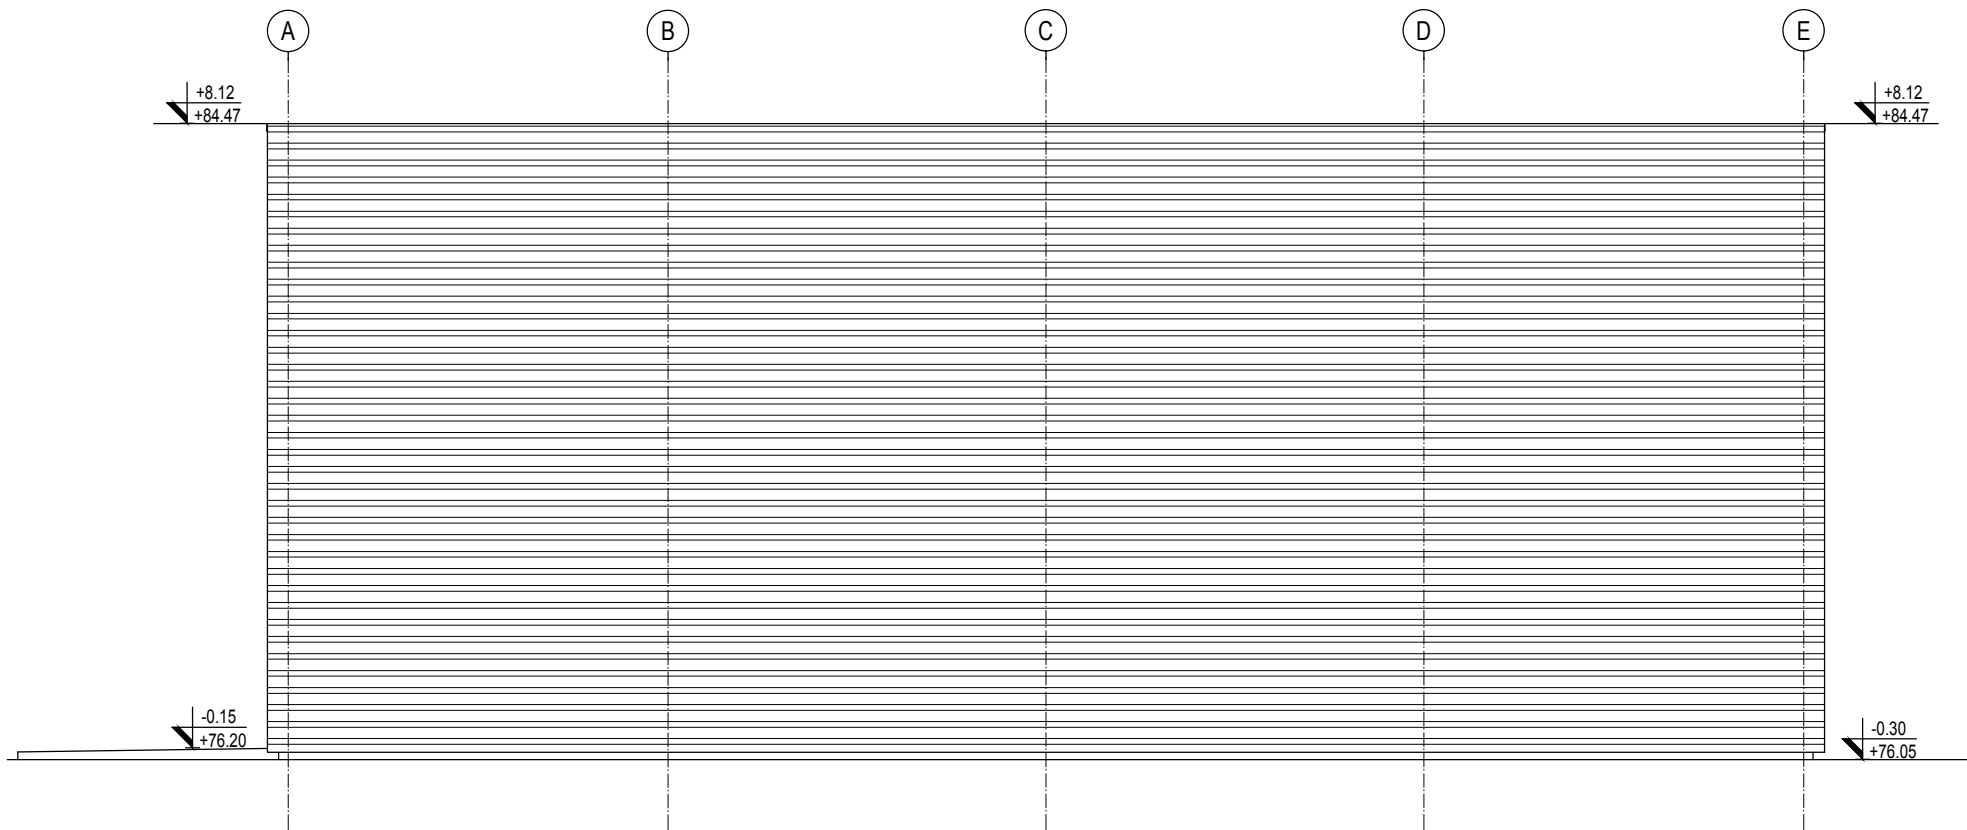


FASADE A, B
ELEKTRO-KOMANDNA ZGRADA KREČNJAKA I GIPSA
FACADES A, B
LIMESTONE AND GYPSUM ELECTRICAL BUILDING

FASADA A / FACADE A




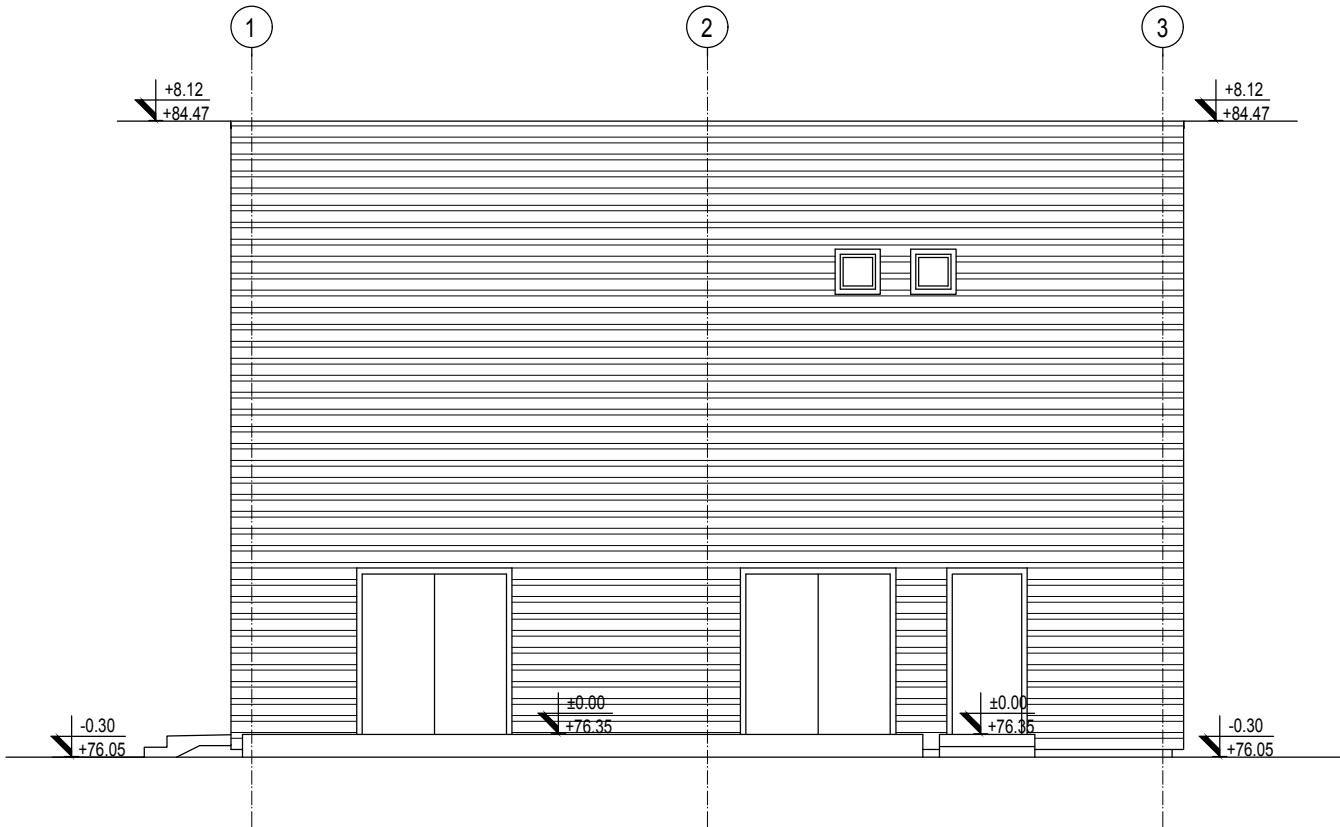


△					
△					
△					
△					
REV.					
Broj ugovora / Contract No :12.01.12625/52-17					
Konzorcium: Consortium:					
MITSUBISHI HITACHI POWER SYSTEMS ITOCHU MITSUBISHI HITACHI POWER SYSTEMS Jedinstvo					
delta inženjering		Ime i prezime / Name		Paraf/Sign.	
www.deltainzenjering.rs		Odg. projektant: Respon. designer:		Mirjana Lazić dipl.inž.arh.	
		Licenca odg.proj.: Res. des. license:		300 4540 03	
		Vrsta teh. dok.: Project type:		IDR - Idejno rešenje IDR - Conceptual design	
		Datum: Date:		25.01.2018.	
		Projekcija: Projection:		↖ ↗	
		Deo projekta: Project part:		Projekat arhitekture Architectural Design	
		Investitor: Client:		JP ELEKTROPRIVREDA SRBIJE PE ELEKTROPRIVREDA SERBIA	
		Objekat: Complex:		Postrojenje za ODG za TE Nikola Tesla A FGD Construction Project for TPP Nikola Tesla	
		Postrojenje: Facility:		Zona krečnjaka i gipsa Limestone and gypsum area	
		Deo postrojenja: Unit:		C23-Elektro-komandna zgrada krečnjaka i gipsa C23-Limestone and gypsum electrical building	
Razmera: Scale:		Naziv crteža: Drawing name:		FASADE C, D FACADES C, D	
1/100				Crtež broj: Drawing number:	
				NTFGD-S1.0-IDR-1.0.0-C23-006D-rev00	
				List/od: Page/of:	
				6/6	
				Rev.	
				01	



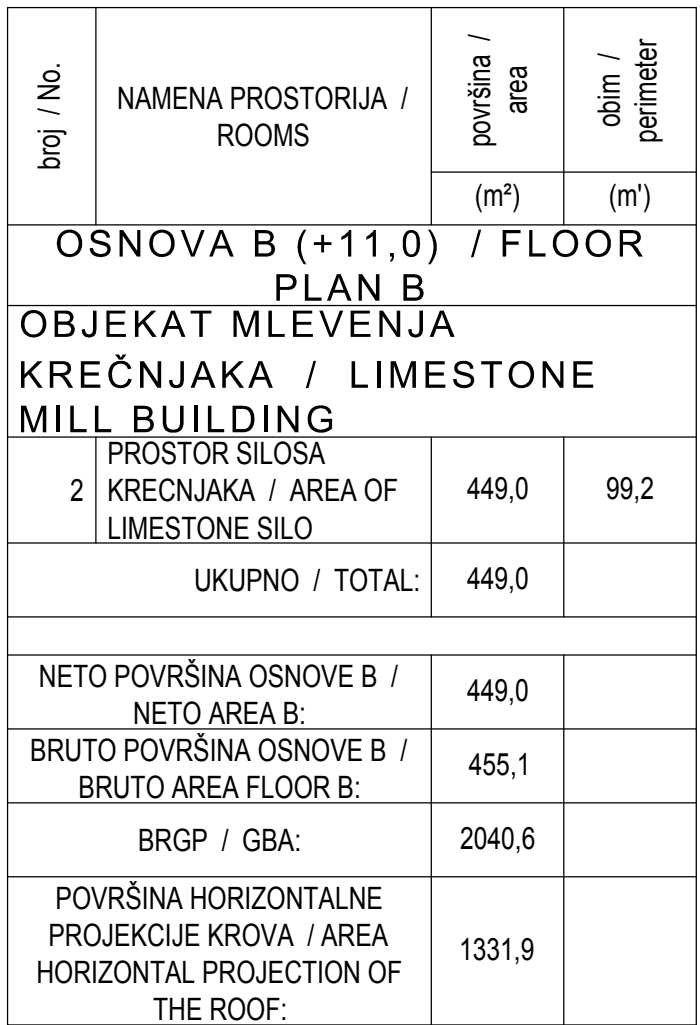



LEGENDA MATERIJALA:

    	ARMIRANI BETON		REINFORCED CONCRETE
	NABLJUNI BETON		LEAN CONCRETE
	MRŠAVI BETON / TAMPONI		LEAN CONCRETE
	GITER BLOK		CLAY BRICK
	PUNA OPEKA		BRICK BLOCK
	FASADNI I KROVNI PANEL		FACADES AND ROOF PANEL
	MOTAŽNI PREGRADNI ZID OD GK PLOČA		PREFABRICATED WALL PANELS
	TERMOIZOLACIJA		THERMAL INSULATION
	HIĐROIZOLACIJA		HYDROISOLATION
	ŠLJUNAK		GRAVEL
	ČELIČNA KONSTRUKCIJA		STEEL CONSTRUCTION
	OLUČI		CHAMFER
	DROBLJENI KAMEN		GRAVEL
	NABIJENA ZEMLJA		HUDDLE GROUND



				300-4540-12					
REV		Opis revizije / Revision description		Datum Date		Crtao Drawn		Overio Appr.	
Broj ugovora / Contract No :12.01.12625/52-17									
Konzorcium: Consortium:		MITROVACI INŽENJERING TOCHO MITROVACI INŽENJERING Jedinstvo							
delta inženjering		Ime i prezime / Name Mirjana Lazić dipl.inž.arh.		Potpis/Sign:		Inventor: Project: JP ELEKTROPRIVREDA SRBIJE PE ELEKTROPRIVREDA SRBIJA		Projekat: Facility: Posloj. instalacija: Ust. C24-gradnja mešavina C24-Limestone mill building	
www.deltainzenjering.rs		Odg. projekt: Region: designer Licenca odg. proj. Res. des. license Vred. teh. dok. Project type: Idr- IDRI- idejno rešenje Idr- IDRI- Conceptual design Projekcija: Projection: Datum: Date: 25.01.2018.		Projekat arhitekture Architectural Design		Crtač broj: Drawing number: NTFGD-S1.0-IDR-1.0.0-C24-002D-rev00		Listof: Page of: 2/6	
Razmera: Scale:		Naziv objekta: Drawing name:		OSNOVA NA KOTI +1.00 FLOOR PLAN +1.00		Rev.			
1/100									

OBJEKAT MLEVENJA KREČNJAKA / LIMESTONE MILL BUILDING
OSNOVA C (+18,0m) / FLOOR PLAN C (+18,0)

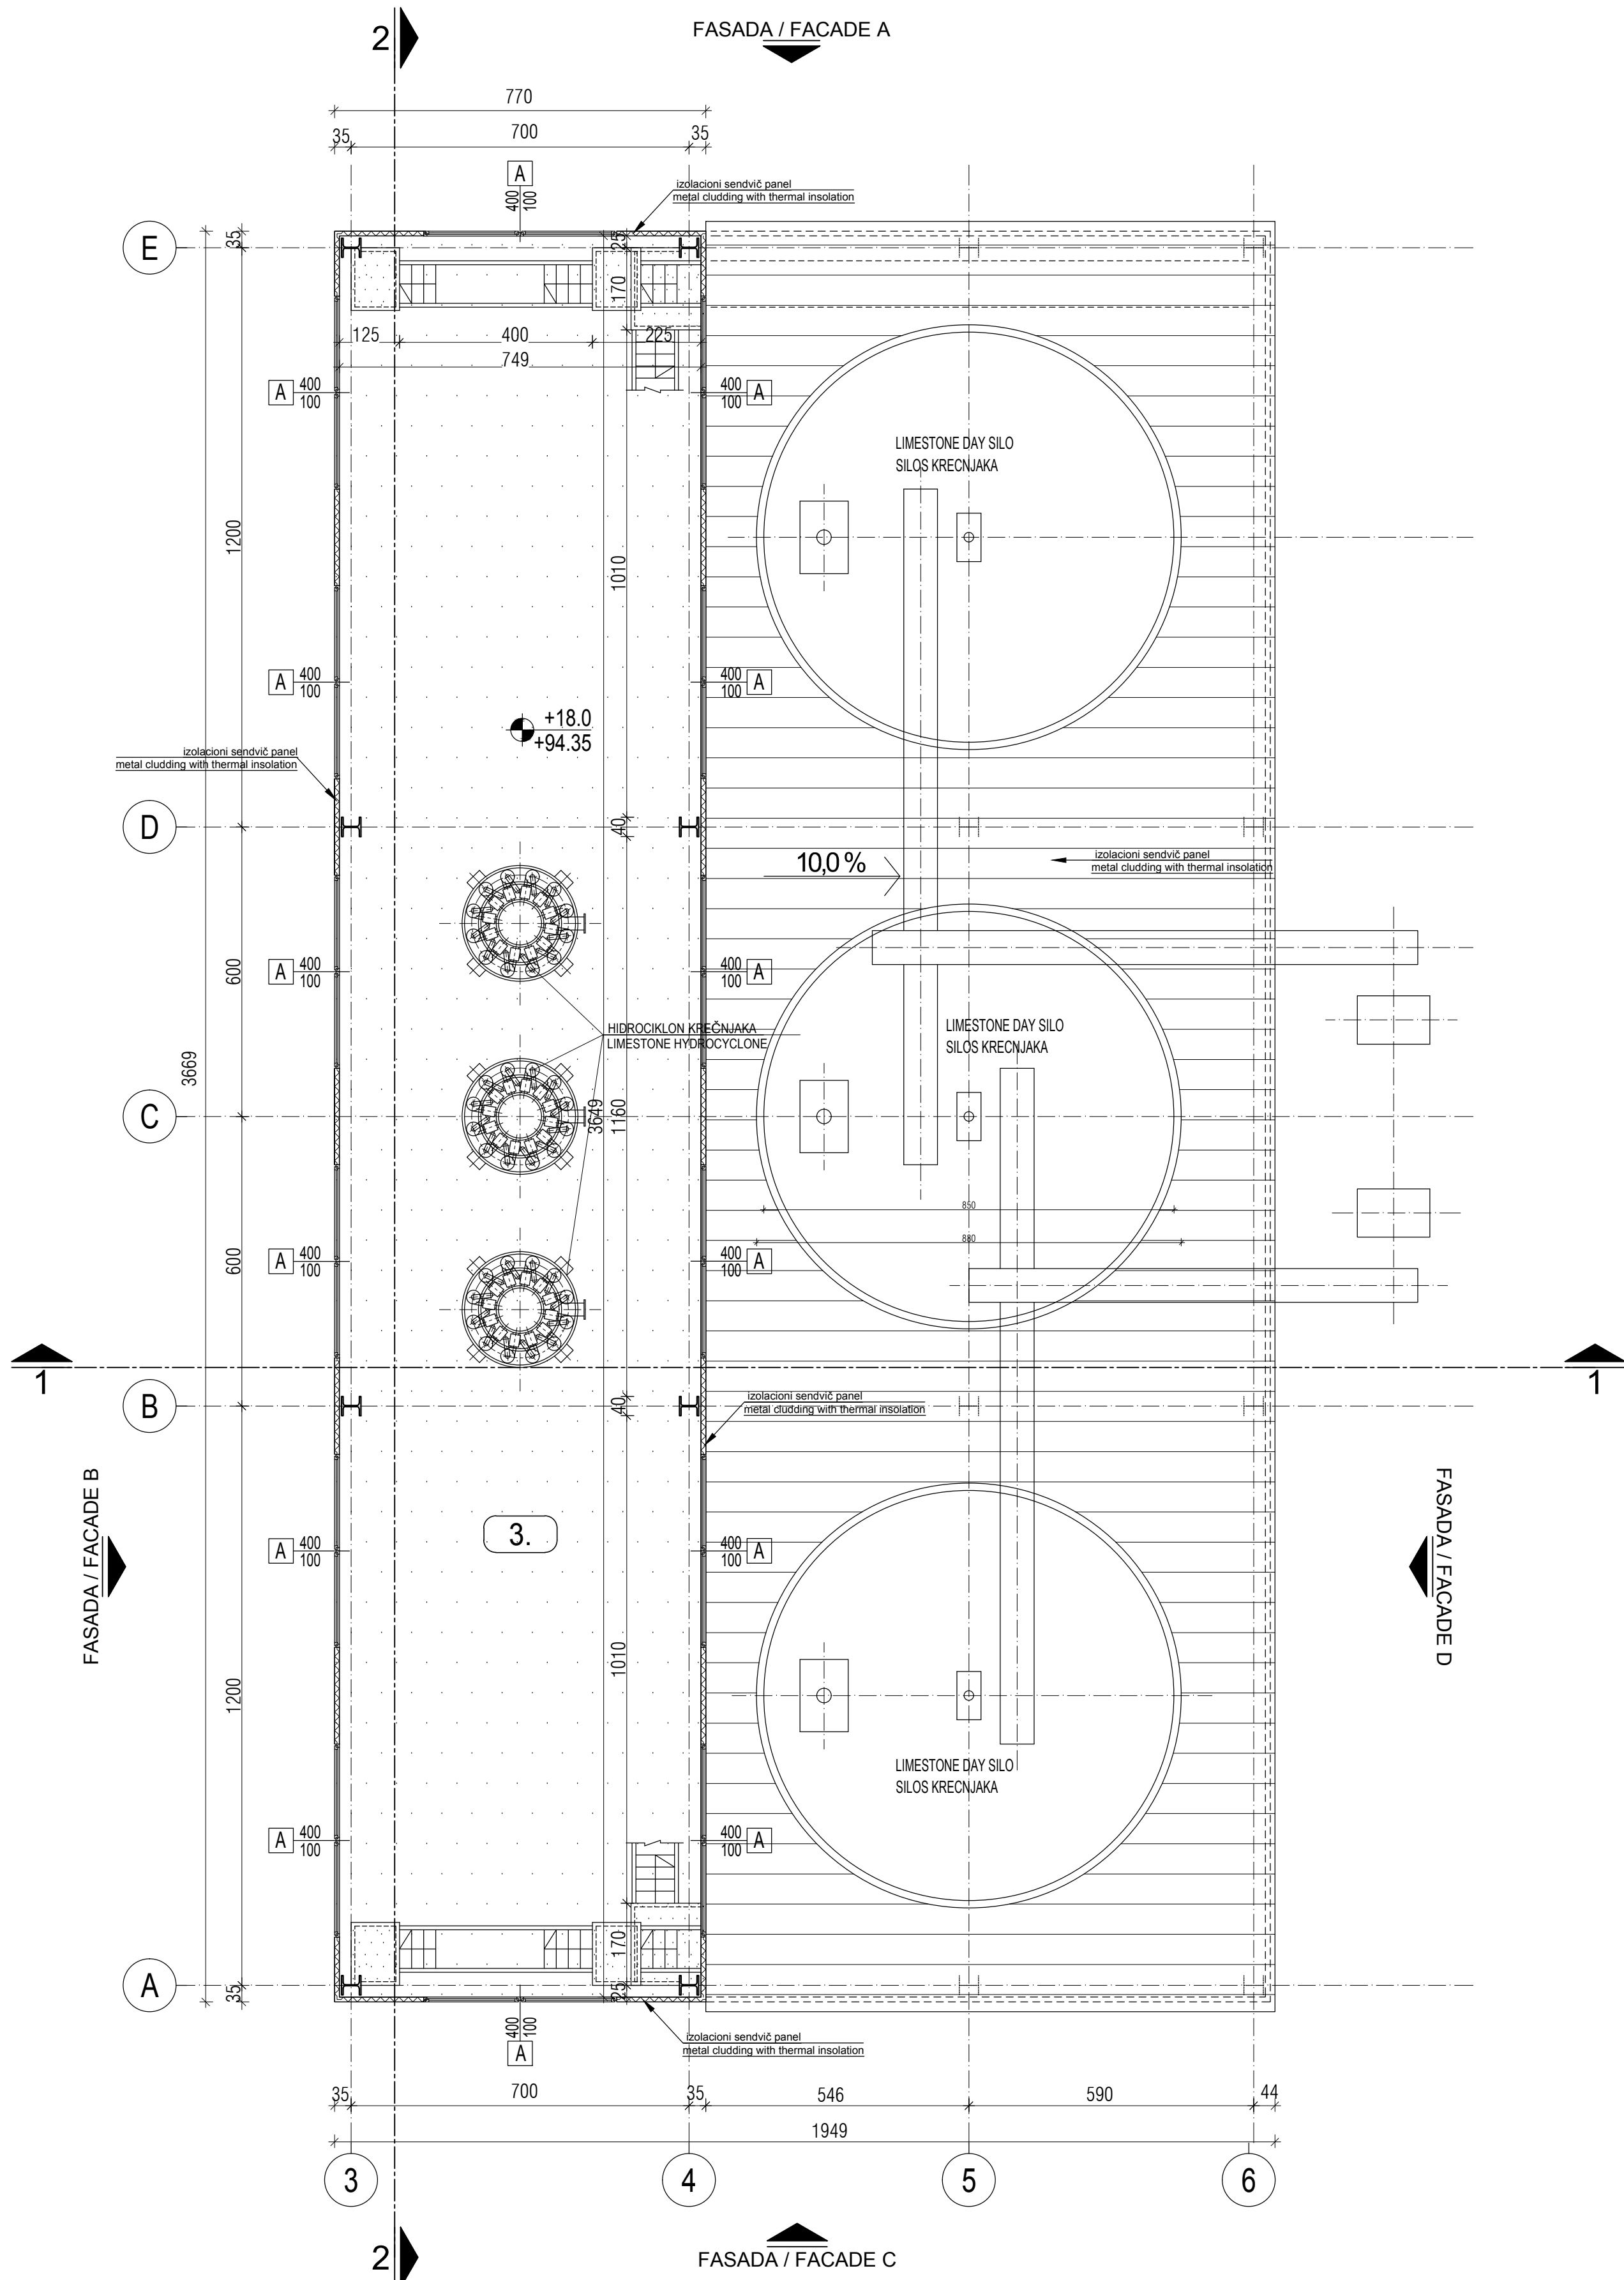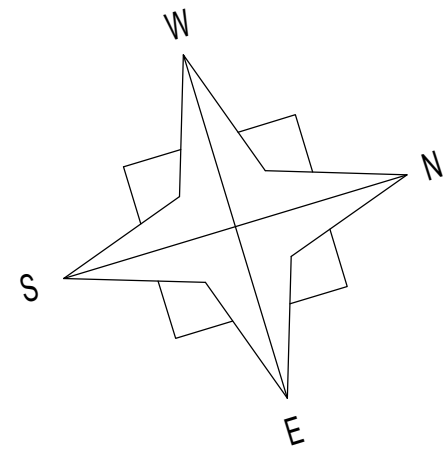

broj / No.	NAMENA PROSTORIJA / ROOMS	površina / area	obim / perimeter
		(m²)	(m')
OSNOVA C (+18,0) / FLOOR PLAN C			
OBJEKAT MLEVENJA KREČNJAKA / LIMESTONE MILL BUILDING			
3	PROSTOR HIDROCIKLONA KREČNJAKA / AREA OF LIMESTONE HYDROCYCLONE	282,6	89,4
UKUPNO / TOTAL:		282,6	
NETO POVRŠINA OSNOVE C / NETO AREA C:		282,6	
BRUTO POVRŠINA OSNOVE C / BRUTO AREA FLOOR C:		282,6	
BRGP / GBA:		2040,6	
POVRŠINA HORIZONTALNE PROJEKCIJE KROVA / AREA HORIZONTAL PROJECTION OF THE ROOF:		1331,9	
UKUPNA NETO POVRŠINA OBJEKTA		2053,6	

LEGENDA MATERIJALA:

	ARMIRANI BETON	REINFORCED CONCRETE
	NABIJENI BETON	LEAN CONCRETE
	MRŠAVI BETON /TAMPON/	LEAN CONCRETE
	GITER BLOK	CLAY BLOCK
	PUNA OPEKA	BRICK BLOCK
	FASADNI I KROVNI PANEL	FACADES AND ROOF PANEL
	MOTAŽNI PREGRADNI ZID OD GK PLOČA	PREFABRICATED WALL PANELS
	TERMOIZOLACIJA	THERMAL INSULATION
	HIDROIZOLACIJA	HYDROISOLATION
	ŠLJUNAK	GRAVEL
	ČELIČNA KONSTRUKCIJA	STEEL CONSTRUCTION
	OLUCI	CHAMFER
	DROBLJENI KAMEN	GRAVEL
	NABIJENA ZEMLJA	HUDDLE GROUND

REV.

Opti revizije / Revision description

Datum/Date

Crtao/Drawn

Overio/Appr.

Broj ugovora / Contract No :12.01.12625/52-17

Konzorcijum:
Consortium

delta inženjering

www.deltainzenjering.rs

Osip. projektant:
Respon. designer:

Mirjana Laznjak dipl.inž.arh.

Licenca odg.proj.:
Res. des. license:

300 4540 03

Vrsta teh. dok.
Project type:

IDR - Idejno rešenje

Datum:
Date:

25.01.2018.

Projekcija:
Projection:

Projekat arhitekture
Architectural Design

Ime i prezime / Name

Potpis/Sign

Investitor: Client:

JP ELEKTROPRIVREDA SRBIJE
PE ELEKTROPRIVREDA SERBIA

Objekat: Complex:

Postrojenje za ODG za TE Nikola Tesla A
FGD Construction Project for TPP Nikola Tesla

Postrojenje: Facility:

Zona krečnjaka i gipsa
Limestone and gypsum area

Deo postrojenja: Unit:

C24-Zgrada mlevenja
C24-Limestone mill building

Razmera: Scale:

1/100

Naziv crteža:
Drawing name:

OSNOVA NA KOTI +18.00
FLOOR PLAN +18.00

Crtao broj:
Drawing number:

NTFGD-S1.0-IDR-1.0.0-C24-003D-rev00

Letak: Page(s):



3/6

Rev.

NTFGD-S1.0-IDR-1.0.0-C24-003D-rev00.dwg

25.01.2018. 15:15:15

OBJEKAT MLEVENJA KREČNJAKA / LIMESTONE MILL BUILDING
OSNOVA KROVNIH RAVNI / ROOF PLAN

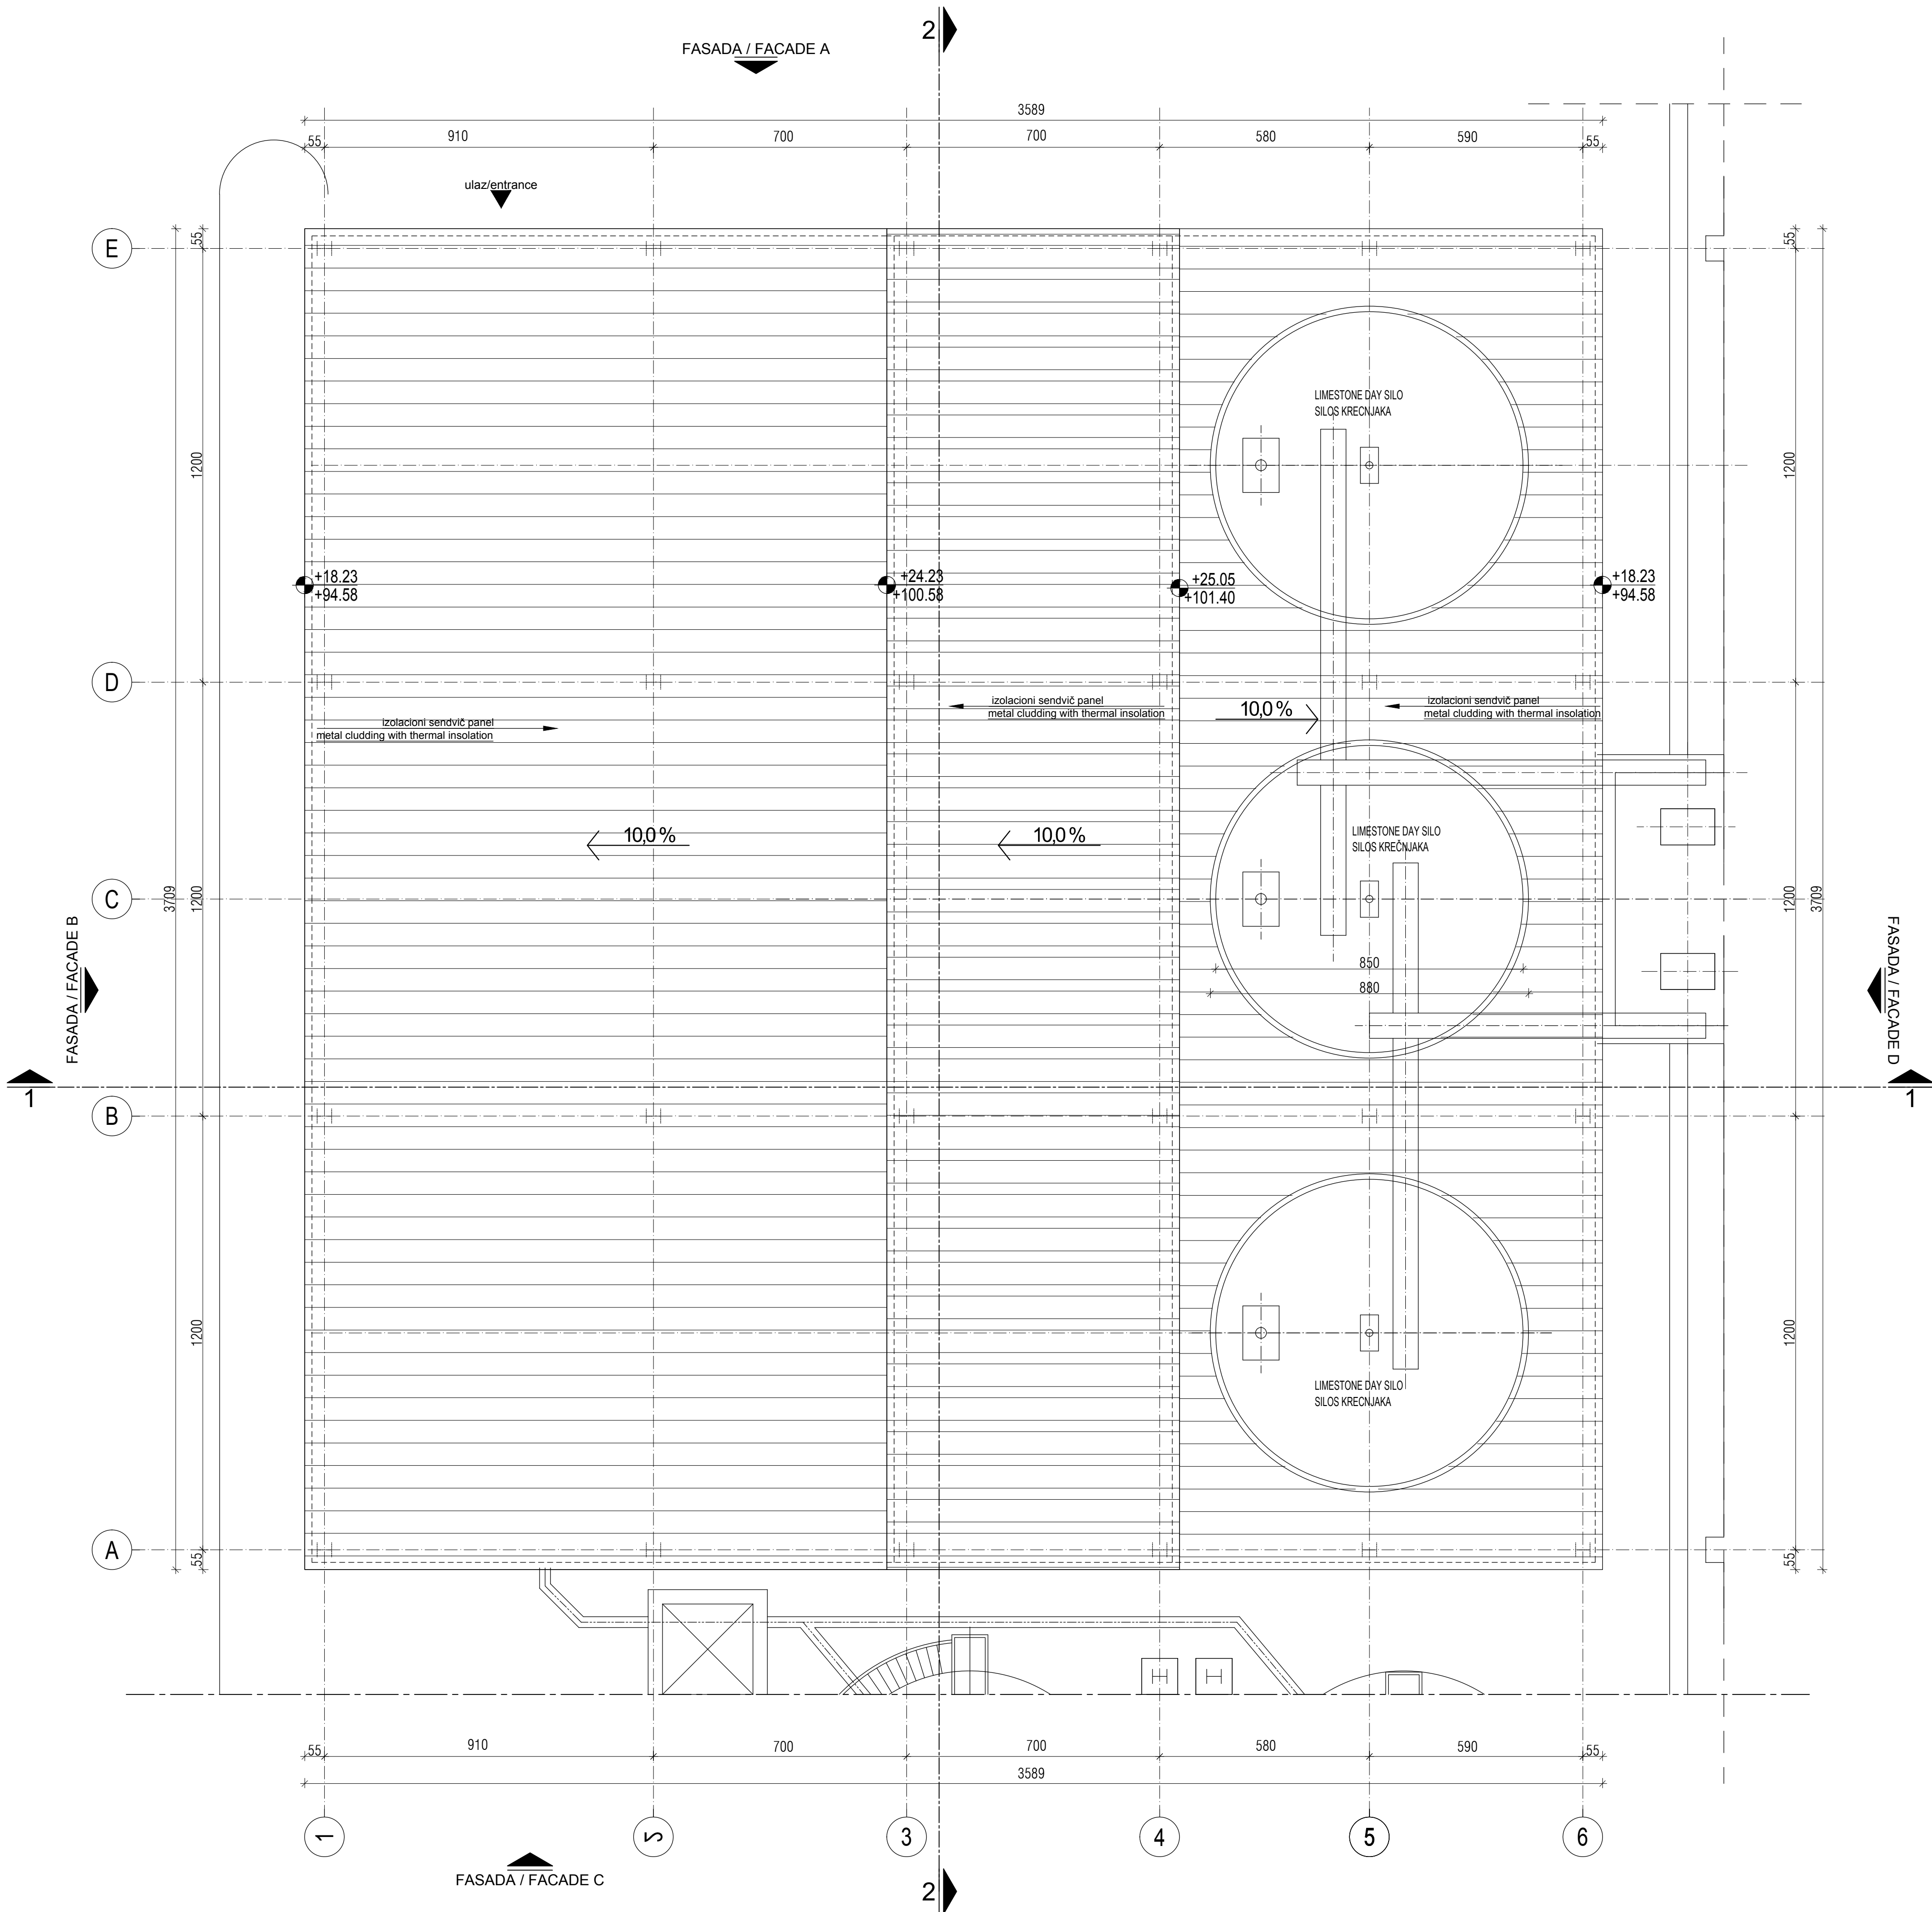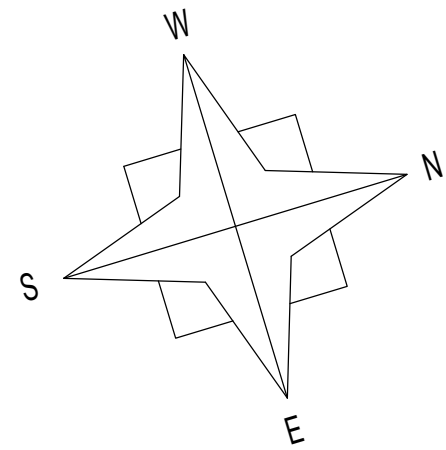

Konsorcijum: Consortium:		Broj ugovora / Contract No :12.01.12625/52-17		Datum/Date		Criso/Drawn		Overio/Appr.	
Odg. projektant: Respon. designer:		Ime i prezime / Name		Potpis/Sign.		Investitor: Client:		JP ELEKTROPRIVREDA SRBIJE PE ELEKTROPRIVREDA SERBIA	
Licenca odg. proj. / Res. des. license:		300 4540 03				Objekat: Complex:		Postrojenje za ODG za TE Nikola Tesla A FGD Construction Project for TPP Nikola Tesla	
Vrsta teh. dok. / Project type:		IDR - Idejno rešenje				Postrojenje: Facility:		Zona krečnjaka i gipsa Limestone and gypsum area	
Datum: / Date:		25.01.2018.				Dio postrojenja: Unit:		C24-Zgrada mlevenja C24-Limestone mill building	
Dio projekta: / Project part:		Projekat arhitekture Architectural Design				Criso broj: Drawing number:		NTFGD-S1.0-IDR-1.0.0-C24-004D-rev00	
Računara: / Scale:		1/100				Listovi: / Page(s):		4/6	
Naziv objekta: / Drawing name:		OSNOVA KROVNIH RAVNI ROOF PLAN				Rev:			

delta inženjering

www.deltainzenjering.rs

Jedinstvo

JP Elektroprivreda Srbije

PE Elektroprivreda Serbia

FGD Construction

Zona krečnjaka i gipsa



Limestone and gypsum area

C24-Zgrada mlevenja

C24-Limestone mill building

NTFGD-S1.0-IDR-1.0.0-C24-004D-rev00

OBJEKAT MLEVENJA KREČNJAKA / LIMESTONE MILL BUILDING
PRESEK 2-2 / CROSS-SECTION 2-2



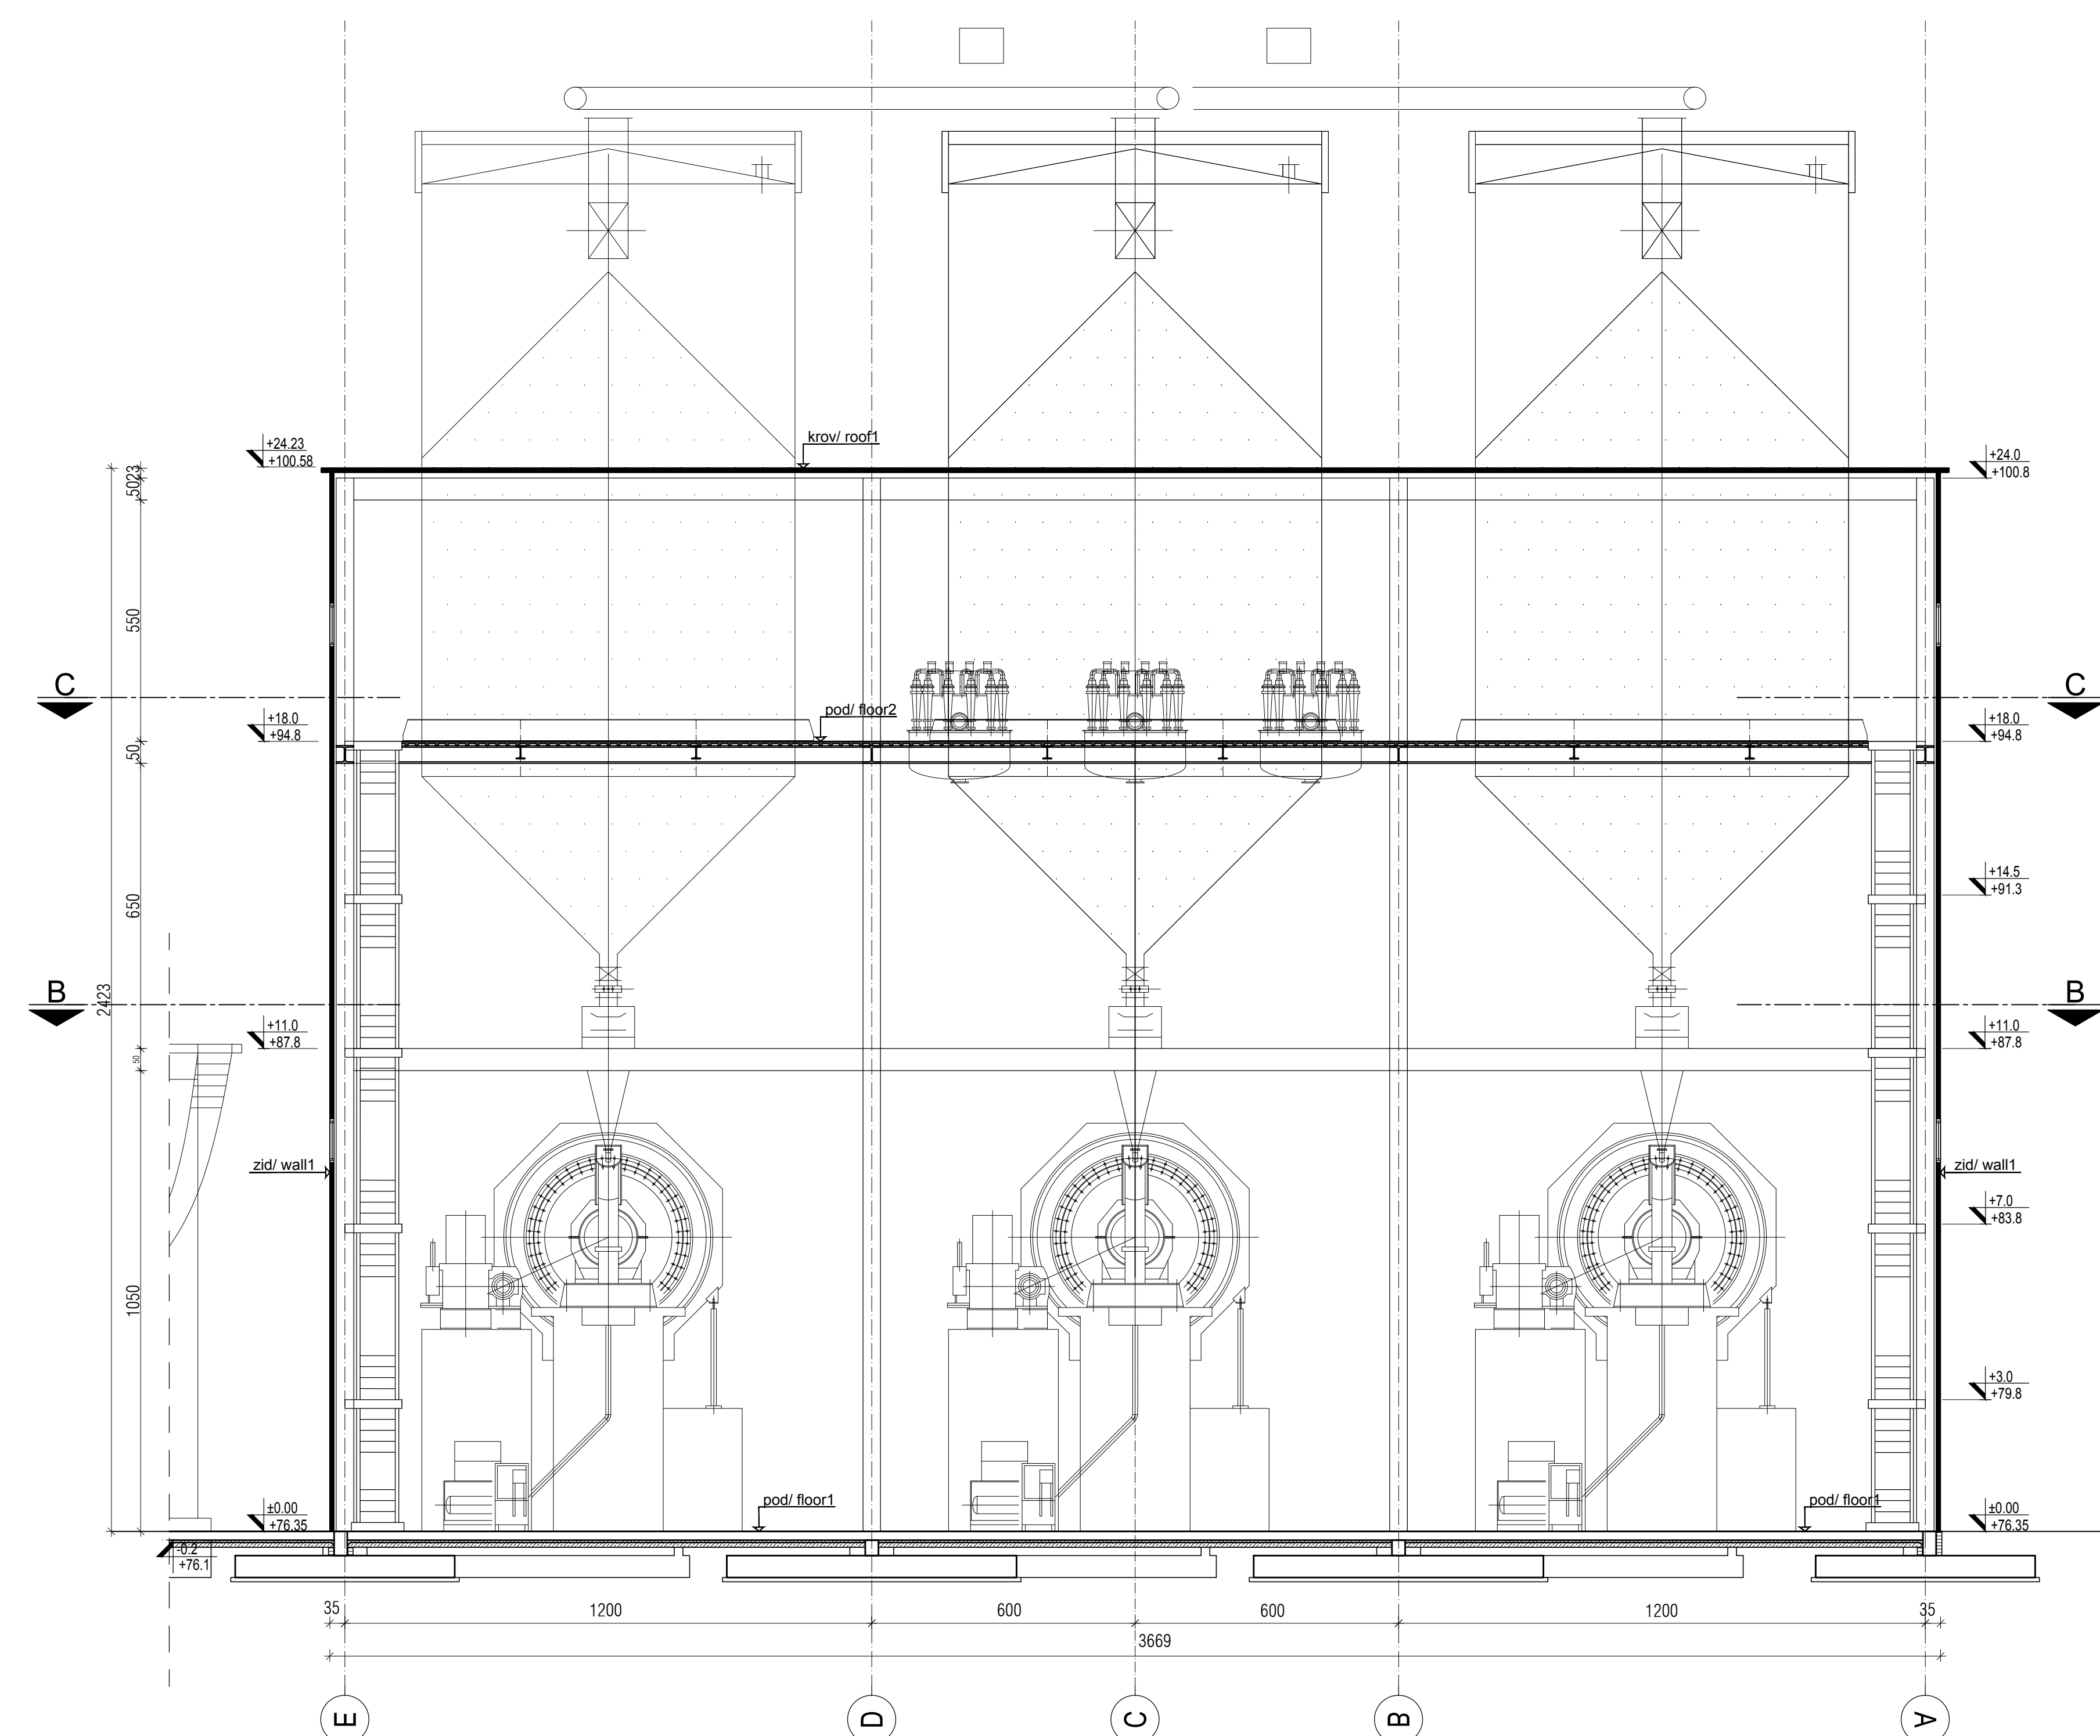
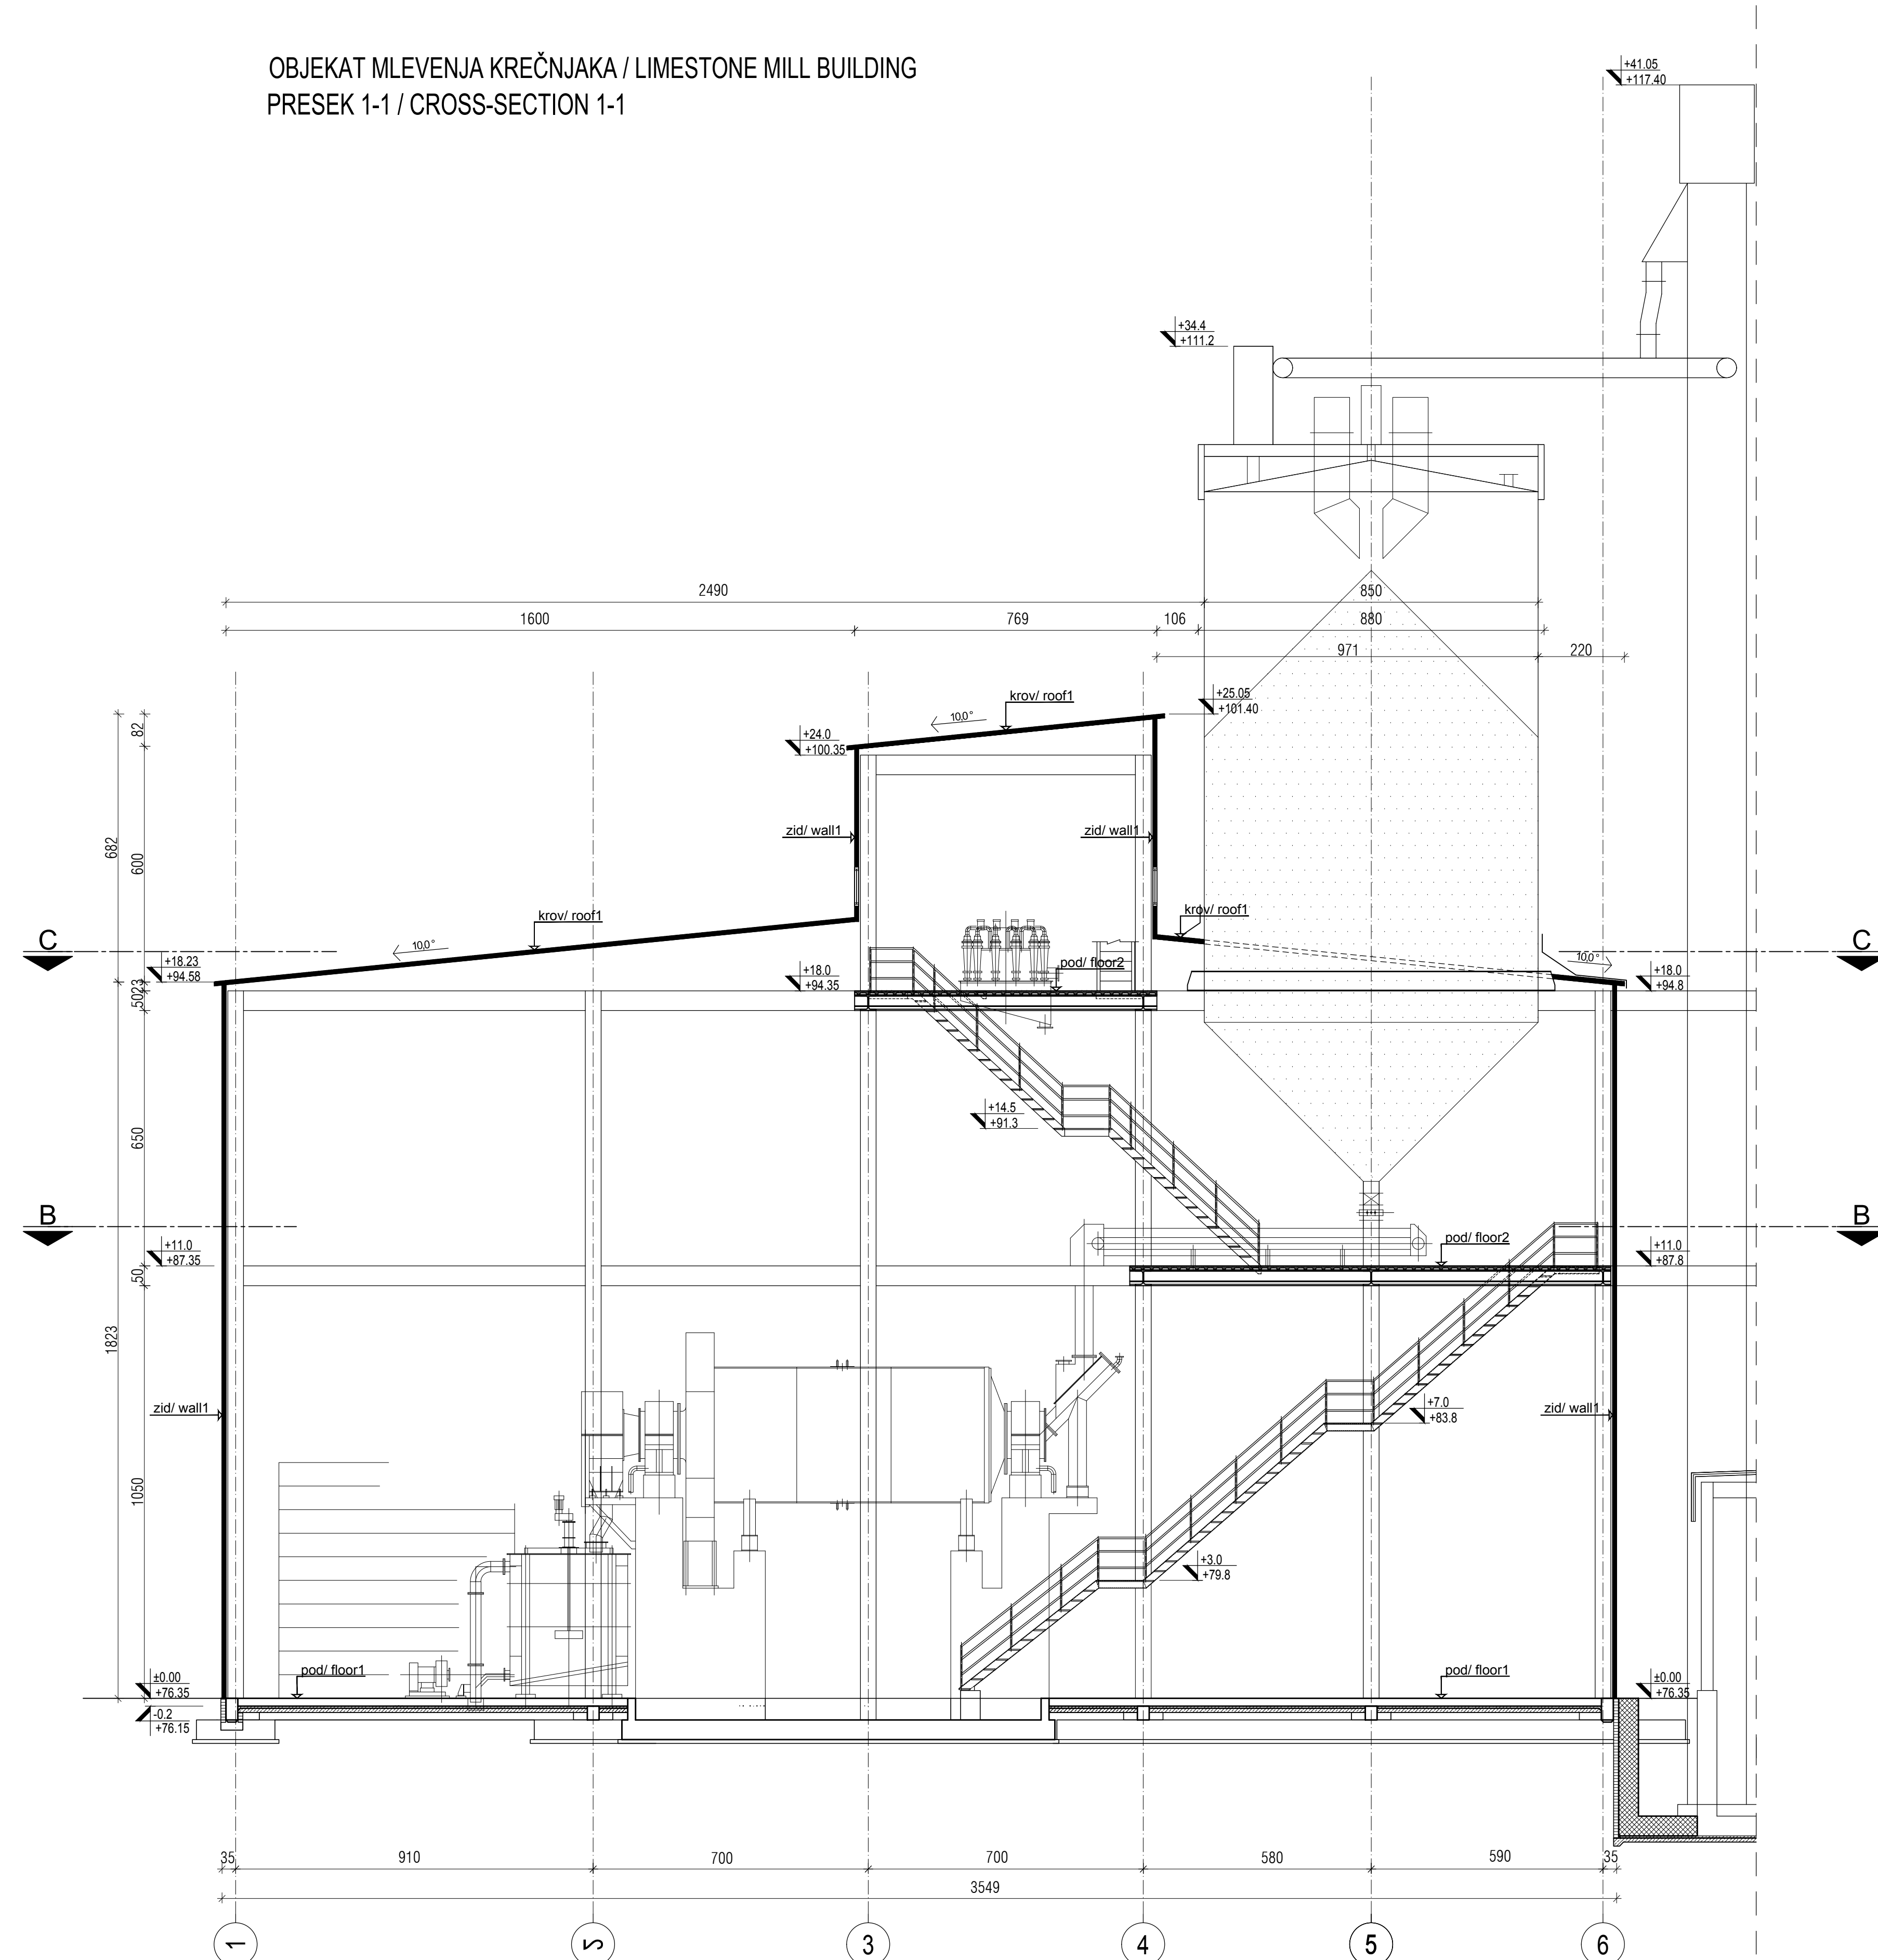


1. **POD 1 / floor 1**


- PLOČA OD AB SITNOZRNOG BETONA, MB30,
ZAVRŠNA OBRADA OD MONOLITA SA KVARCENIM POSIPOM
finagrained reinforced concrete, finishing of monoliths with
quartz sanding
- MRŠAV BETON MB10 / lean concrete
- HIDROIZOLACIJA / hydroisolation
- MRŠAV BETON MB10 / lean concrete
- ŠLJUNAK NABIJEN / loaded gravel

2. **POD 2 / floor 2**
 - METALNA PODNA PLOČA SA BETONSKOM ISPUKNOM / metal floor slab with concrete fill
 - ČELIČNA GREDA / steel beam
3. **KROV 1 / roof 1**
 - KROVNI PANEI PREKO ČELIČNE PODKONSTRUKCIJE / roof panel over steel substructure
4. **ZID 1 / wall 1**
 - FASADNI PANEI PREKO ČELIČNE PODKONSTRUKCIJE / facade panel over steel substructure


	ASMIIRANI BETON		REINFORCED CONCRETE
	NABLJENI BETON		LEAN CONCRETE
	MRAŠAN BETON/TAMPON		LEAN CONCRETE
	GITER BLOK		CLAY BLOCK
	PUNA OPEKA		BRICK BLOCK
	FASADI I KROVNI PANEL		FACADES AND ROOF PANEL
	MOTANI PREGRADNI ZID OD GK PLOKA		PREFABRICATED WALL PANELS
	TERMOZOLUCIJA		THERMAL INSULATION
	HIDROZOLUCIJA		HYDROSOLACIJAS
	ŠLJUNAK		GRAVEL
	ČELIČNA KONSTRUKCIJA		STEEL CONSTRUCTION
	OLUČI		CHAMFER
	DROBLJENI KAMEN		GRAVEL
	NABLJENA ZEMLJA		HIDDLE GROUND

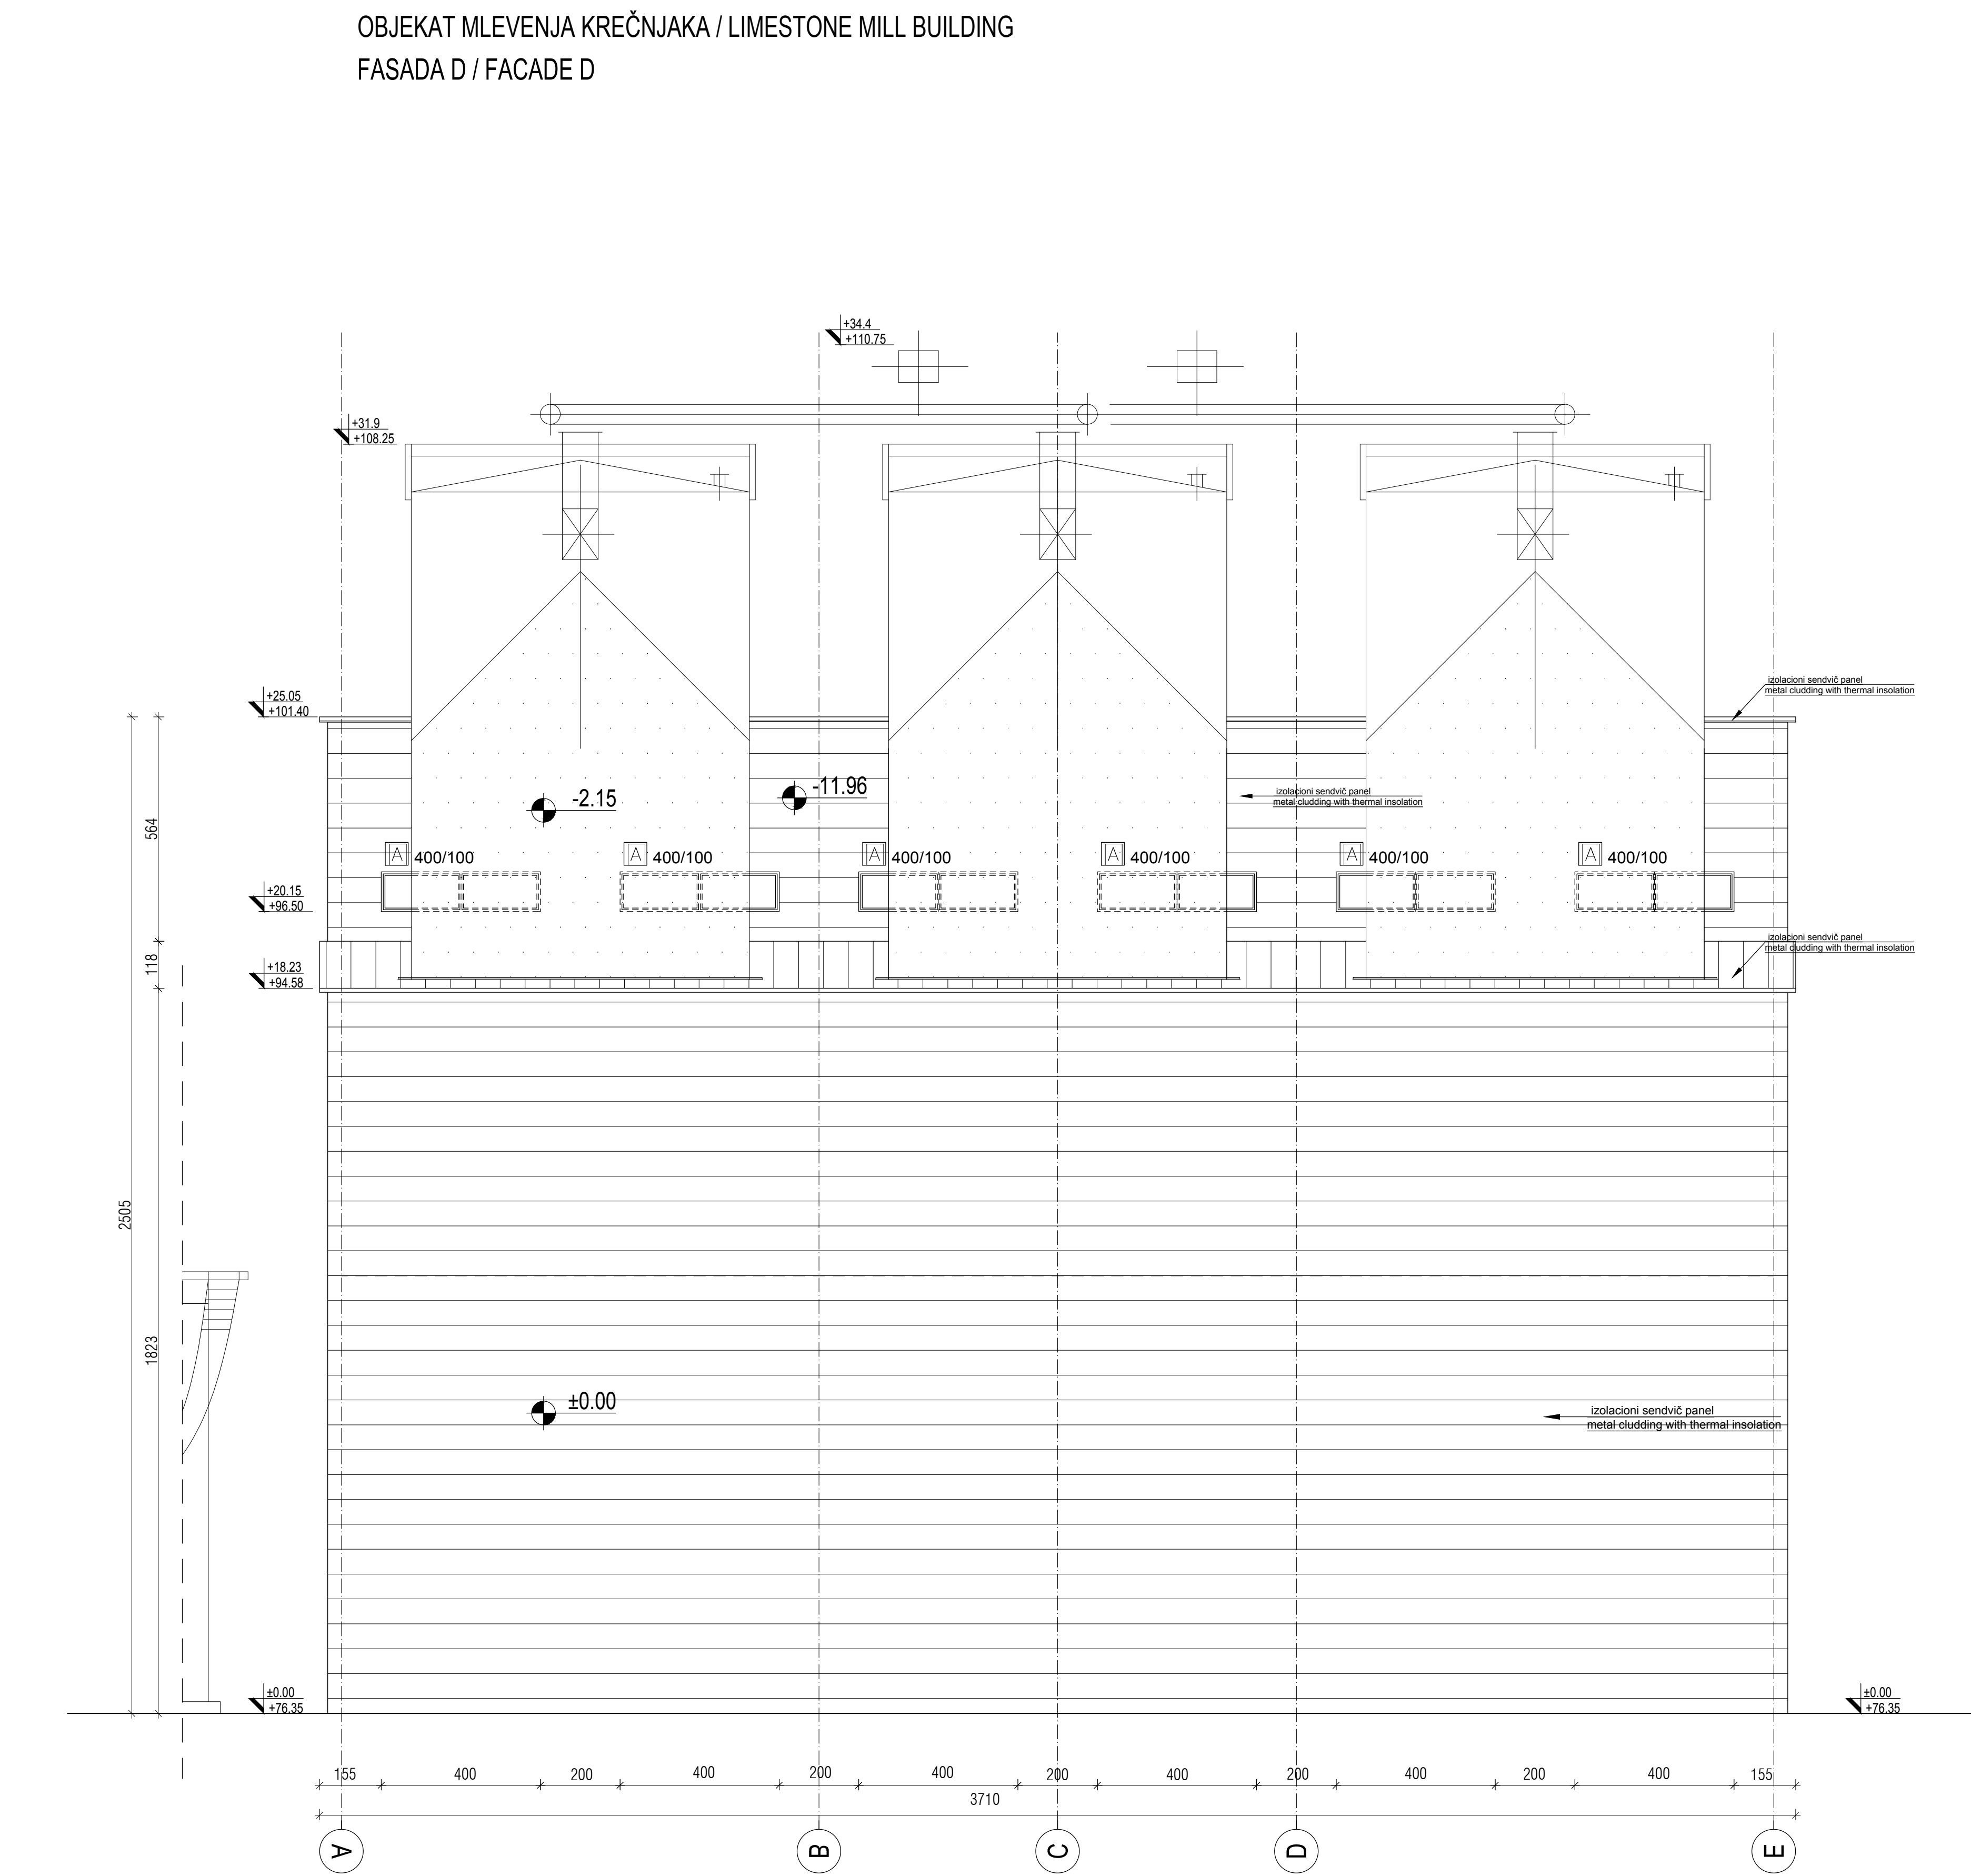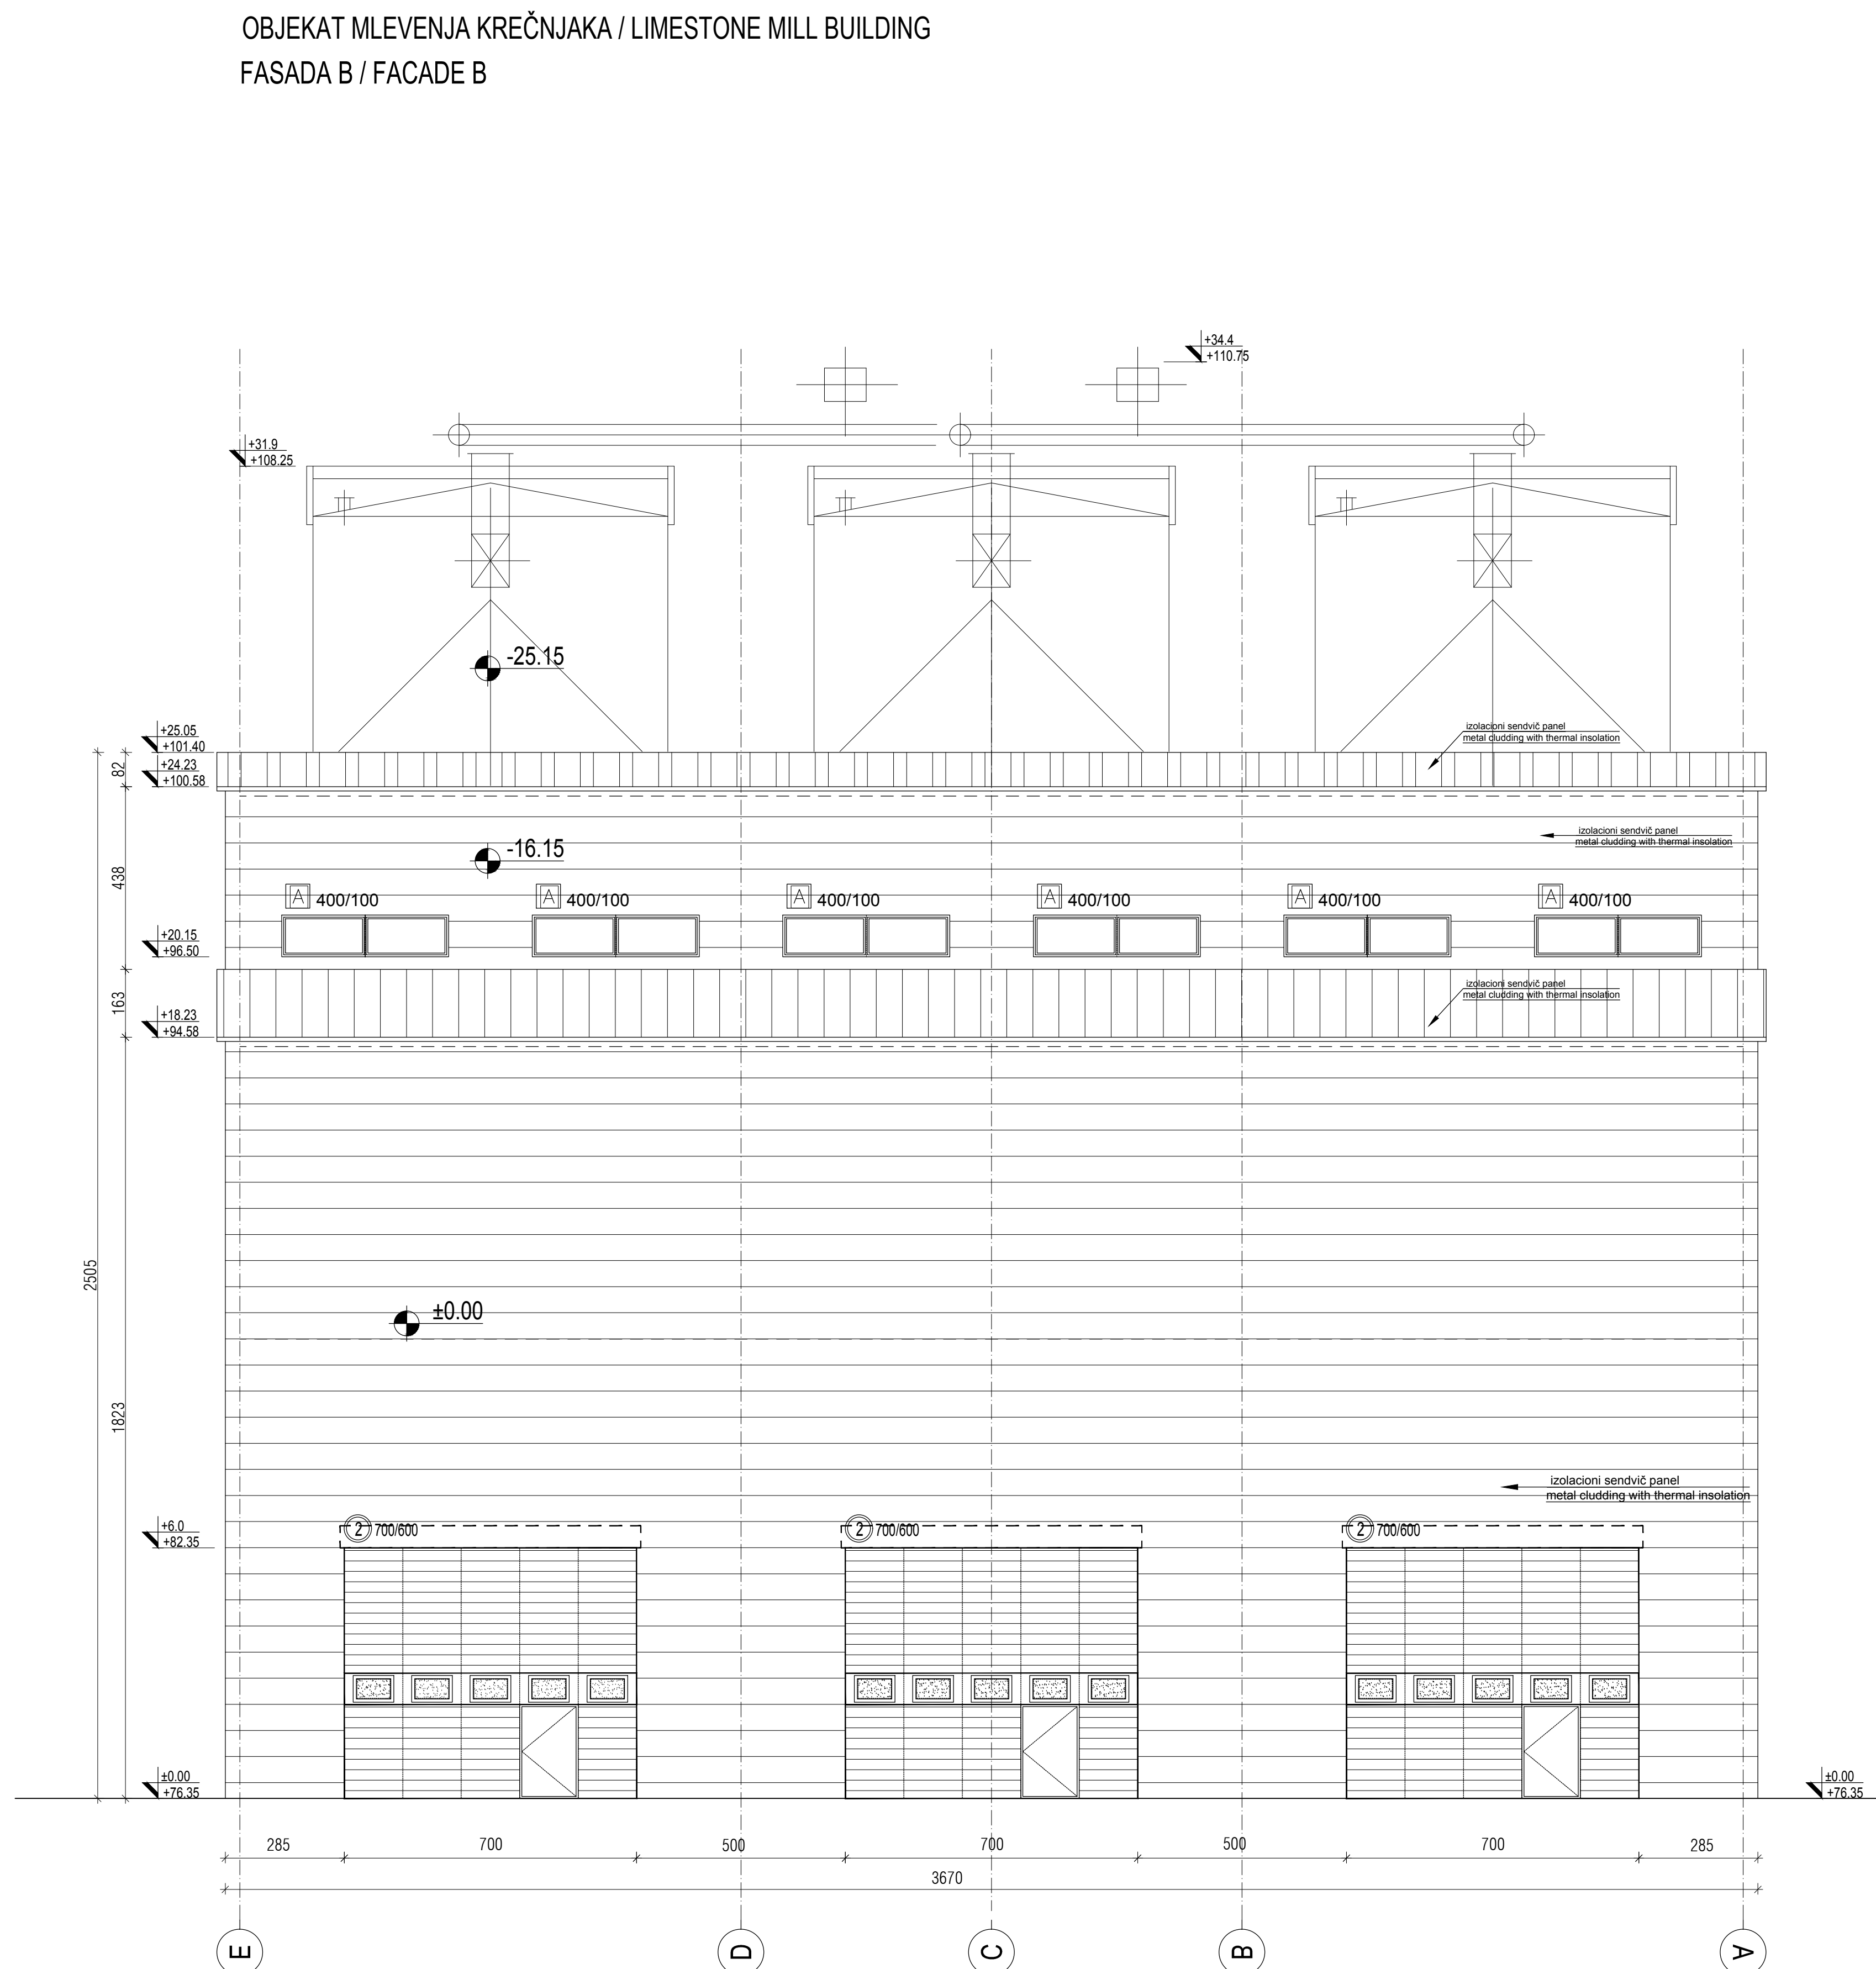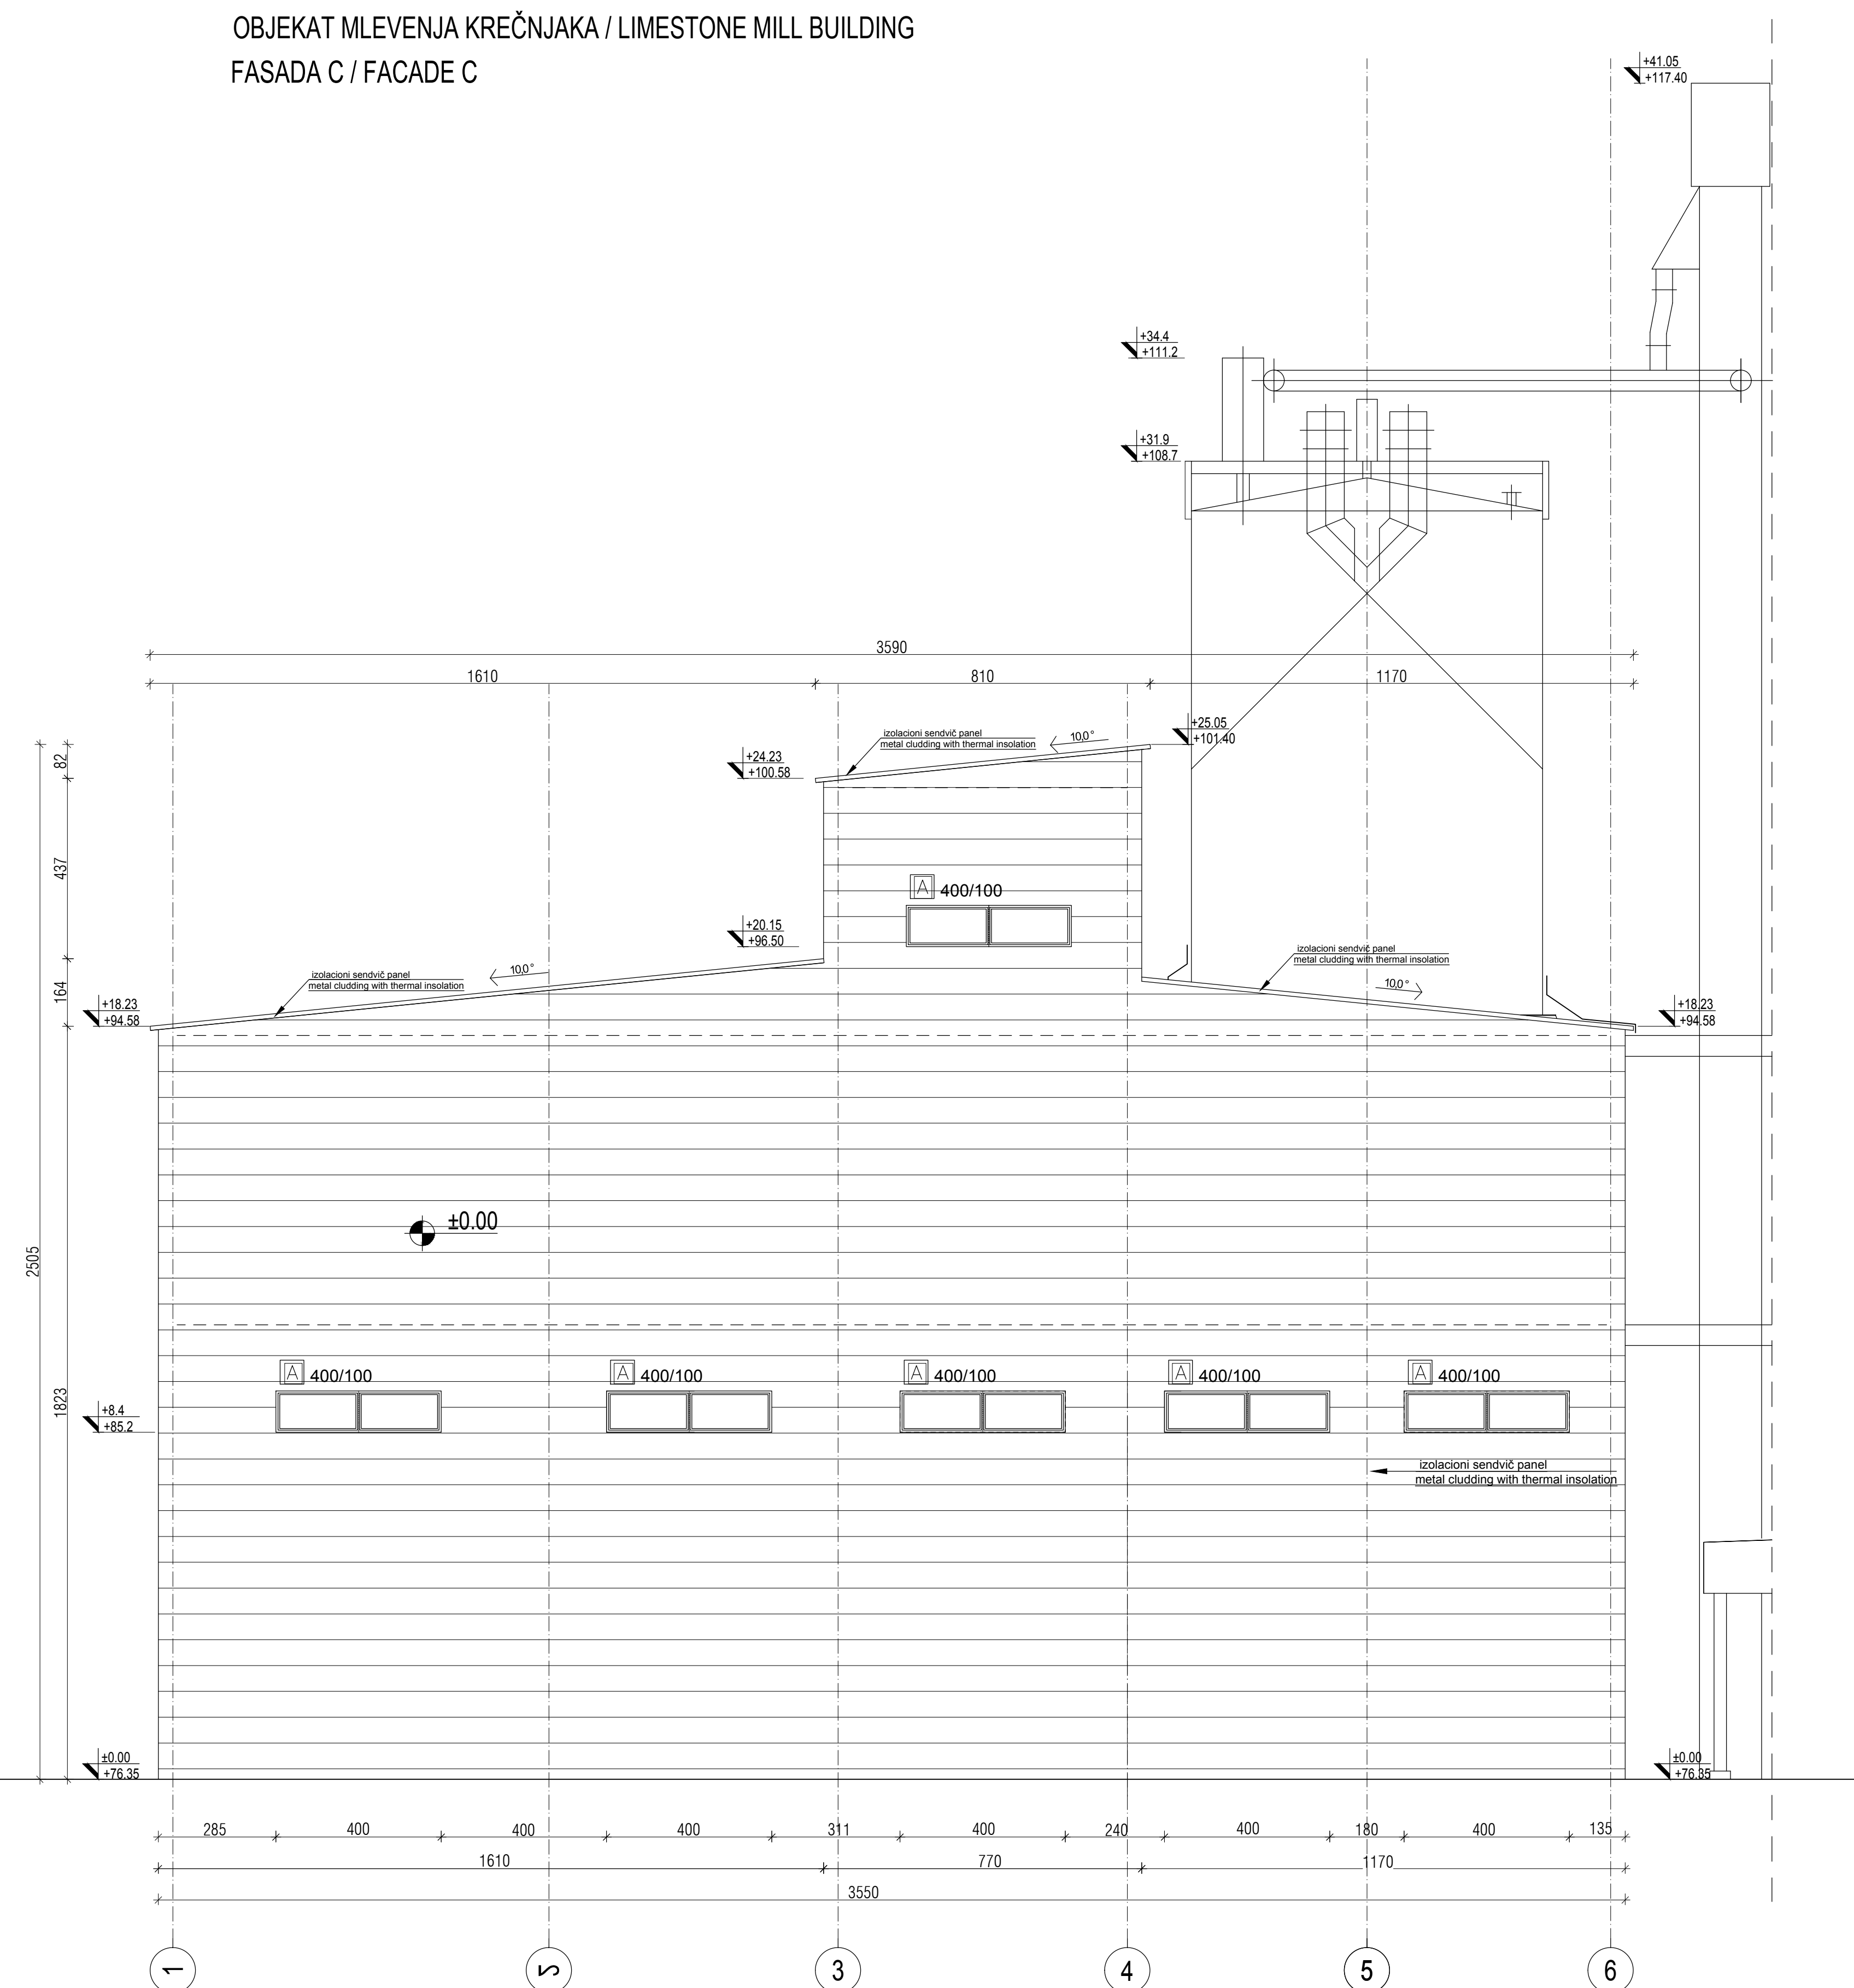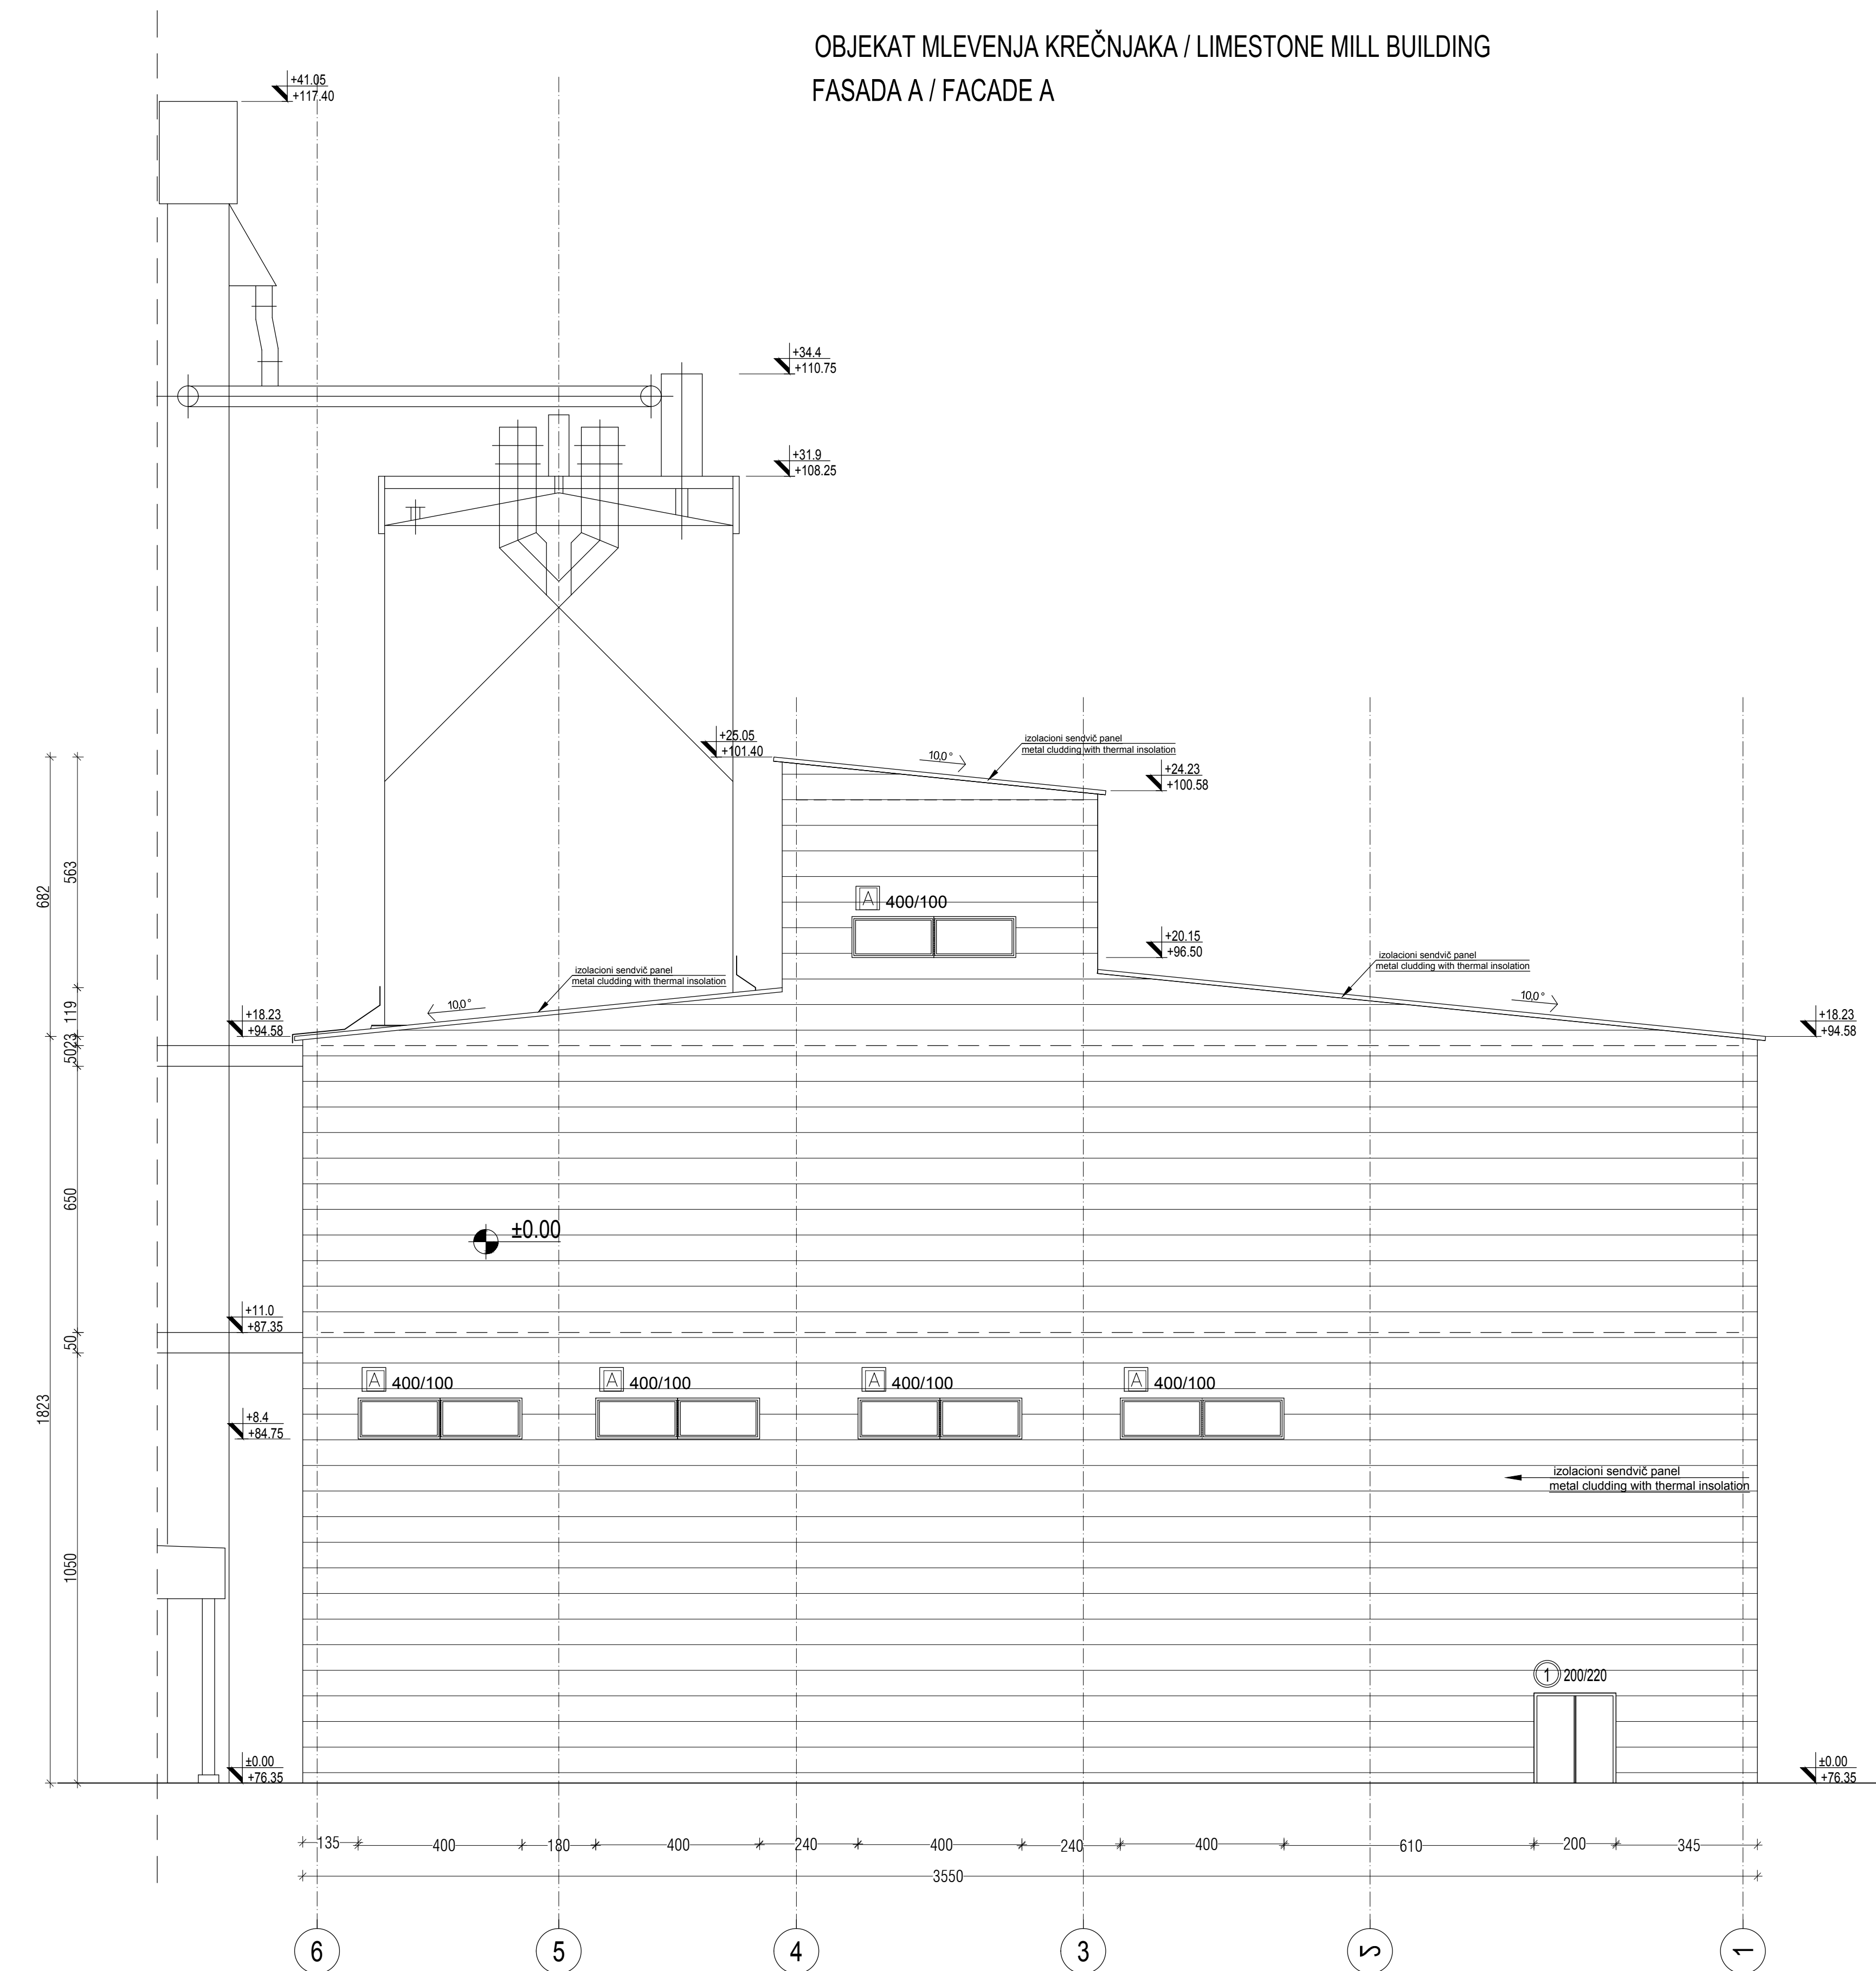


KOLSKA VAGA C 29.1 / PLAN OPLATE TEMELJA
TRUCK SCALE C 29.1 / FORMWORK FOUNDATION PLAN

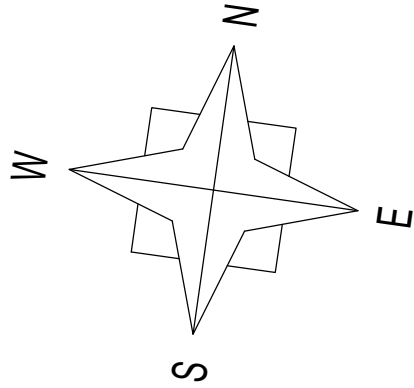


OSNOVA JAME 29.1 / FLOOR PLAN 29.1

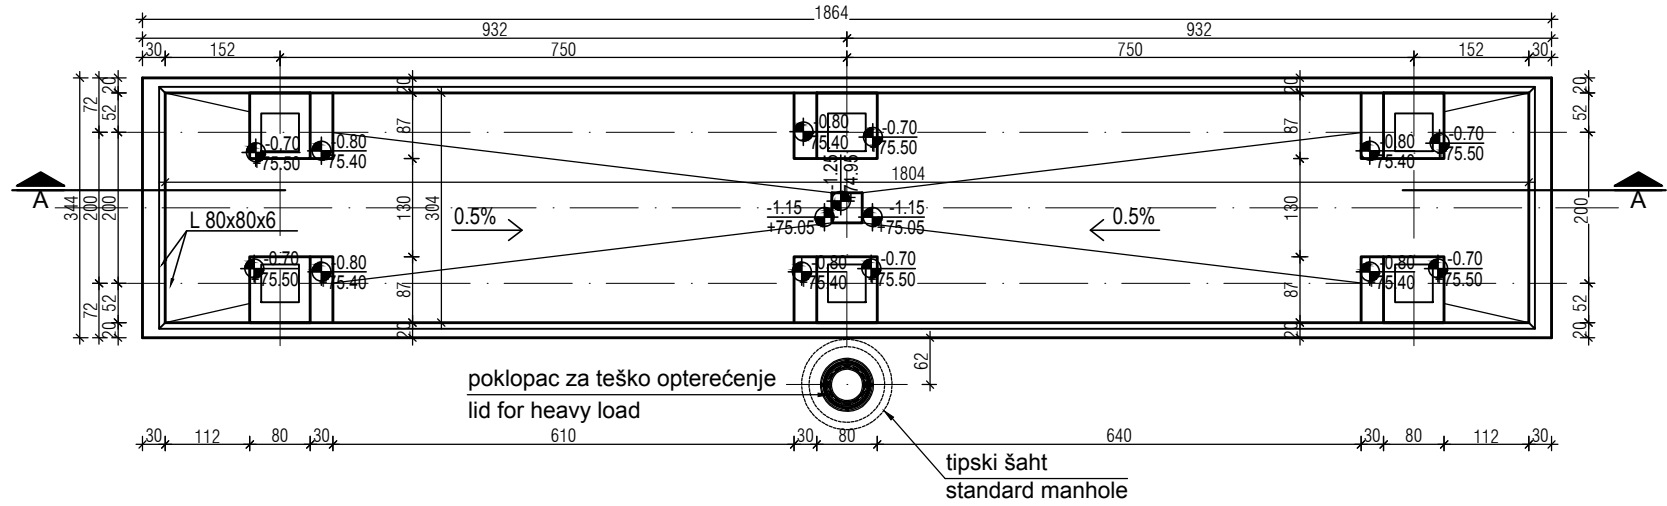


OSNOVA TAVANICE NA KOTI ±0.00 29.1 / ROOF PLAN ±0.00 29.1

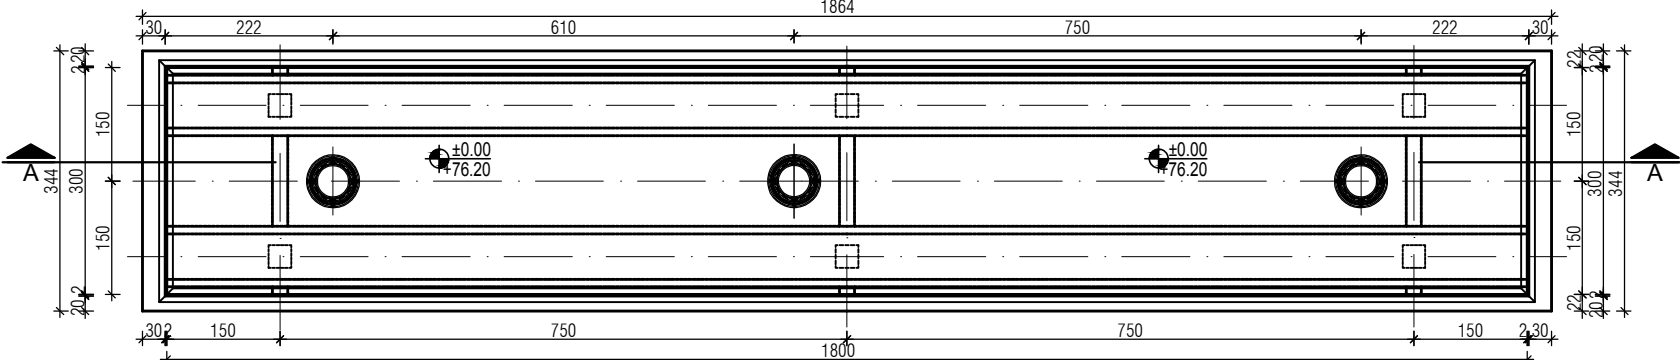


PODUŽNI PRESEK A-A 29.1 / CROSS SECTION A-A 29.1

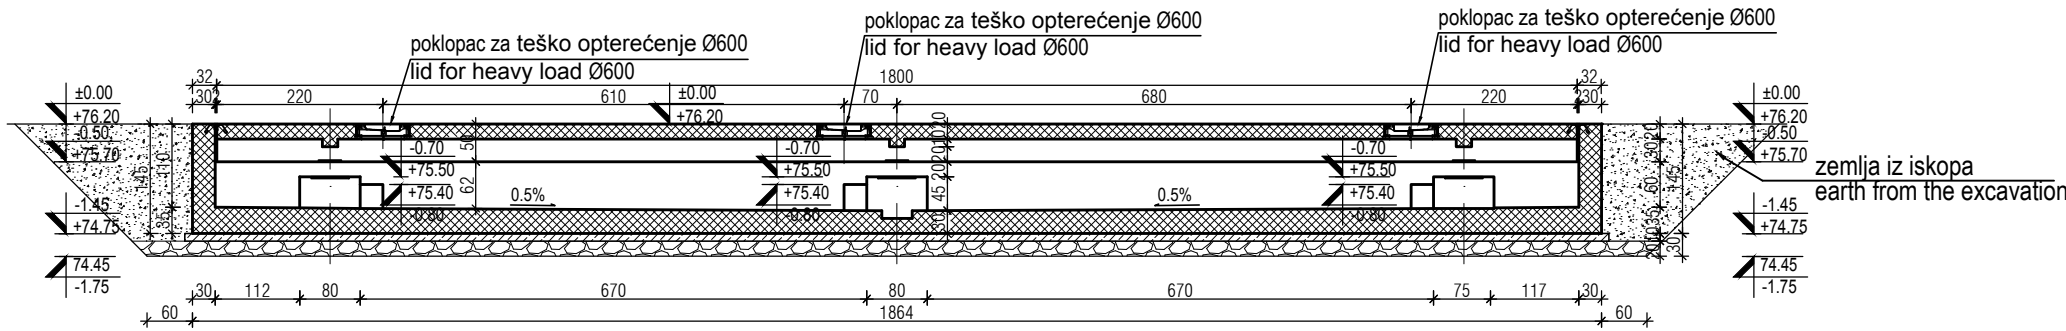


KOLSKA VAGA C 29.2 / PLAN OPLATE TEMELJA
TRUCK SCALE C 29.2 / FORMWORK FOUNDATION PLAN

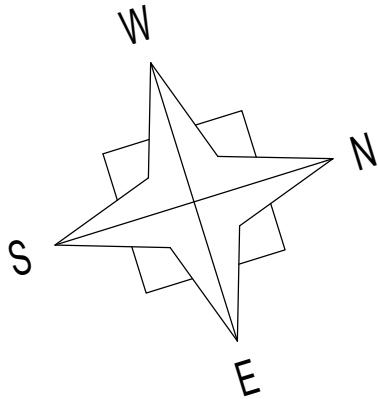


OSNOVA JAME 29.2 / FLOOR PLAN 29.2

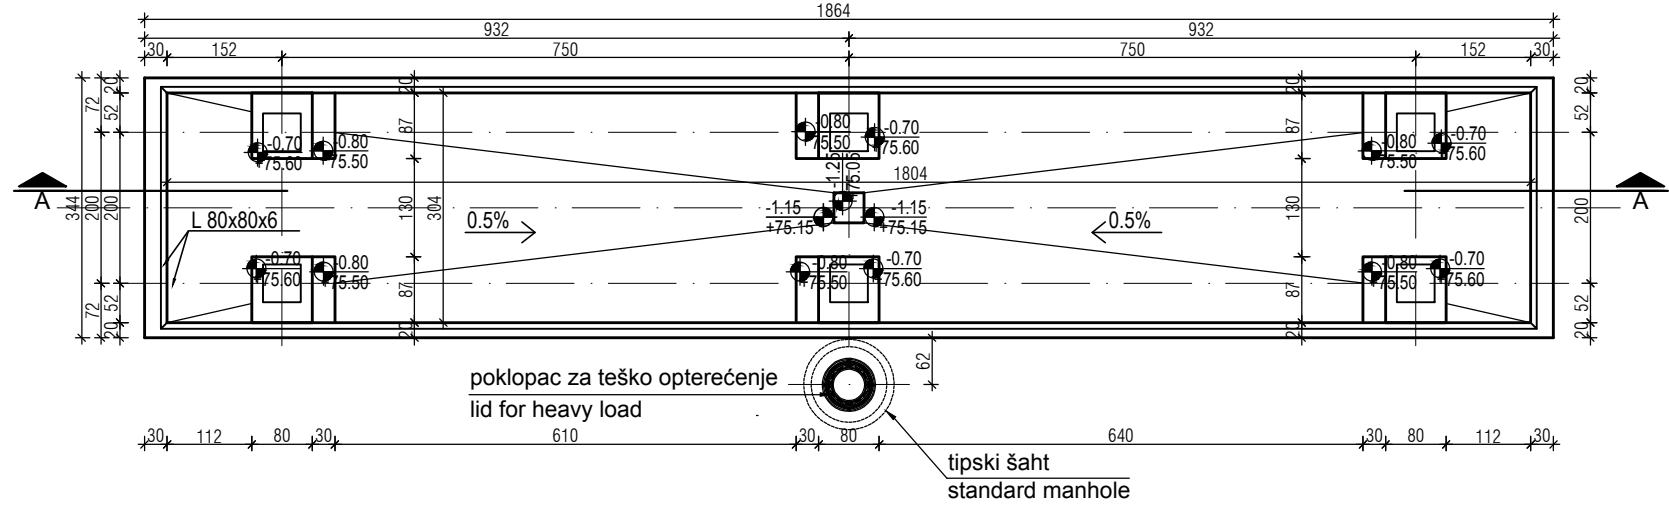

OSNOVA TAVANICE NA KOTI ±0.00 29.2 / ROOF PLAN ±0.00 29.2

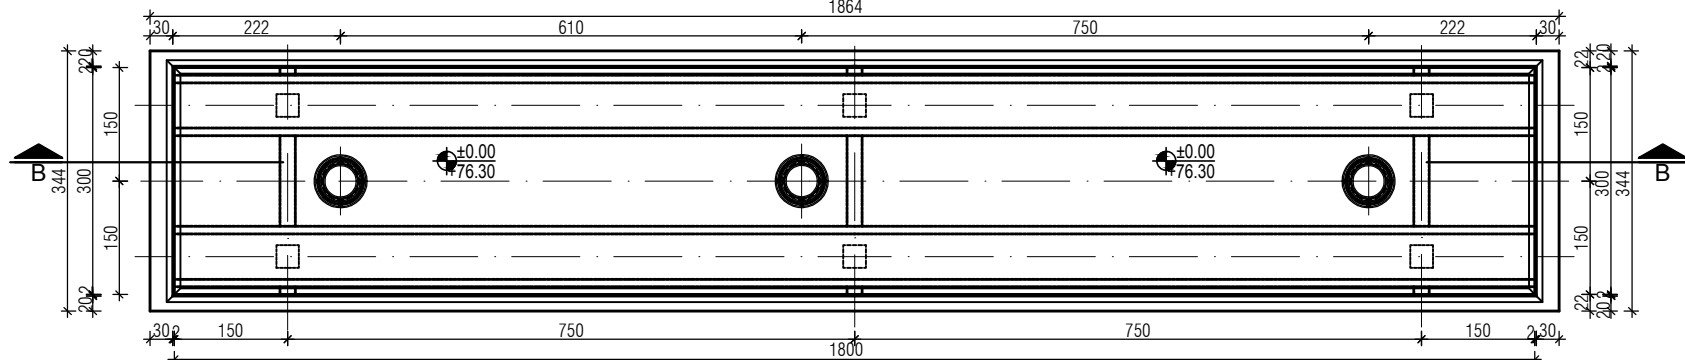

PODUŽNI PRESEK B-B 29.2 / CROSS SECTION B-B 29.2

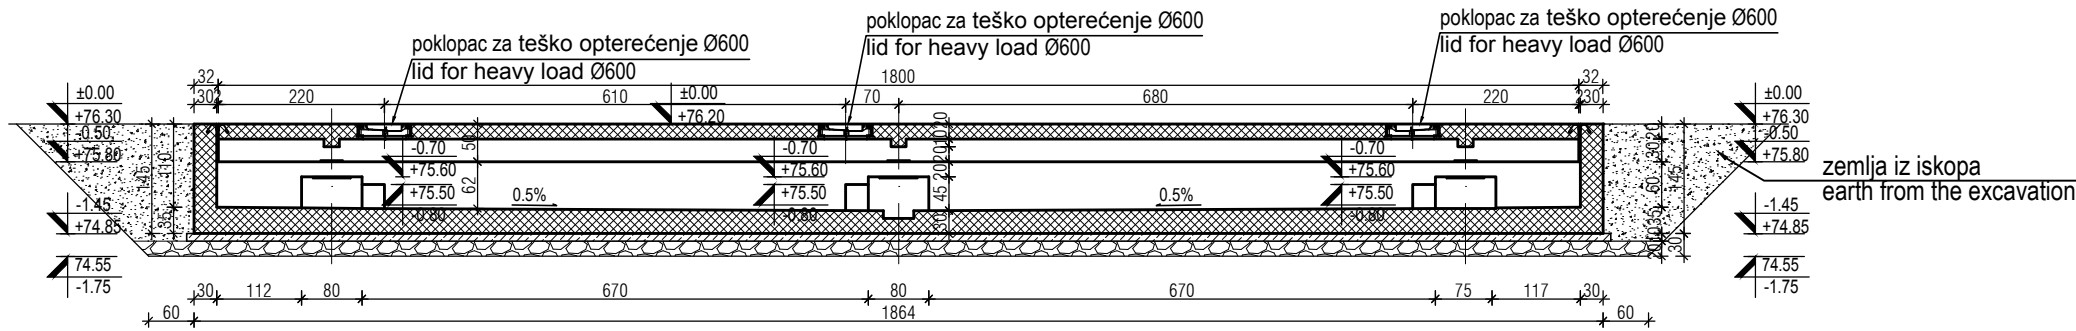

broj / No.	NAMENA PROSTORIJA / ROOMS	površina / area	obim / perimeter
		(m²)	(m')
OSNOVA OBJEKTA /GROUND FLOOR -1.15			
KOLSKA VAGA C29.1 / TRUCK SCALE C29.1			
1	Kolska vaga osnova / Truck Scale floor	54.84	42.16
UKUPNO / TOTAL:		54.84	42.16
NETO POVRŠINA OSNOVE / NETO AREA GROUND FLOOR:		54.84	
BRUTO POVRŠINA OSNOVE / BRUTO AREA GROUND FLOOR:		64.12	
BRGP / GBA:		64.12	
POVRŠINA HORIZONTALNE PROJEKCIJE KROVA / AREA HORIZONTAL PROJECTIONS OF THE ROOF:		64.12	

broj / No.	NAMENA PROSTORIJA / ROOMS	površina / area	obim / perimeter
		(m²)	(m)
OSNOVA OBJEKTA /GROUND FLOOR -1.15			
KOLSKA VAGA C29.2 / TRUCK SCALE C29.2			
1	Kolska vaga osnova / Truck Scale floor	54.84	42.16
UKUPNO / TOTAL:		54.84	42.16
NETO POVRŠINA OSNOVE / NETO AREA GROUND FLOOR:		54.84	
BRUTO POVRŠINA OSNOVE / BRUTO AREA GROUND FLOOR:		64.12	
BRGP / GBA:		64.12	
POVRŠINA HORIZONTALNE PROJEKCIJE KROVA / AREA HORIZONTAL PROJECTIONS OF THE ROOF:		64.12	

LEGENDA MATERIJALA:

ARMIRANI BETON	REINFORCED CONCRETE
NABIJENI BETON	LEAN CONCRETE
MRSAVI BETON /TAMPONI	LEAN CONCRETE
GITER BLOK	CLAY BLOCK
PUNA OPEKA	BRICK BLOCK
FASADNI I KROVNI PANEL	FACADES AND ROOF PANEL
MONTAŽNI PREGRADNI ZID OD GK PLOČA	PREFABRICATED WALL PANELS
TERMOIZOLACIJA	THERMAL INSULATION
HIDROIZOLACIJA	HYDROISOLATION
ŠLIJUNAK	GRAVEL
ČELIČNA KONSTRUKCIJA	STEEL CONSTRUCTION
OLICI	CHAMFER
DROBLJENI KAMEN	GRAVEL
NABIJENA ZEMLJA	HUDDLE GROUND


LEGEND:

ARMIRANI BETON	REINFORCED CONCRETE
NABIJENI BETON	LEAN CONCRETE
MRSAVI BETON /TAMPONI	LEAN CONCRETE
GITER BLOK	CLAY BLOCK
PUNA OPEKA	BRICK BLOCK
FASADNI I KROVNI PANEL	FACADES AND ROOF PANEL
MONTAŽNI PREGRADNI ZID OD GK PLOČA	PREFABRICATED WALL PANELS
TERMOIZOLACIJA	THERMAL INSULATION
HIDROIZOLACIJA	HYDROISOLATION
ŠLIJUNAK	GRAVEL
ČELIČNA KONSTRUKCIJA	STEEL CONSTRUCTION
OLICI	CHAMFER
DROBLJENI KAMEN	GRAVEL
NABIJENA ZEMLJA	HUDDLE GROUND

△			
△			
△			
REV.	Opis revizije / Revision description	Datum/Date	Crtao/Drawn
Broj ugovora / Contract No :12.01.12625/52-17			
Konzorcijum: Consortium:			
MITSUBISHI HITACHI POWER SYSTEMS ITOCHU Jedinstvo			
delta inženjering www.deltainzenjering.rs	Odg. projektant: Respon. designer:	Ime i prezime / Name	Page/Sign.
	Licenca odg. proj.: Res. des. license:	300 4540 03	
	Vrsta teh. dok.: Project type:	IDR - Idejno rešenje IDR - Conceptual design	
	Datum: Date:	25.01.2018.	Projekcija: Projection:
	Deo projekta: Project part:	Projekat arhitekture Architectural Design	
Razmera: Scale:	Naziv crteža: Drawing name:	PLAN OPLATE TEMELJA FORMWORK FOUNDATION PLAN	Crtež broj: Drawing number:
1/100			NTFGD-S1.0-IDR-1.0.0-C29.1_C29.2-001D-rev00
		Investitor: Client:	JP ELEKTROPRIVREDA SRBIJE PE ELEKTROPRIVREDA SERBIA
		Objekat: Complex:	Postrojenje za ODG za TE Nikola Tesla A FGD Construction Project for TPP Nikola Tesla
		Postrojenje: Facility:	Zona krečnjaka i gipsa Limestone and gypsum area
		Deo postrojenja: Unit:	C29.1, C29.2 - Kolske vage 1 i 2 C29.1, C29.2 - Truck scale 1 and 2
		Rev.	1/1




GYP SUM STORAGE SILO / SILOS GIPSA
GROUND FLOOR PLAN +-0,00 / OSNOVA PRIZEMLJA +-0,00

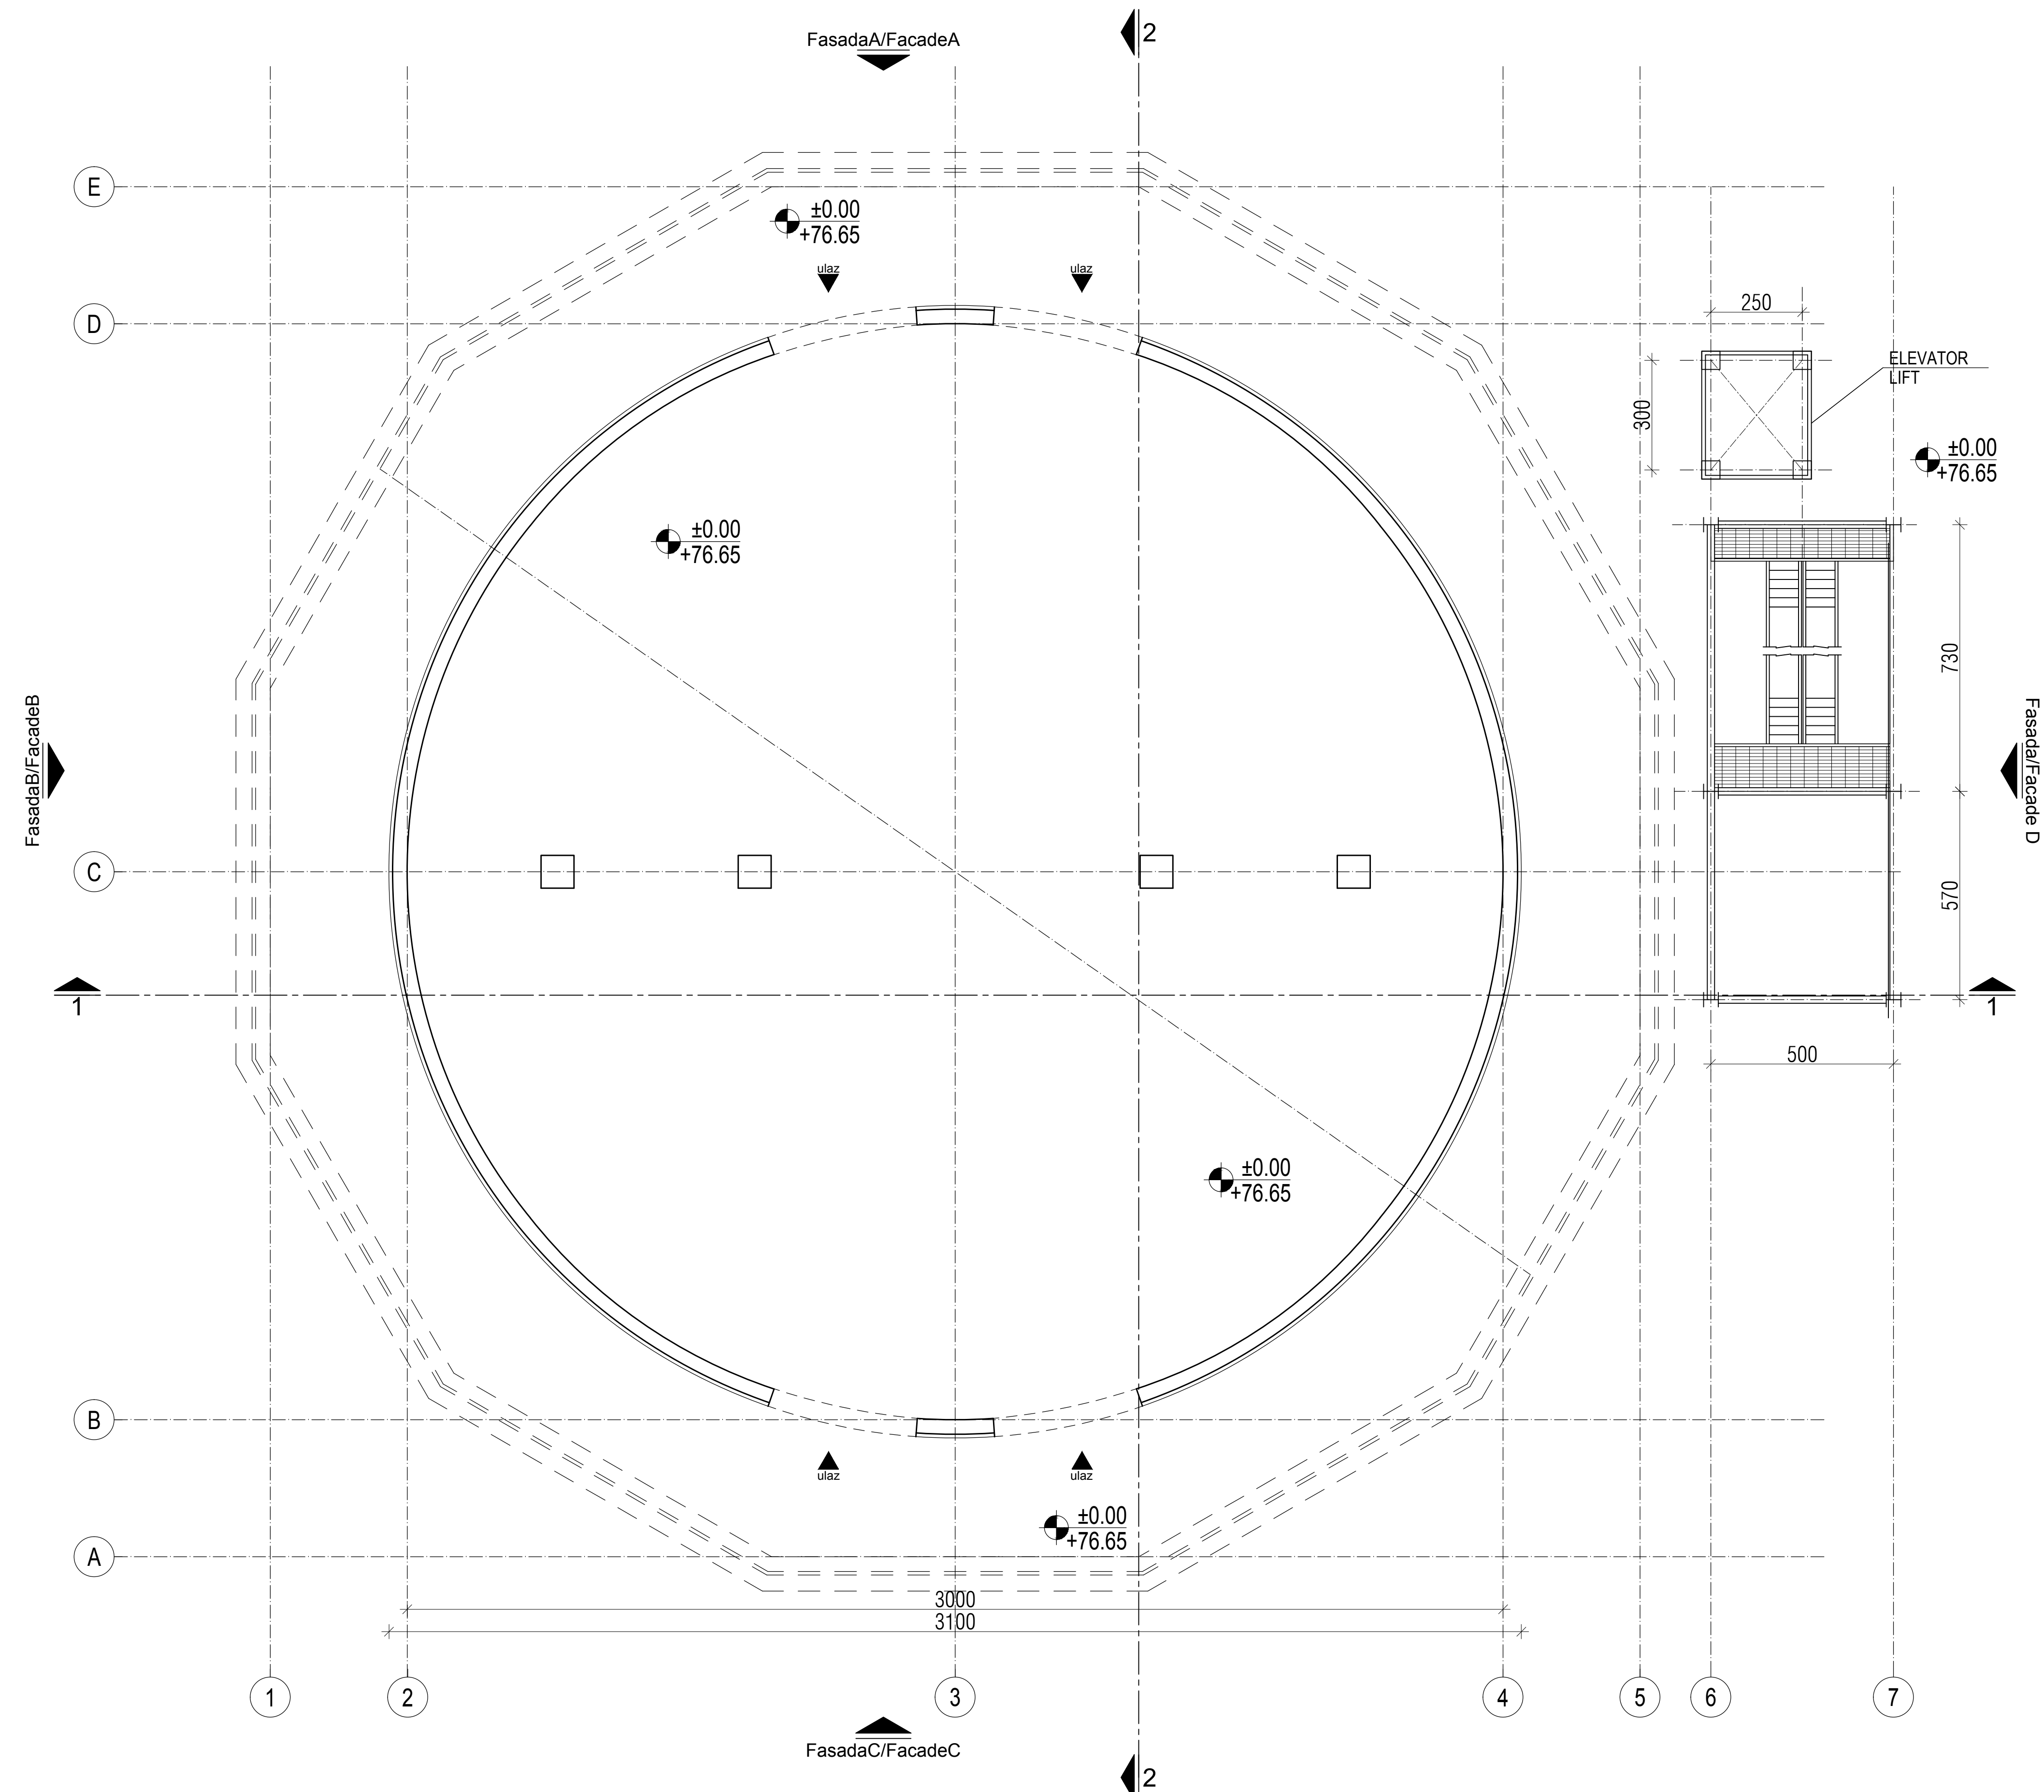

broj / No	NAMENA PROSTORIJA / ROOMS	površina / area	dim / perimeter
		(m ²)	(m')
OSNOVA PRIZEMLJA +0,00m / GROUND FLOOR PLAN +0,00m			
SILOSI GIPSА / GYPSUM STORAGE SILO			
2	SIKLARISTE GIPSА 1 / 1 GYPSUM STORAGE SILO	706,5	94,2
UKUPNO / TOTAL:		706,5	
NETO POVRŠINA PRIZEMLJA / NETO AREA GROUND FLOOR:		706,5	
BRUTO POVRŠINA PRIZEMLJA / BRUTO AREA OF GROUND FLOOR:		754,4	
BRGP / GBA:		3997,4	
POVRŠINA HORIZONTALNE PROJEKCIJE KROVA / AREA HORIZONTAL PROJECTION OF THE ROOF:		1320,4	

GYP SUM STORAGE SILO / SILOS GIPSA
FLOOR PLAN +12,80 / OSNOVA NA +12,80

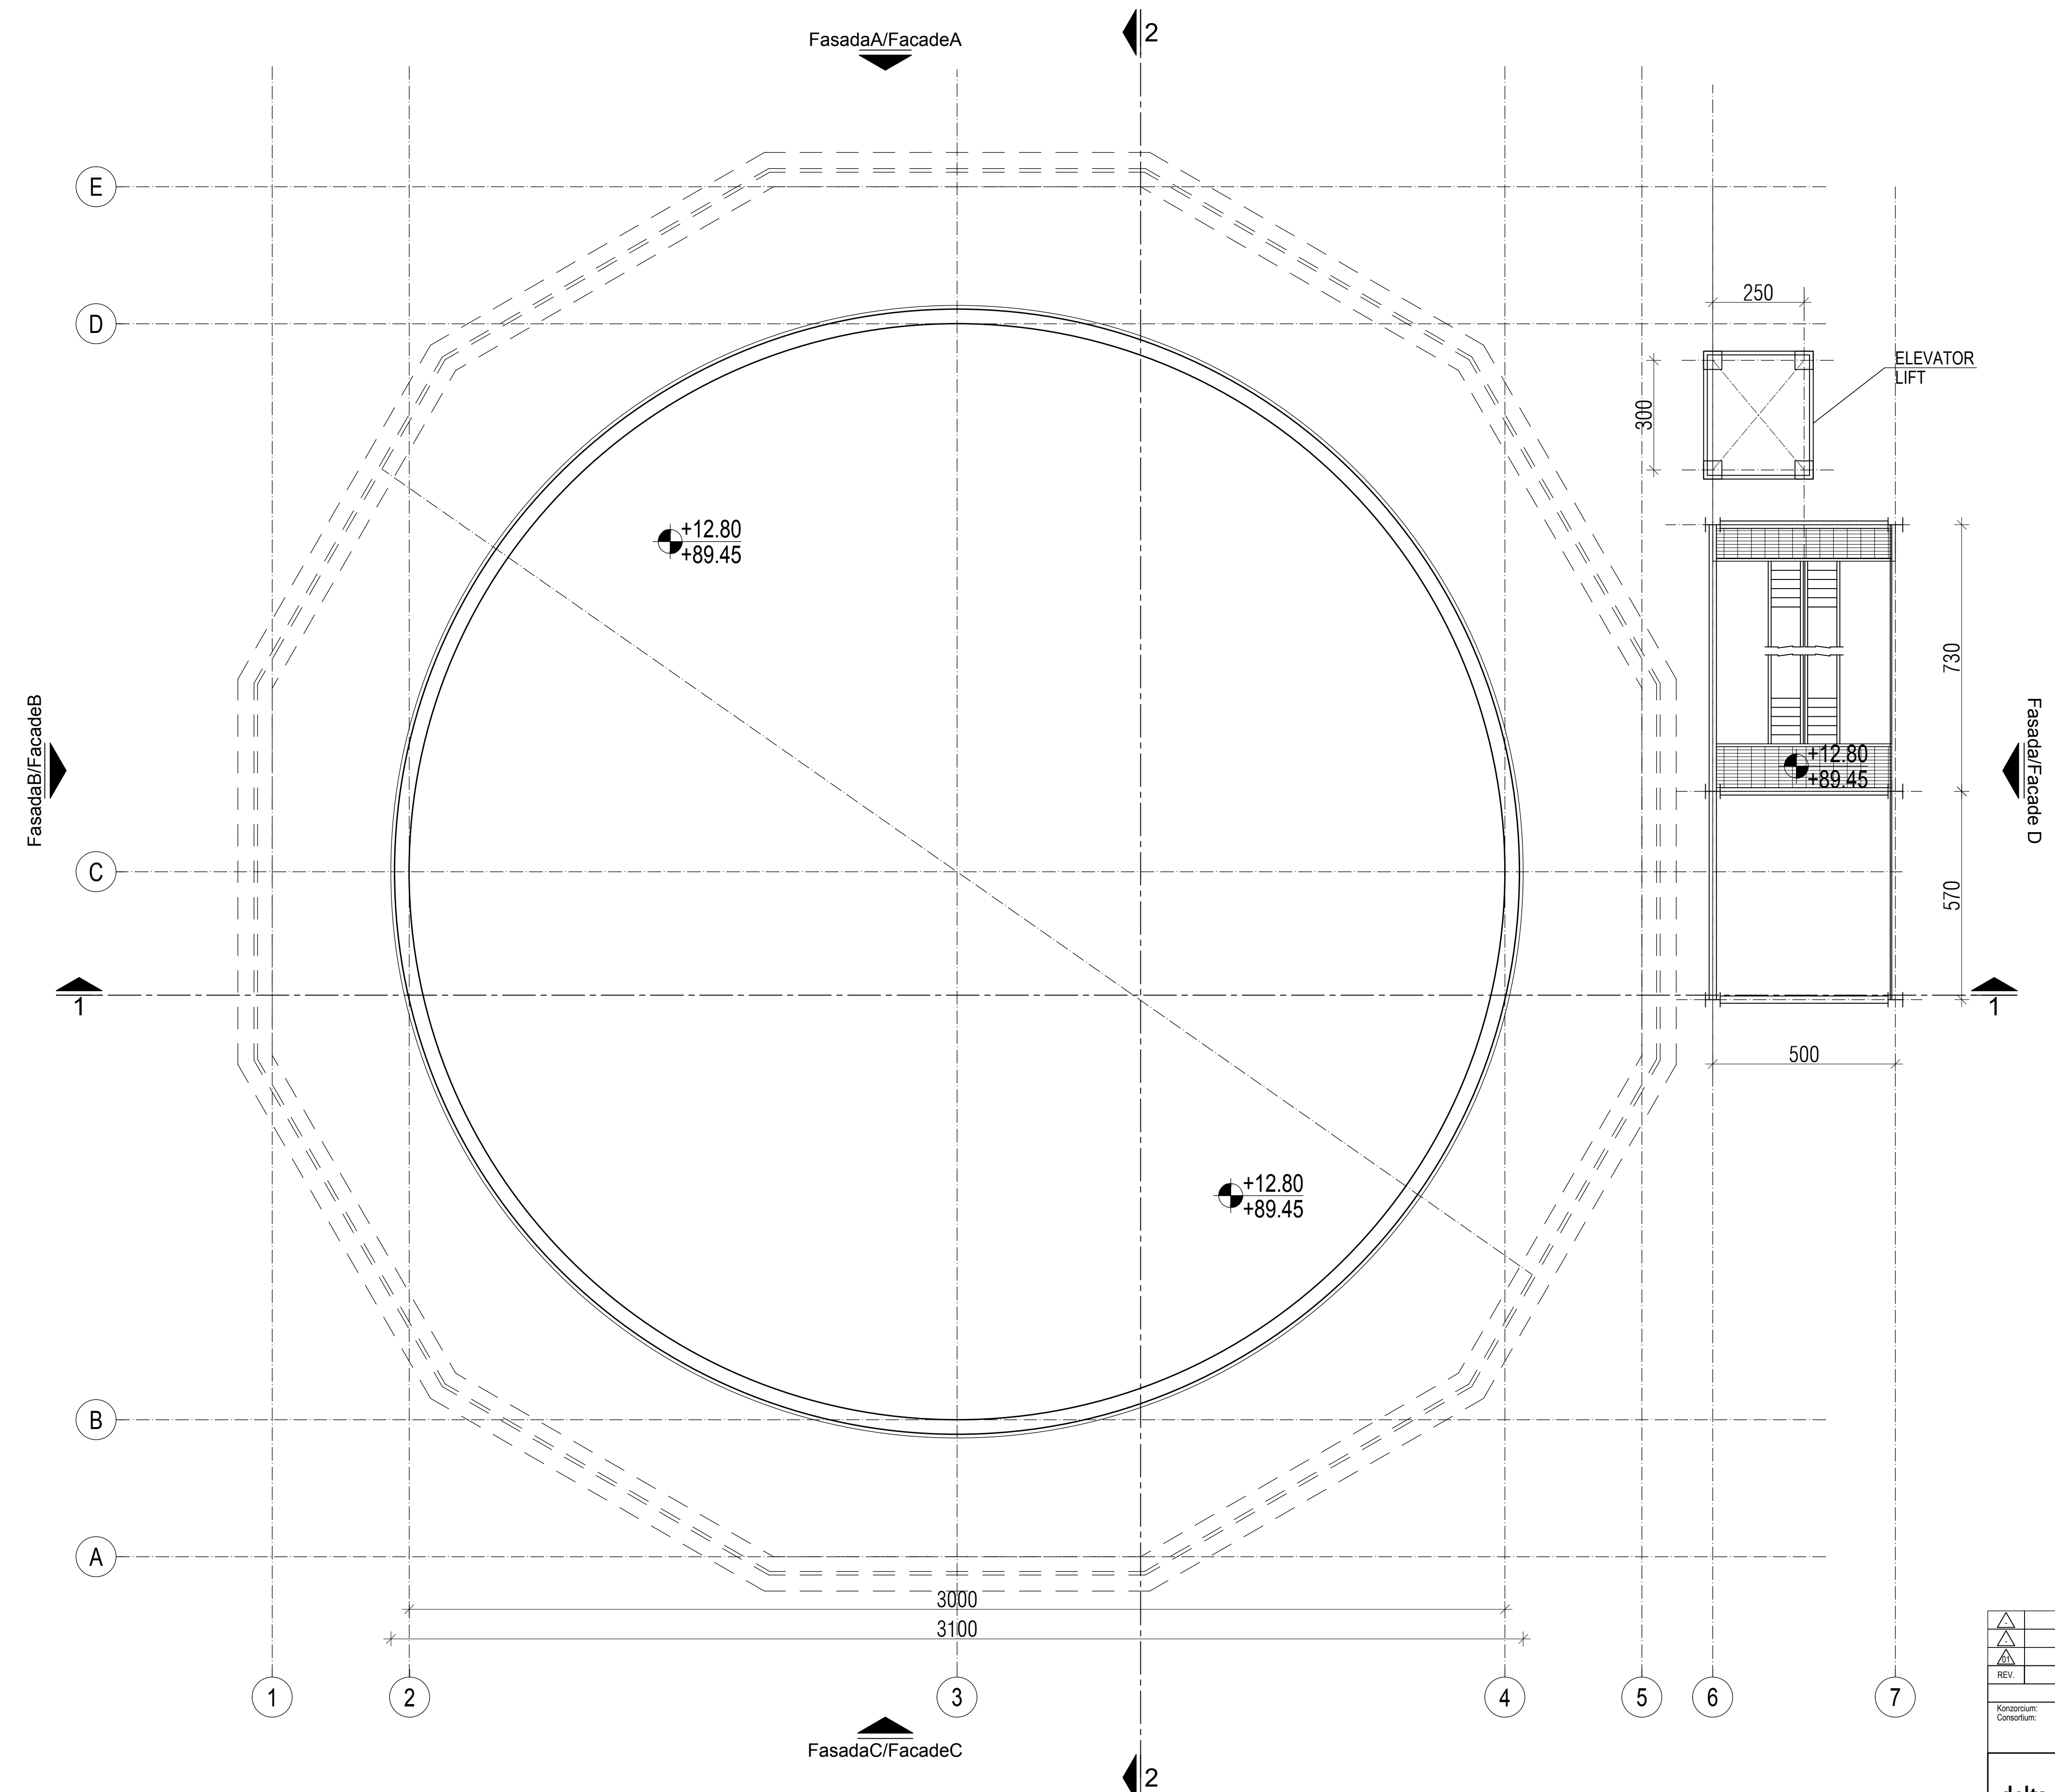

LEGENDA MATERIJALA / LEGEND:

	ARMIRANI BETON	REINFORCED CONCRETE
	NABIJENI BETON	LEAN CONCRETE
	MIRSAVI BETON/TAMPONI	LEAN CONCRETE
	GIFER BLOK	CLAY BLOCK
	PUNA OPEKA	BRICK BLOCK
	FASADNI I KROVNI PANEL	FACADES AND ROOF PANELS
	MOTAŽNI PREGARNI ZID OD GK PLOČA	PREFABRICATED WALL PANELS
	TERMOIZOLACIJA	THERMAL INSULATION
	HIĐROIZOLACIJA	HYDROSOLACIJA
	ŠLJUNAK	GRAVEL
	ČELIČNA KONSTRUKCIJA	STEEL CONSTRUCTION
	OLICI	CHAMFER
	DROBLJENI KAMEN	GRAVEL
	NABIJENA ZEMLJA	HUDDLE GROUND

broj / No	NAMENA PROSTORIJA / ROOMS	površina / area (m²)	obim / perimeter (m)
OSNOVA NA +12,80m / FLOOR PLAN +12,80m			
SILOSI GIPSA / GYPSUM STORAGE SLO			
2	SKLADIŠTE GIPS 2 / GYPSUM STORAGE SILO 2	706,5	94,2
UKUPNO / TOTAL:		706,5	
NETO POVRŠINA +12,8 / NETO AREA OF FLOOR PLAN +12,8:		706,5	
BRUTO POVRŠINA +12,8 / BRUTO AREA OF FLOOR PLAN +12,8:		754,4	
BRGP / GBA:		3997,4	
POVRŠINA HORIZONTALNE PROJEKCIJE KROVA / AREA HORIZONTAL PROJECTION OF THE ROOF:		1320,4	

FasadaA/FacadeA 2



broj/No	NAMENA PROSTORUJA / ROOMS	površina / area	dim / perimeter
		(m²)	
OSNOVA NA +33.50m / FLOOR PLAN +33.50m			
SILOS GIPSA / GYPSUM STORAGE SILO			
2	UTOVARNA STANIČA ZA GIPS 1 / GYPSUM LOADING STATION 1	1130,8	124,6
UKUPNO / TOTAL:		1130,8	
NETO POVRŠINA +33.5 / NETO AREA OF FLOOR PLAN +33.5:		1130,8	
BRUTO POVRŠINA +33.5 / BRUTO AREA OF FLOOR PLAN +33.5:		1244,3	
BRGP / GBA:		3997,4	
POVRŠINA HORIZONTALNE PROJEKCIJE KROVA / AREA HORIZONTAL PROJECTION OF THE ROOF:		1320,4	



FasadaA/Facao



- ### LEGENDA MATERIJALA / LEGEND:
- | | | |
|---|-----------------------------------|---------------------------|
|  | ARMIRANI BETON | REINFORCED CONCRETE |
|  | NABUJENI BETON | LEAN CONCRETE |
|  | MRŠAVI BETON/TAMPON | LEAN CONCRETE |
|  | GITER BLOK | CLAY BLOCK |
|  | PUNA OPEKA | BRICK BLOCK |
|  | FASADNI I KROVNI PANEL | FACADES AND ROOF PANEL |
|  | MOTAŽNI PREGRADNI ZID OD GK PLOČA | PREFABRICATED WALL PANELS |
|  | TERMOIZOLACIJA | THERMAL INSULATION |
|  | HIĐROIZOLACIJA | HYDROSOLACIZATION |
|  | ŠLJUNAK | GRAVEL |
|  | ČELIČNA KONSTRUKCIJA | STEEL CONSTRUCTION |
|  | OLICI | CHAMFER |
|  | DROBUJENI KAMEN | GRAVEL |
|  | NABUJENA ZEMLJA | HUDDLE GROUND |


broj No	NAMENA PROSTORILJA / ROOMS	površina / area (m ²)	dim / perimeter (m)
OSNOVA NA +0.00m / FLOOR PLAN +0.00m			
SILOS GIPS / GYPSUM STORAGE SILO			
2	UTOVARNA STANICA ZA GIPS / GYPSUM LOADING STATION 1	1130,8	124,6
UKUPNO / TOTAL:		1130,8	
NETO POVRŠINA +0.0 / NETO AREA OF FLOOR PLAN +0.0:		1130,8	
BRUTO POVRŠINA +0.0 / BRUTO AREA OF FLOOR PLAN +0.0:		1244,3	
BRGP / GBA:		3997,4	
POVRŠINA HORIZONTALNE PROJEKCIJE KROVA / AREA HORIZONTAL PROJECTION OF THE ROOF:		1320,4	

GYPSUM STORAGE SILO / SILOS GIPSA
ROOF PLAN / OSNOVA KROVA

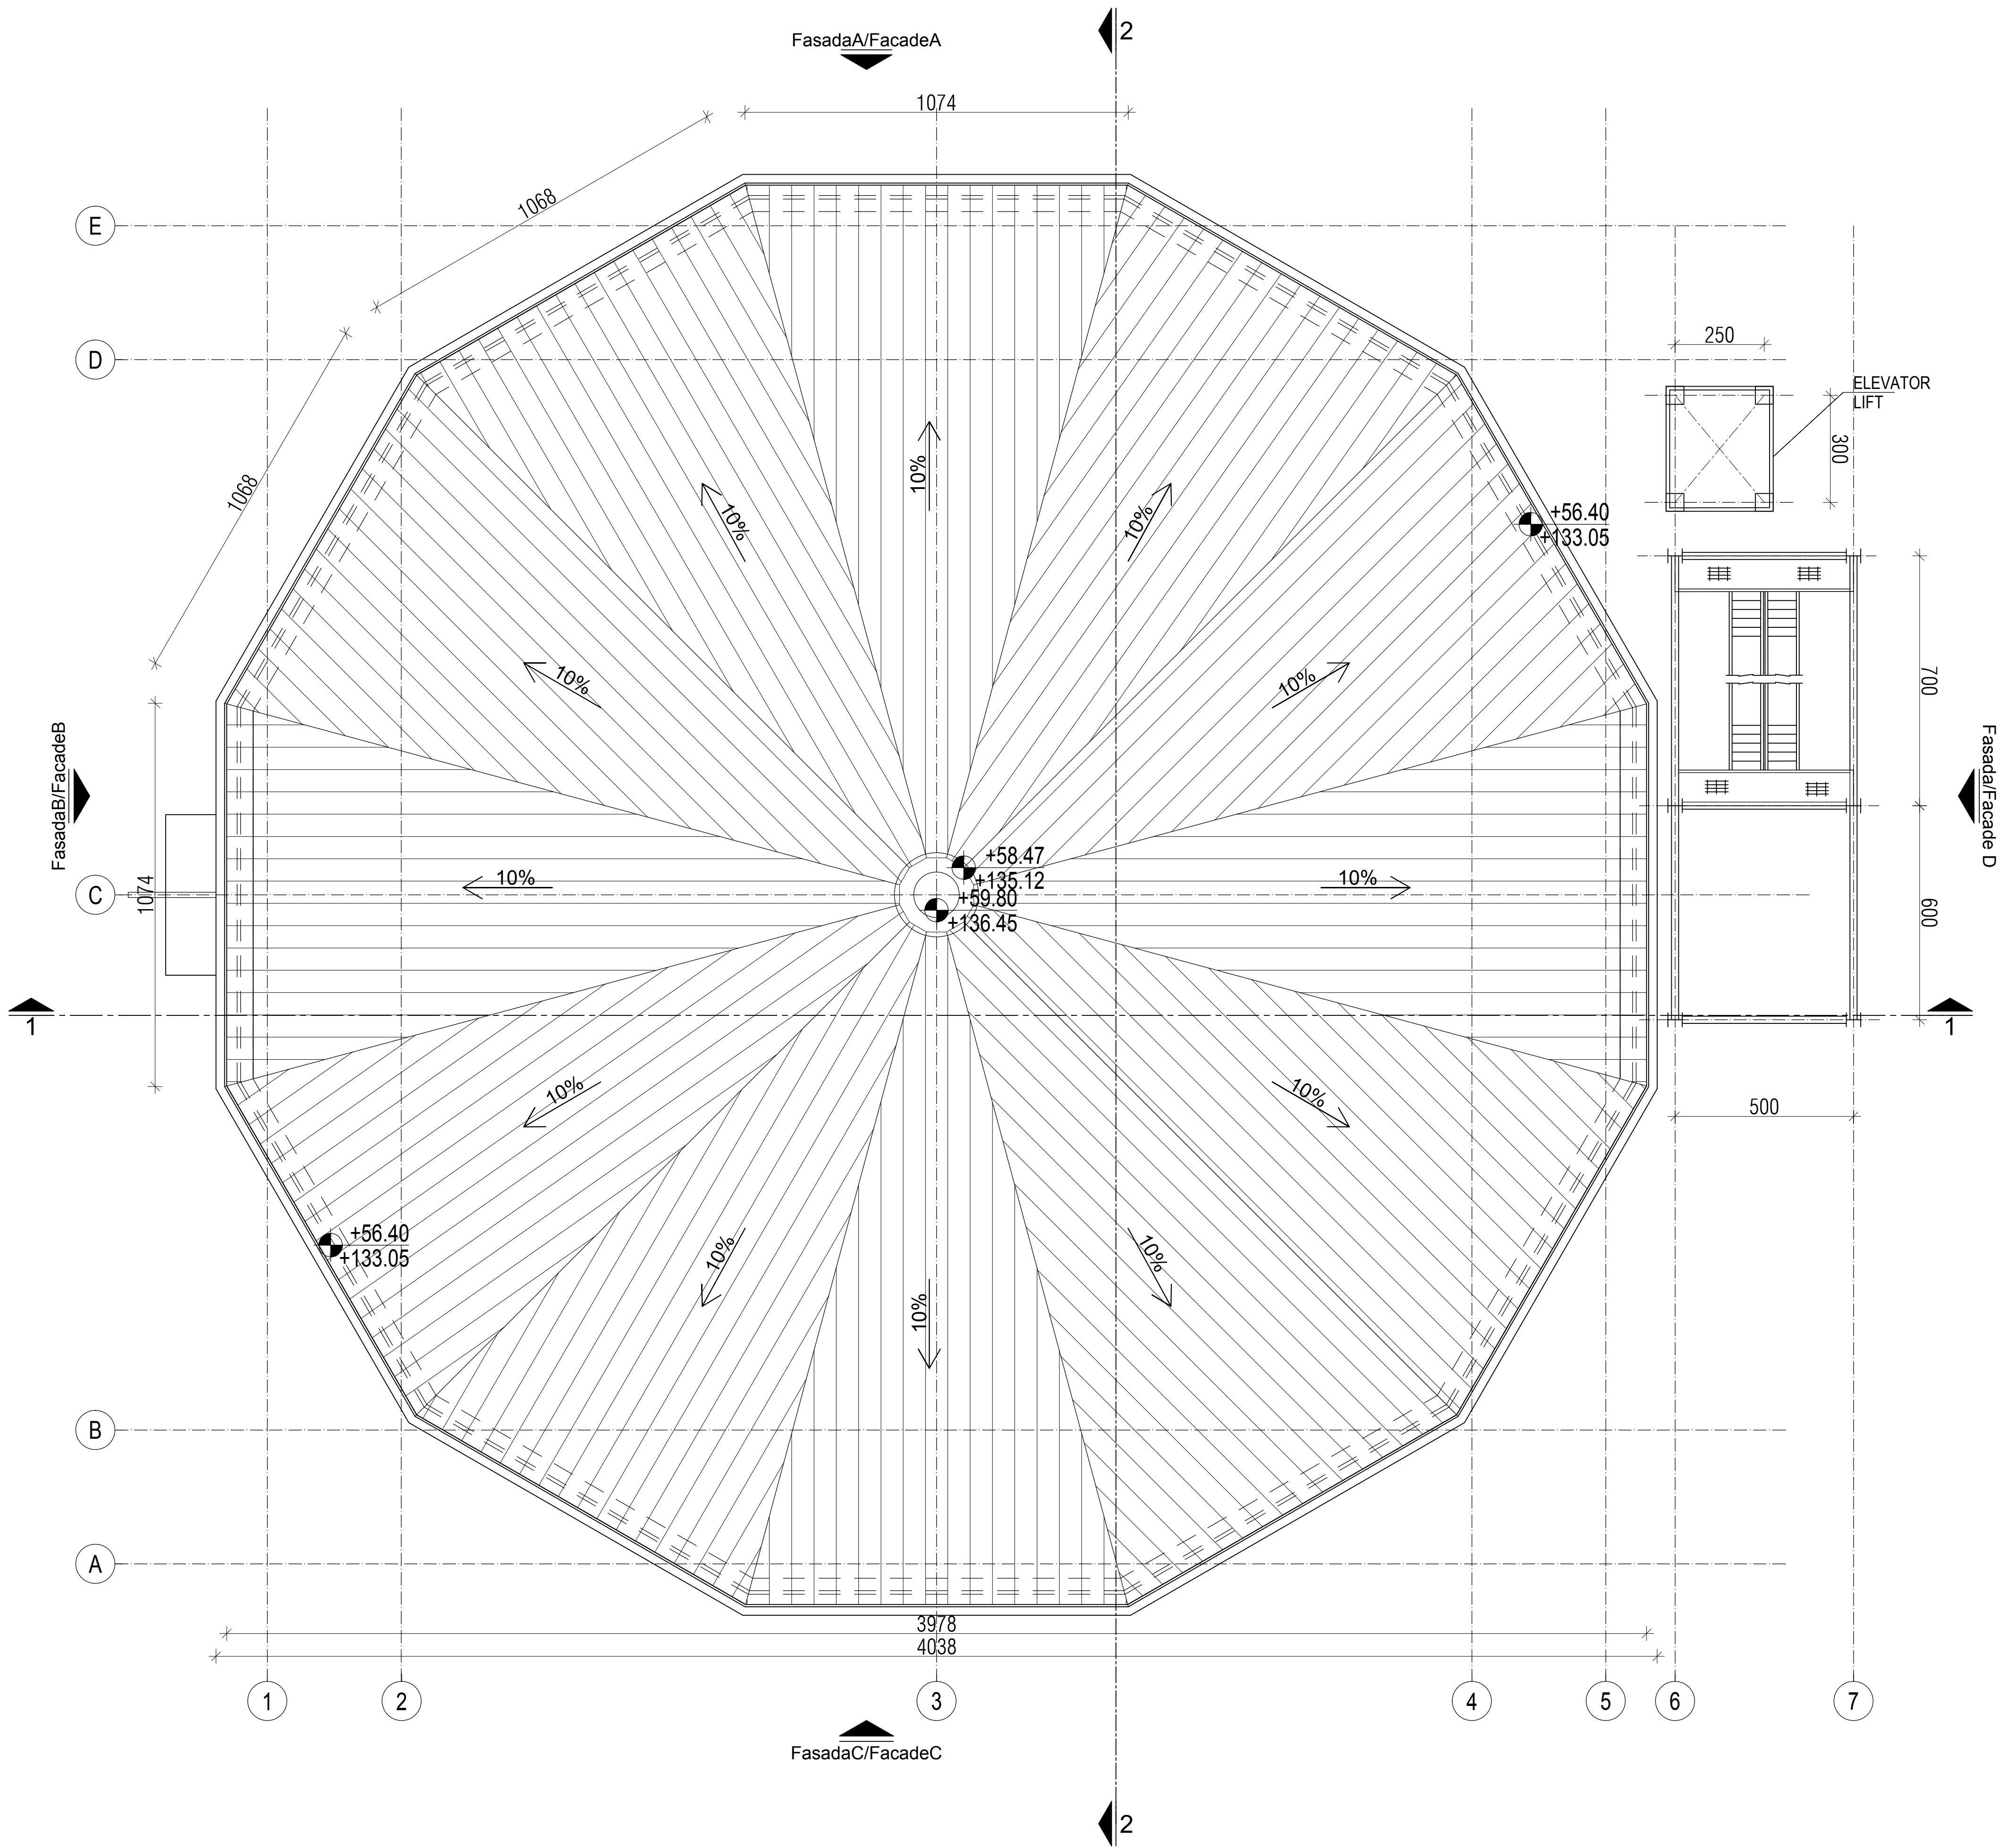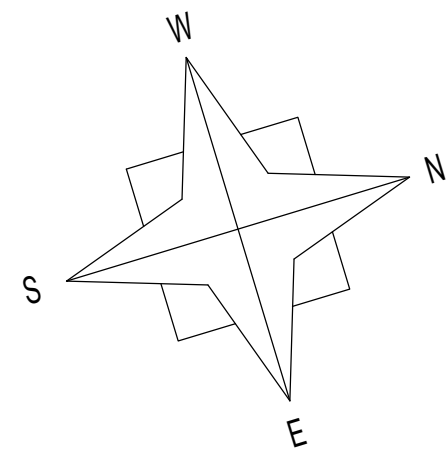


Promena pečata / Changed title block		25.01.2018.	M. Žakula d.l.a.	
REV.	Optis revizije / Revision description	Datum/Date	Crisao/Drawn	Overio/Appr.
Broj ugovora / Contract No :12.01.12625/52-17				
Konsorzijum: Consortium				
Odg. projektant: Respon. designer: Licenca odg. proj.: Res. des. licence: Vrsta teh. dok.: Project type: Date: 25.01.2018.		Ime i prezime / Name Mirjana Lazin dipl.inž.arh. 300 4540 03 IDR - Idejno rešenje Project: Conceptual design Project: Projekat arhitekture Architectural Design		Investitor: Client: JP ELEKTROPRIVREDA SRBIJE PE ELEKTROPRIVREDA SERBIJE Postrojenje za ODG za TE Nikola Tesla A FGD Construction Project for TPP Nikola Tesla Zona krečnjaka i gipsa Limestone and gypsum area C30-Silos gipsa C30-Gypsum storage silo
www.deltainzenjering.rs		Projekat arhitekture Architectural Design		Drugi postrojenje: Unit: C30-Silos gipsa C30-Gypsum storage silo
Razmera: Scale: 1/100	Naziv crteža: Drawing name: OSNOVA KROVNIH RAVNI ROOF PLAN		Crtač broj: Drawing number: NTFGD-S1.0-IDR-1.0.0-C30-003D-rev00	
		Listod: Page/Sheet: 3/5		Rev.:

GYPSTUM STORAGE SILO / SILOS GIPSA
CROSS SECTION 1-1 / PRESEK 1-1

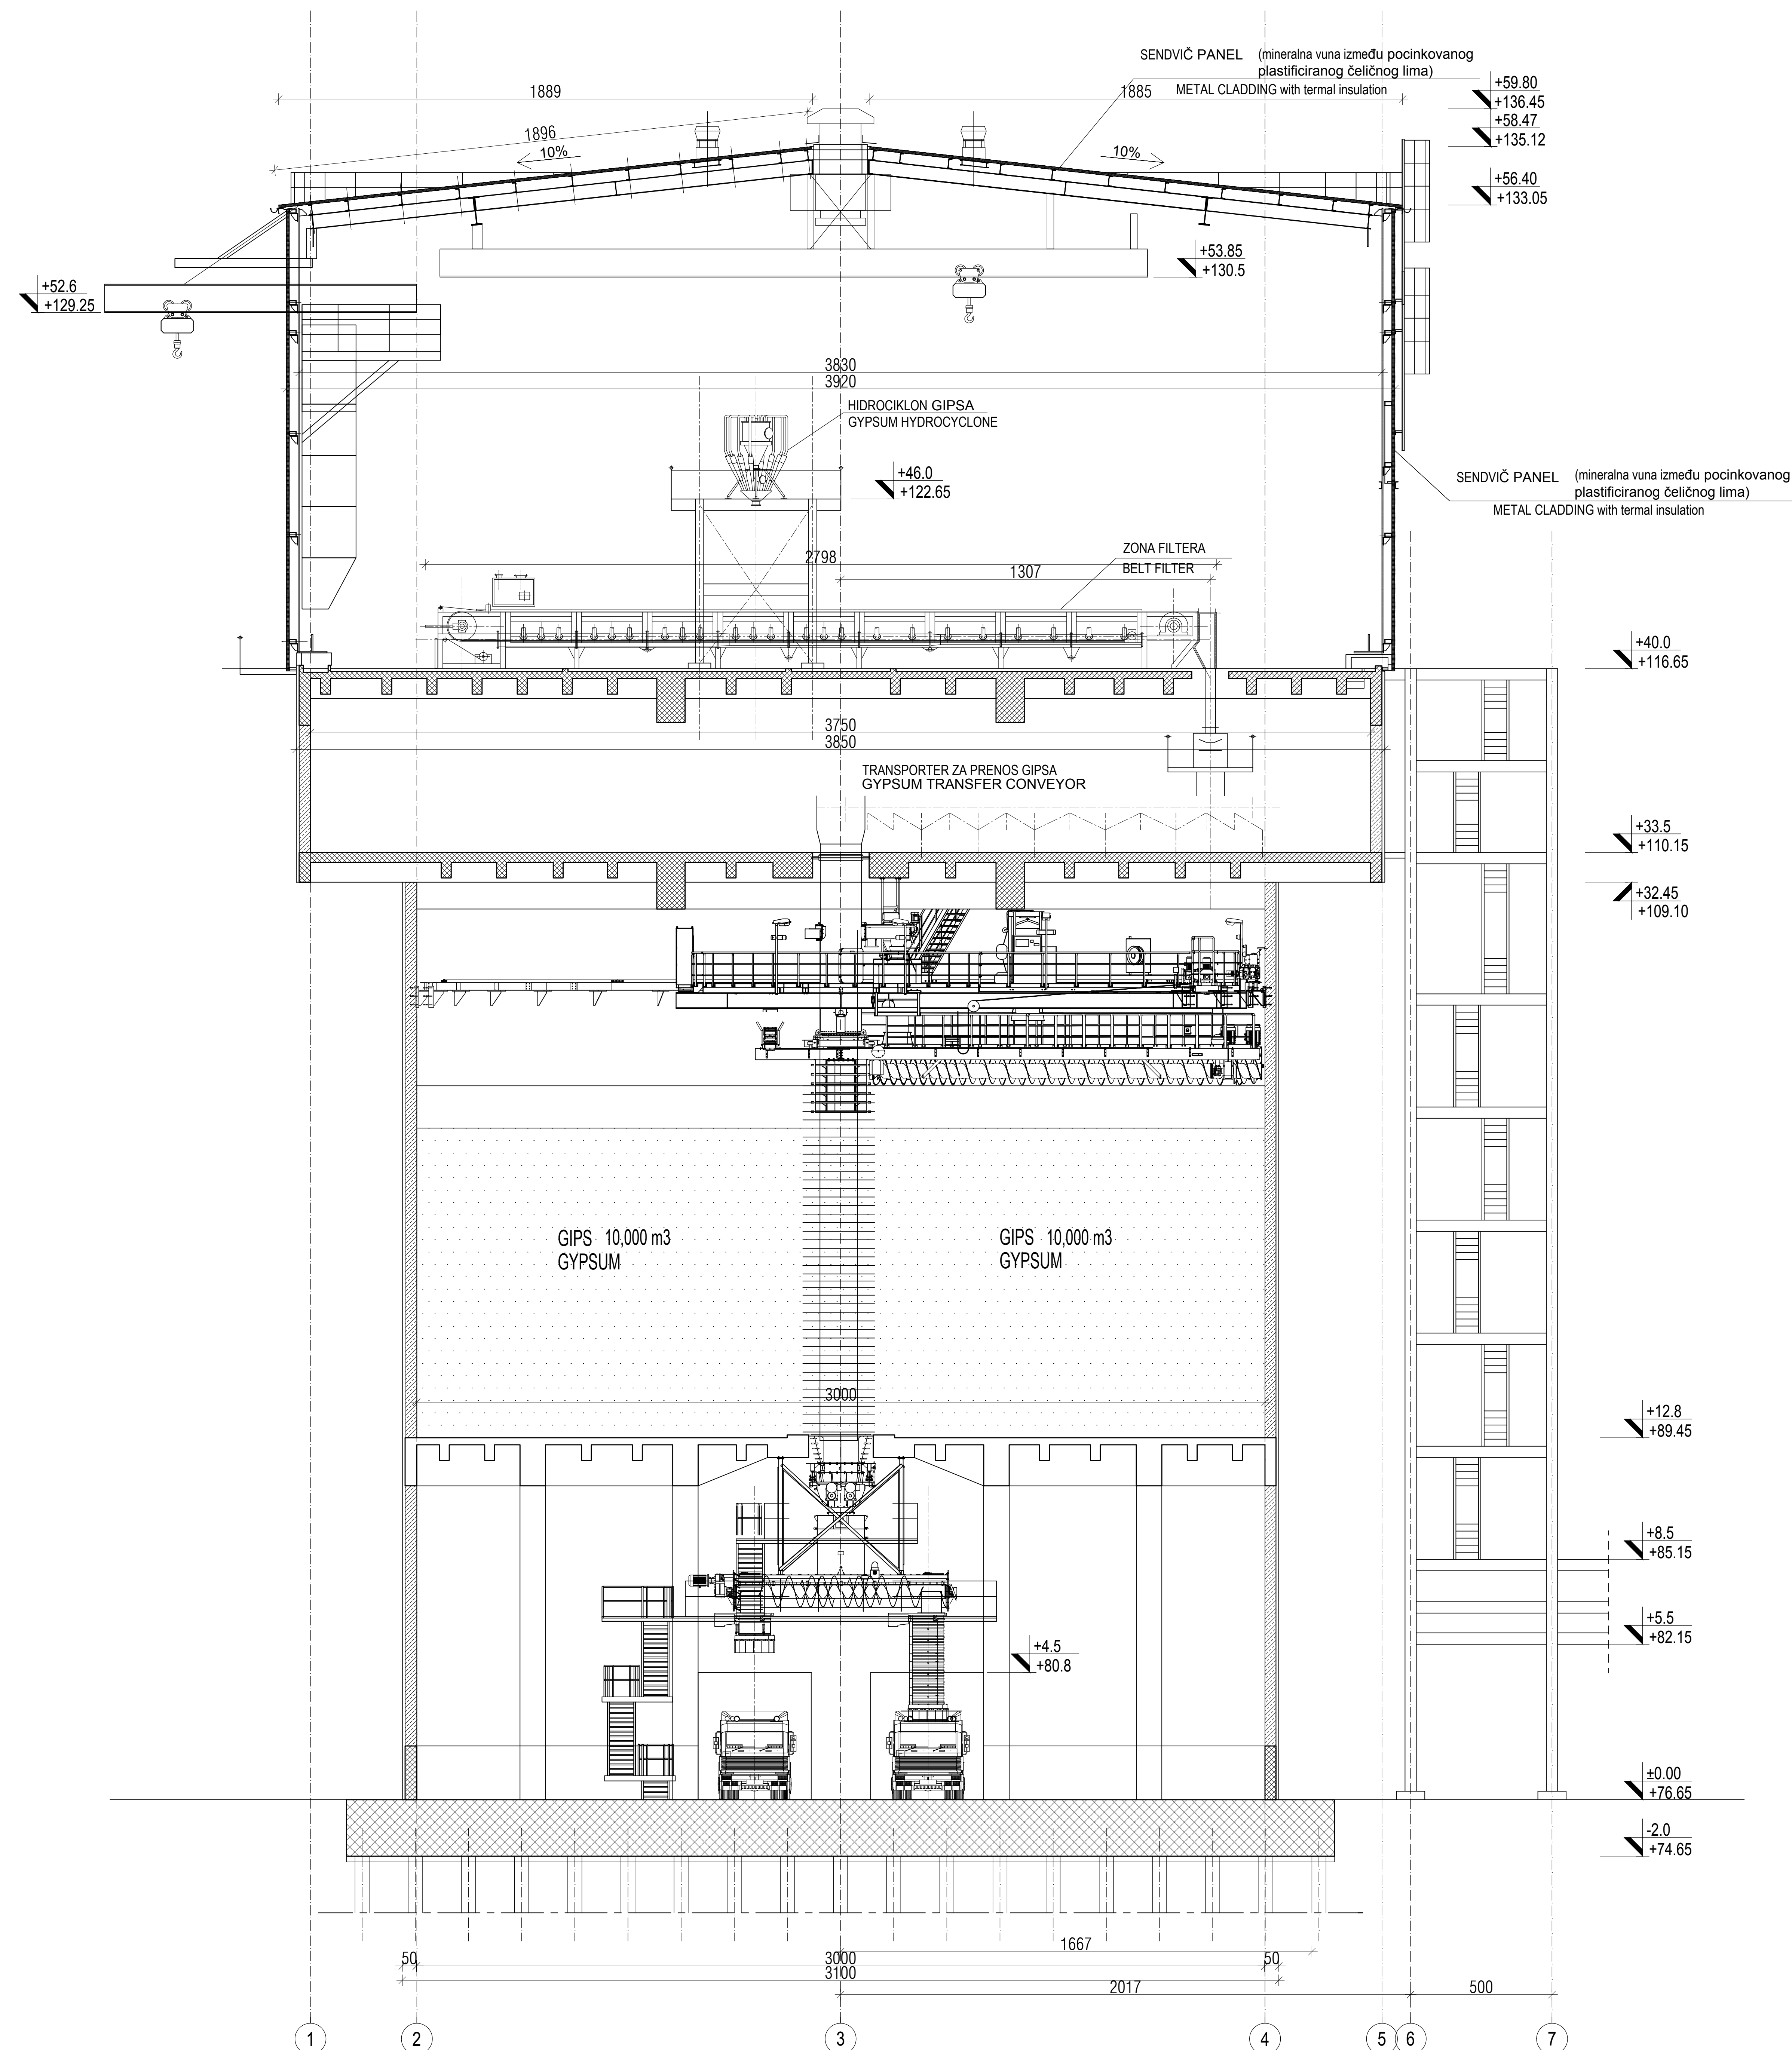


GYPHUM STORAGE SILO / SILOS GIPSA
CROSS SECTION 2-2 / PRESEK 2-2

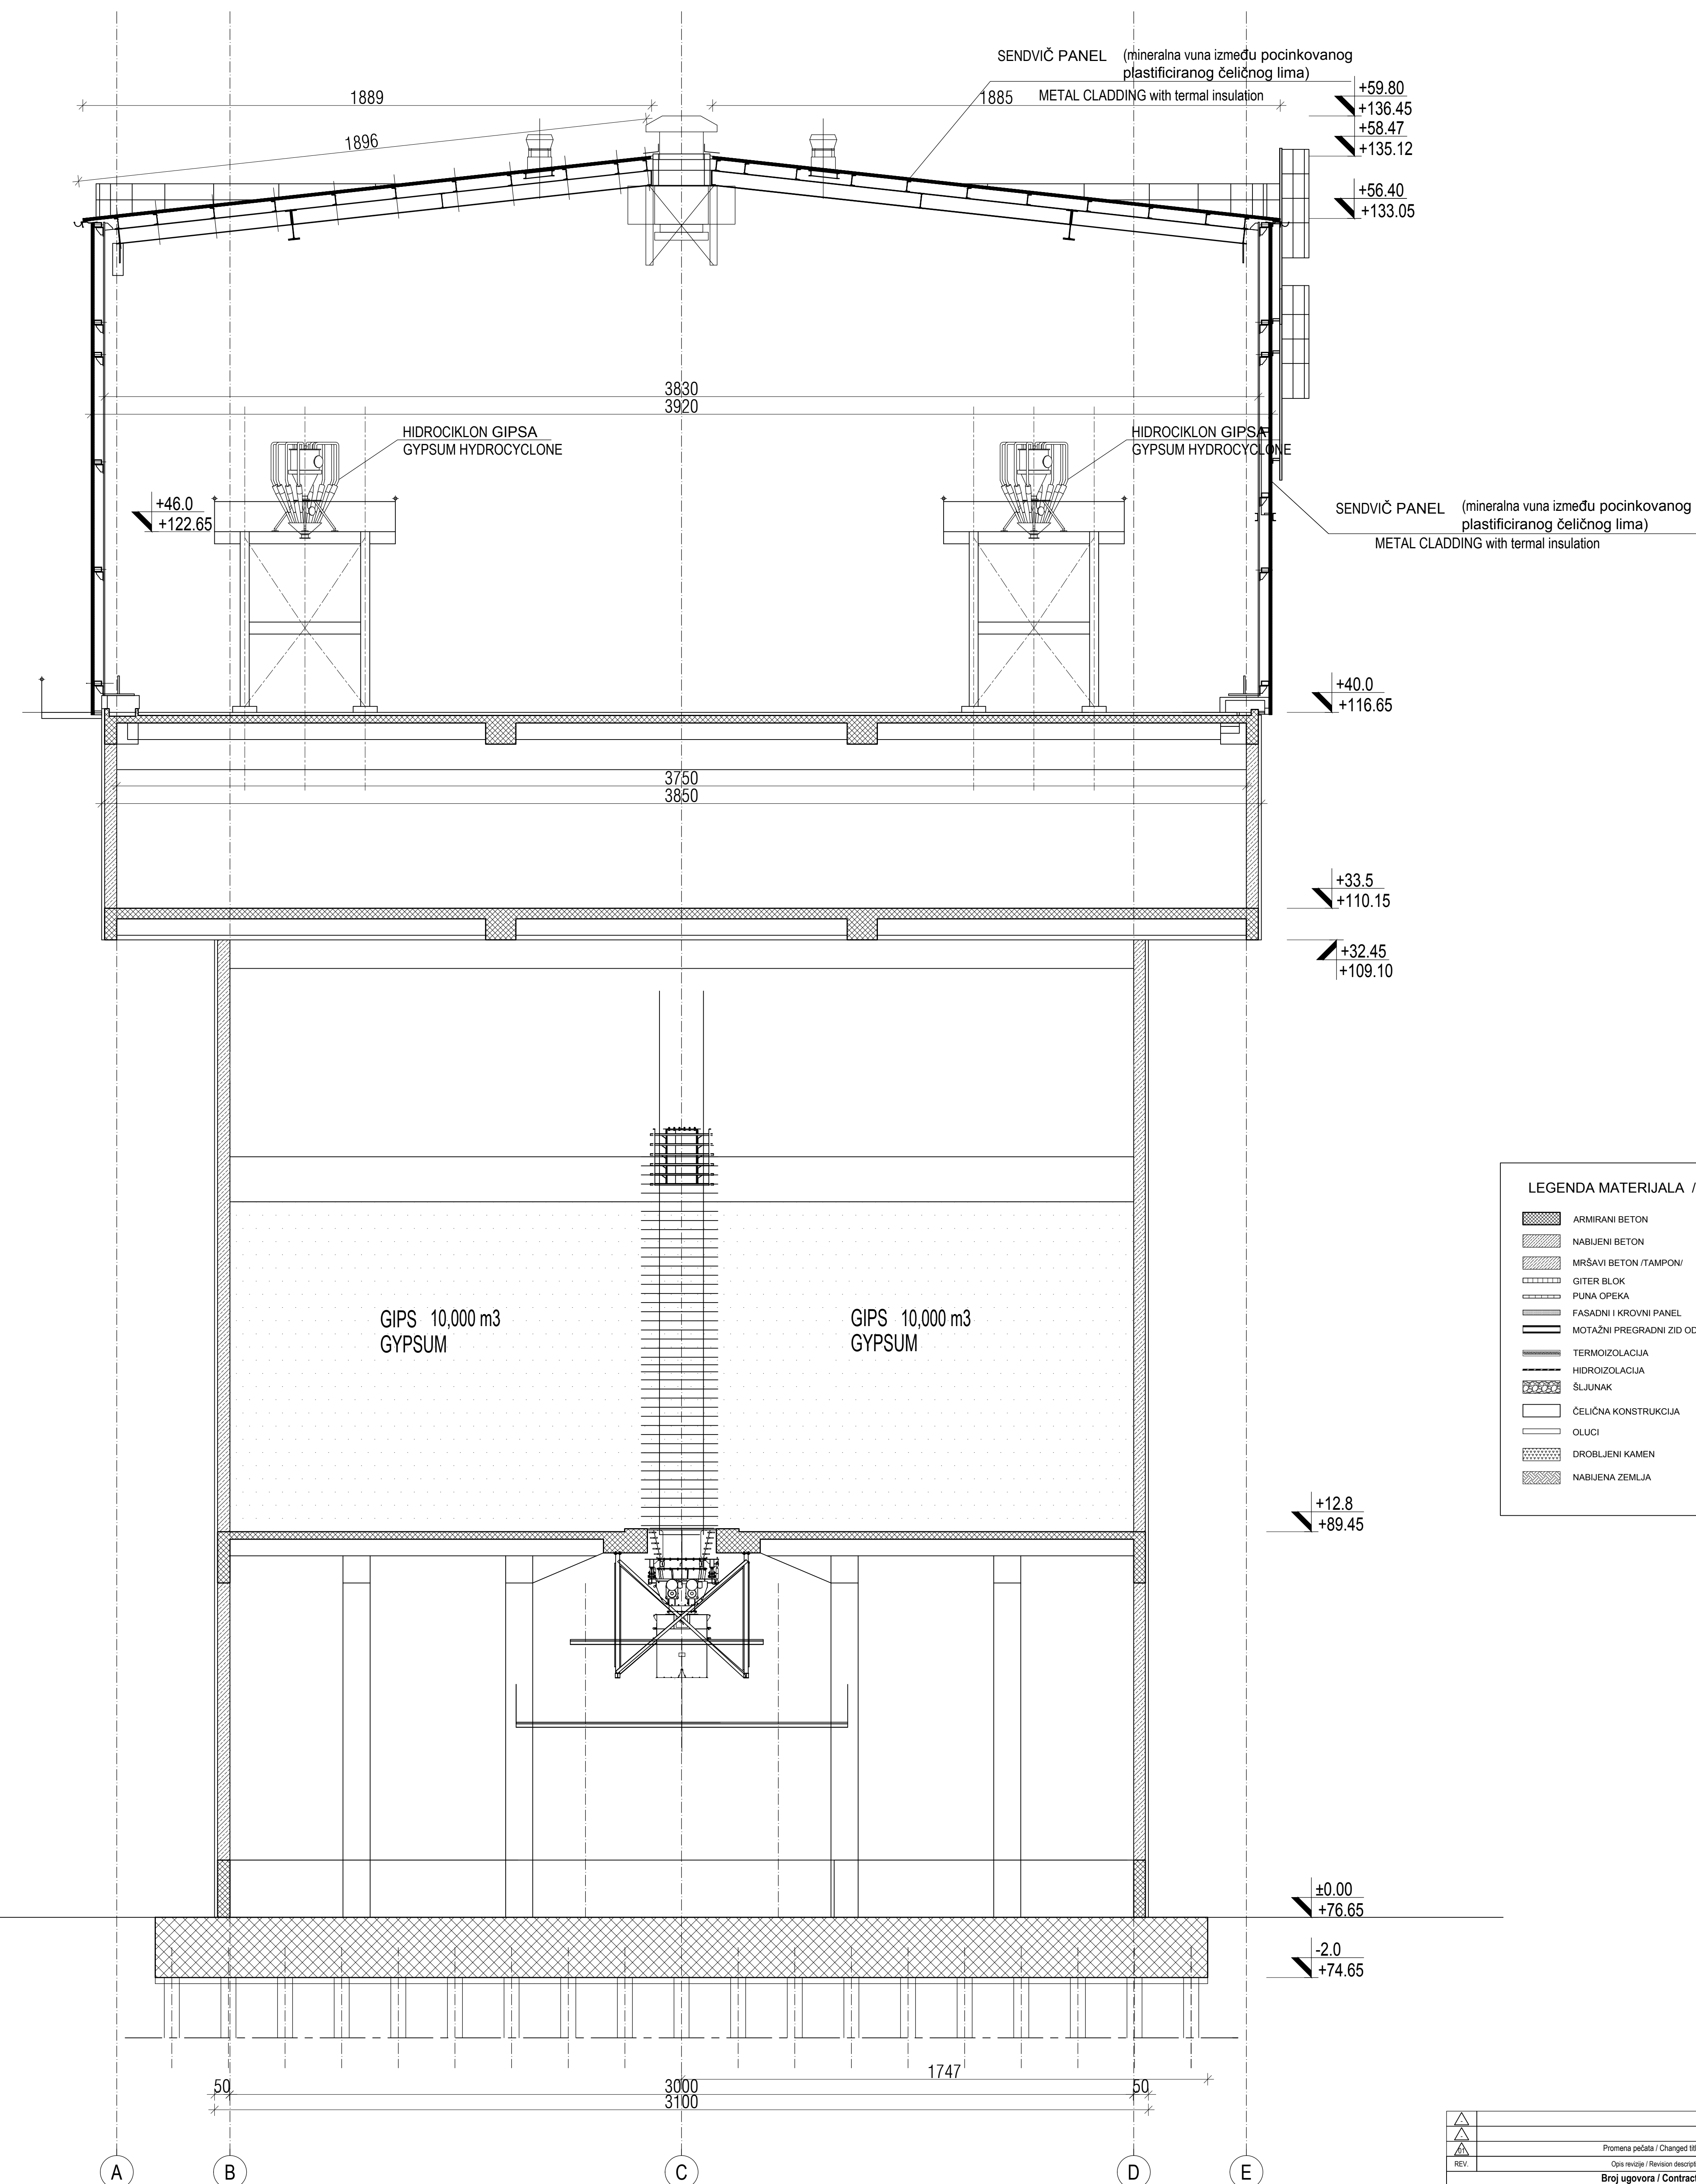


LEGENDA MATERIJALA / LEGEND:		
	ARMIRANI BETON	REINFORCED CONCRETE
	NABULENI BETON	LEAN CONCRETE
	MRSAVI BETON/TAMPOV	LEAN CONCRETE
	GITER BLOK	CLAY BLOCK
	FUNA OPEKA	BRICK BLOCK
	FASADNA HRVANO/PANEL	FACADES AND ROOF PANEL
	MOTOKANI PREGRADNI ZID OD GK OPLAČA	THERMAL INSULATION
	TERMOIZOLACIJA	HYDROISOLATION
	HERODIZOLACIJA	GRAVEL
	ŠLJUNAK	
	ČELIČNA KONSTRUKCIJA	STEEL CONSTRUCTION
	OLUČI	CHAMFER
	DROBIJENI KAMEN	GRAVEL
	NABUENA ZEMLJA	HUDOLE GROUND


GYPSUM STORAGE SILO / SILOS GIPSA
FACADE D / FASADA D

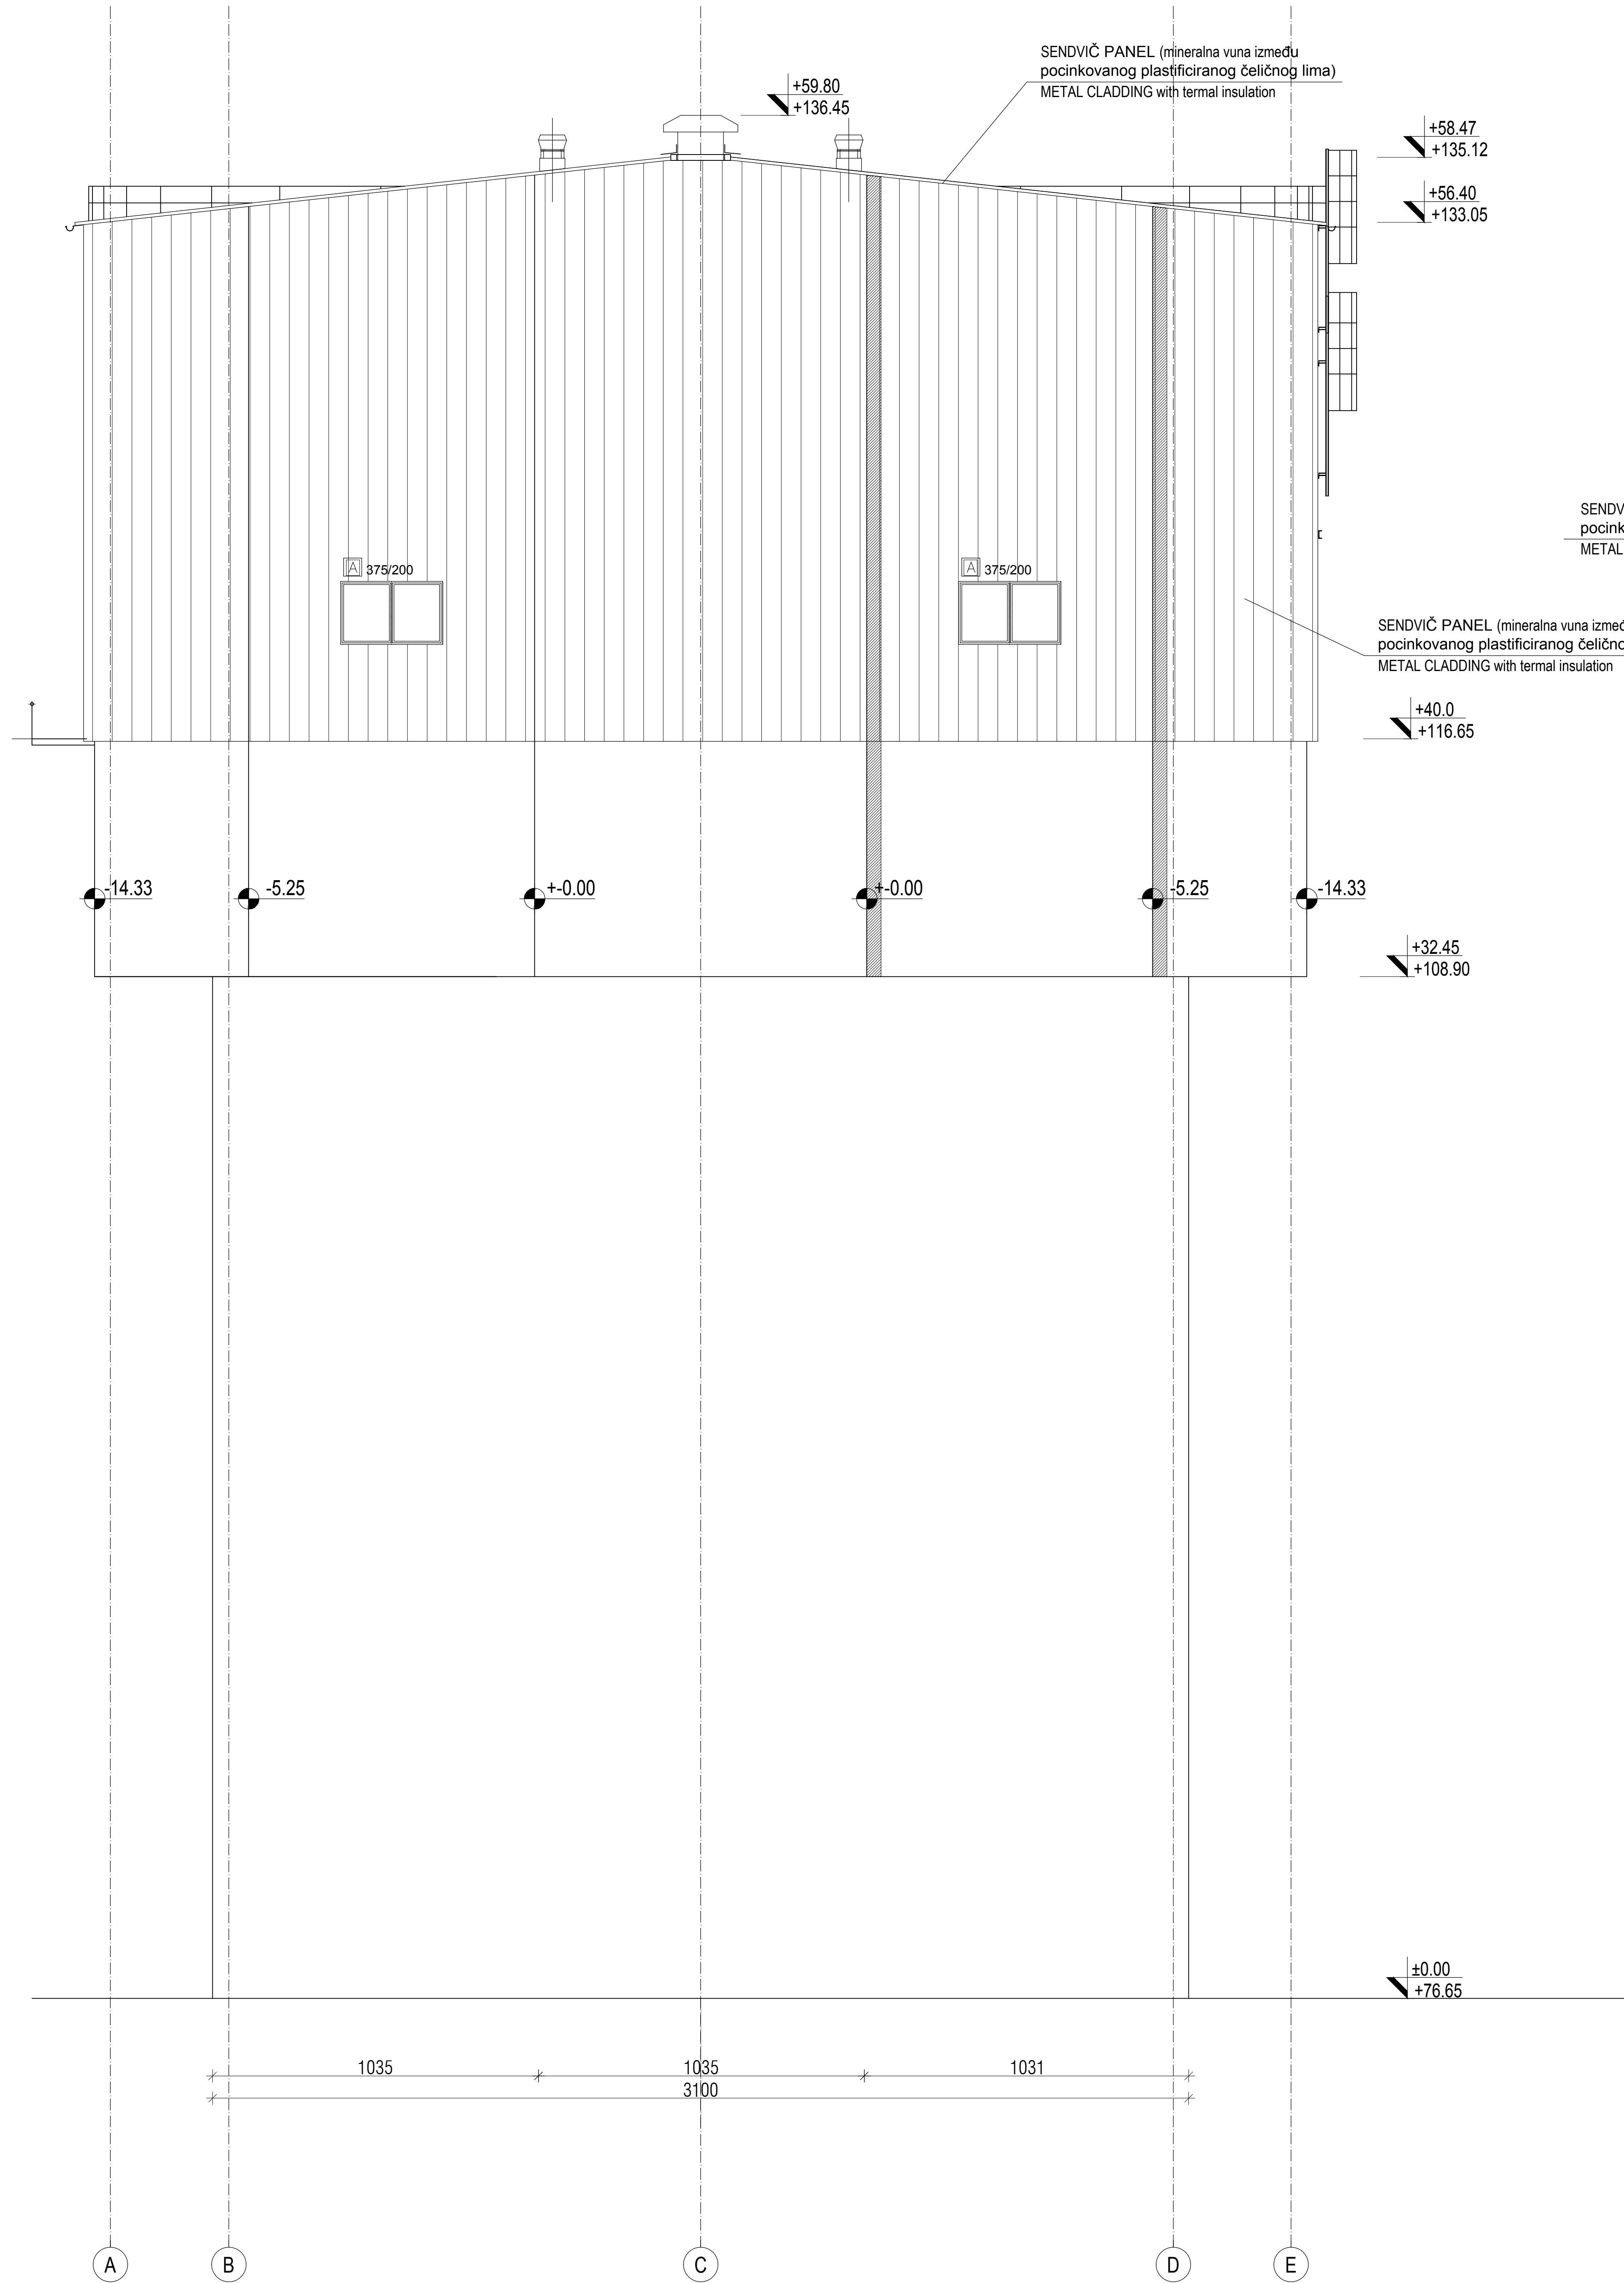


GYPSUM STORAGE SILO / SILOS GIPSA
FACADE B / FASADA B

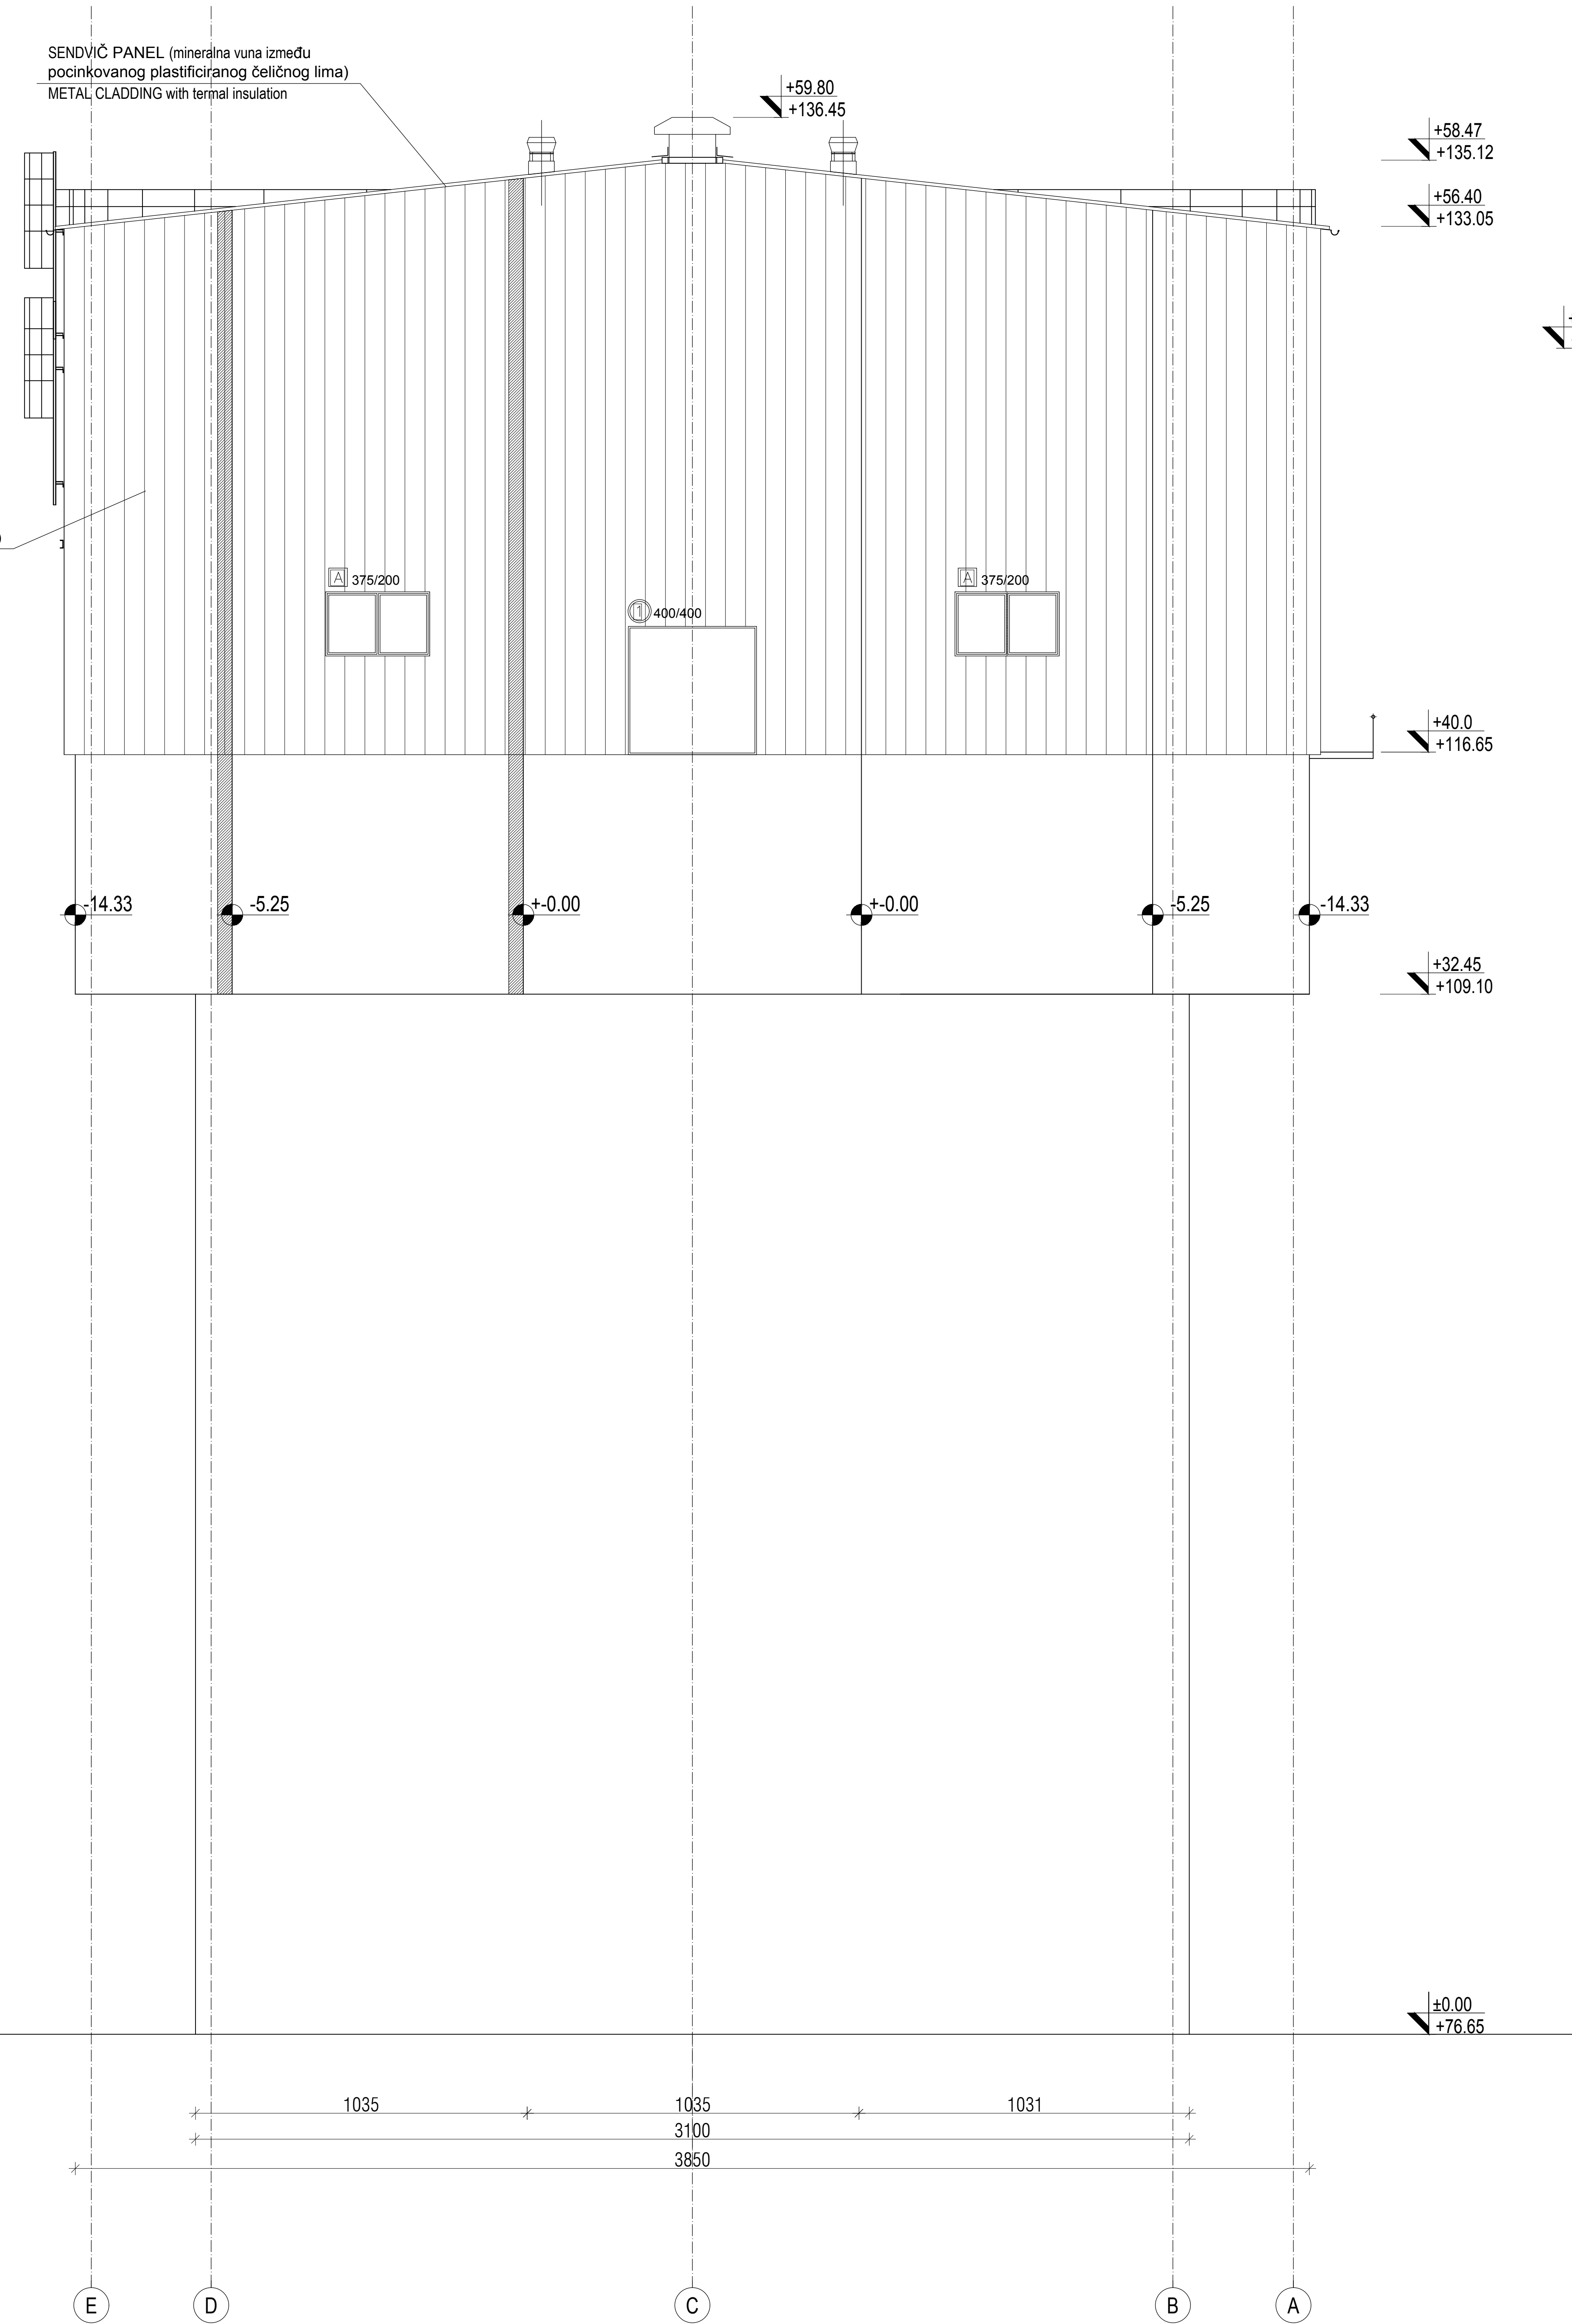


GYPSUM STORAGE SILO / SILOS GIPSA
FACADE C / FASADA C

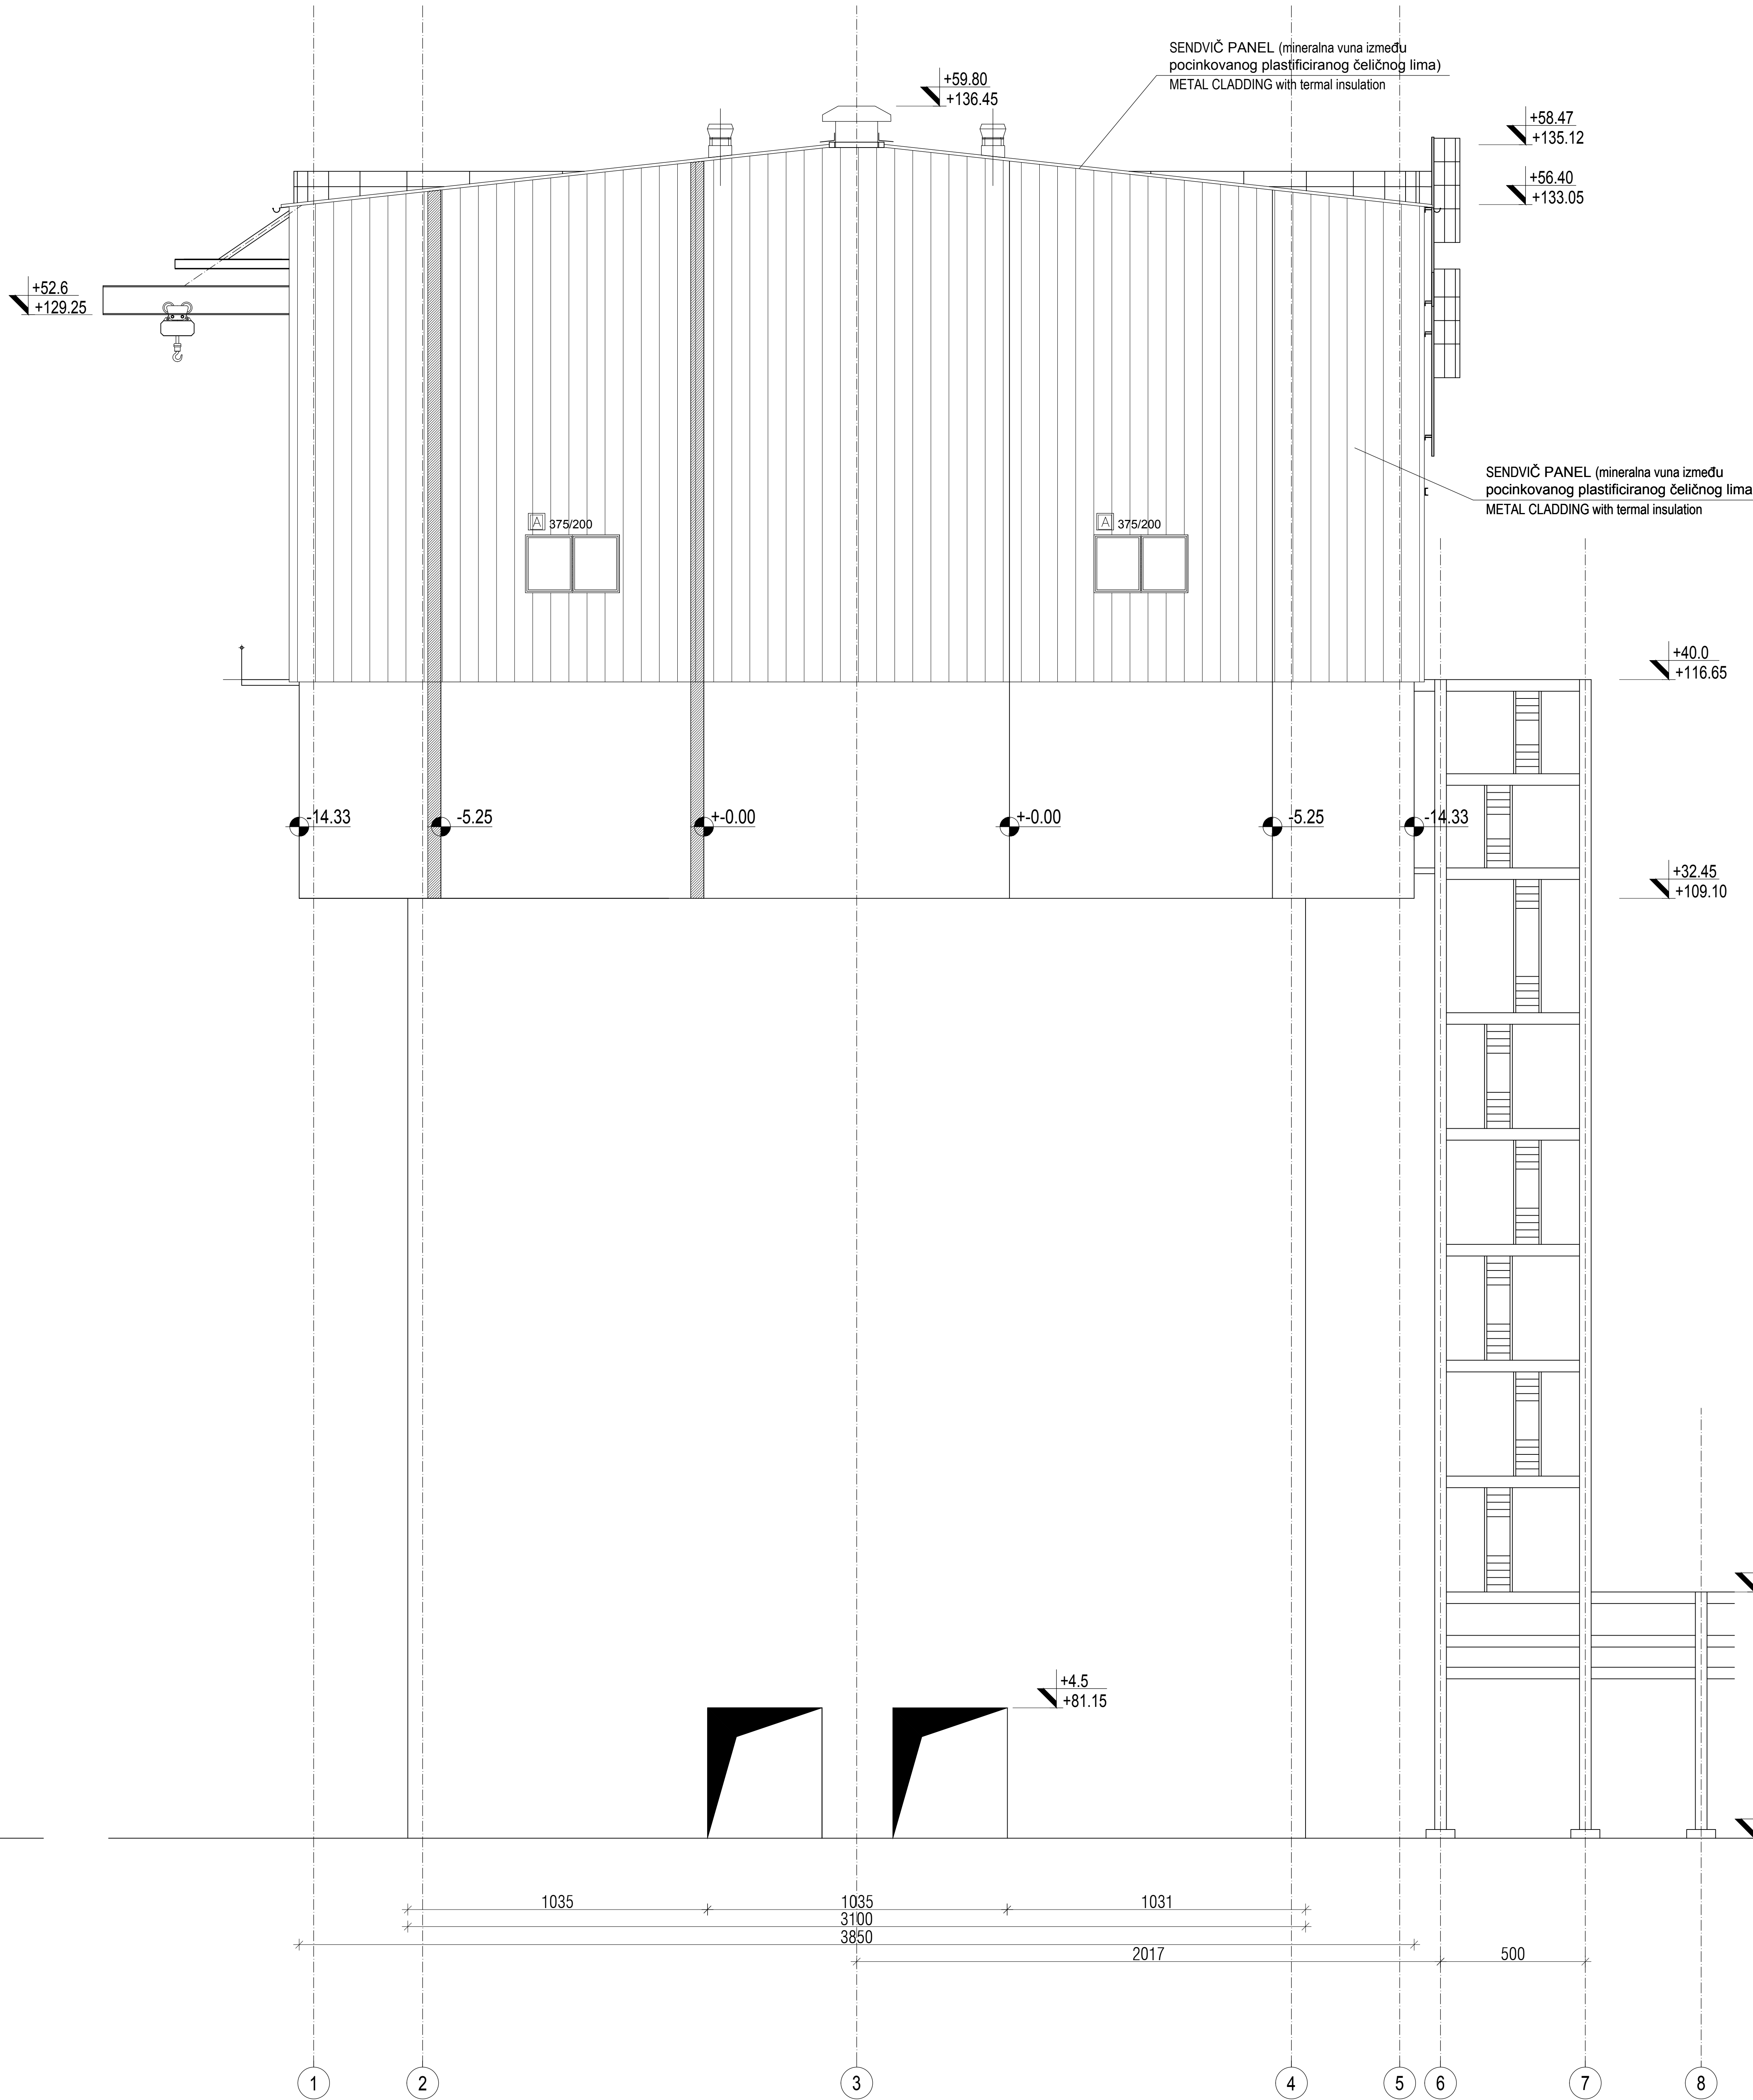



GYPSUM STORAGE SILO / SILOS GIPSA
FACADE A / FASADA A

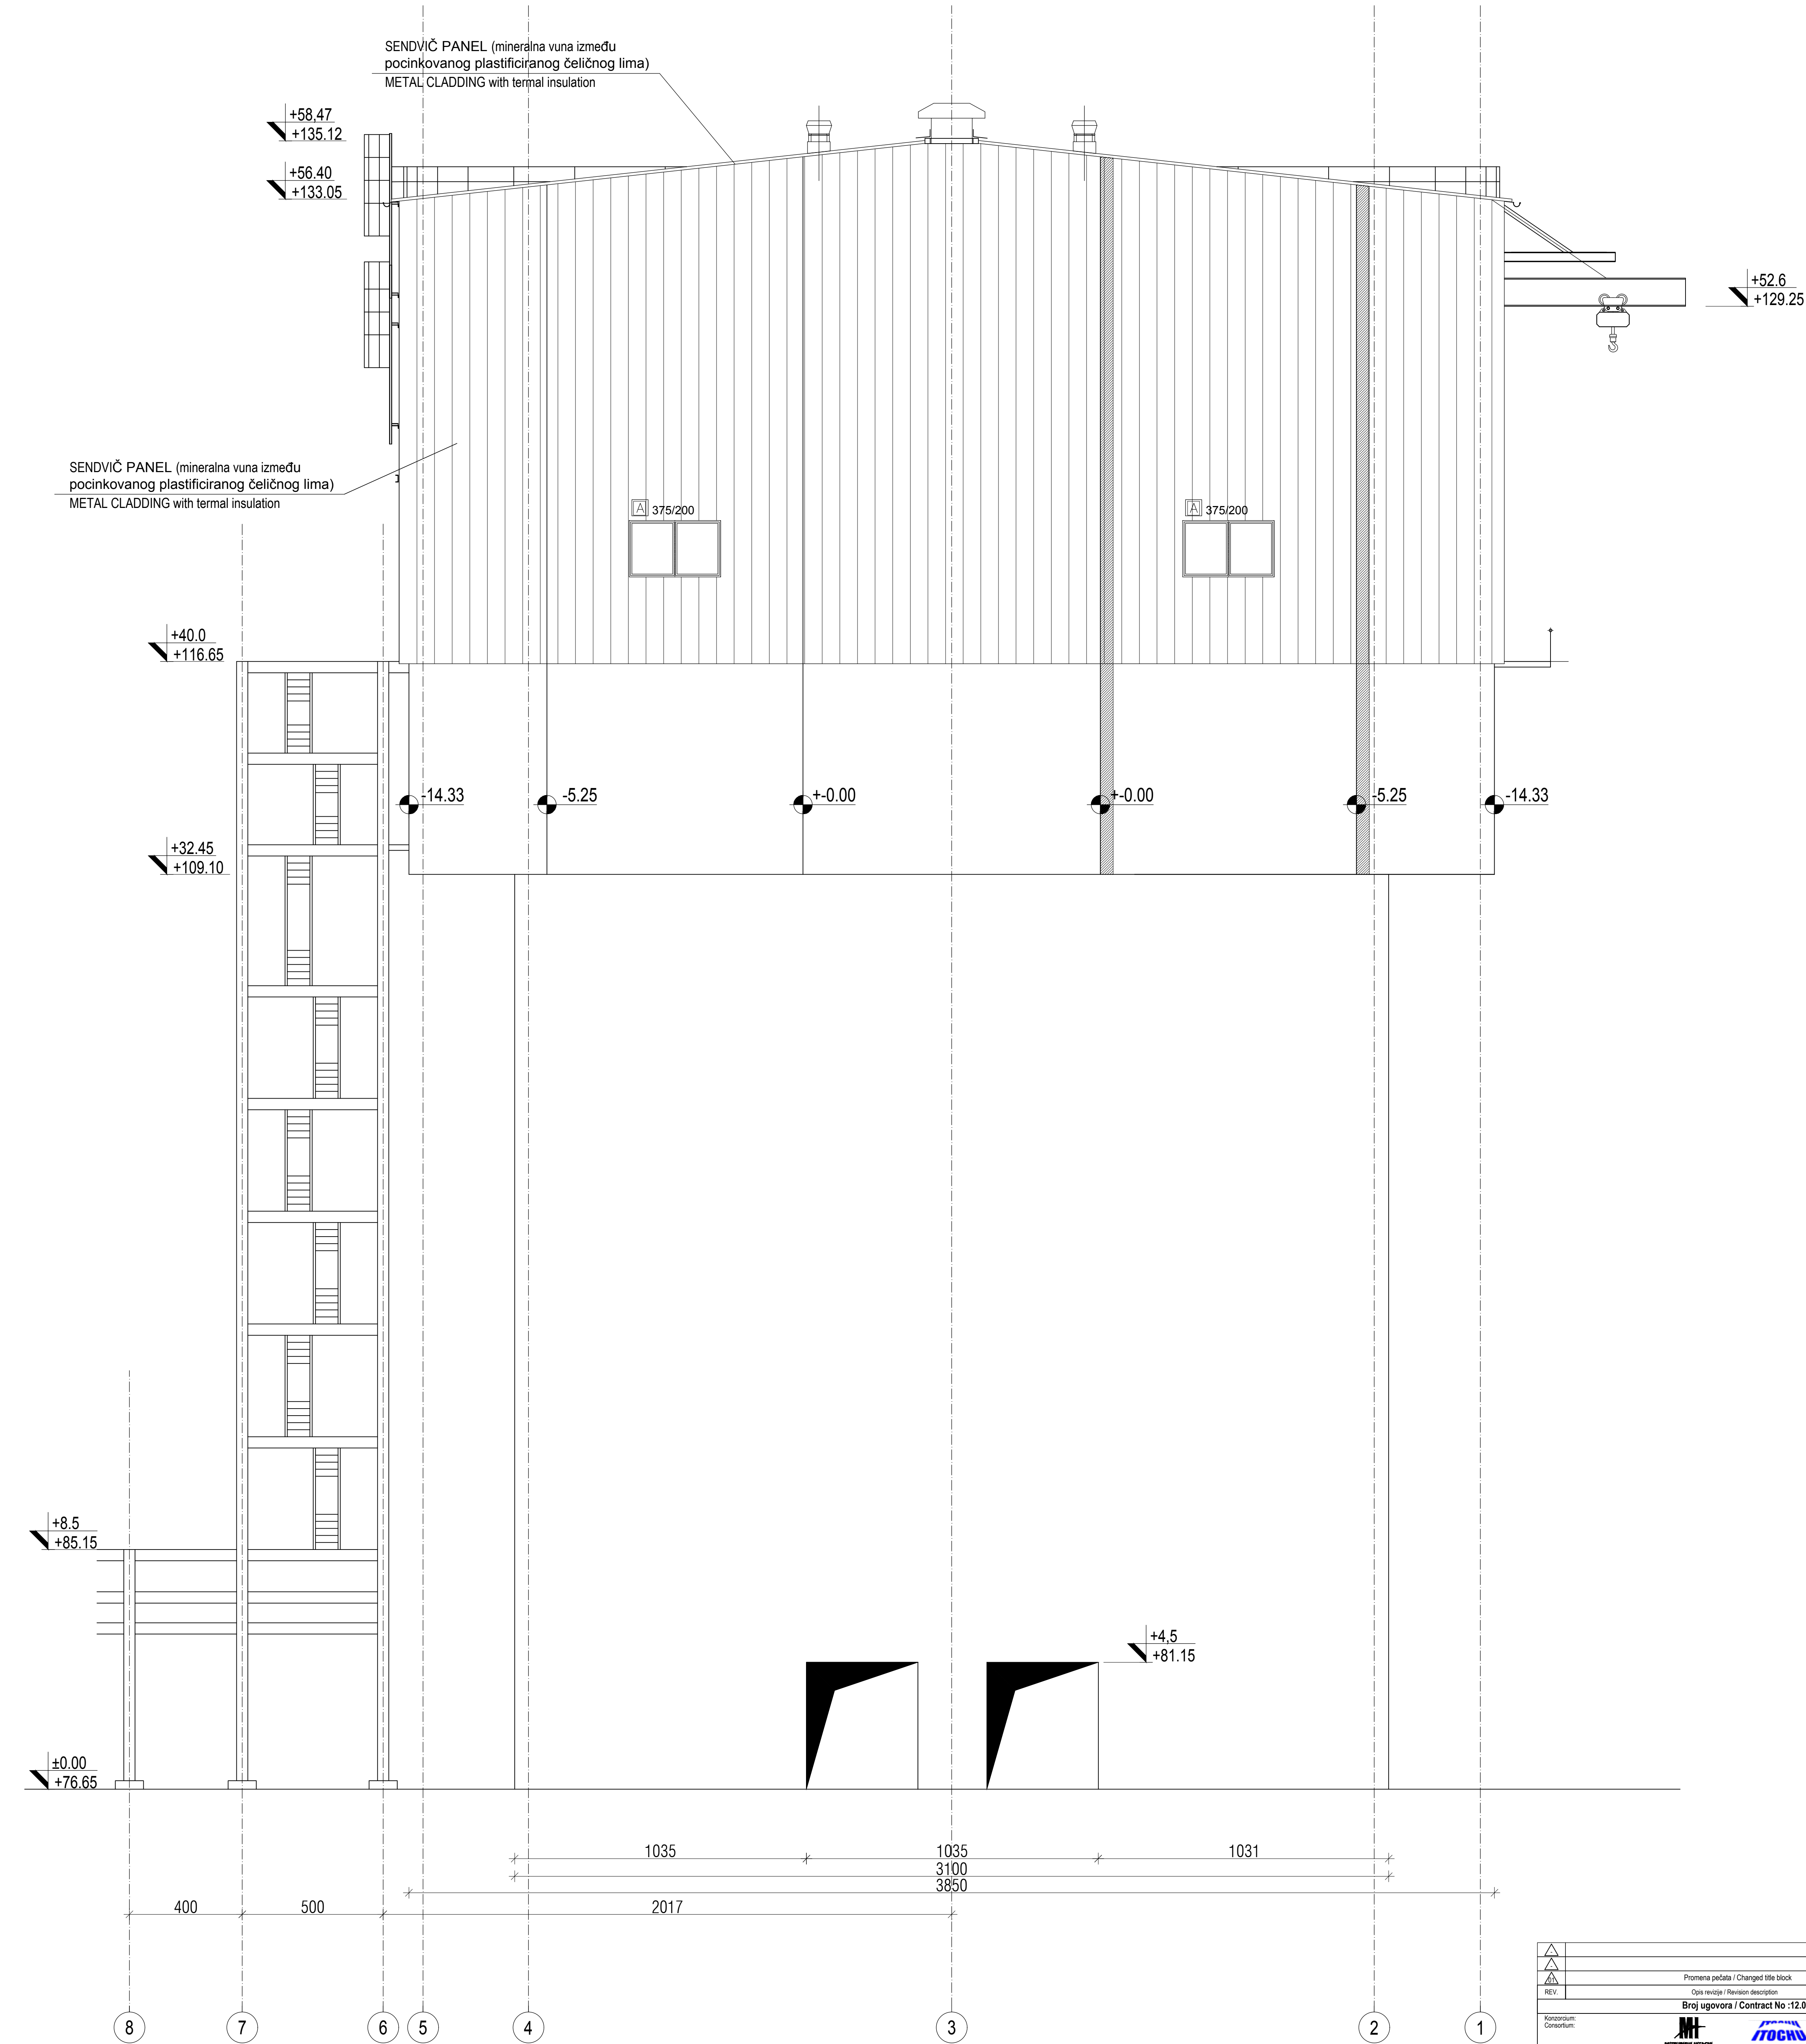

OSNOVA PRIZEMLJA / FLOOR PLAN

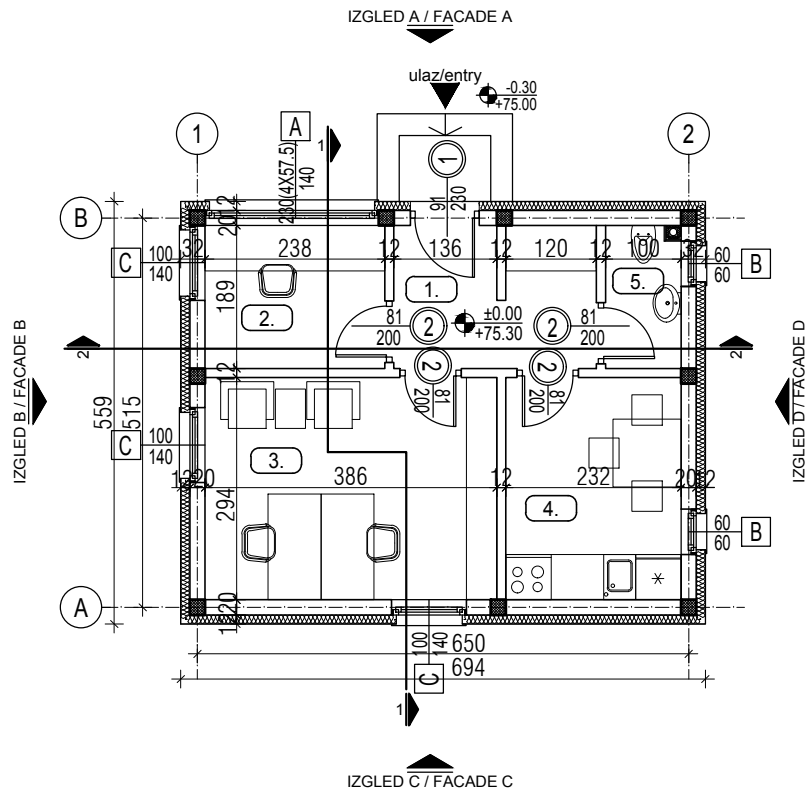

KROVNE RAVNI / ROOF PLAN

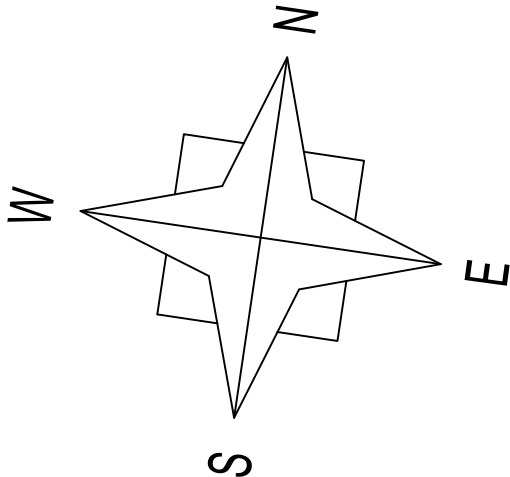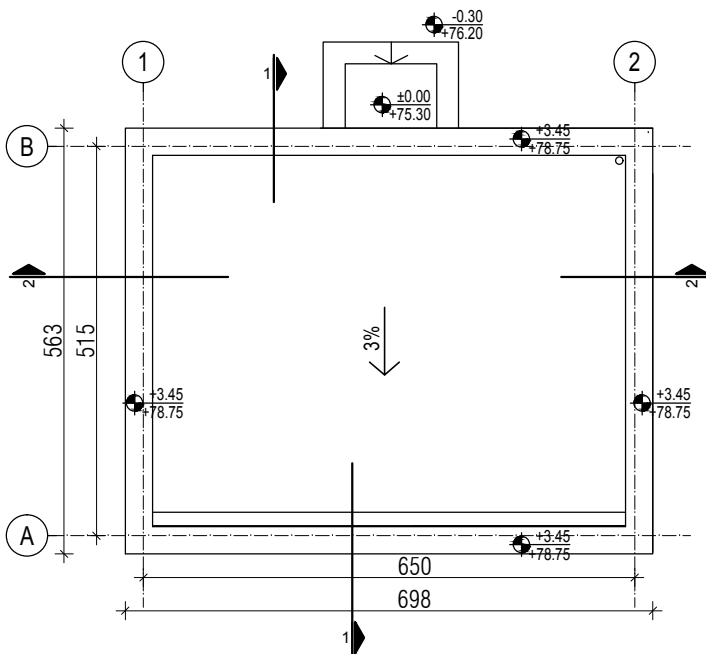


broj / No.	NAMENA PROSTORIJA / ROOMS	površina / area	obim / perimeter
		(m ²)	(m')
OSNOVA PRIZEMLJA /GROUND FLOOR ±0.00			
PORTIRNICA/ GATE HOUSE			
1	HODNIK / CORRIDOR	4.95	11.12
2	KANCELARIJA 1 / OFFICE 1	4.50	8.54
3	KANCELARIJA 2 / OFFICE 2	11.35	13.60
4	KUHINJA / KITCHEN	6.82	10.52
5	TOALET / TOILET	1.69	5.78
UKUPNO / TOTAL:		29.51	49.56
NETO POVRŠINA PRIZEMLJA / NETO AREA GROUND FLOOR:		29.51	
BRUTO POVRŠINA PRIZEMLJA / BRUTO AREA GROUND FLOOR:		38.80	
BRGP / GBA:		38.80	
POVRŠINA HORIZONTALNE PROJEKCIJE KROVA / AREA HORIZONTAL PROJECTIONS OF THE ROOF:		39.30	

LEGENDA MATERIJALA:		LEGEND:	
	ARMIRANI BETON		REINFORCED CONCRETE
	NABIJENI BETON		LEAN CONCRETE
	MRŠAVI BETON /TAMPON/		LEAN CONCRETE
	GITER BLOK		CLAY BLOCK
	PUNA OPEKA		BRICK BLOCK
	FASADNI I KROVNI PANEL		FACADES AND ROOF PANEL
	MONTAŽNI PREGRADNI ZID OD GK PLOČA		PREFABRICATED WALL PANELS
	TERMOIZOLACIJA		THERMAL INSULATION
	HIDROIZOLACIJA		HYDROISOLATION
	ŠLJUNAK		GRAVEL
	ČELIČNA KONSTRUKCIJA		STEEL CONSTRUCTION
	OLUCI		CHAMFER
	DROBLJENI KAMEN		GRAVEL
	NABIJENA ZEMLJA		HUDDLE GROUND

REV.	Opis revizije / Revision description	Datum/Date	Crtao/Drawn	Overio/Appr.
Broj ugovora / Contract No :12.01.12625/52-17				
Konzorcium: Consortium:				
Odg. projektant: Respon. designer:		Ime i prezime / Name		Paraf/Sign.
Licenca odg.proj.: Res. des. license:		300 4540 03		
Vrsta teh. dok.: Project type:		IDR - Idejno rešenje IDR - Conceptual design		
Datum: Date:		25.01.2018.		
Deo projekta: Project part:		Projekat arhitekture Architectural Design		
Razmera: Scale:		Naziv crteža: Drawing name:		
1/100		OSNOVA PRIZEMLJA I OSNOVA KROVNIH RAVNI FLOOR PLAN AND ROOF PLAN		
Crtež broj: Drawing number:		List/od: Page/of:		
NTFGD-S1.0-IDR-1.0.0-C35-001D-rev00		1/4		
Rev.				




PRESEK 1-1
CROSS SECTION 1-1

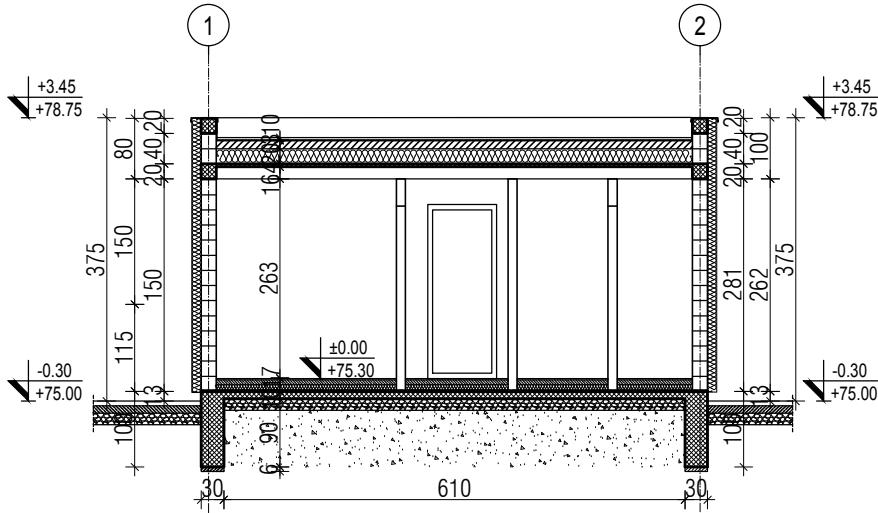


LEGENDA MATERIJALA:		LEGEND:	
	ARMIRANI BETON		REINFORCED CONCRETE
	NABIJENI BETON		LEAN CONCRETE
	MRŠAVI BETON /TAMPON/		LEAN CONCRETE
	GITER BLOK		CLAY BLOCK
	PUNA OPEKA		BRICK BLOCK
	FASADNI I KROVNI PANEL		FACADES AND ROOF PANEL
	MONTAŽNI PREGRADNI ZID OD GK PLOČA		PREFABRICATED WALL PANELS
	TERMOIZOLACIJA		THERMAL INSULATION
	HIDROIZOLACIJA		HYDROISOLATION
	ŠLJUNAK		GRAVEL
	ČELIČNA KONSTRUKCIJA		STEEL CONSTRUCTION
	OLUCI		CHAMFER
	DROBLJENI KAMEN		GRAVEL
	NABIJENA ZEMLJA		HUDDLE GROUND

PRESEK 2-2
SECTION 2-2

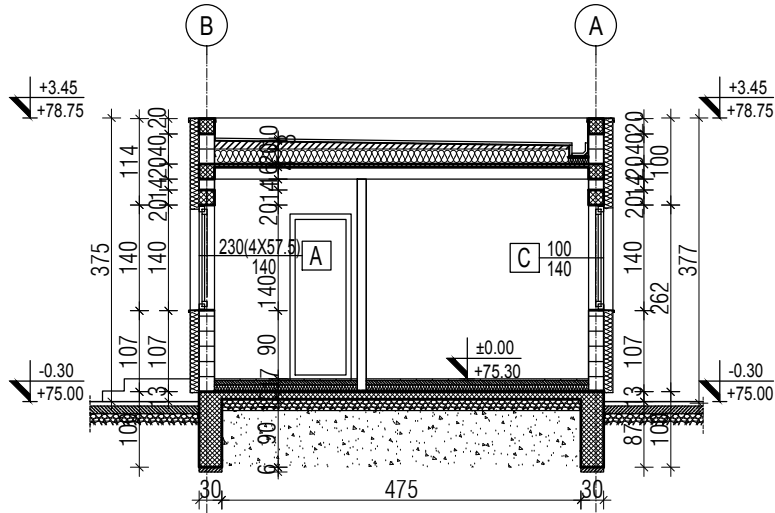


△								
△								
△								
REV.	Opis revizije / Revision description			Datum/Date	Crtao/Drawn			
Broj ugovora / Contract No :12.01.12625/52-17								
Konzorcium: Consortium:								
 delta inženjering www.deltainzenjering.rs	Odg. projektant: Respon. designer:	Ime i prezime / Name	Paraf/Sign.	Investitor: Client:	JP ELEKTROPRIVREDA SRBIJE PE ELEKTROPRIVREDA SERBIA			
	Licenca odg.proj.: Res. des. license:	300 4540 03		Objekat: Complex:	Postrojenje za ODG za TE Nikola Tesla A FGD Construction Project for TPP Nikola Tesla			
	Vrsta teh. dok.: Project type:	IDR - Idejno rešenje IDR - Conceptual design		Postrojenje: Facility:	Zona krečnjaka i gipsa Limestone and gypsum area			
	Datum: Date:	25.01.2018.	Projekcija: Projection:					
	Deo projekta: Project part:	Projekat arhitekture Architectural Design		Deo postrojenja: Unit:	C35-Portirnica C35-Gate house			
Razmera: Scale:	Naziv crteža: Drawing name:			Crtež broj: Drawing number:	List/od: Page/of:			
1/100	PRESECI 1-1, 2-2 CROSS SECTIONS 1-1, 2-2			NTFGD-S1.0-IDR-1.0.0-C35-002D-rev00	2/4			
				Rev.	00			

FASADA A / FACADE A

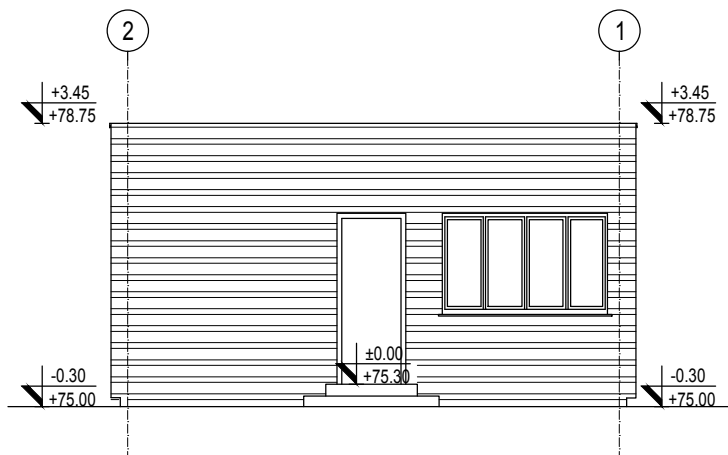
FASADA A, C
FACADES A, C

FASADA C / FACADE C

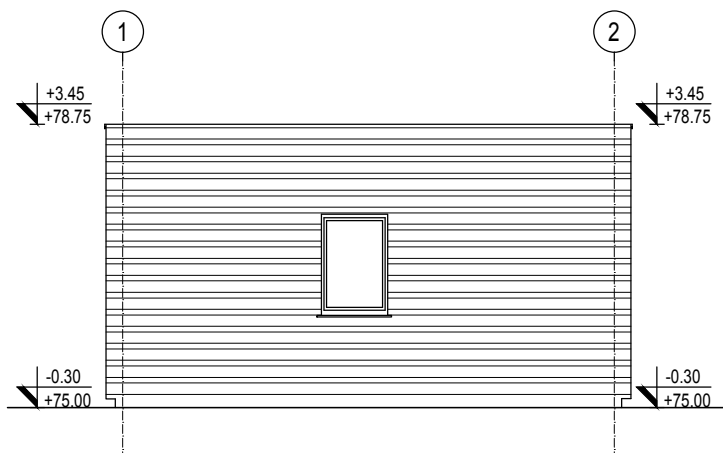


△				
△				
△				
REV.	Opis revizije / Revision description	Datum/Date	Crtao/Drawn Overio/Appr.	
Broj ugovora / Contract No :12.01.12625/52-17				
Konzorcium: Consortium:    				
 www.deltainzenjering.rs	Ime i prezime / Name	Paraf/Sign.	Investitor: Client:	
	Odg. projektant: Respon. designer:	Mirjana Lazić dipl.inž.arh.		 JP ELEKTROPRIVREDA SRBIJE PE ELEKTROPRIVREDA SERBIA
	Licenca odg.proj.: Res. des. license:	300 4540 03		Objekat: Complex:
	Vrsta teh. dok.: Project type:	IDR - Idejno rešenje IDR - Conceptual design		Postrojenje: Facility:
	Datum: Date:	25.01.2018.	Projekcija: Projection:	Zona krečnjaka i gipsa Limestone and gypsum area
Deo projekta: Project part:		Projekat arhitekture Architectural Design	Deo postrojenja: Unit:	
			C35-Portirnica C35-Gate house	
Razmera: Scale:	Naziv crteža: Drawing name:		Crtež broj: Drawing number:	
1/100	FASADA A, C FASADES A, C		NTFGD-S1.0-IDR-1.0.0-C35-003D-rev00	
			List/od: Page/of: 3/4 Rev.	

FASADA B / FACADE B

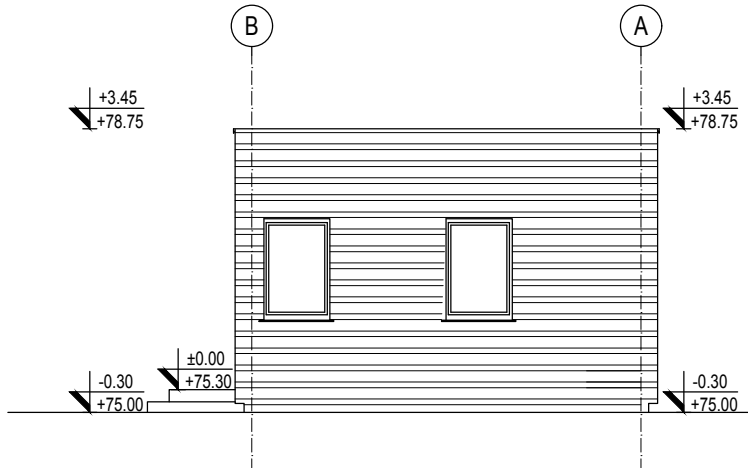FASADA B, D
FACADES B, D

FASADA D / FACADE D

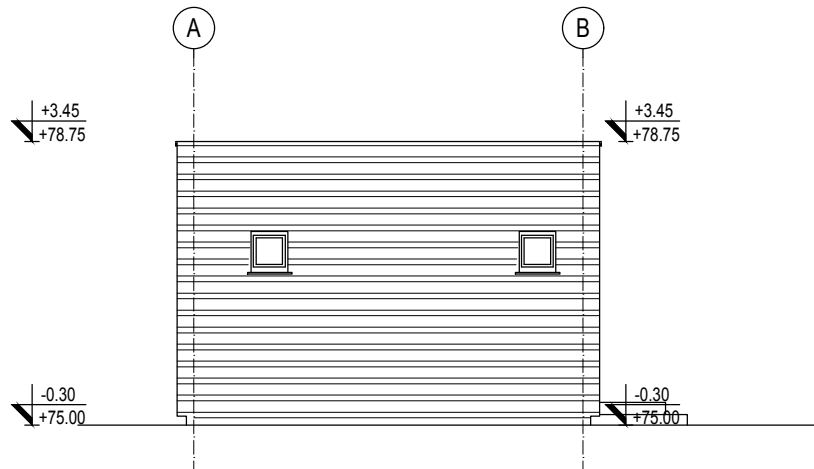

△				
△				
△				
REV.	Opis revizije / Revision description	Datum/Date	Crtao/Drawn	Overio/Appr.

Broj ugovora / Contract No :12.01.12625/52-17

Konzorcium:
Consortium:


delta
inženjering

www.deltainzenjering.rs

Ime i prezime / Name	Paraf/Sign.
Odg. projektant: Respon. designer:	Mirjana Lazić dipl.inž.arh.
Licenca odg.proj.: Res. des. license:	300 4540 03
Vrsta teh. dok.: Project type:	IDR - Idejno rešenje IDR - Conceptual design
Datum: Date:	25.01.2018.
Projekcija: Projection:	
Deo projekta: Project part:	Projekat arhitekture Architectural Design

Investitor: Client:	JP ELEKTROPRIVREDA SRBIJE PE ELEKTROPRIVREDA SERBIA
Objekat: Complex:	Postrojenje za ODG za TE Nikola Tesla A FGD Construction Project for TPP Nikola Tesla
Postrojenje: Facility:	Zona krečnjaka i gipsa Limestone and gypsum area
Deo postrojenja: Unit:	C35-Portirnica C35-Gate house

Razmera: Scale:	Naziv crteža: Drawing name:	Crtež broj: Drawing number:	List/od: Page/of:
1/100	FASADE B, D FASADES B, D	NTFGD-S1.0-IDR-1.0.0-C35-004D-rev00	4/4
			Rev.

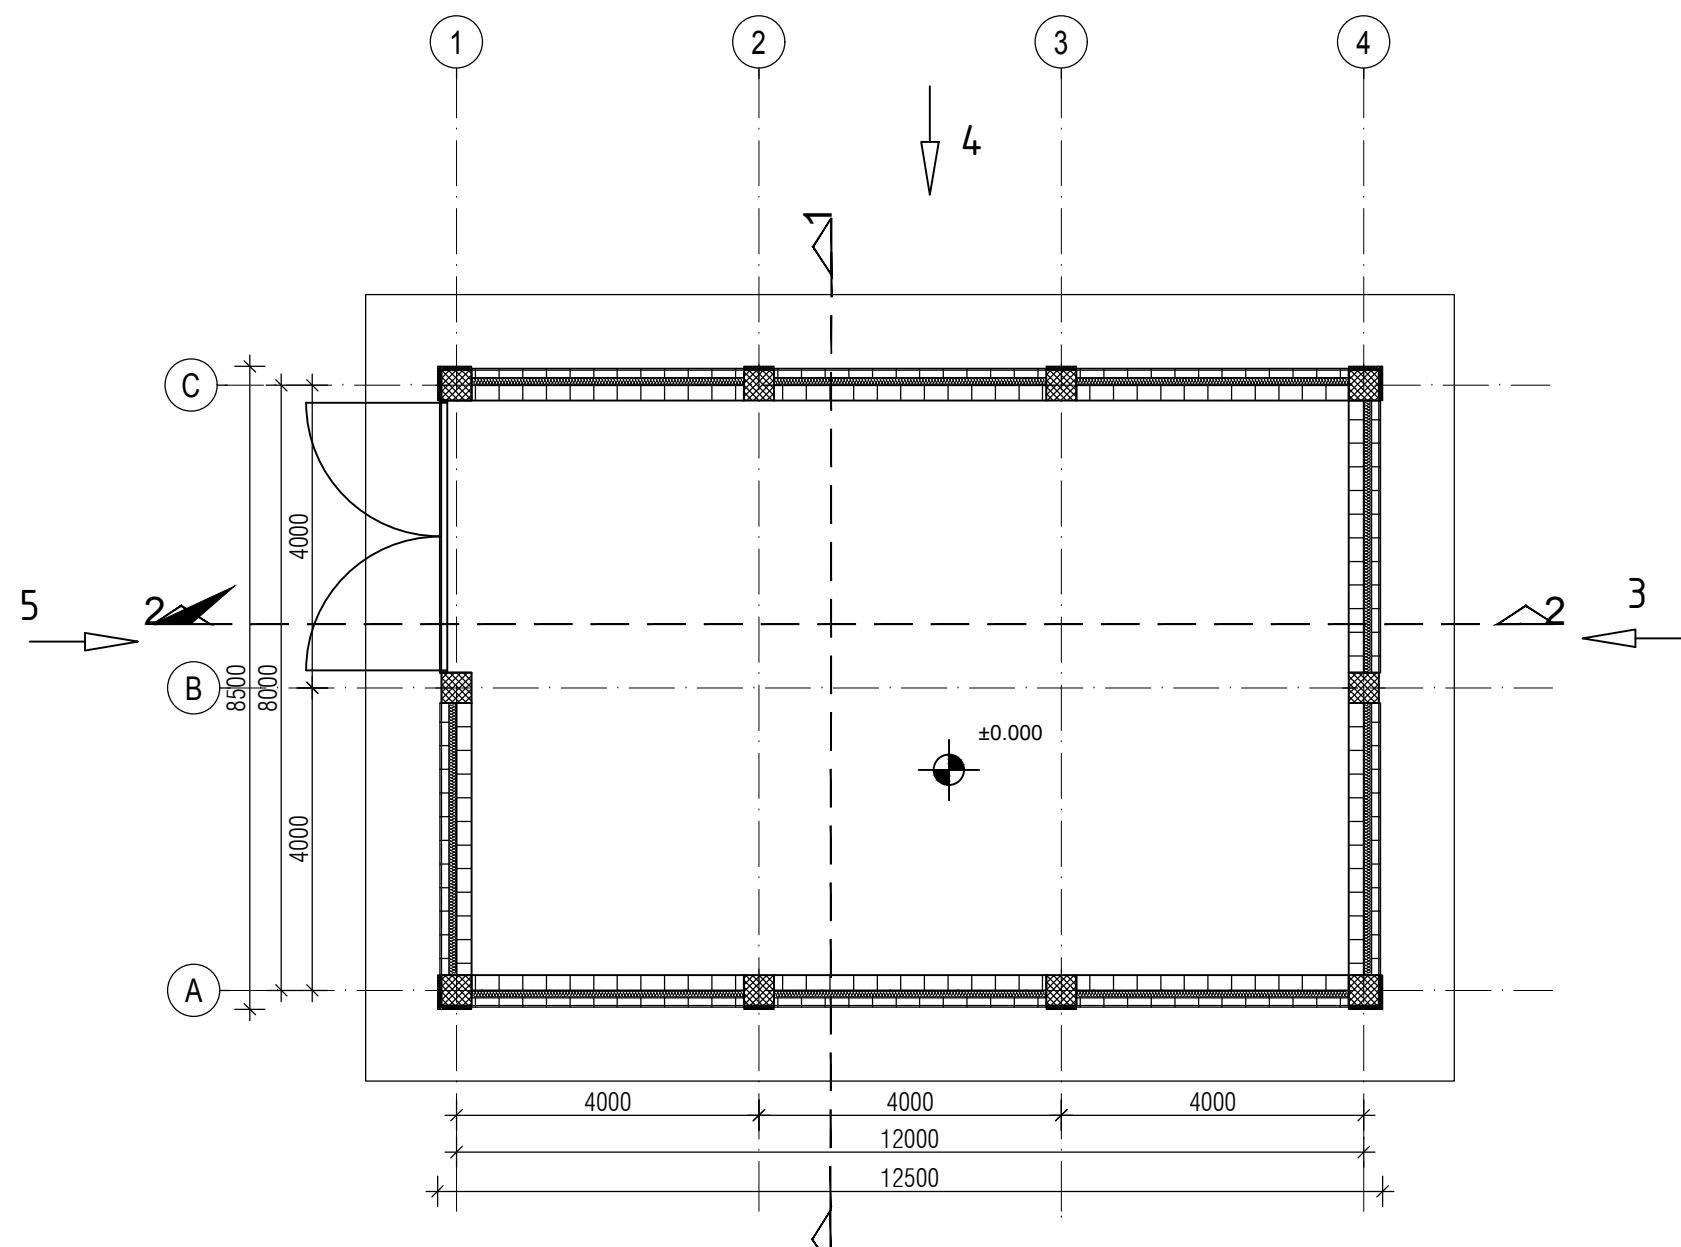


LEGENDA MATERIJALA / LEGEND:			
	ARMIRANI BETON	REINFORCED CONCRETE	
	GITER BLOK	CLAY BLOCK	
	PUNA OPEKA	BRICK BLOCK	
	TERMOIZOLACIJA	THERMAL INSULATION	


broj/No	NAMENA PROSTORIJA / ROOMS	površina / area	obim / perimeter
		(m ²)	(m')
OSNOVA PRIZEMLJA / GROUND FLOOR			
KOMPRESORSKA STANICA / COMPRESSOR STATION			
1	Kompresorska stanica / Compressor station	88.15	38.40
UKUPNO / TOTAL:		88.15	
NETO POVRŠINA PRIZEMLJA / NETO AREA GROUND FLOOR:		88.15	
BRUTO POVRŠINA PRIZEMLJA / BRUTO AREA GROUND FLOOR:		106.25	
BRGP / GBA:		106,25	
POVRŠINA HORIZONTALNE PROJEKCIJE KROVA / AREA HORIZONTAL PROJECTIONS OF THE ROOF:		106.25	




△ △ 0				Б. Лазич дип.инж.арх. 300 4540 03 ДИПЛОМА ПРОЕКТАНТА		
REV.	Opis revizije / Revision description			Datum/Date	Crtao/Drawn	Overio/Appr.
Broj ugovora / Contract No :12.01.12625/52-17						
Konzorcium: Consortium: 						
 www.deltainzenjering.rs		Ime i prezime / Name		Paraf/Sign.	Investitor: Client:	 JP ELEKTROPRIVREDA SRBIJE PE ELEKTROPRIVREDA SERBIA
	Odg. projektant: Respon. designer:	Mirjana Lazić dipl. ing.arh.				
	Licenca odg.proj.: Res. des. license:	300 4540 03			Objekat: Complex:	Postrojenje za ODG za TE Nikola Tesla A FGD Construction Project for TPP Nikola Tesla
	Vrsta teh. dok.: Project type:	IDR - Idejno rešenje IDR - Conceptual design			Postrojenje: Facility:	Zona krečnjaka i gipsa Limestone and gypsum area
	Datum: Date:	25.01.2017	Projekcija: Projection:	 	Deo postrojenja: Unit:	C36 - Kompresorska stanica C36 - Compressor station
	Deo projekta: Project part:	Projekat arhitekture Architectural Design				
Razmera: Scale:	Naziv crteža: Drawing name:			Crtež broj: Drawing number:		List/od: Page/of:
1/100	OSNOVA PRIZEMLJA FLOOR PLAN ON ±0.00			NTFGD-S1.0-IDR-1.0.0-C36-001D-rev00		1/1
						Rev. △ 0

ROOF PLAN - OSNOVA KROVA

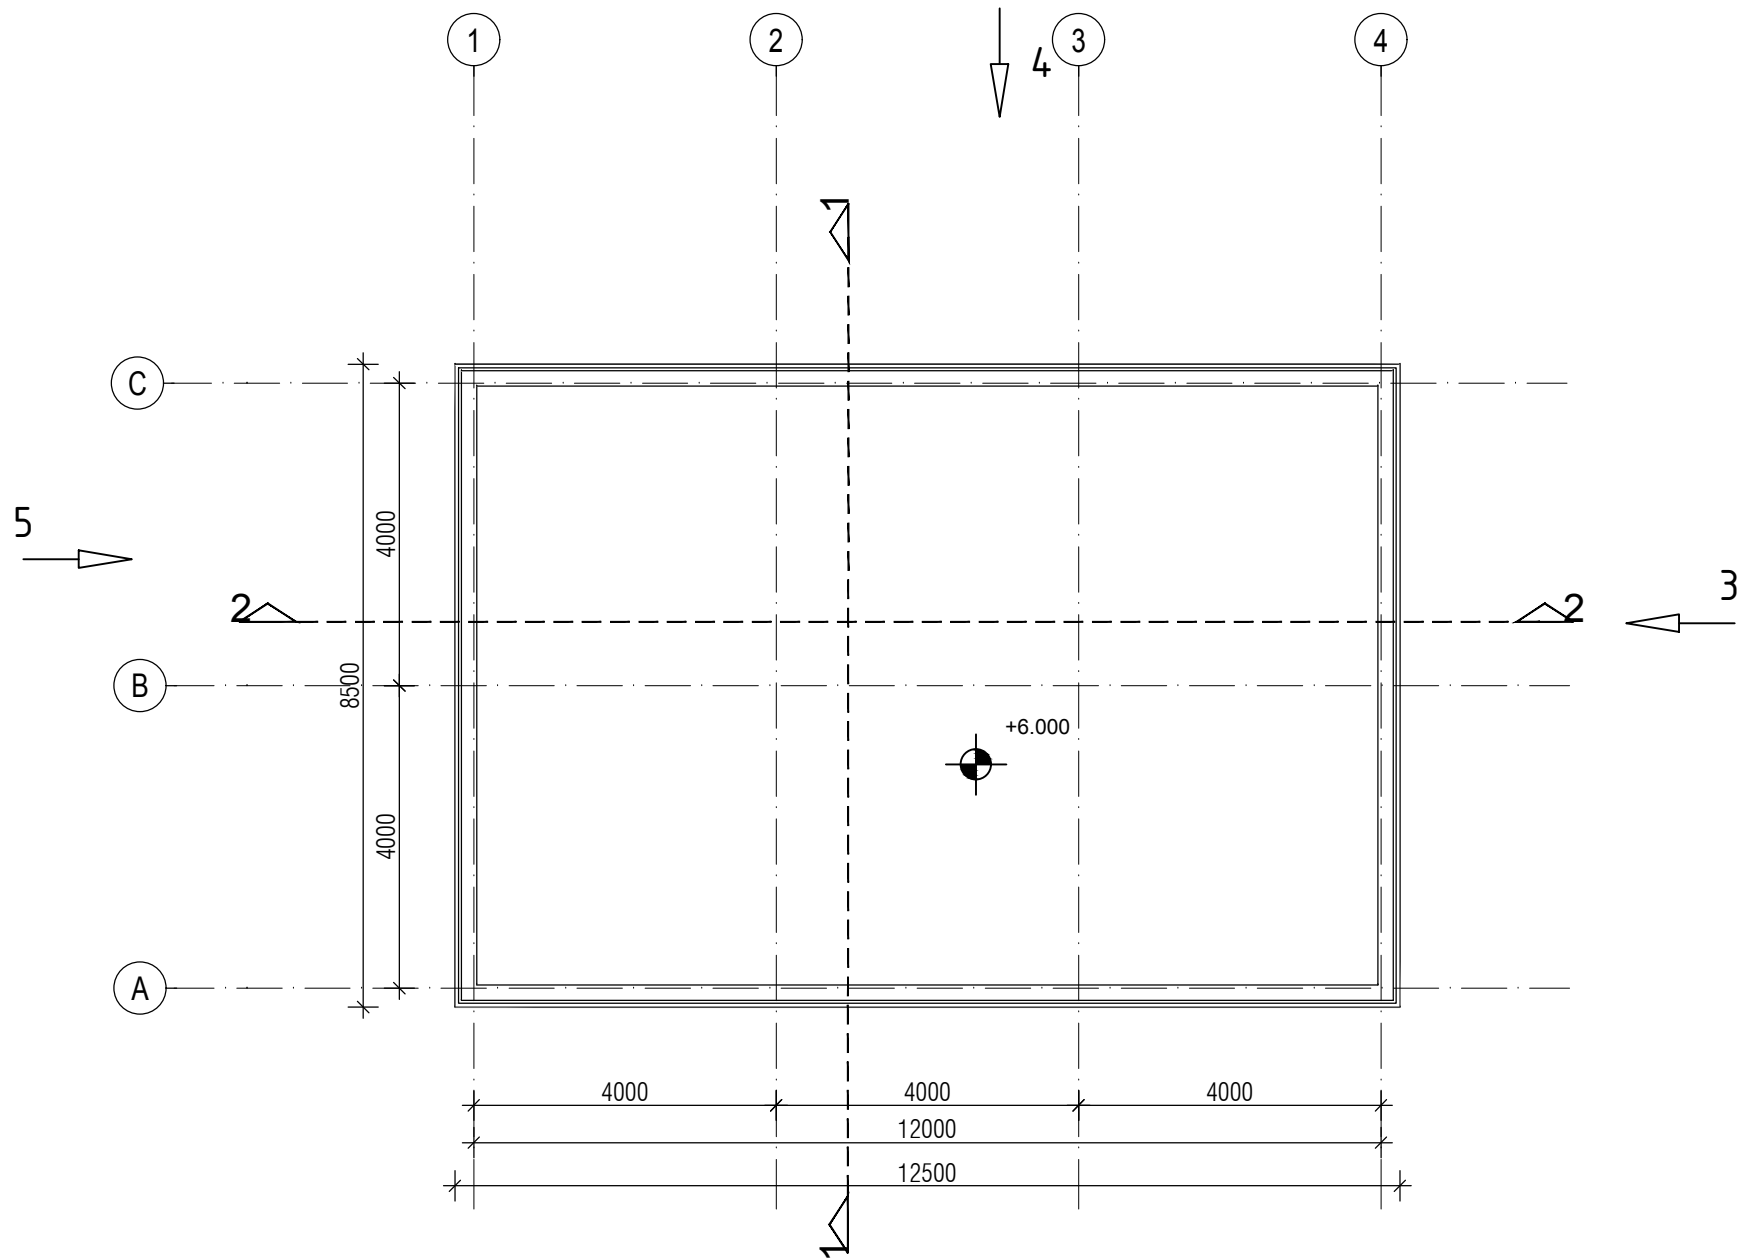


 
△				
△				
△				
REV.	Opis revizije / Revision description	Datum/Date	Crtao/Drawn	Overio/Appr.
Broj ugovora / Contract No :12.01.12625/52-17				
Konzorcium: Consortium:				
				
 www.deltainzenjering.rs	Odg. projektant: Respon. designer:	Ime i prezime / Name	Potpis/Sign.	Investitor: Client:
	Licenca odg.proj.: Res. des. license:	300 4540 03		 JP ELEKTROPRIVREDA SRBIJE PE ELEKTROPRIVREDA SERBIA
	Vrsta teh. dok.: Project type:	IDR - Idejno rešenje IDR - Conceptual design		Objekat: Complex:
	Datum: Date:	25.01.2017	Projekcija: Projection:	 
	Deo projekta: Project part:	Projekat arhitekture Architectural Design		Deo postrojenja: Unit:
Razmera: Scale:	Naziv crteža: Drawing name:		Crtež broj: Drawing number:	List/od: Page/of:
1/100	OSNOVA KROVA ROOF PLAN		NTFGD-S1.0-IDR-1.0.0-C36-002D-rev00	2/4
				Rev. 

SECTION 1-1
PRESEK 1-1

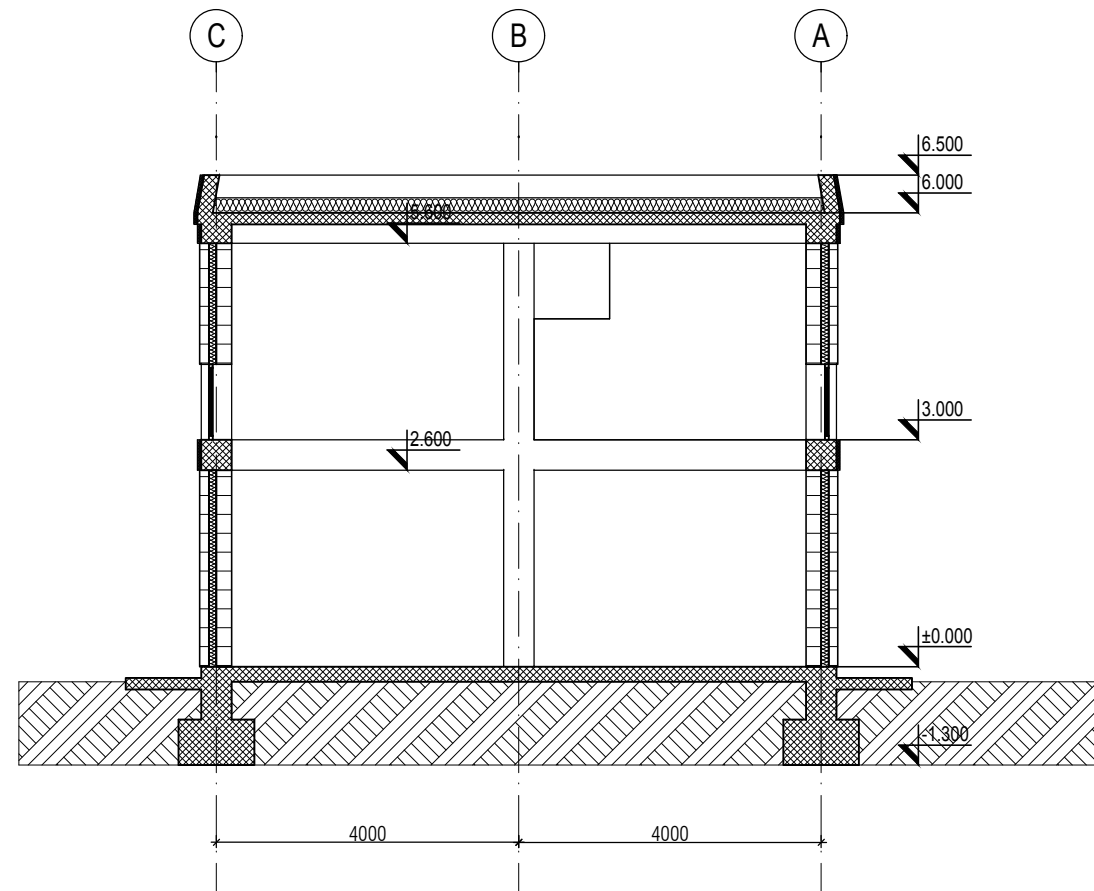


SECTION 2-2
PRESEK 2-2

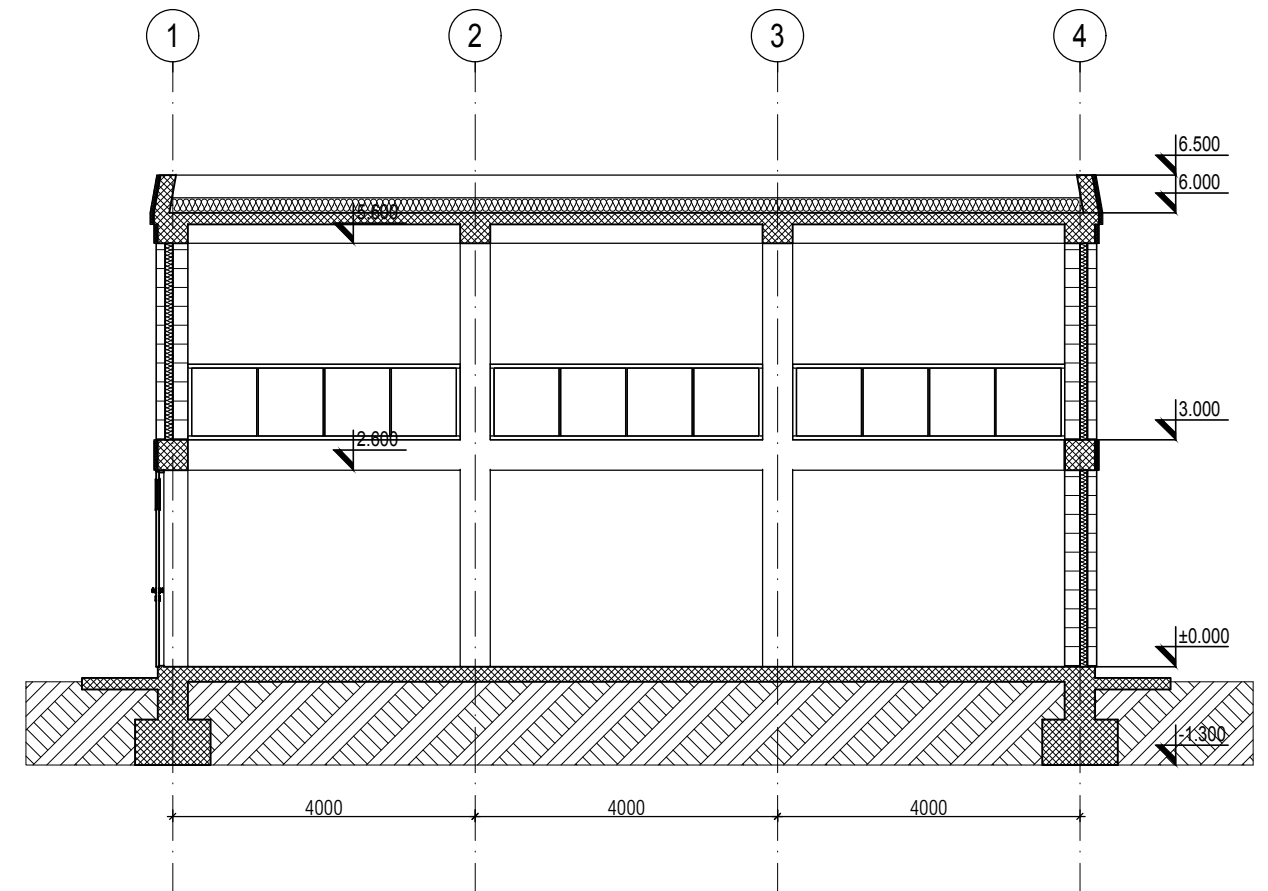


 							
							
							
REV.	Opis revizije / Revision description			Datum/Date	Crtao/Drawn	Overio/Appr.	
Broj ugovora / Contract No :12.01.12625/52-17							
Konzorcium: Consortium:							
 www.deltainzenjering.rs 							
 www.deltainzenjering.rs		Ime i prezime / Name		Paraf/Sign.	Investitor: Client:	 JP ELEKTROPRIVREDA SRBIJE PE ELEKTROPRIVREDA SERBIA	
		Odg. projektant: Respon. designer:	Mirjana Lazić dipl. ing.arh.				
		Licenca odg.proj.: Res. des. license:		300 4540 03		Objekat: Complex:	Postrojenje za ODG za TE Nikola Tesla A FGD Construction Project for TPP Nikola Tesla
		Vrsta teh. dok.: Project type:		IDR - Idejno rešenje IDR - Conceptual design		Postrojenje: Facility:	Zona krečnjaka i gipsa Limestone and gypsum area
		Datum: Date:		25.01.2017	Projekcija: Projection:		Deo postrojenja: Unit:
		Deo projekta: Project part:		Projekat arhitekture Architectural Design		C36 - Kompresorska stanica C36 - Compressor station	
Razmera: Scale:	Naziv crteža: Drawing name:			Crtež broj: Drawing number:		List/od: Page/of:	
1/100	PRESECI 1-1 I 2-2 SECTIONS 1-1 & 2-2			NTFGD-S1.0-IDR-1.0.0-C36-003D-rev00		3/4	
Rev.							


VIEW 3
POGLED 3

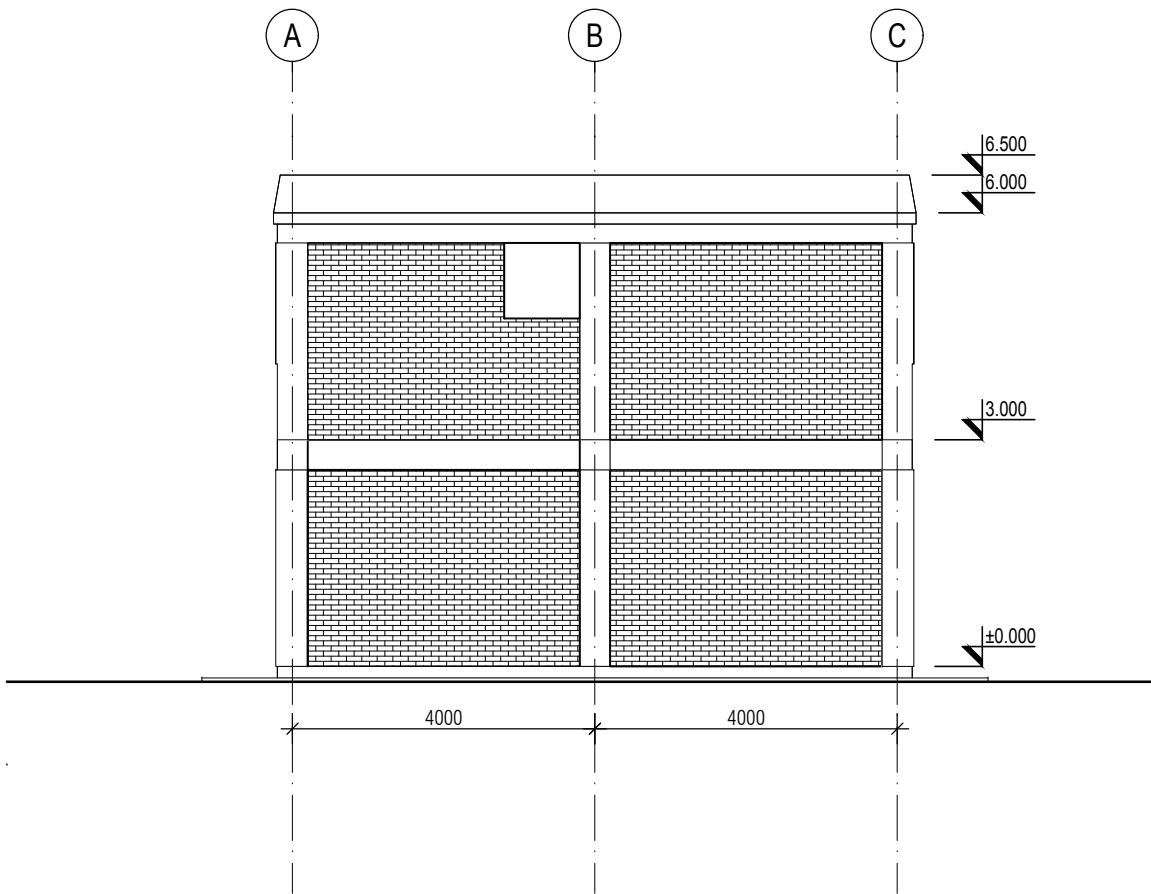



VIEW 4
POGLED 4

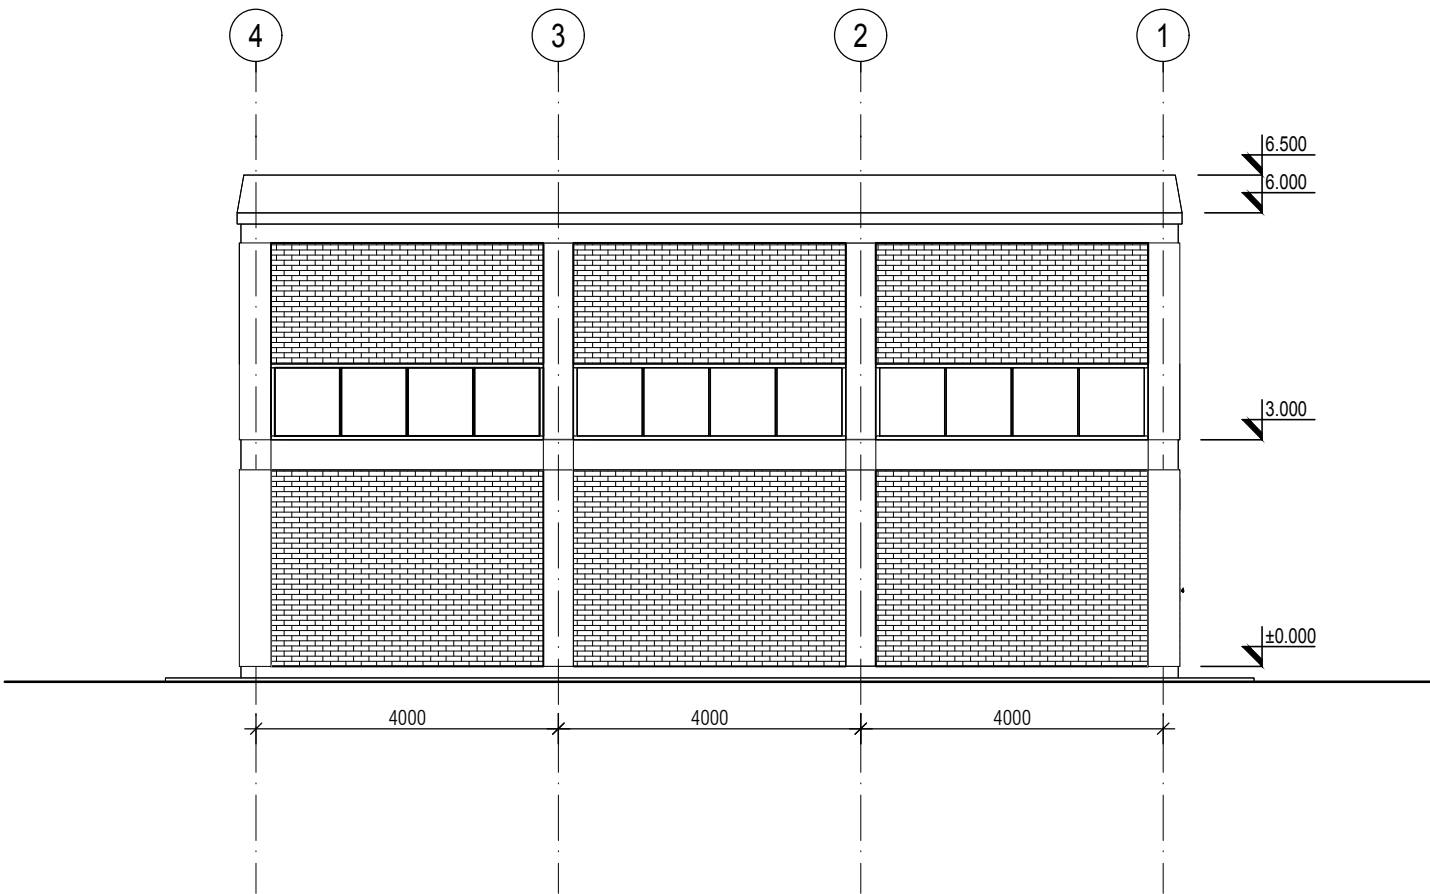



VIEW 5
POGLED 5

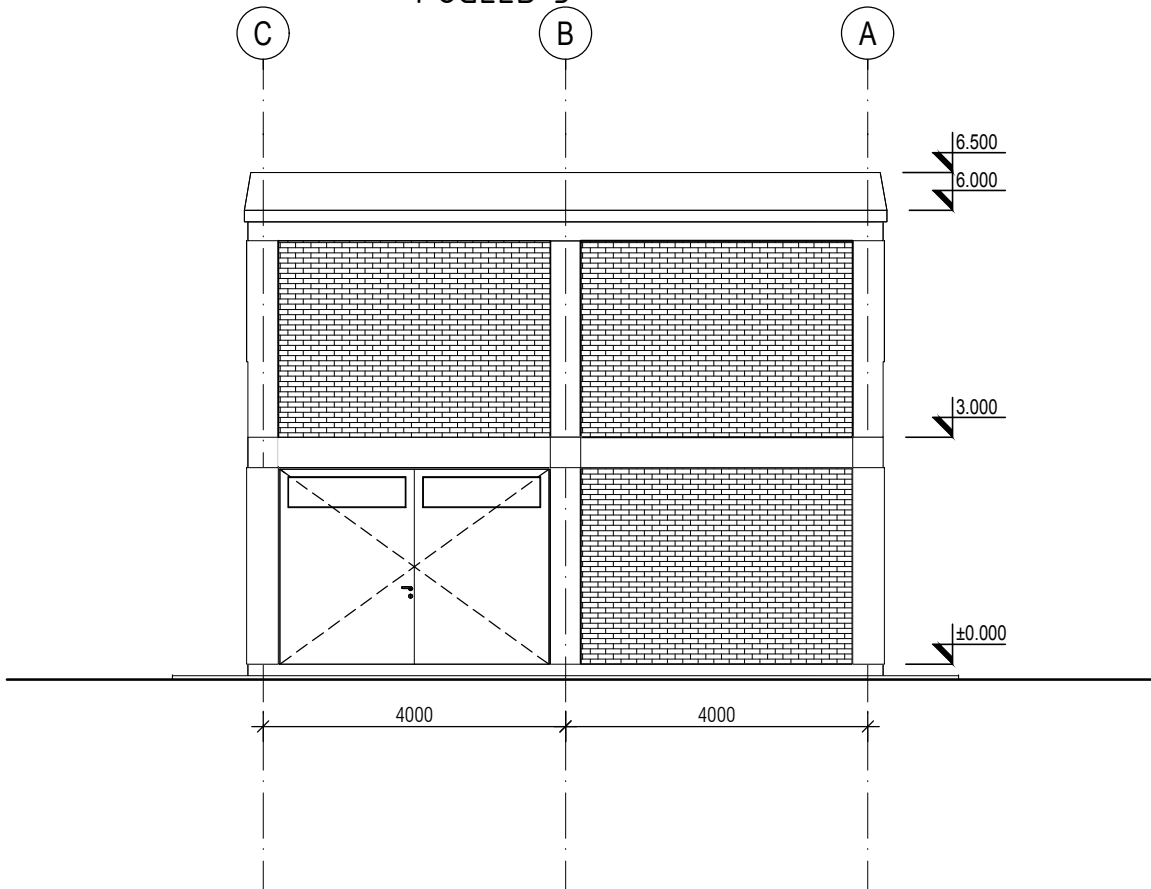

△				
△				
△				
REV.	Opis revizije / Revision description	Datum/Date	Crtao/Drawn	Overio/Appr.
Broj ugovora / Contract No :12.01.12625/52-17				
Konzorcium: Consortium:				
delta inženjering www.deltainzenjering.rs ITOCHU MITSUBISHI HITACHI POWER SYSTEMS EUROPE Jedinstvo				
 www.deltainzenjering.rs	Odg. projektant: Respon. designer:	Ime i prezime / Name	Potpis/Sign.	Investitor: Client:
	Licenca odg.proj.: Res. des. license:	Mirjana Lazic dipl. ing.arh.		 JP ELEKTROPRIVREDA SRBIJE PE ELEKTROPRIVREDA SERBIA
	Vrsta teh. dok.: Project type:	300 4540 03		Objekat: Complex:
	Datum: Date:	IDR - Idejno rešenje IDR - Conceptual design		Postrojenje: Facility:
	Deo projekta: Project part:	25.01.2017	Projekcija: Projection:	C36 - Kompresorska stanica C36 - Compressor station
Razmera: Scale:	Naziv crteža: Drawing name:	Projekat arhitekture Architectural Design	Deo postrojenja: Unit:	
1/100	FASADE (POGLEDI 3, 4 I 5) FACADES (VIEWS 3, 4 & 5)		Crtež broj: Drawing number:	List/od: Page/of:
			NTFGD-S1.0-IDR-1.0.0-C36-004D-rev00	4/4
				Rev.

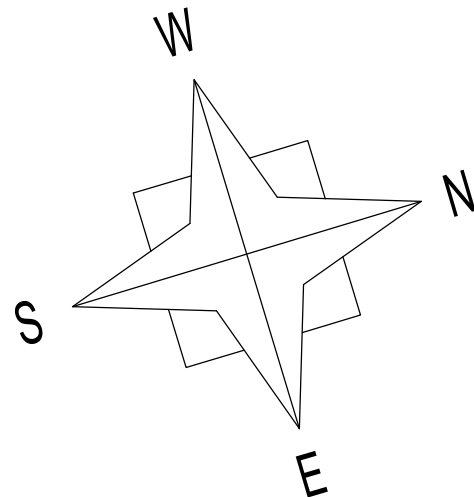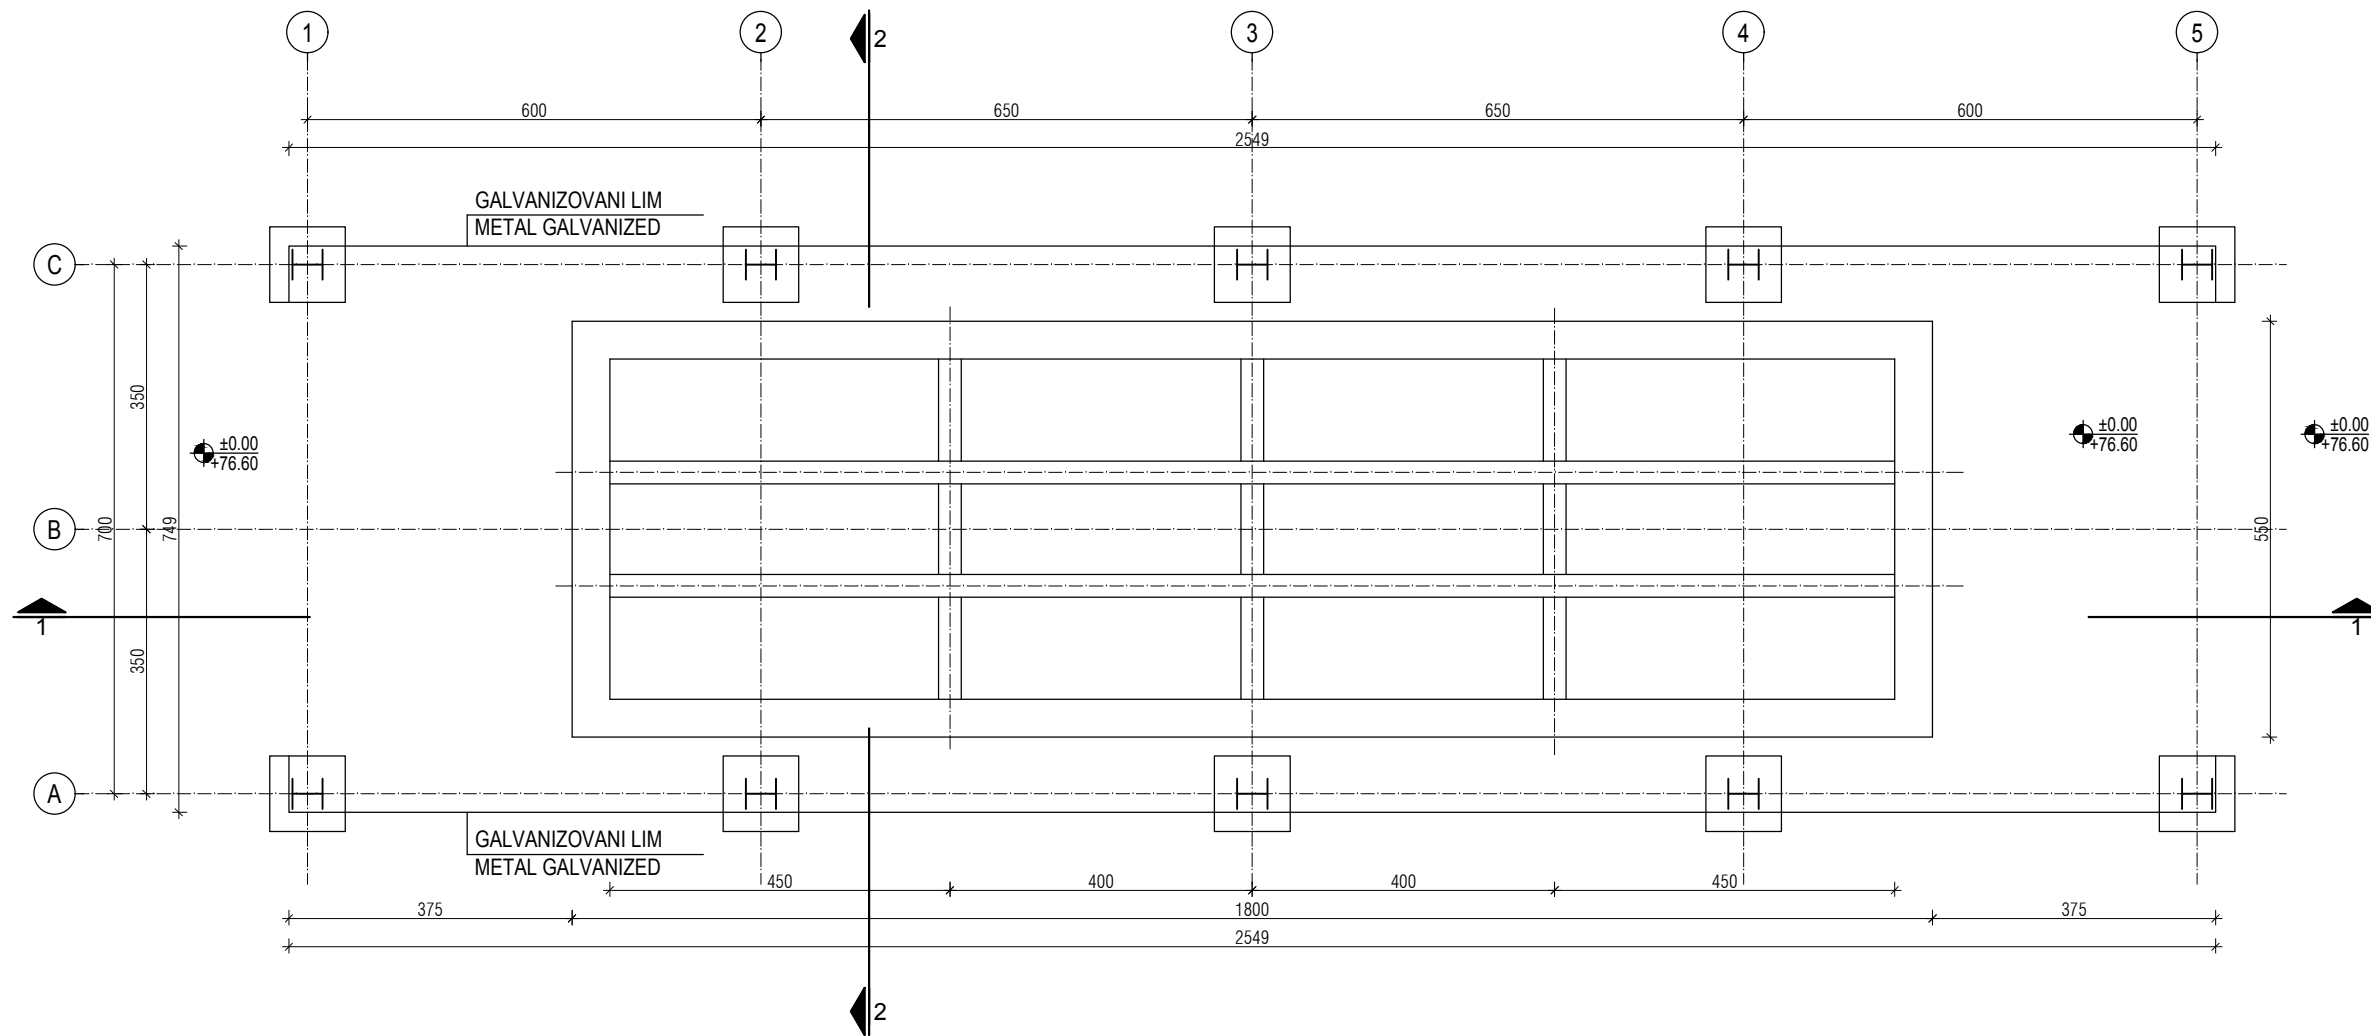


△						
△						
△						
REV.	Opis revizije / Revision description			Datum/Date	Crtao/Drawn	Overio/Appr.
Broj ugovora / Contract No :12.01.12625/52-17						
Konzorcium: Consortium:						
						
 delta inženjering www.deltainzenjering.rs	Odg. projektant: Respon. designer:	Ime i prezime / Name		Paraf/Sign.		Investitor: Client:
	Licenca odg.proj.: Res. des. license:	Mirjana Lazić dipl.inž.arh.				 JP ELEKTROPRIVREDA SRBIJE PE ELEKTROPRIVREDA SERBIA
	Vrsta teh. dok.: Project type:	300 4540 03				Objekat: Complex:
	Datum: Date:	IDR - Idejno rešenje IDR - Conceptual design				Postrojenje: Facility:
	Deo projekta: Project part:	25.01.2018.		Projekcija: Projection:		Zona krečnjaka i gipsa Limestone and gypsum area
Razmera: Scale:		Naziv crteža: Drawing name:		Crtež broj: Drawing number:		List/od: Page/of:
1/100		OSNOVA PRIZEMLJA GROUND FLOOR PLAN		NTFGD-S1.0-IDR-1.0.0-C39-001D-rev00		1/4
						Rev.

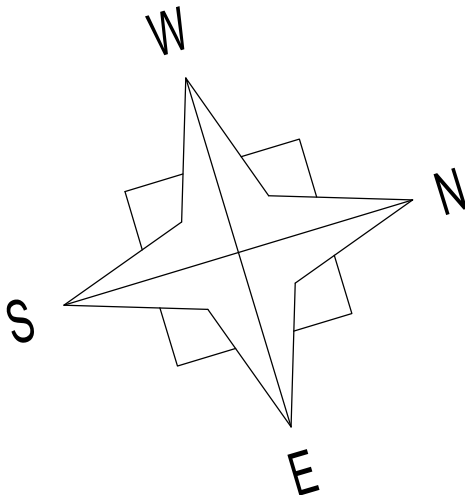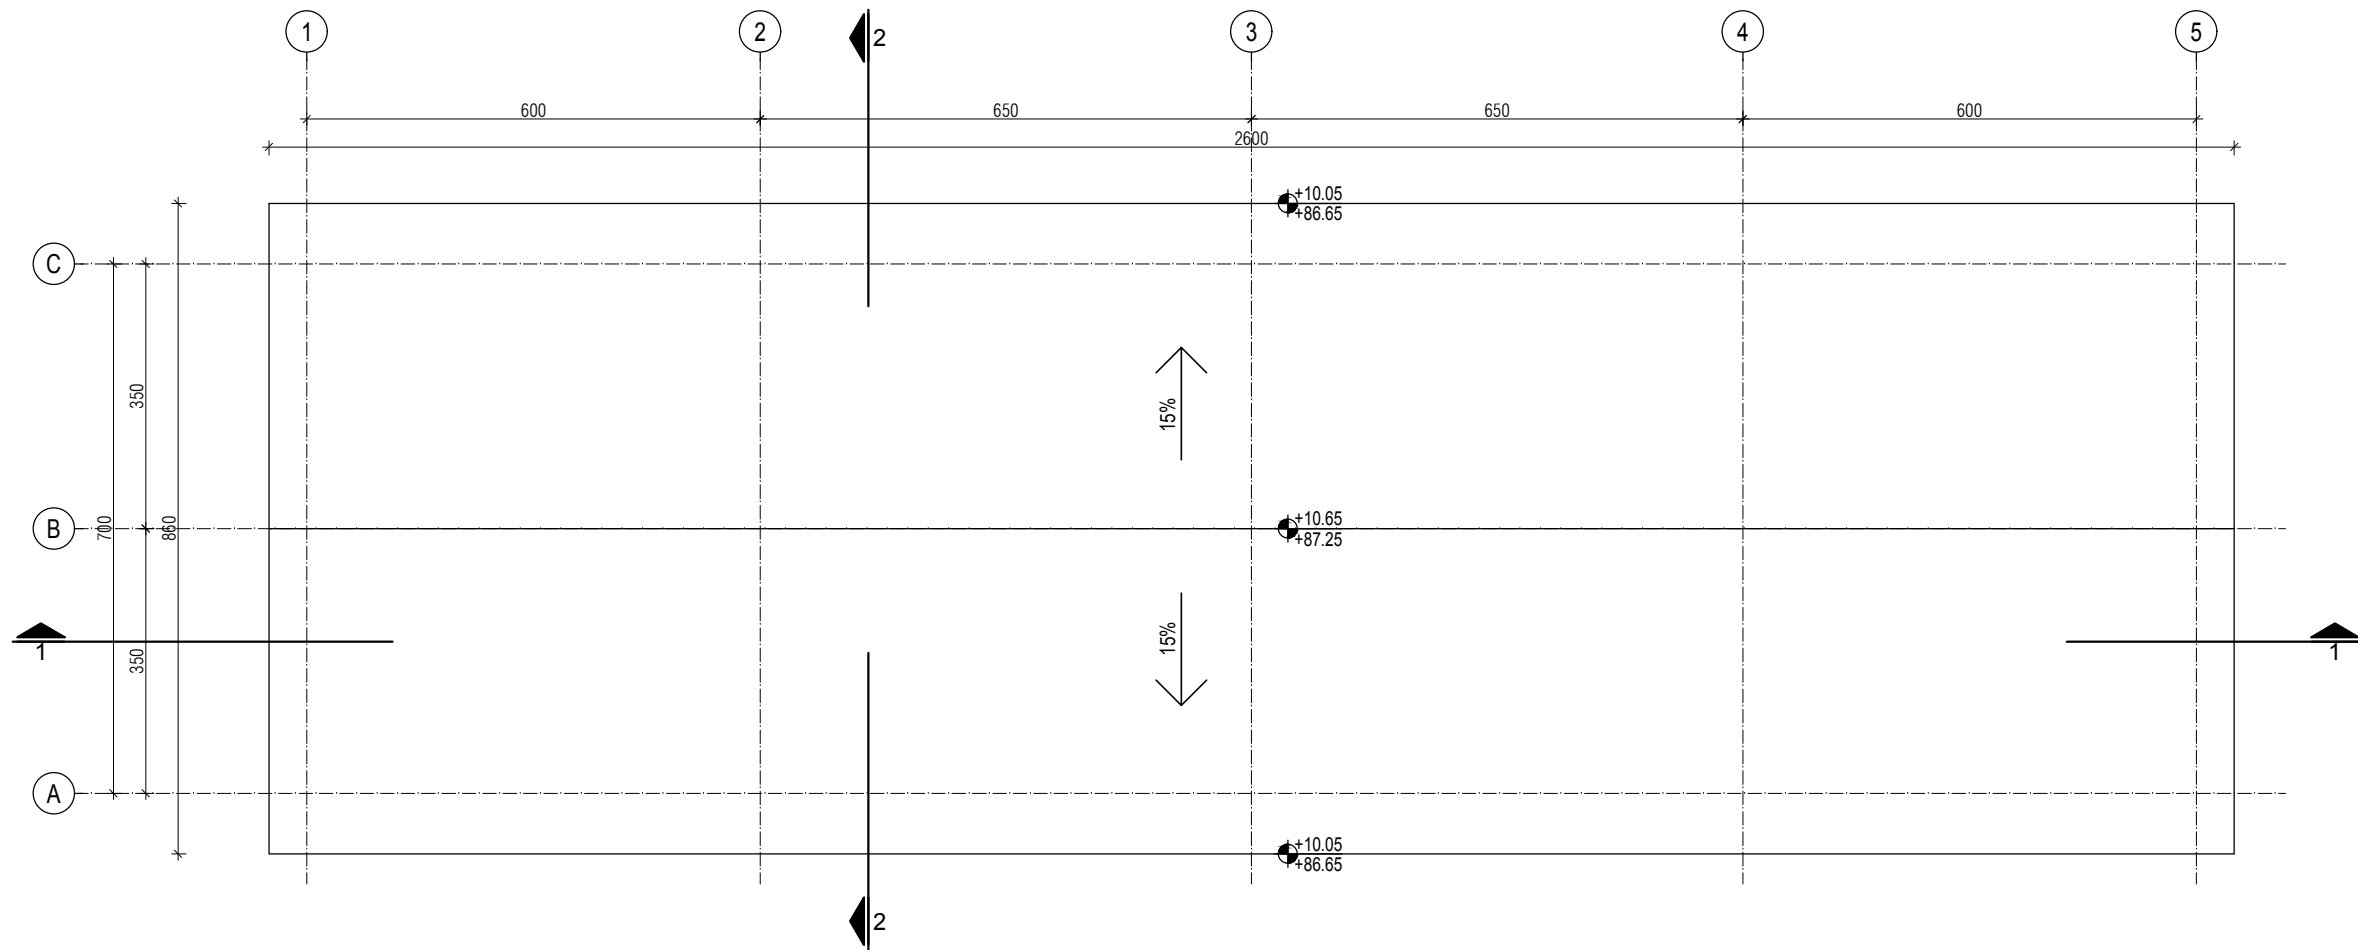


△							
△							
△							
REV.	Opis revizije / Revision description			Datum/Date	Crtao/Drawn	Overio/Appr.	
Broj ugovora / Contract No :12.01.12625/52-17							
Konzorcium: Consortium:							
							
 www.deltainzenjering.rs	Odg. projektant: Respon. designer:	Ime i prezime / Name		Paraf/Sign.	Investitor: Client:	 JP ELEKTROPRIVREDA SRBIJE PE ELEKTROPRIVREDA SERBIA	
	Licenca odg.proj.: Res. des. license:	300 4540 03			Objekat: Complex:		Postrojenje za ODG za TE Nikola Tesla A FGD Construction Project for TPP Nikola Tesla
	Vrsta teh. dok.: Project type:	IDR - Idejno rešenje IDR - Conceptual design			Postrojenje: Facility:	Zona krečnjaka i gipsa Limestone and gypsum area	
	Datum: Date:	25.01.2018.	Projekcija: Projection:	 	Deo postrojenja: Unit:	C39-Istovarna stanica za vagone C39-Limestone railway unloading	
	Deo projekta: Project part:	Projekat arhitekture Architectural Design					
Razmera: Scale:	Naziv crteža: Drawing name:					Crtež broj: Drawing number:	List/od: Page/of:
1/100	OSNOVA KROVNIH RAVNI ROOF PLAN					NTFGD-S1.0-IDR-1.0.0-C39-002D-rev00	2/4
							Rev.



PRESEK 1-1 / SECTION 1-1

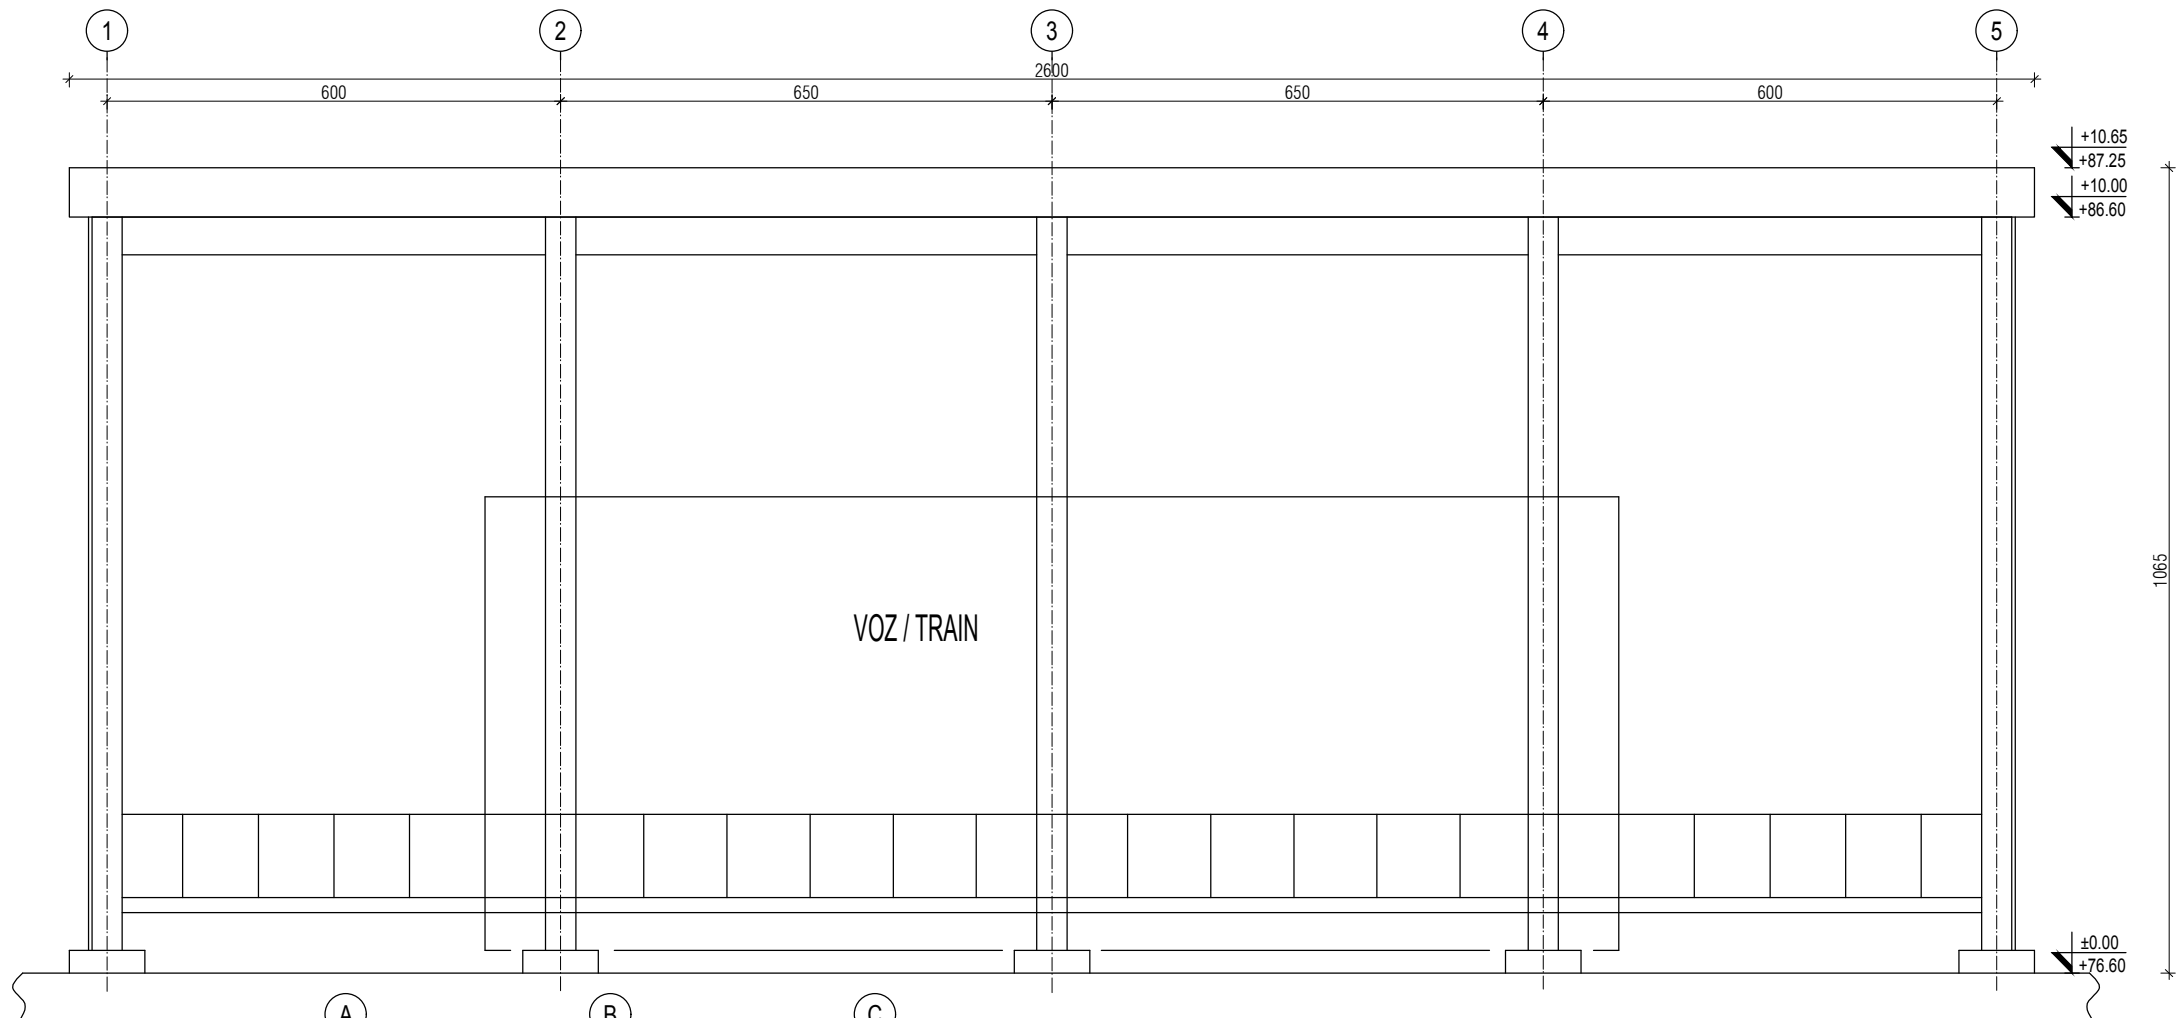





















SECTION 2-2 / PRESEK 2-2

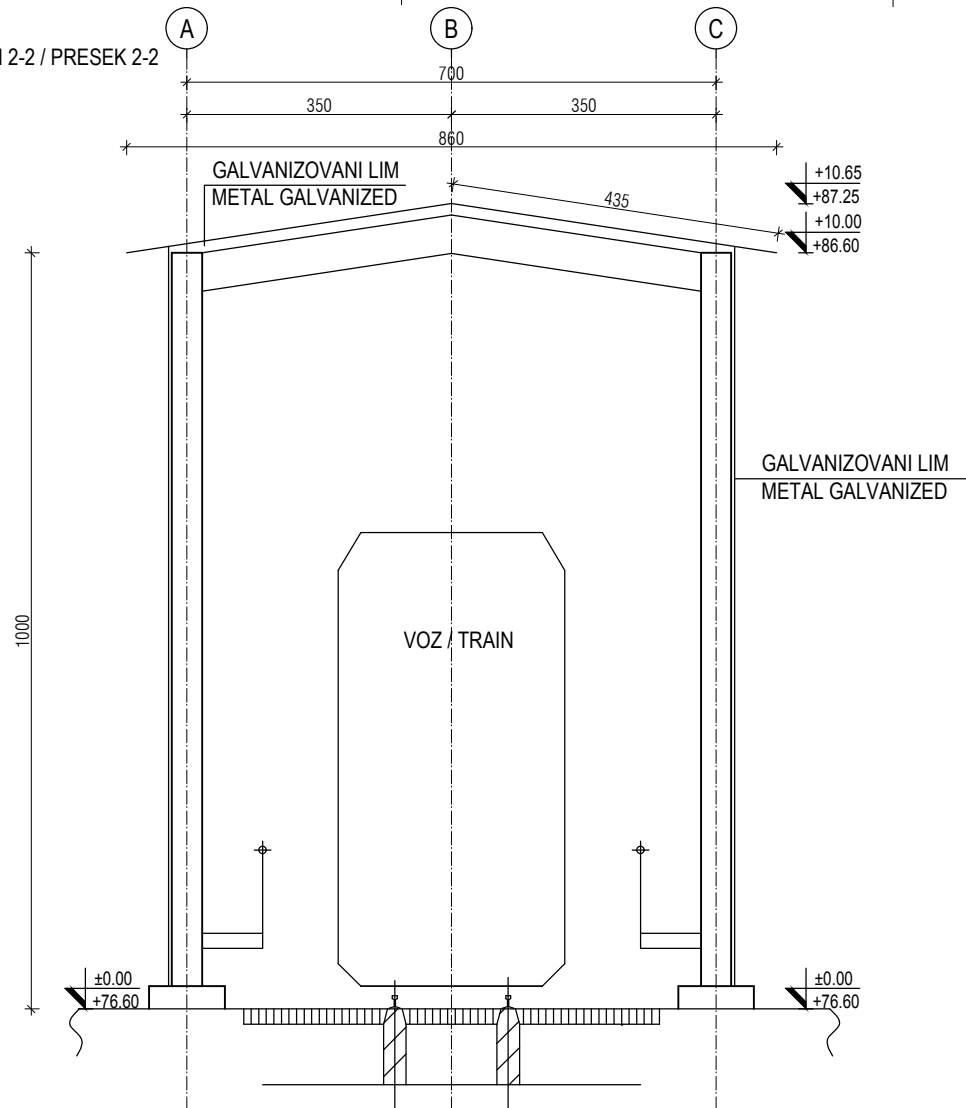











REV.	Opis revizije / Revision description					Datum/Date	Crtao/Drawn	Overio/Appr.
Broj ugovora / Contract No :12.01.12625/52-17								
Konzorcium: Consortium:								
 www.deltainzenjering.rs				Ime i prezime / Name		Paraf/Sign.		Investitor: Client:
		Odg. projektant: Respon. designer:		Mirjana Lazić dipl.inž.arh.				
		Licenca odg.proj.: Res. des. license:		300 4540 03				Objekat: Complex:
		Vrsta teh. dok.: Project type:		IDR - Idejno rešenje IDR - Conceptual design				Postrojenje: Facility:
		Datum: Date:		25.01.2018.		Projekcija: Projection:		
Deo projekta: Project part:		Projekat arhitekture Architectural Design		Deo postrojenja: Unit:		C39-Istovarna stanica za vagon C39-Limestone railway unloading		
Razmera: Scale:	Naziv crteža: Drawing name:			Crtež broj: Drawing number:				List/od: Page/of:
1/100	PRESECI 1-1, 2-2 CROSS SECTIONS 1-1, 2-2			NTFGD-S1.0-IDR-1.0.0-C39-003D-rev00				3/4
				Rev.				

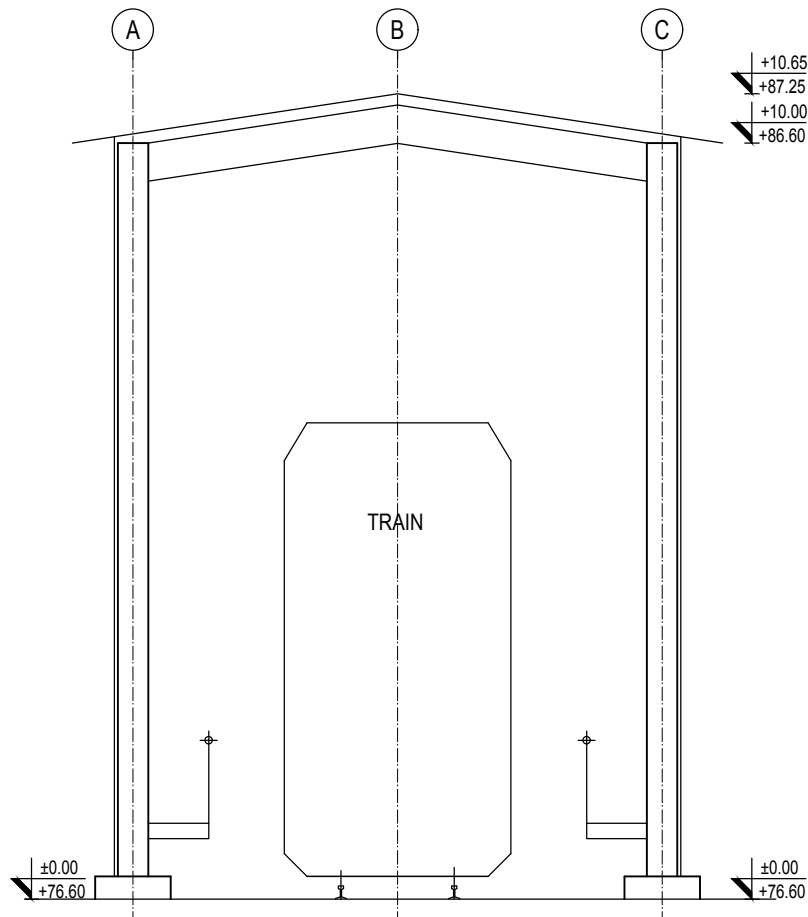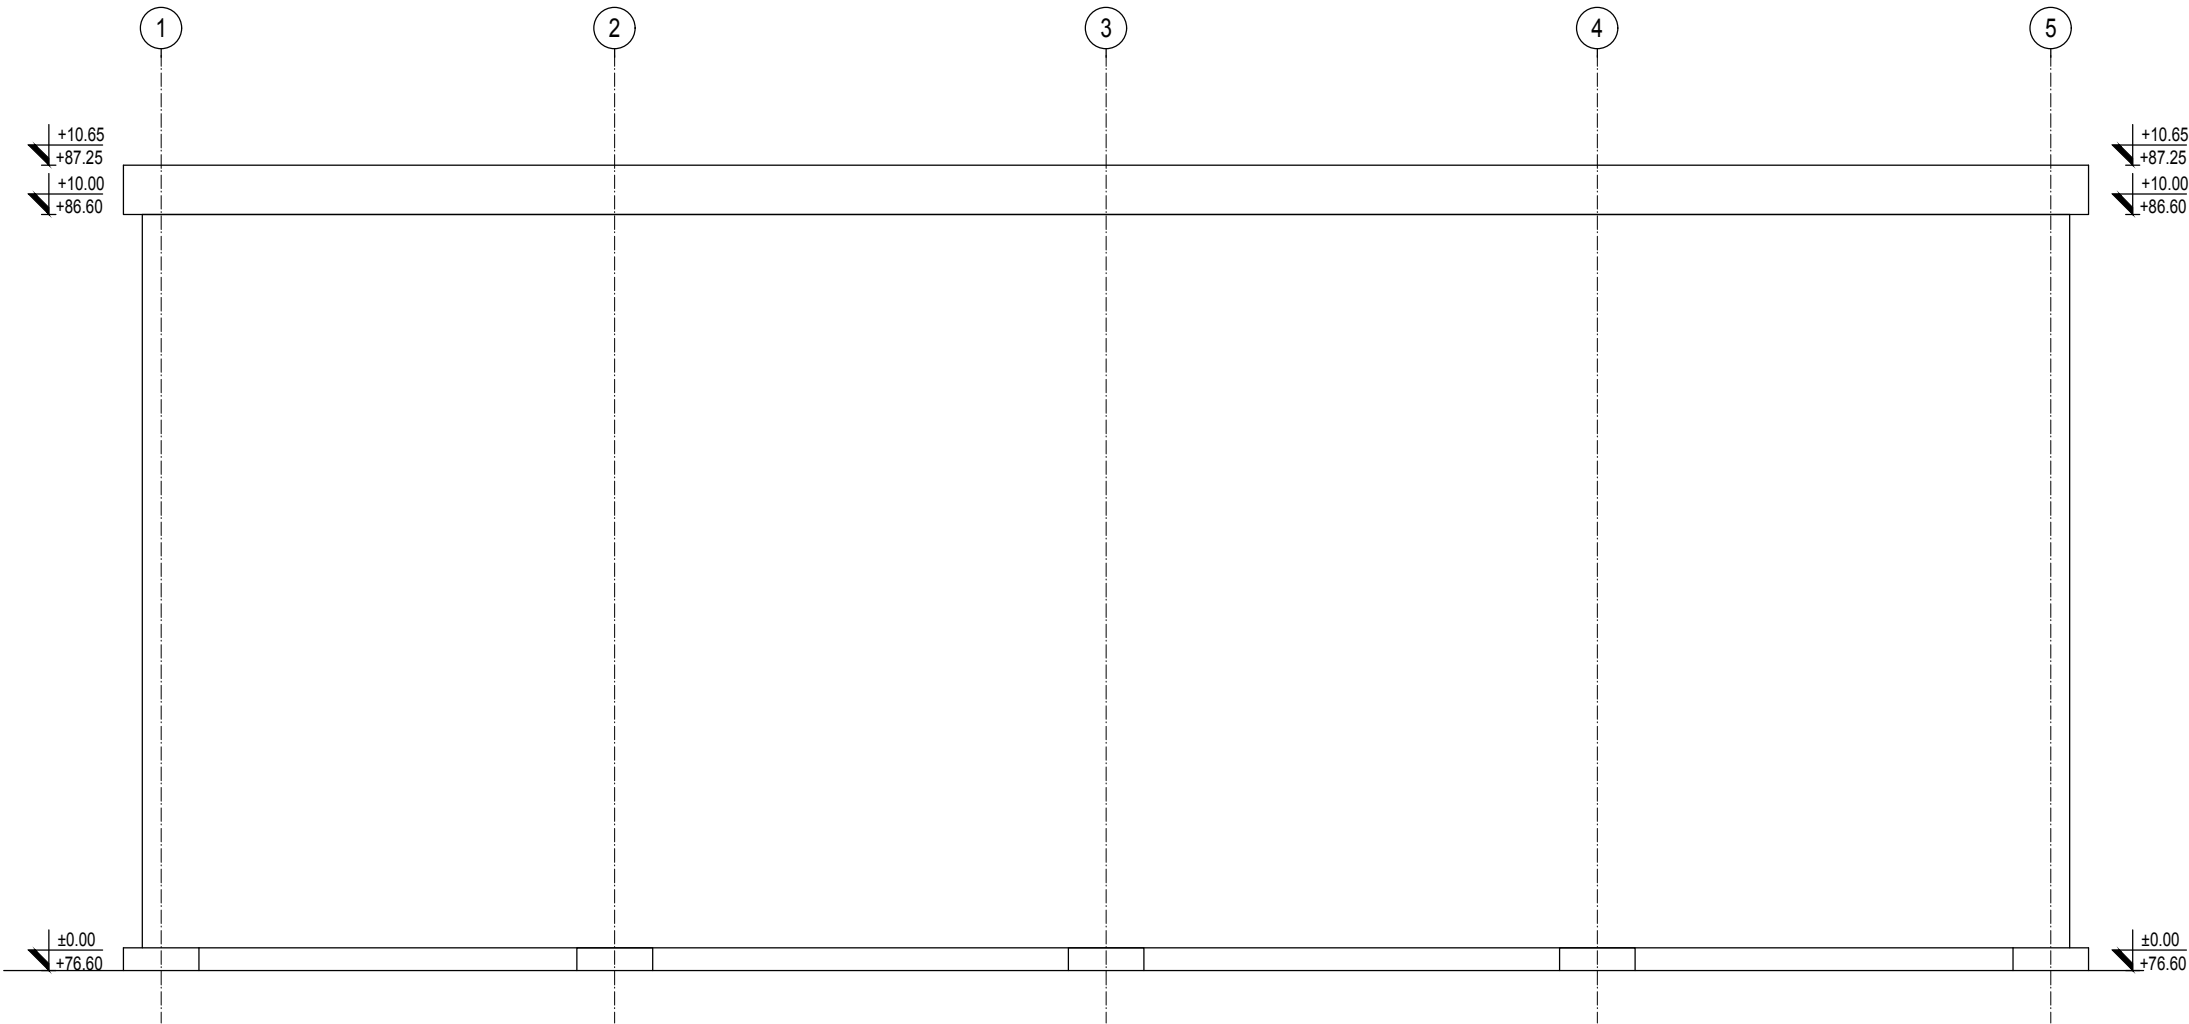

△						
△						
△						
△						
REV.	Opis revizije / Revision description			Datum/Date	Crtao/Drawn	Overio/Appr.
Broj ugovora / Contract No :12.01.12625/52-17						
Konzorcium: Consortium:						
						
 www.deltainzenjering.rs	Odg. projektant: Respon. designer:	Ime i prezime / Name		Paraf/Sign.	Investitor: Client:	JP ELEKTROPRIVREDA SRBIJE PE ELEKTROPRIVREDA SERBIA
	Licenca odg.proj.: Res. des. license:	300 4540 03			Objekat: Complex:	Postrojenje za ODG za TE Nikola Tesla A FGD Construction Project for TPP Nikola Tesla
	Vrsta teh. dok.: Project type:	IDR - Idejno rešenje IDR - Conceptual design			Postrojenje: Facility:	Zona krečnjaka i gipsa Limestone and gypsum area
	Datum: Date:	25.01.2018.	Projekcija: Projection:	 	Deo postrojenja: Unit:	C39-Istovarna stanica za vagone C39-Limestone railway unloading
	Deo projekta: Project part:	Projekat arhitekture Architectural Design				
Razmera: Scale:	Naziv crteža: Drawing name:		FASADE FACADES		Crtež broj: Drawing number:	List/od: Page/of:
1/100					NTFGD-S1.0-IDR-1.0.0-C39-004D-rev00	4/4
					Rev.	

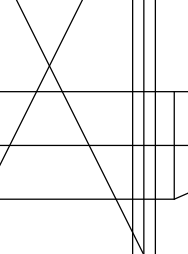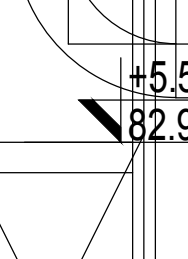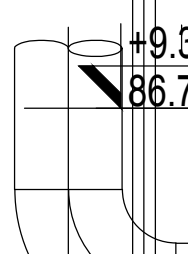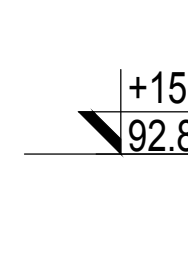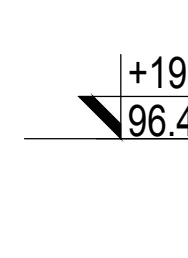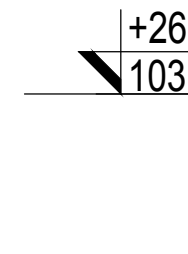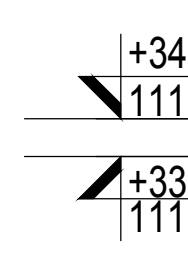   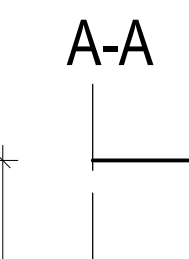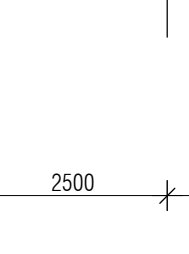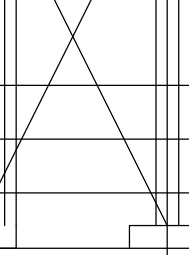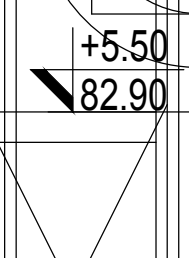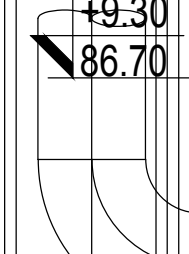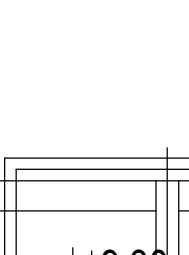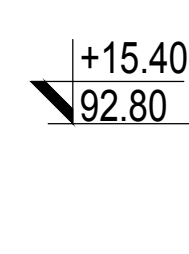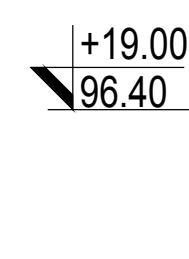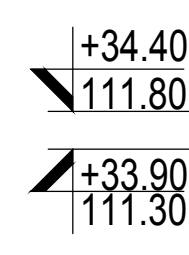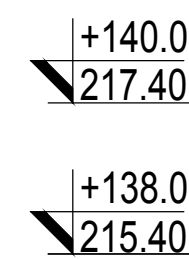


brojilo	NAMENA PROSTORUJA / ROOMS	podloga / area	obim / perimeter
		(m ²)	(m)
OSNOVA ABSORBERA / ABSORBER PLAN			
ABSORBER C1 (A1) ABSORBER C1 (A1)			
1	Platforma nivo 0.00 / Platform level 0.00	64.18	94.76
	Platforma nivo +5.50 / Platform level +5.50	3.80	7.90
3	Platforma nivo +9.30 / Platform level +9.30	124.63	114.98
4	Platforma nivo +15.40 / Platform level +15.40	37.20	62.68
5	Platforma nivo +19.00 / Platform level +19.00	48.69	80.00
6	Platforma nivo +26.30 / Platform level +26.30	167.93	190.17
7	Platforma nivo +33.90 / Platform level +33.90	77.71	134.10
8	Stepenice/Stairs	70.00	105.00
UKUPNO / TOTAL:		594.24	1,425.24
BRUTO POVRŠINA PLATFORMI / BRUT AREA PLATFORM		594.24	
BRUTO POVRŠINA TEMELJIA / BRUT AREA FOUNDATION:		831.00	
BRGP / GBA:		1,425.24	

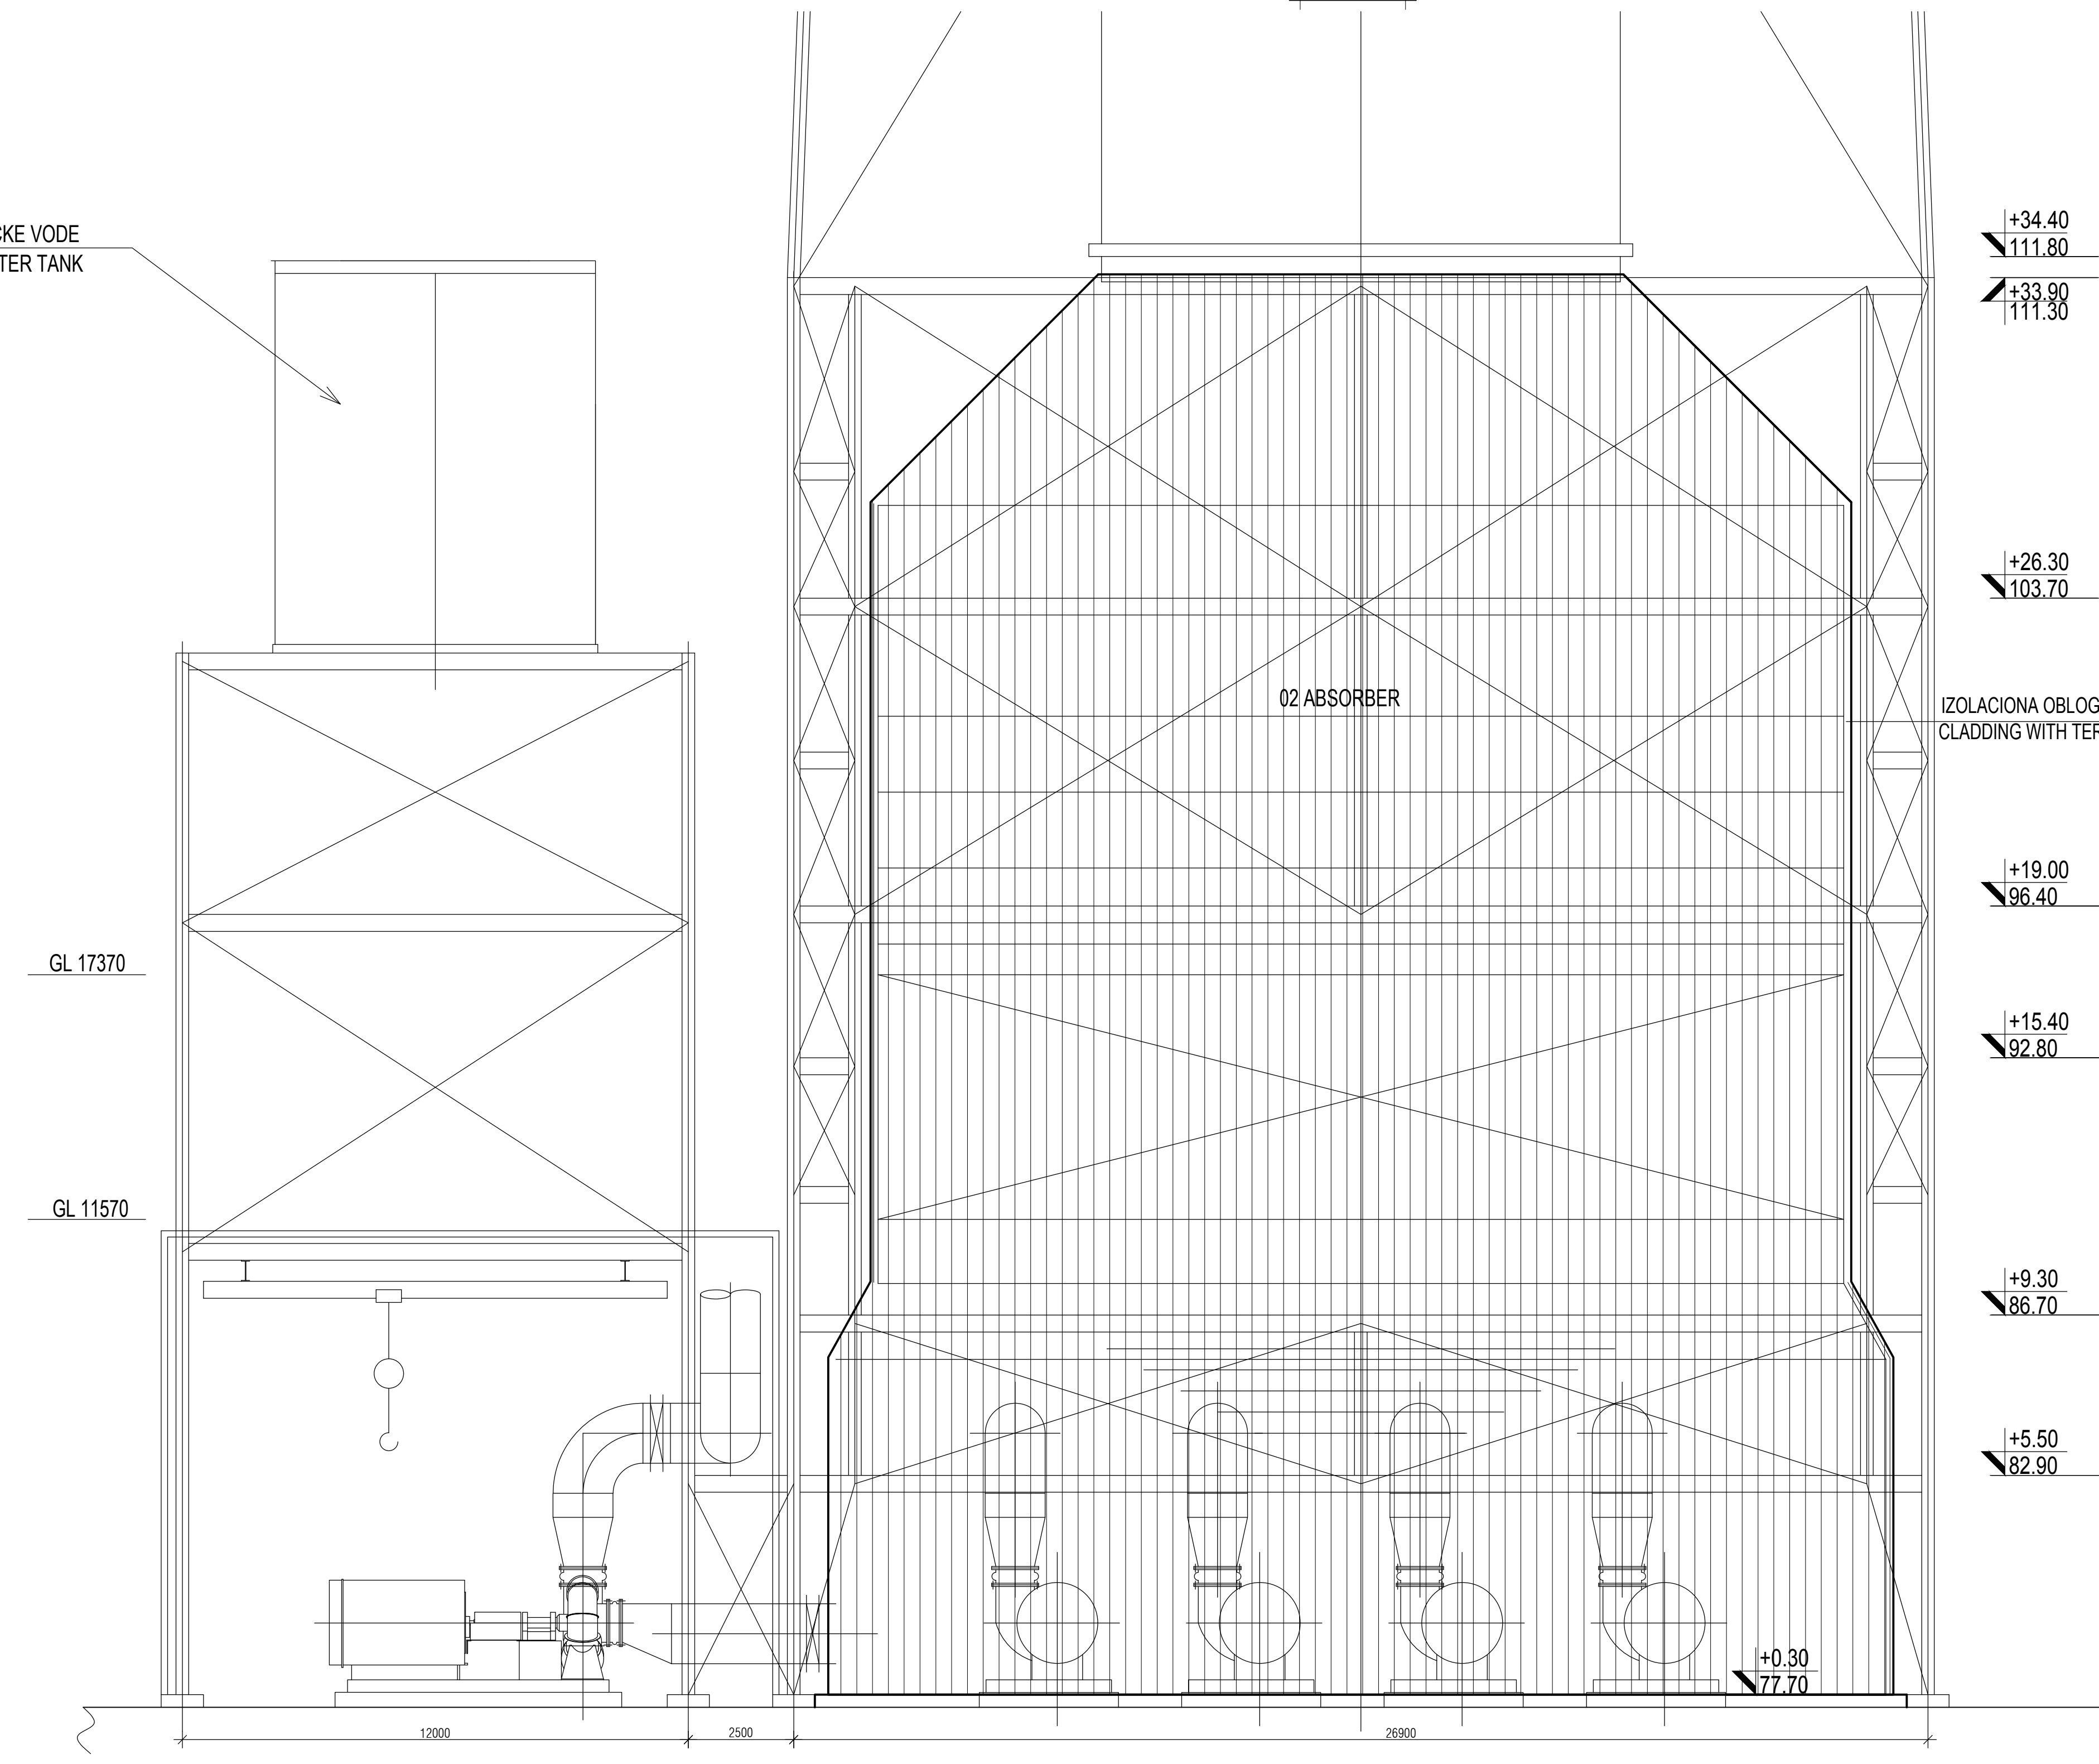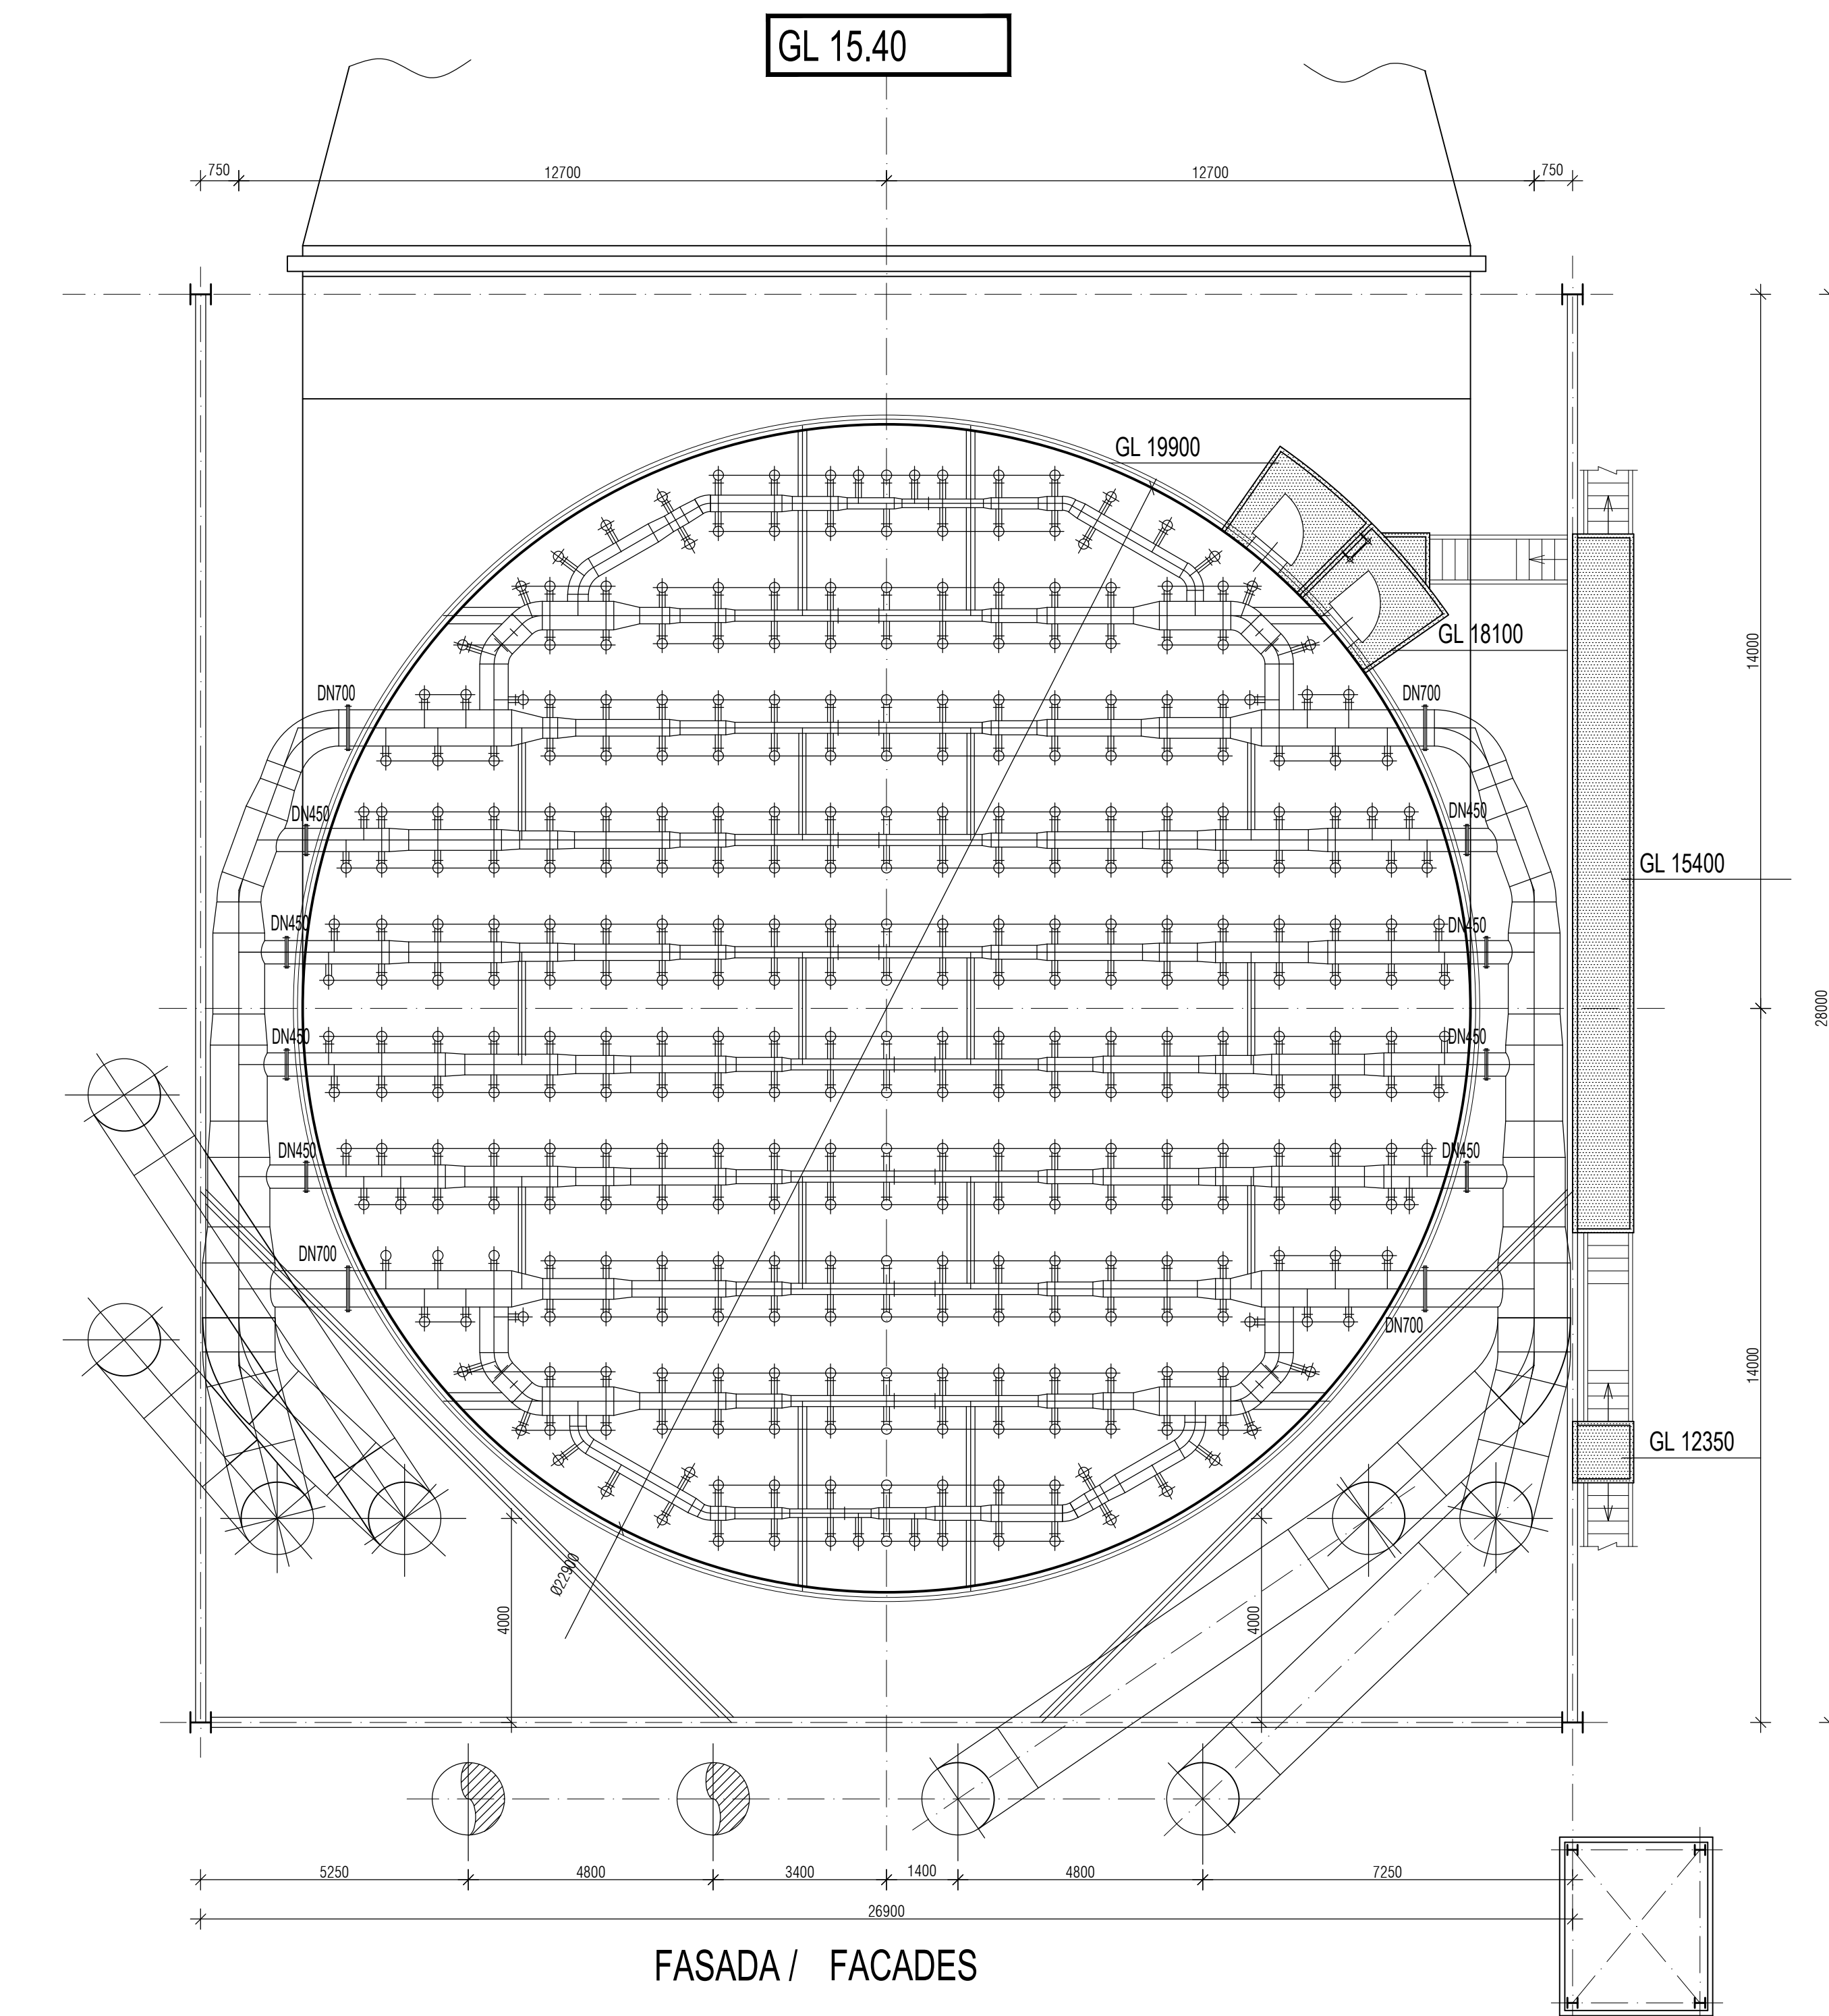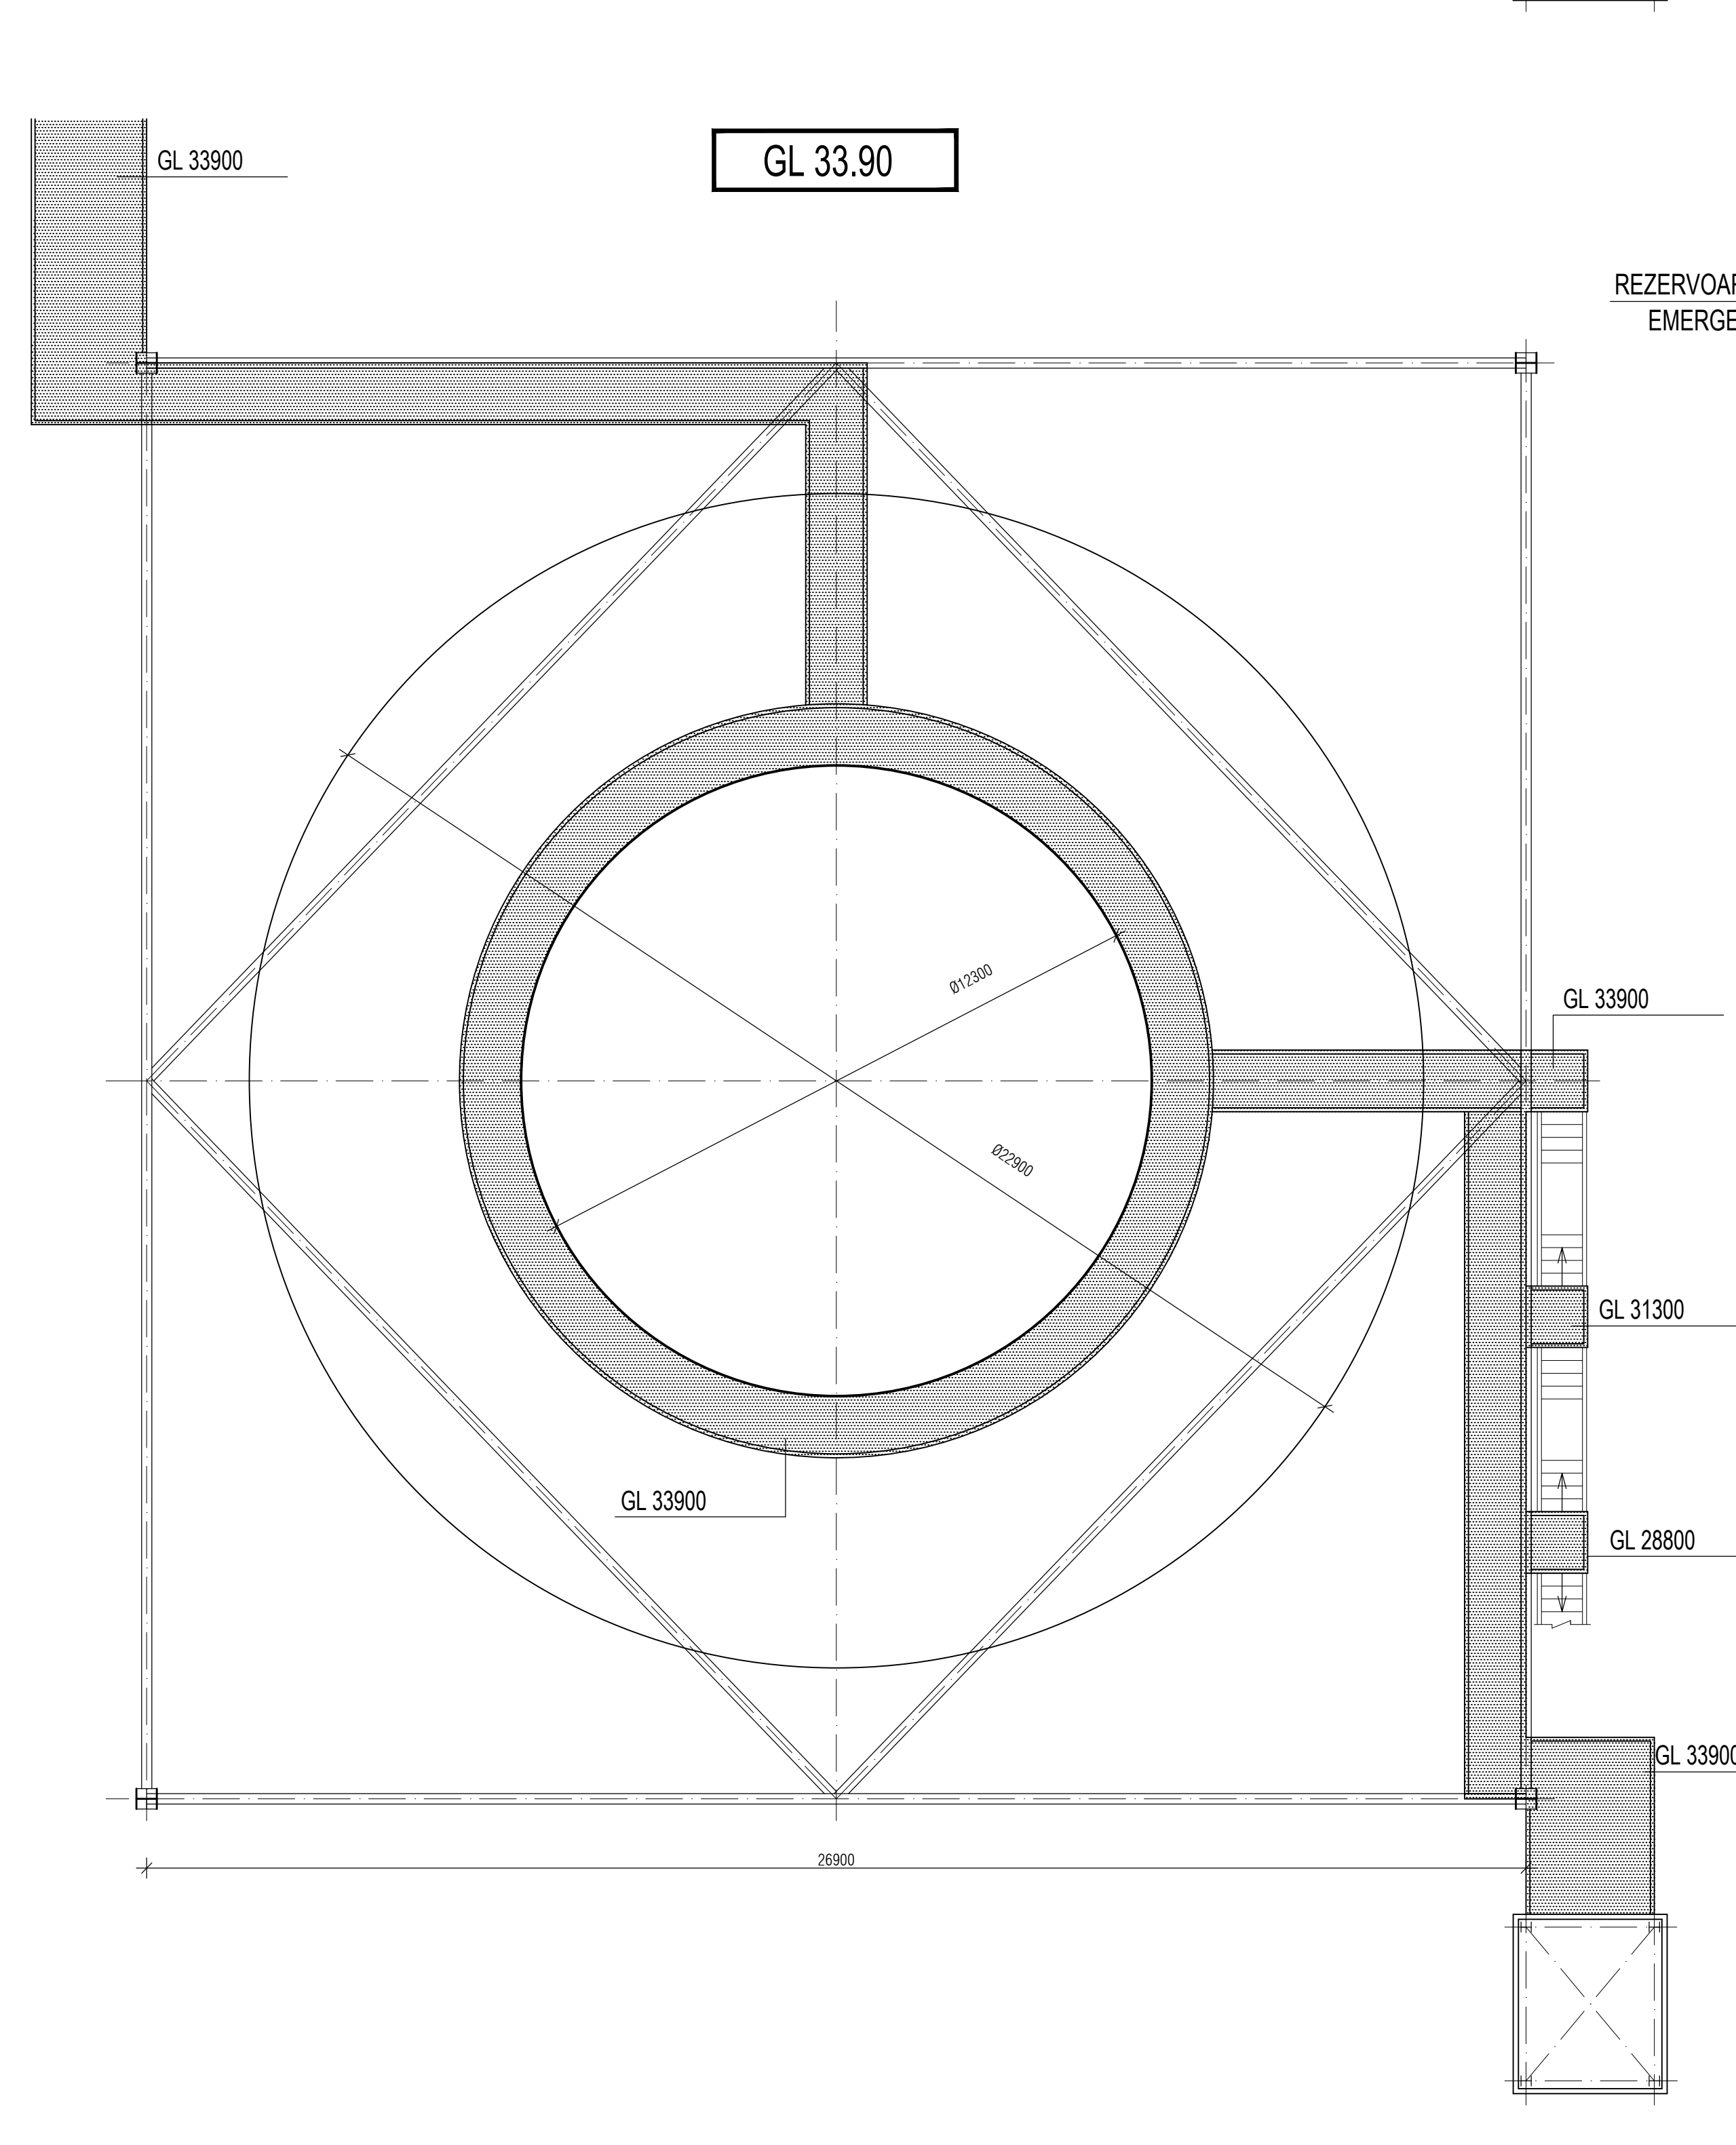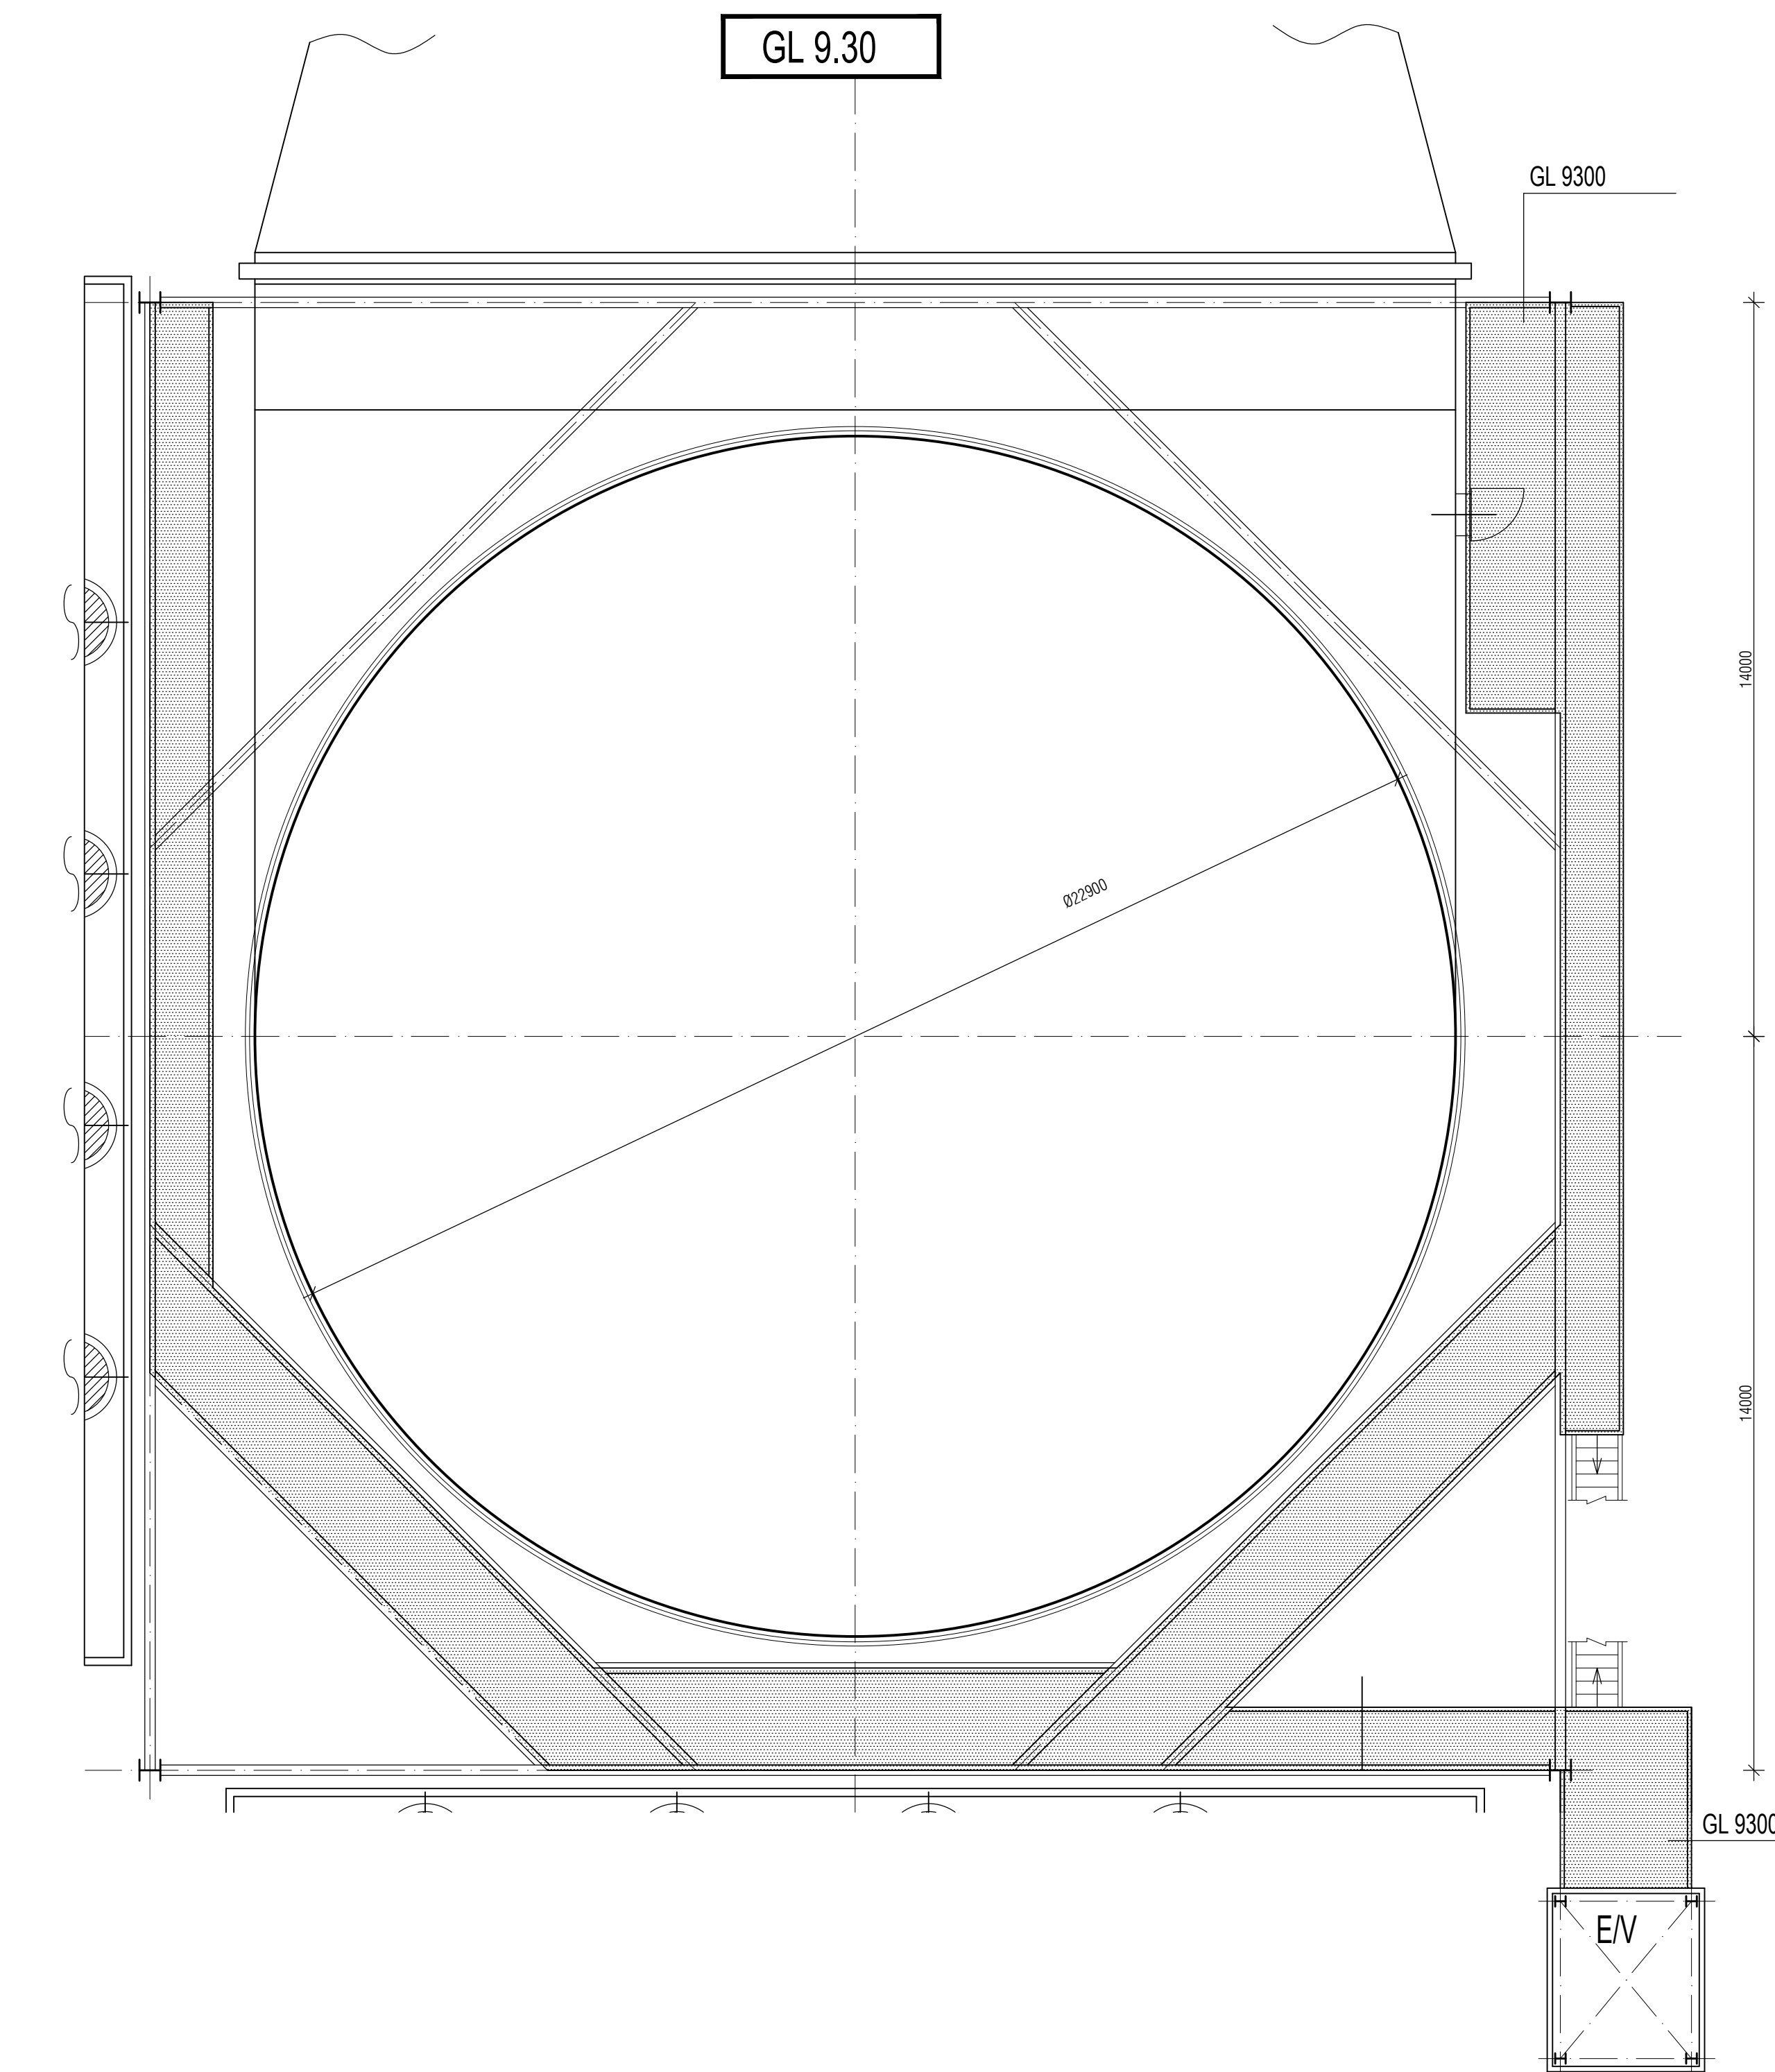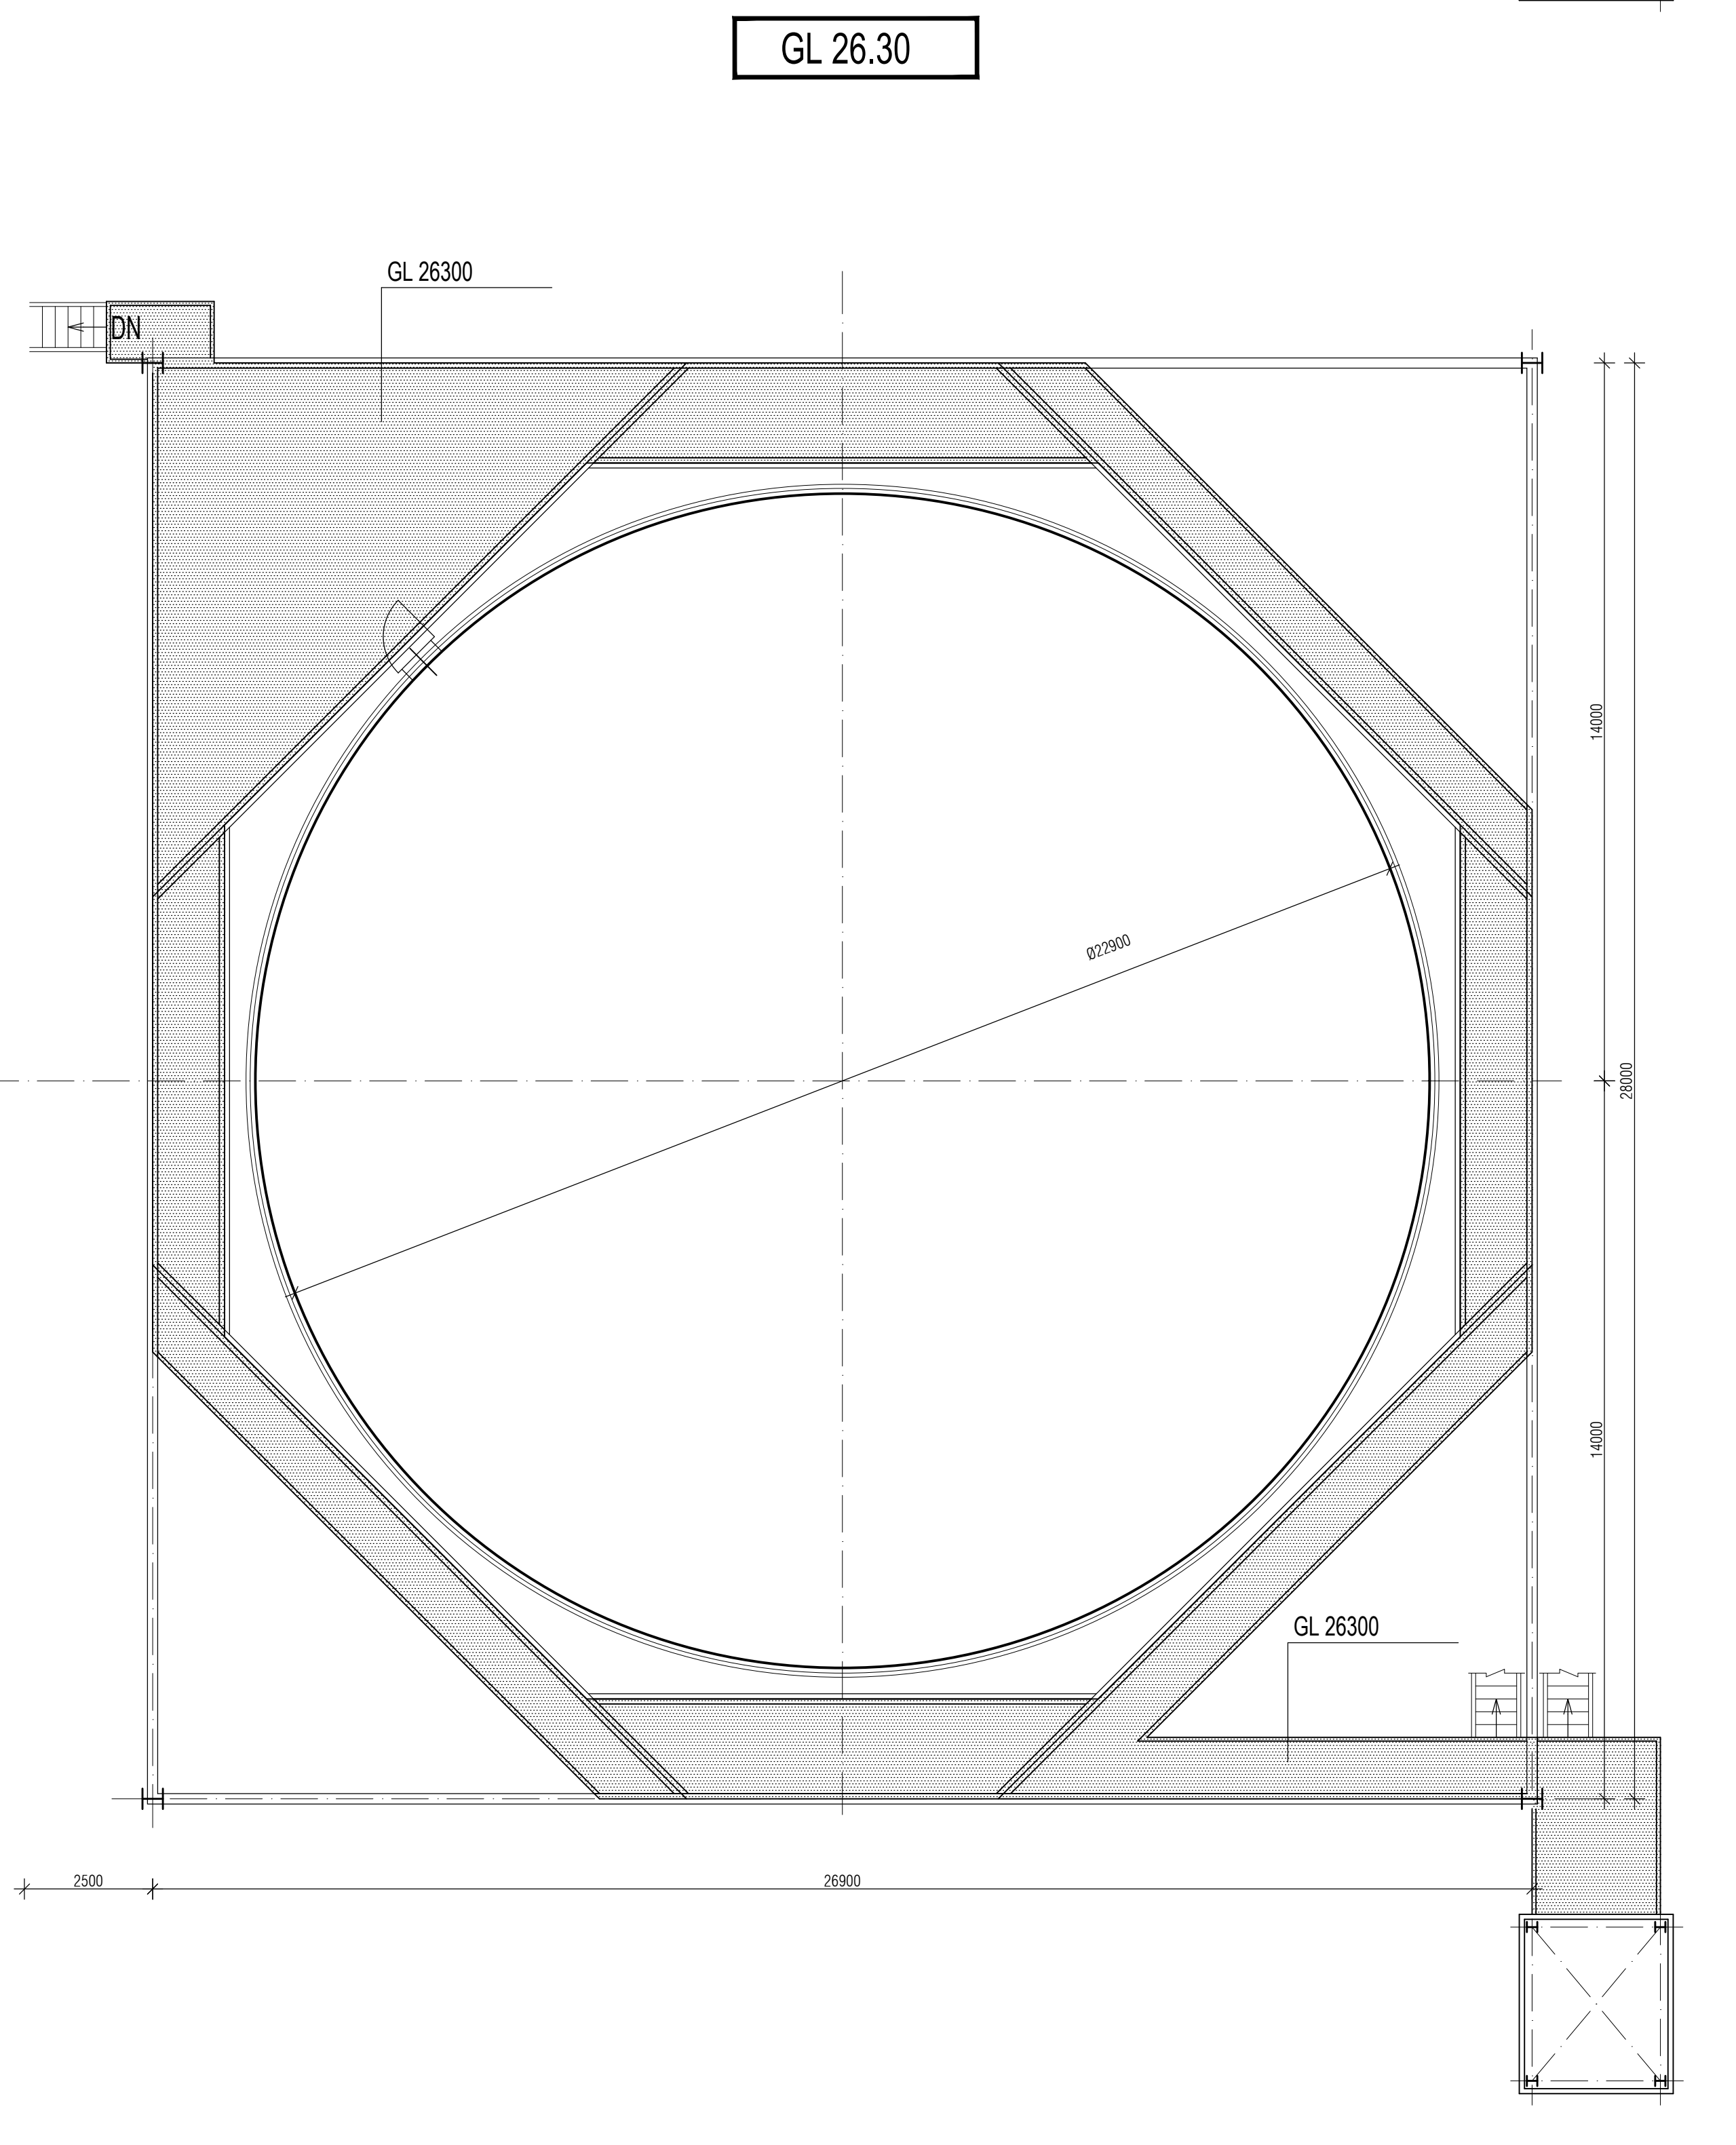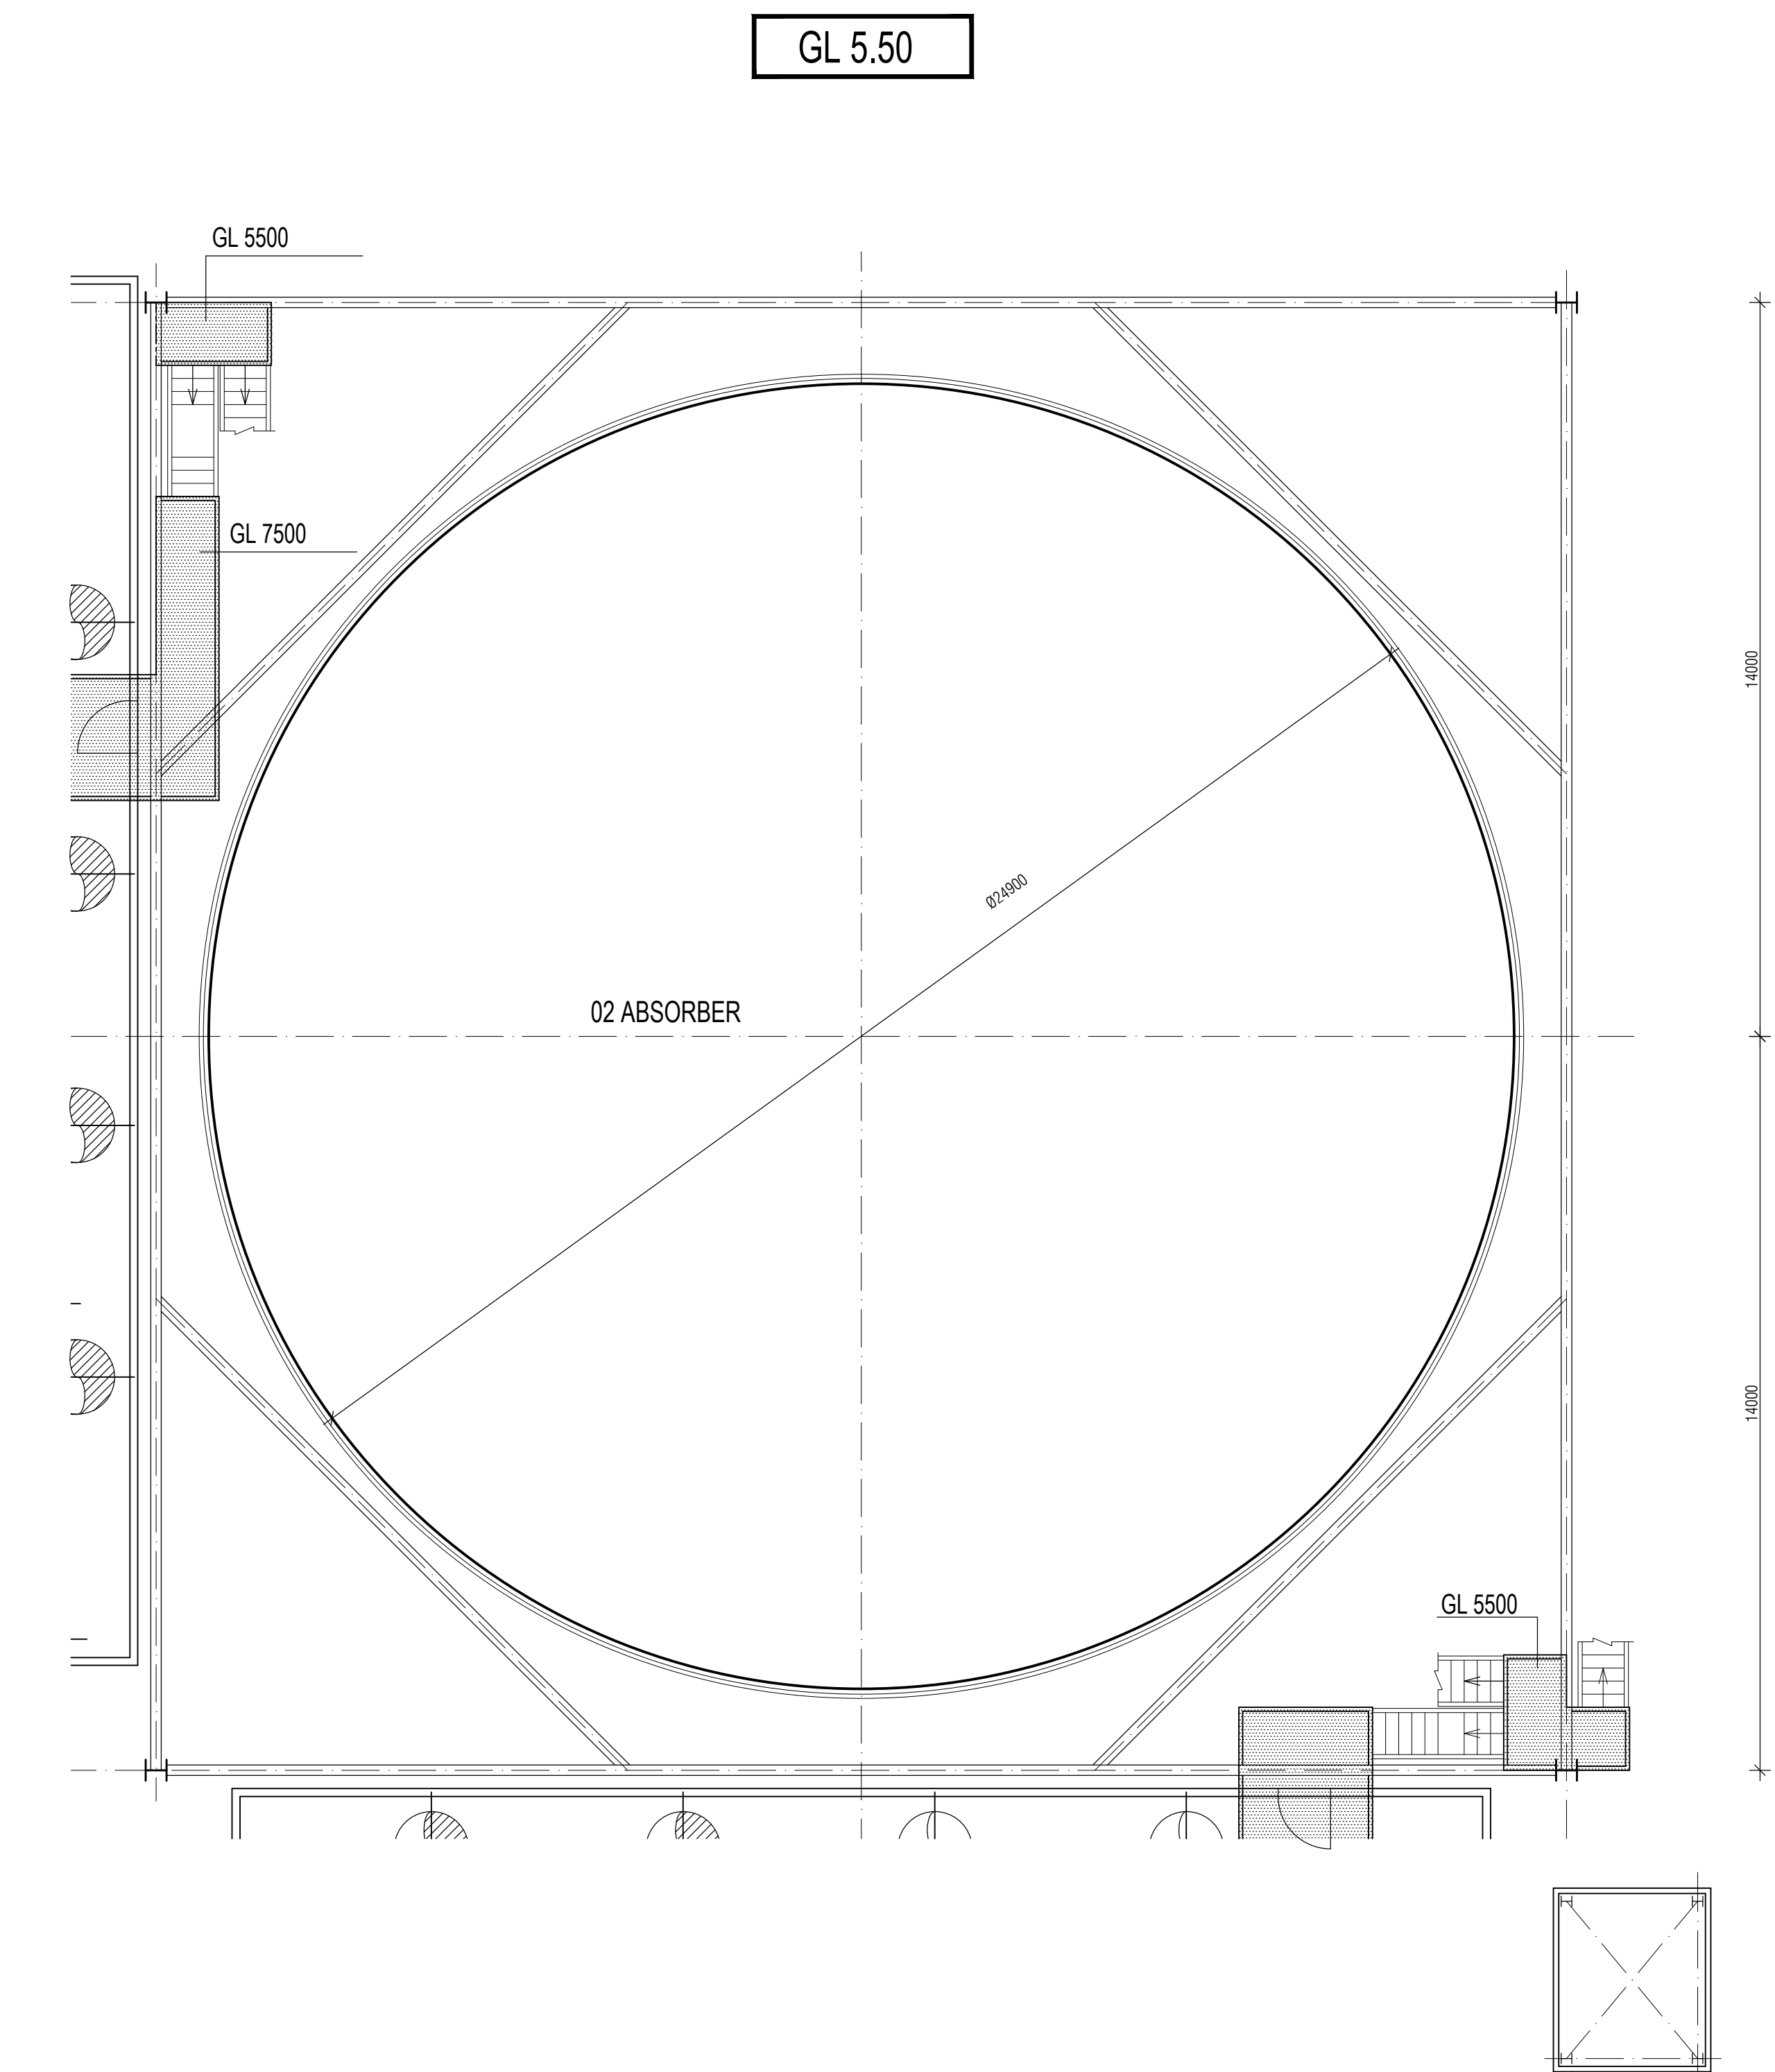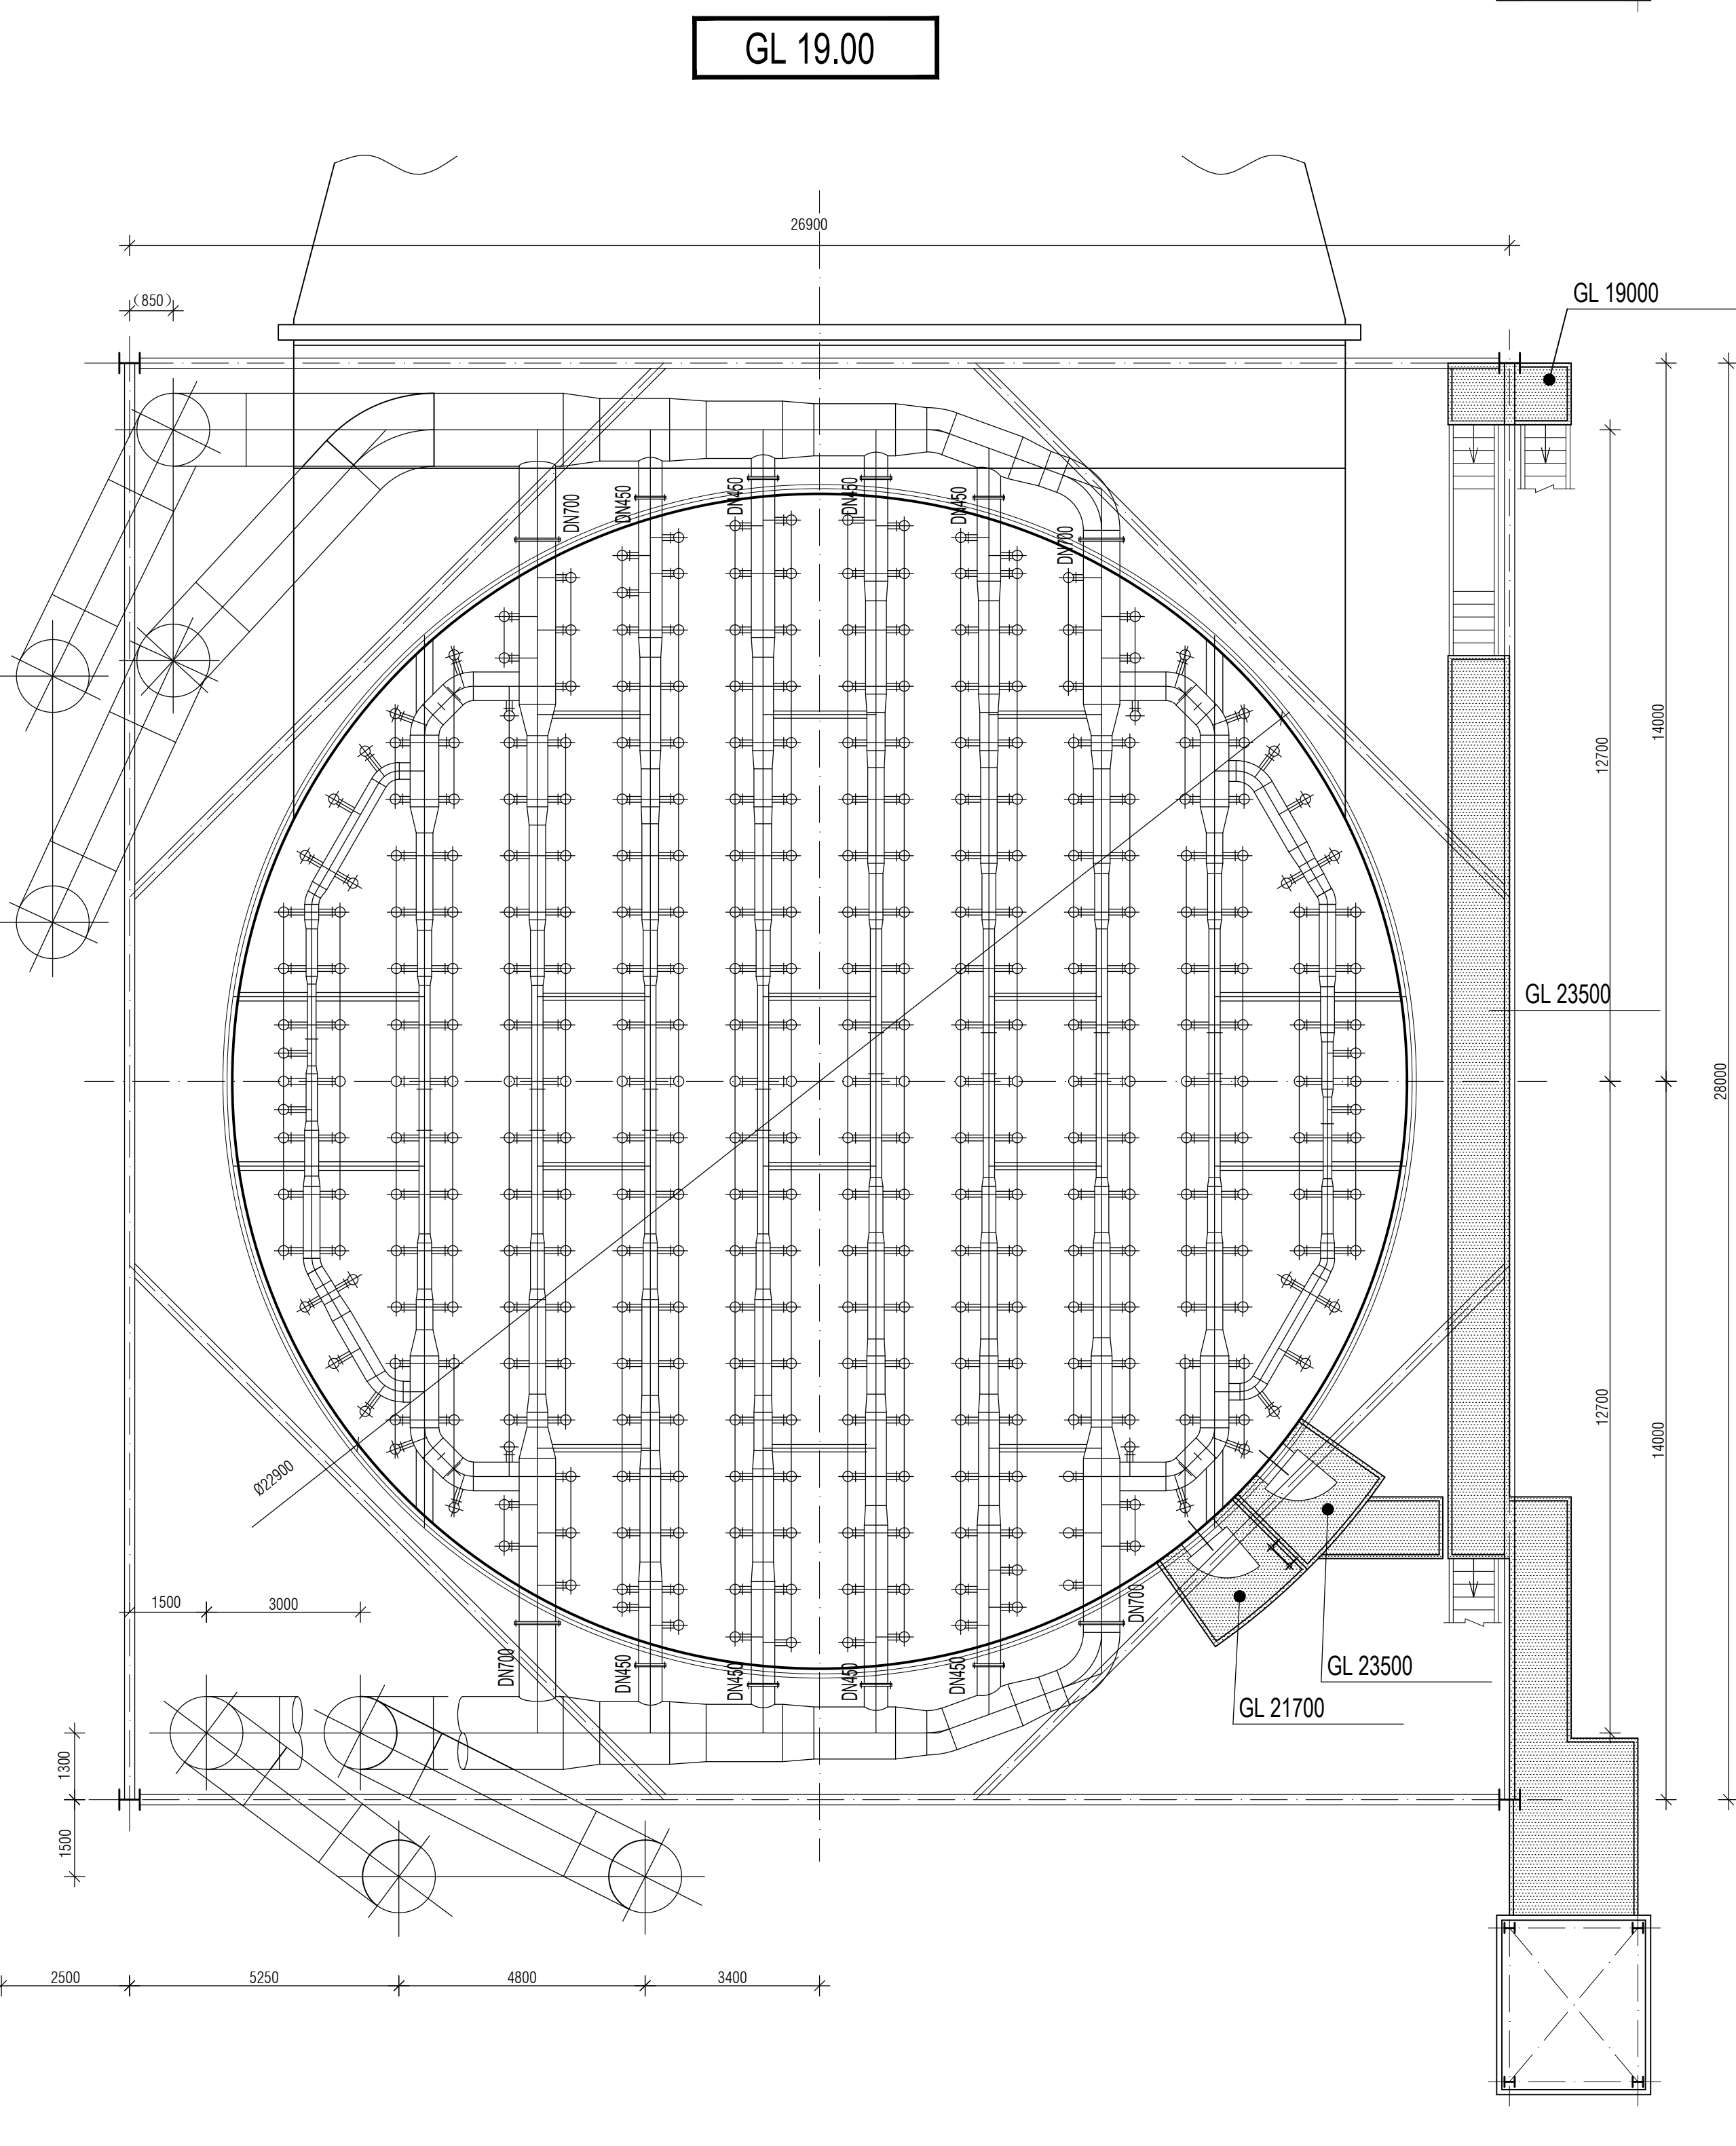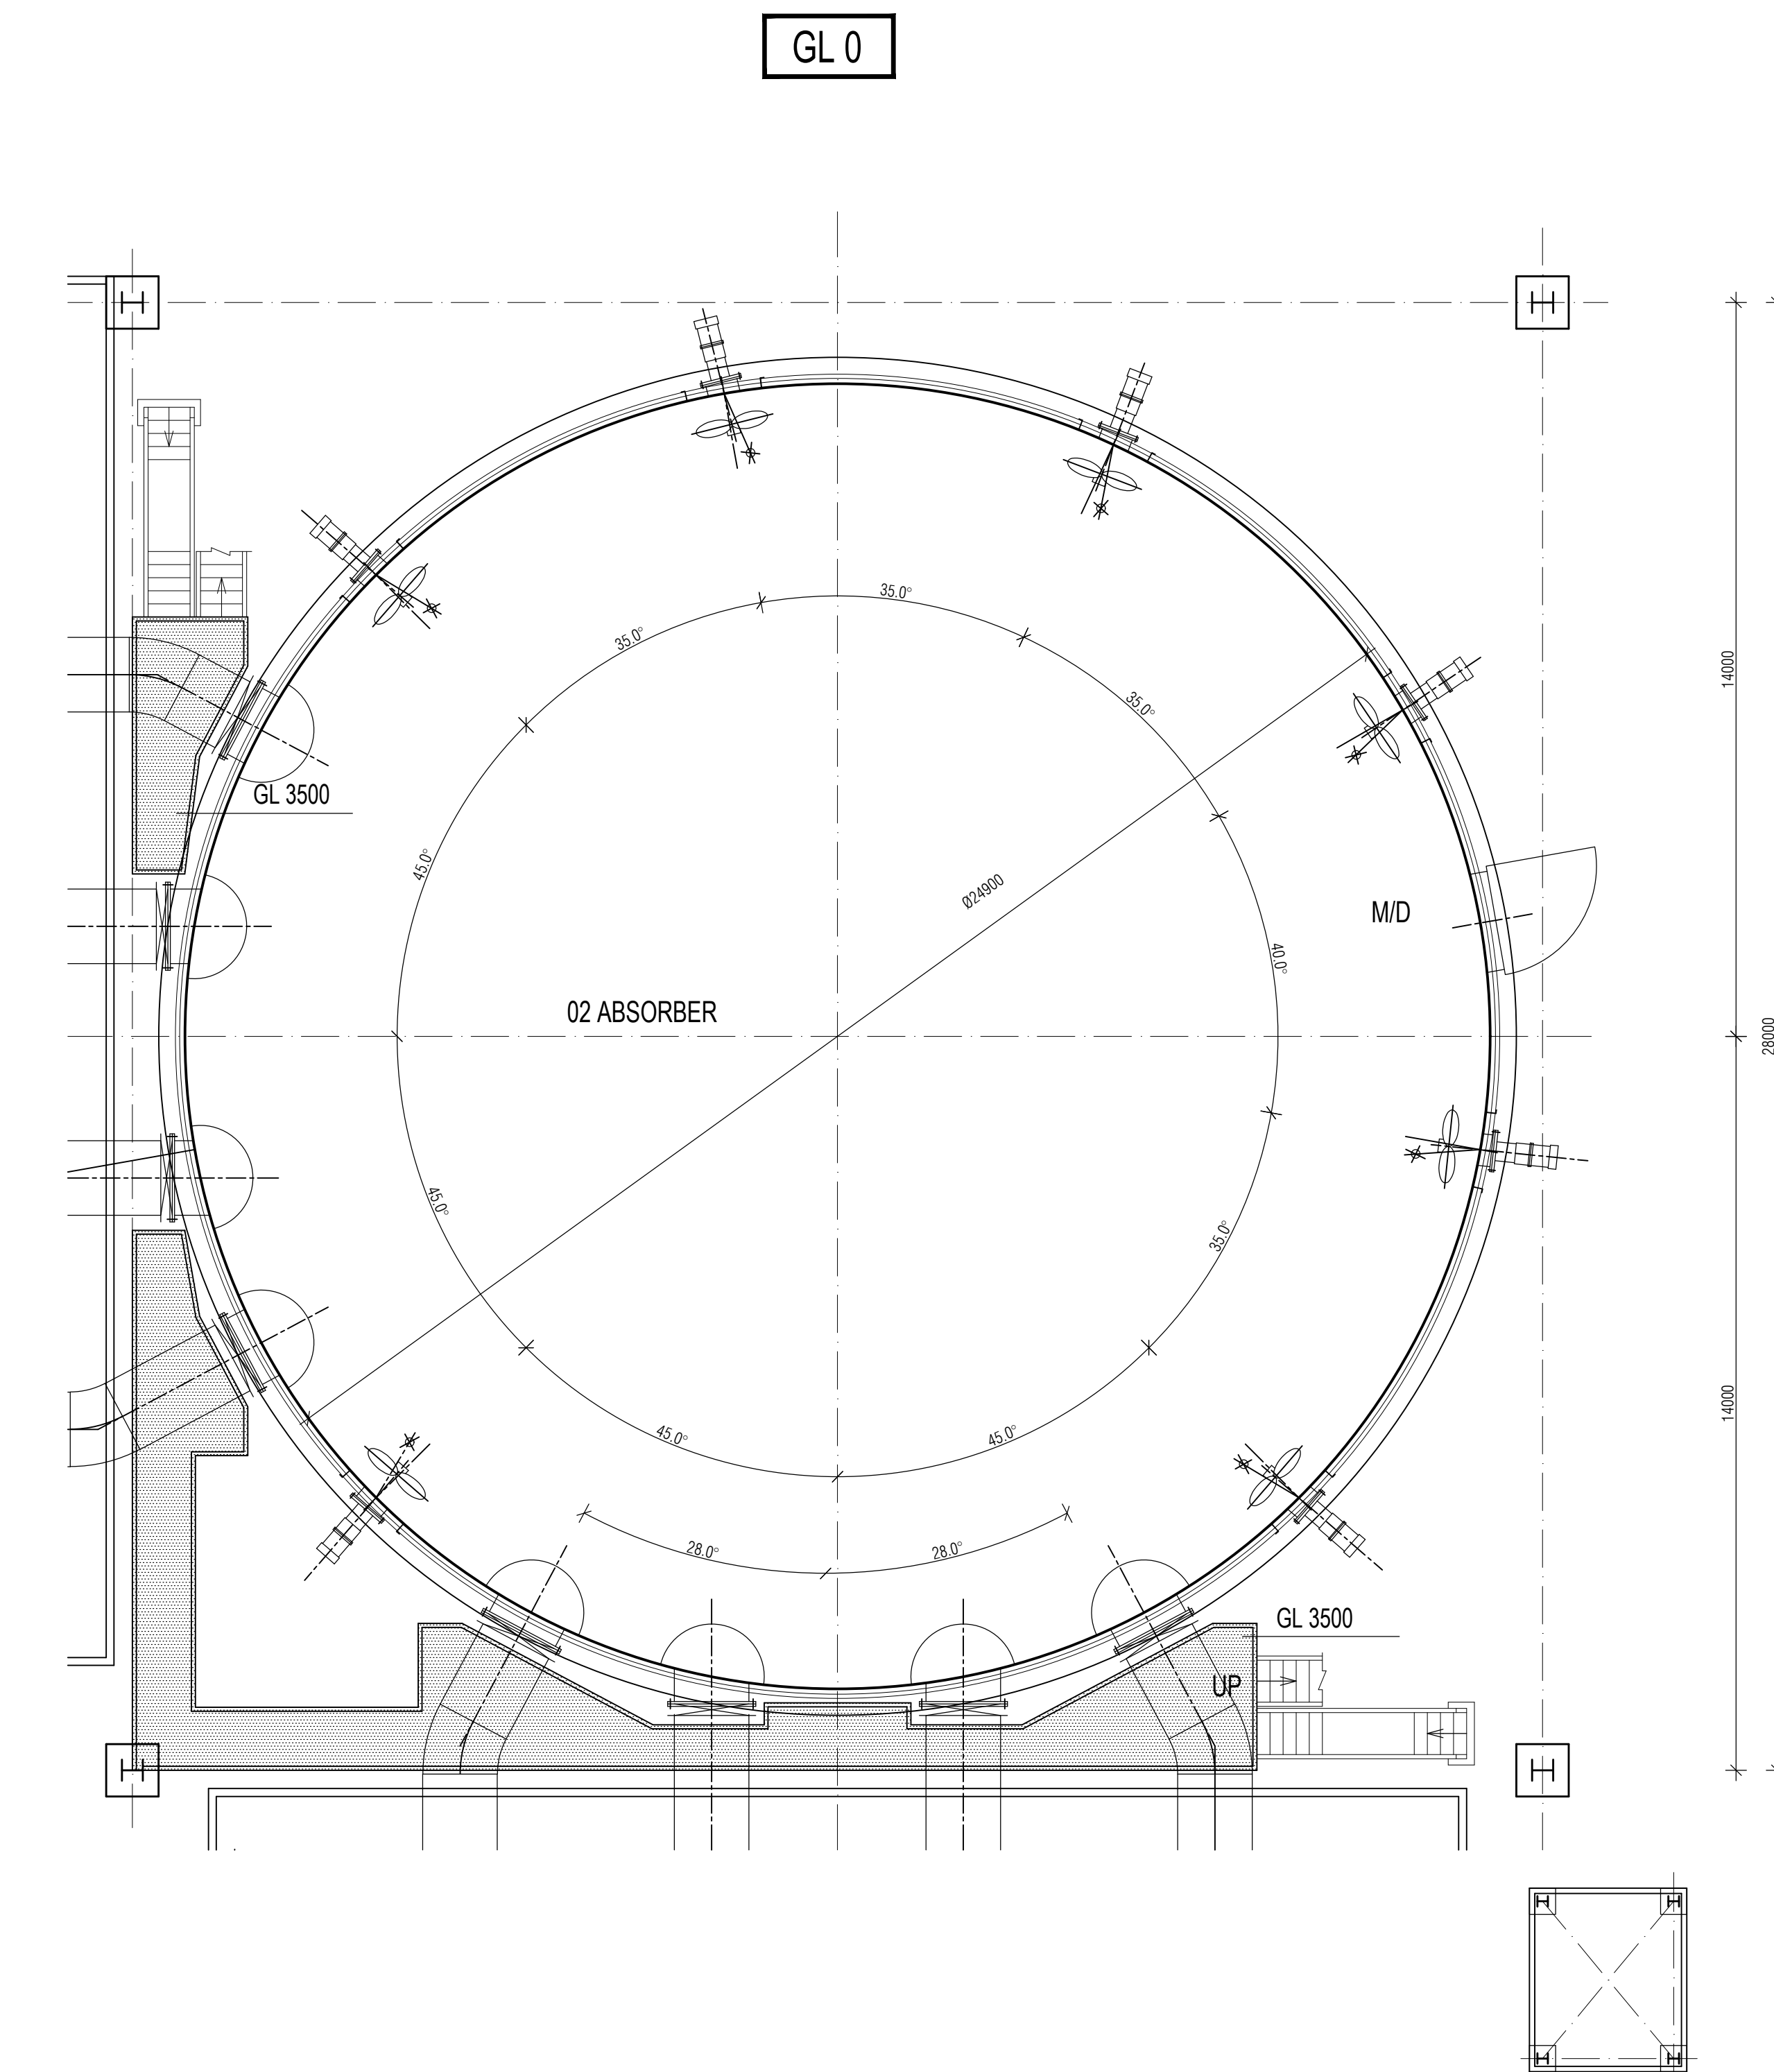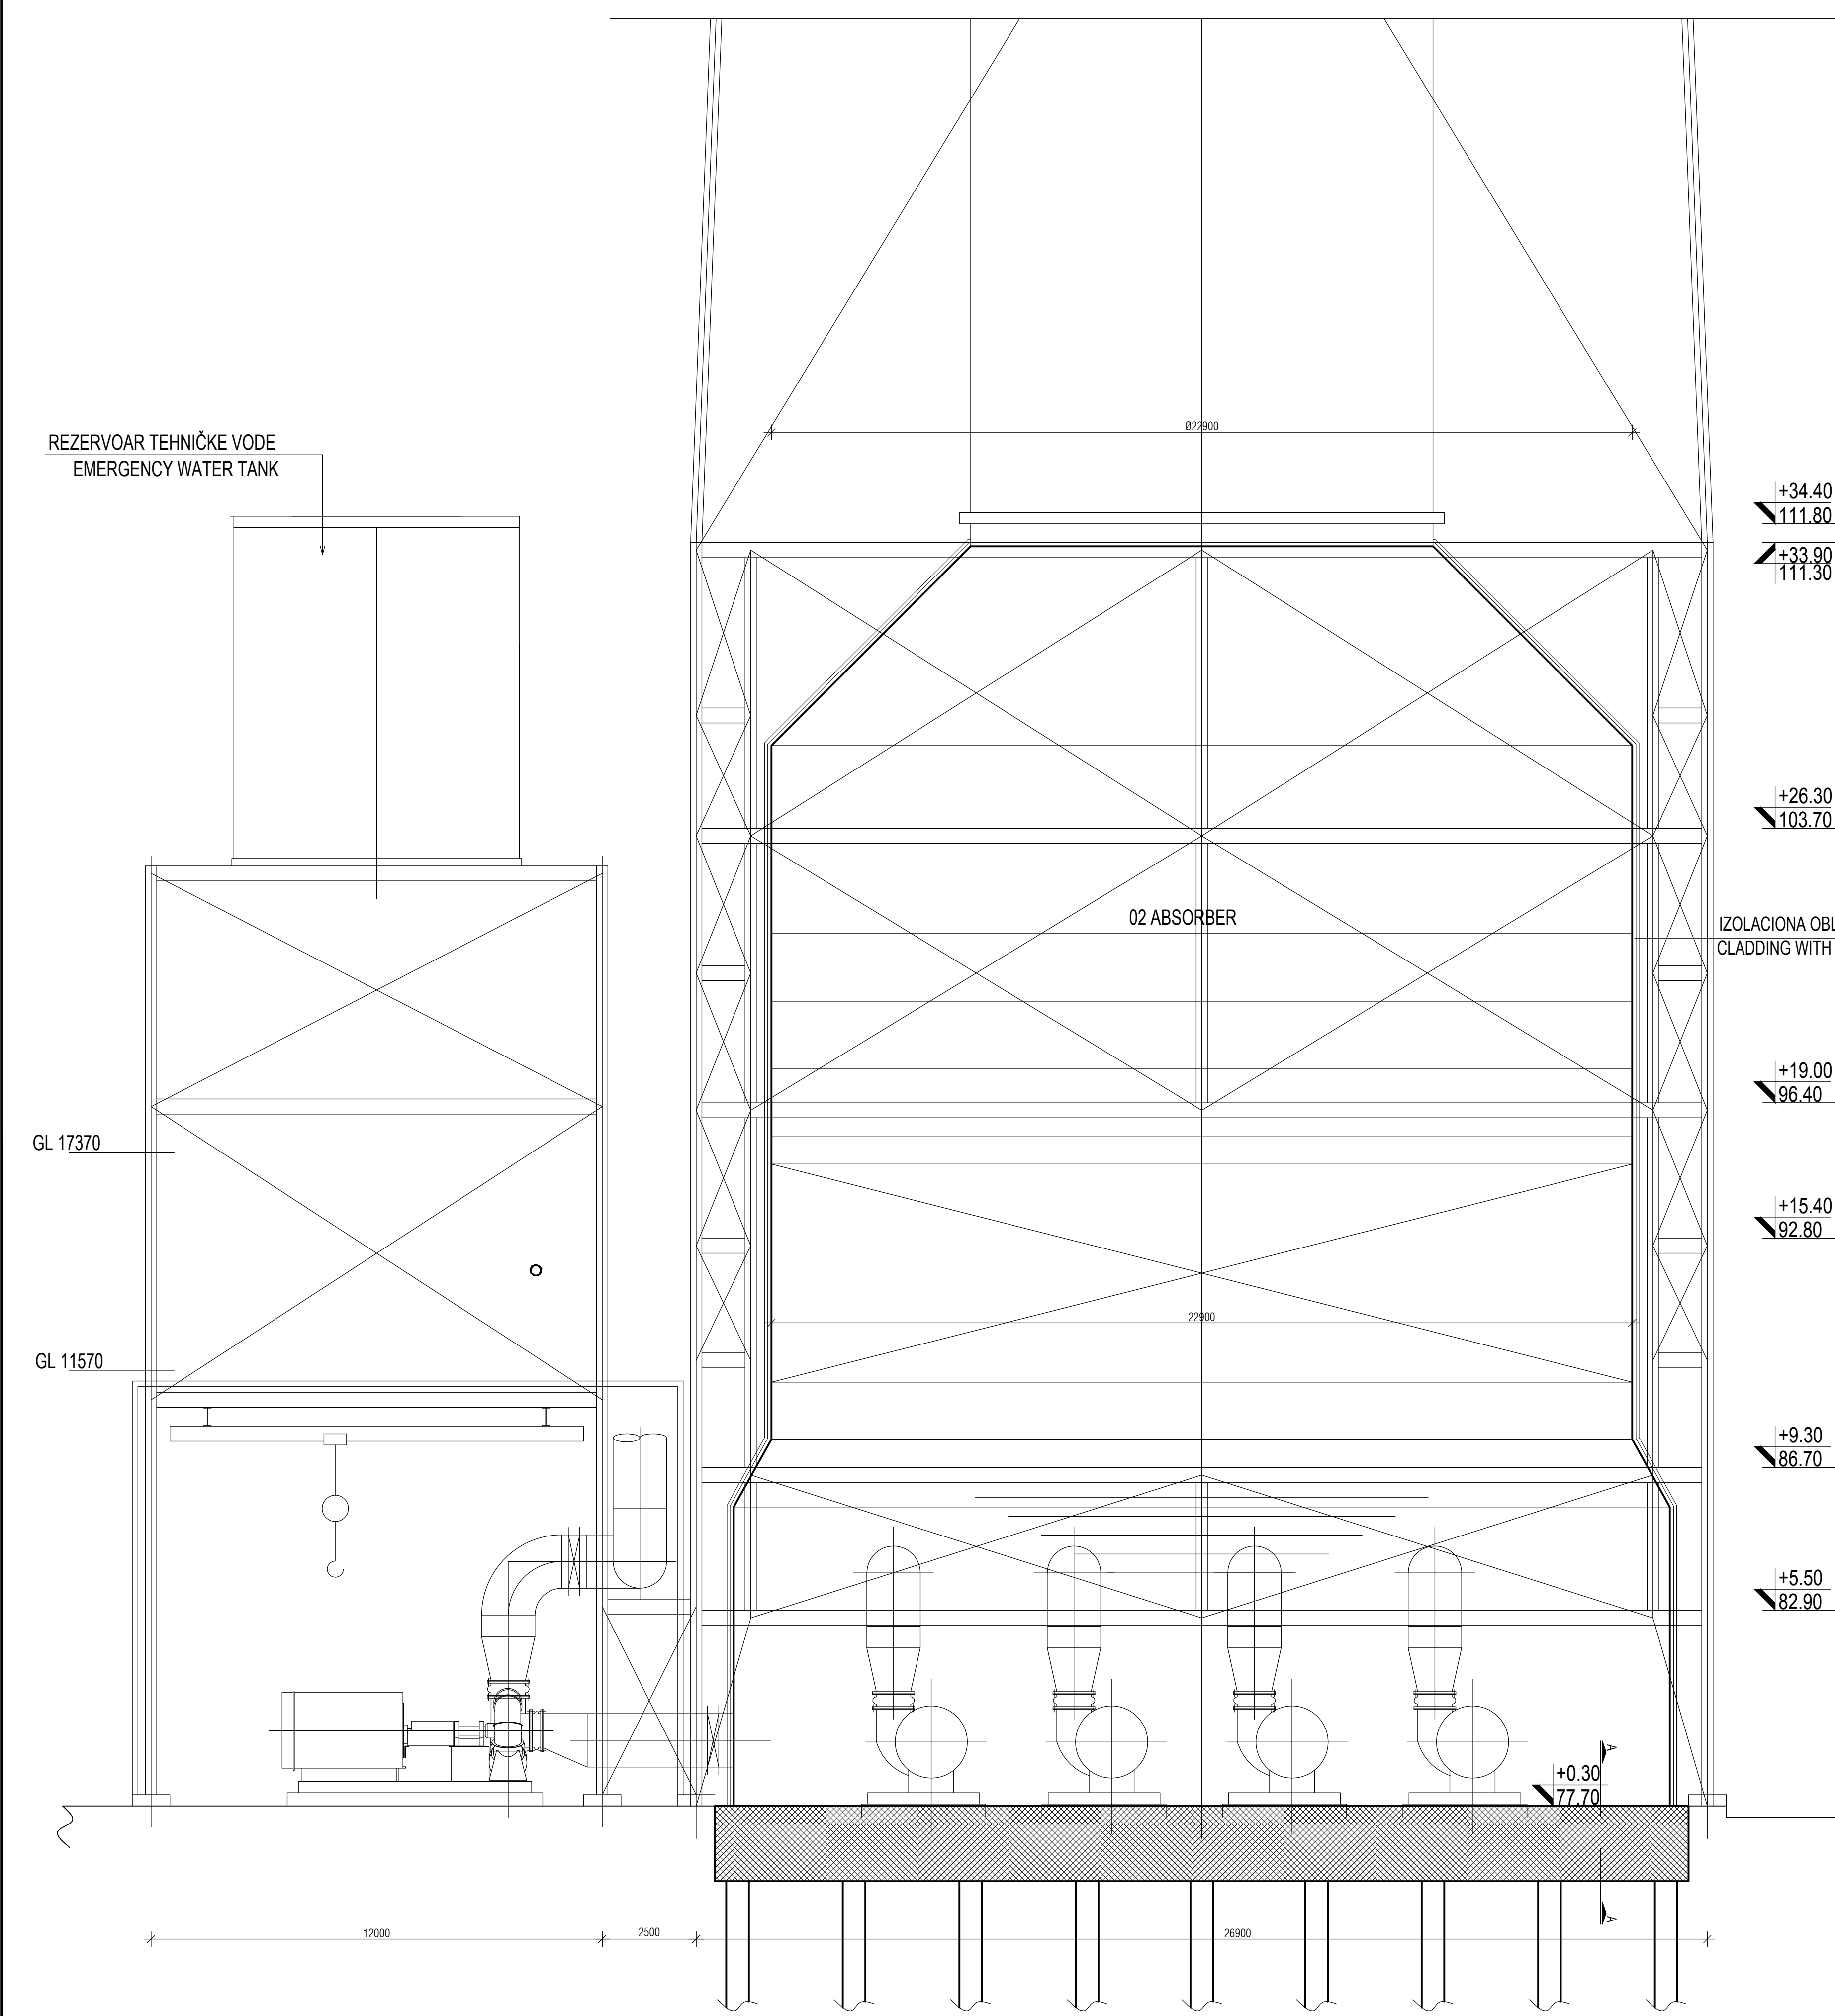
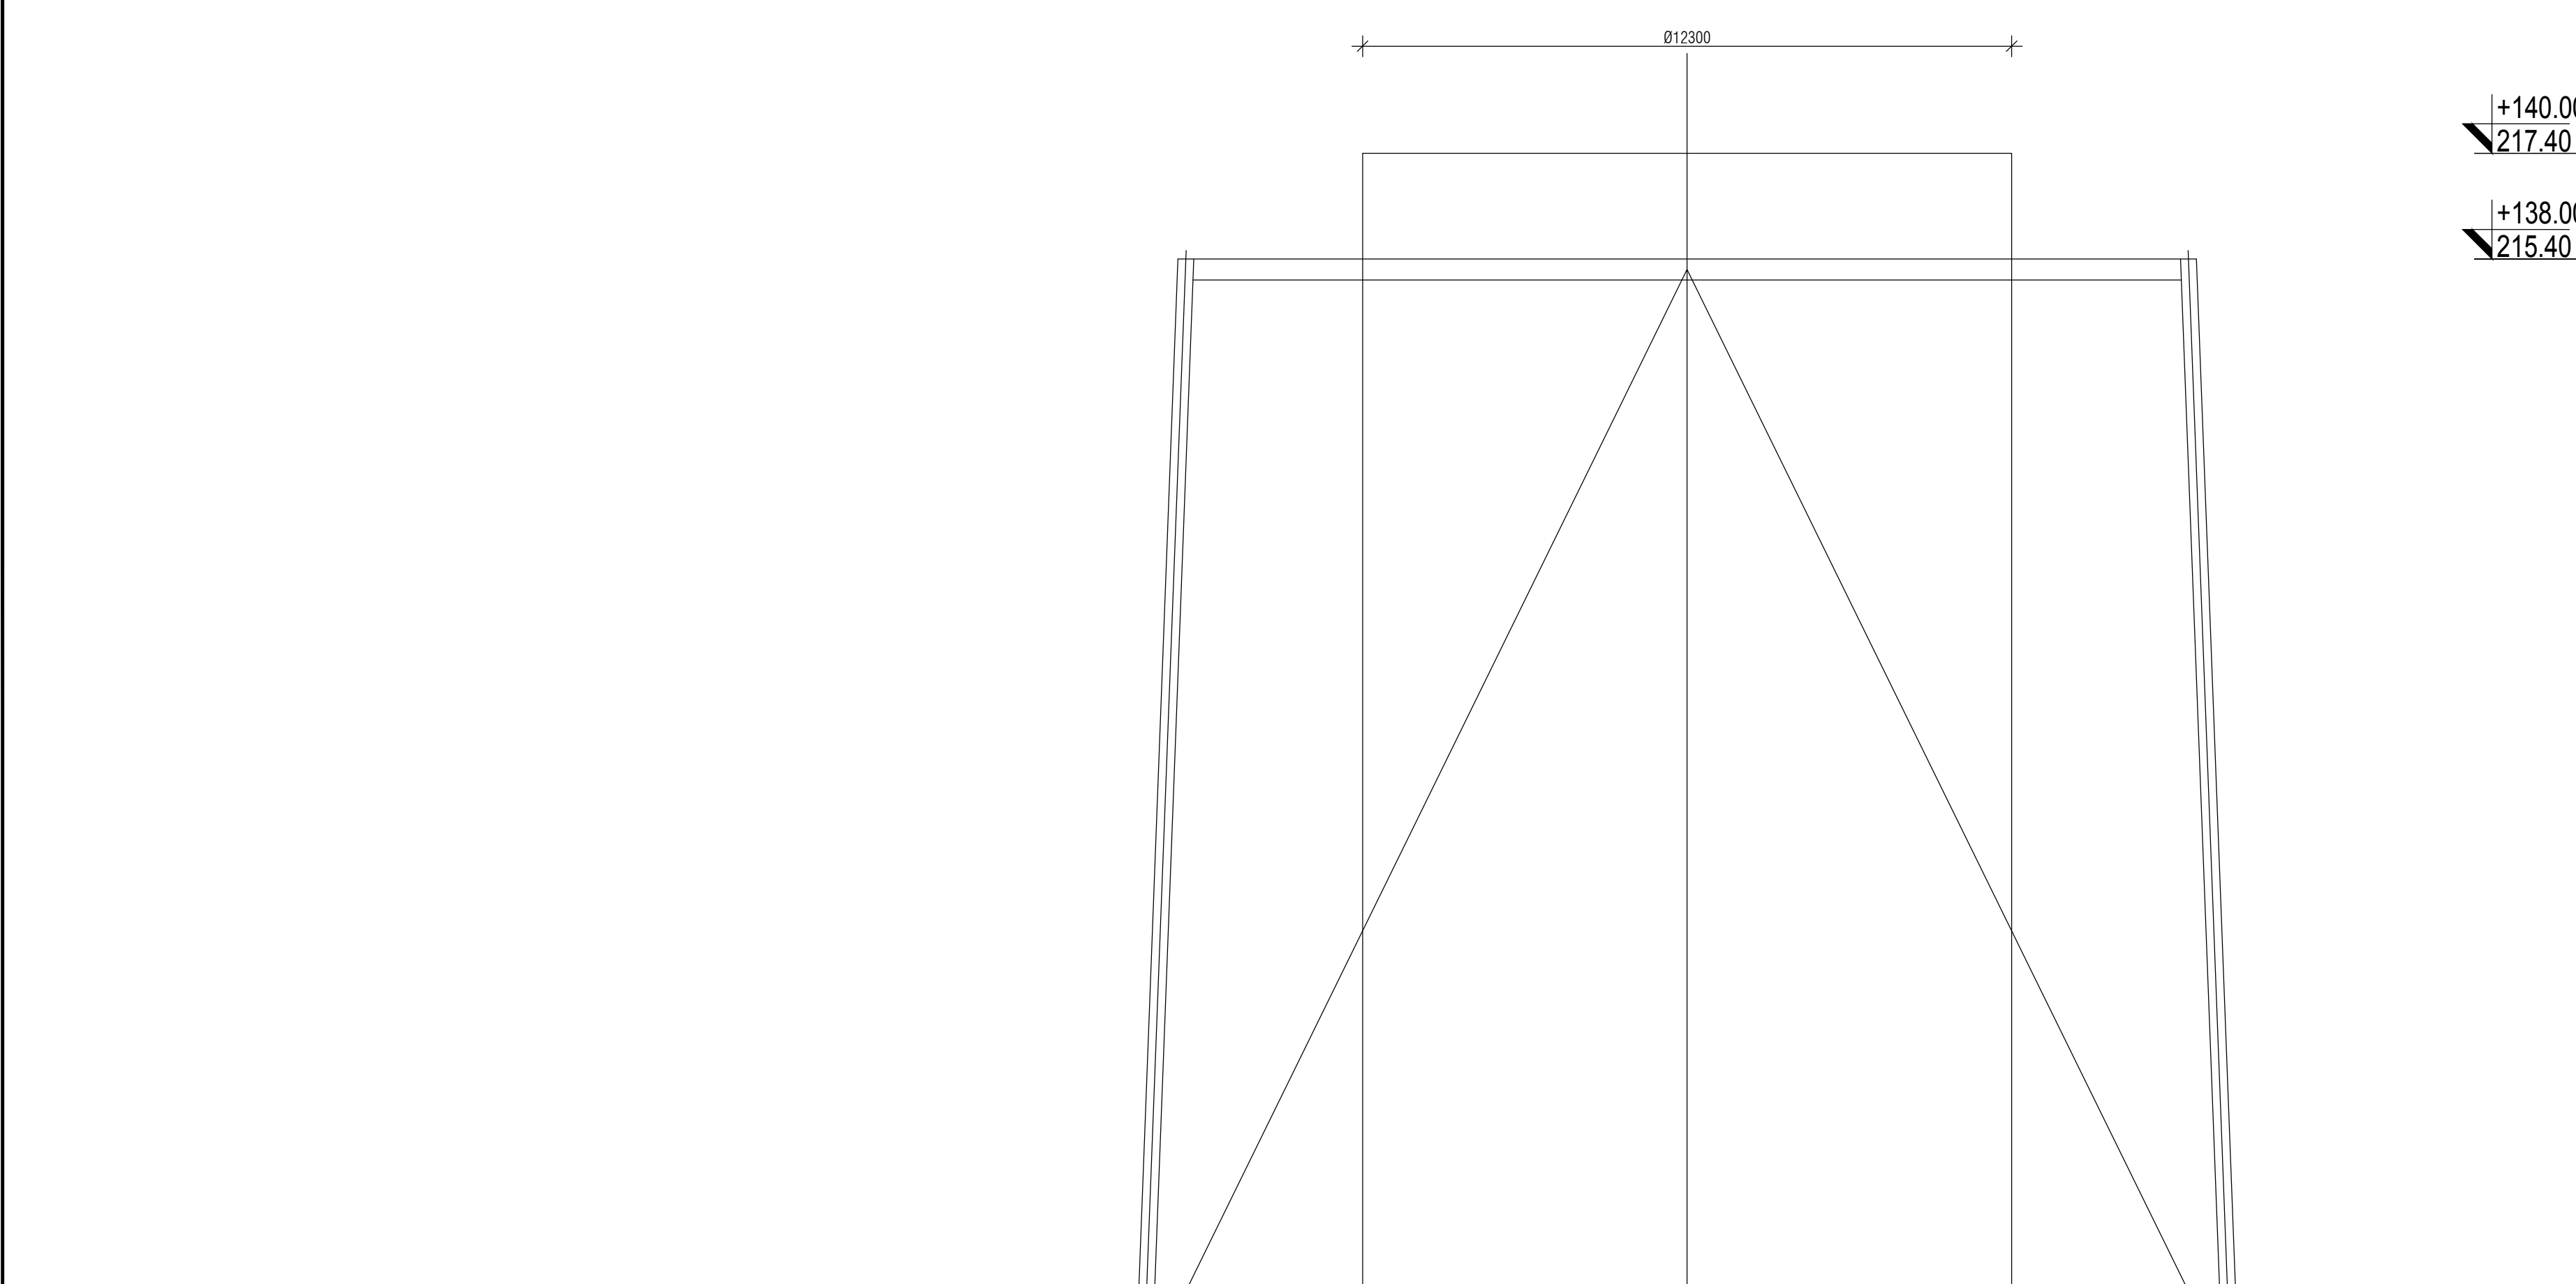


broj	NAMENA PROSTORIJIA / ROOMS	podloga / area (m ²)	dim / perimeter (m)
OSNOVA ABSORBERA / ABSORBER PLAN			
ABSORBER C2 (A2)			
ABSORBER C2 (A2)			
1	Platforma nivo 0.00 / Platform level 0.00	52.16	82.79
2	Platforma nivo +5.50 / Platform level +5.50	10.78	15.00
3	Platforma nivo +9.30 / Platform level +9.30	151.69	174.27
4	Platforma nivo +15.40 / Platform level +15.40	28.44	48.65
5	Platforma nivo +19.00 / Platform level +19.00	53.81	84.68
6	Platforma nivo +26.30 / Platform level +26.30	179.08	203.77
7	Platforma nivo +33.90 / Platform level +33.90	115.51	189.01
8	Stepenici/Stairs	70.00	105.00
UKUPNO / TOTAL:		661.45	
BRUTO POKRIVNA PLATFORMI / BRUT SURFACES PLATFORMS		661.45	
BRUTO POKRIVNA TEMELJA / BRUT AREA FOUNDATION:		831.00	
BRGP / GBA:		1.422.45	

C3 - A1 - PUMPNA STANICA A1-1 / RECIRCULATION PUMP BUILDING 1
OSNOVA NA KOTI ±0.00 i ČELIČNA PLATFORMA NA KOTI +3.50
/ GROUND FLOOR (+0,00) & STEEL PLATFORM +3.50

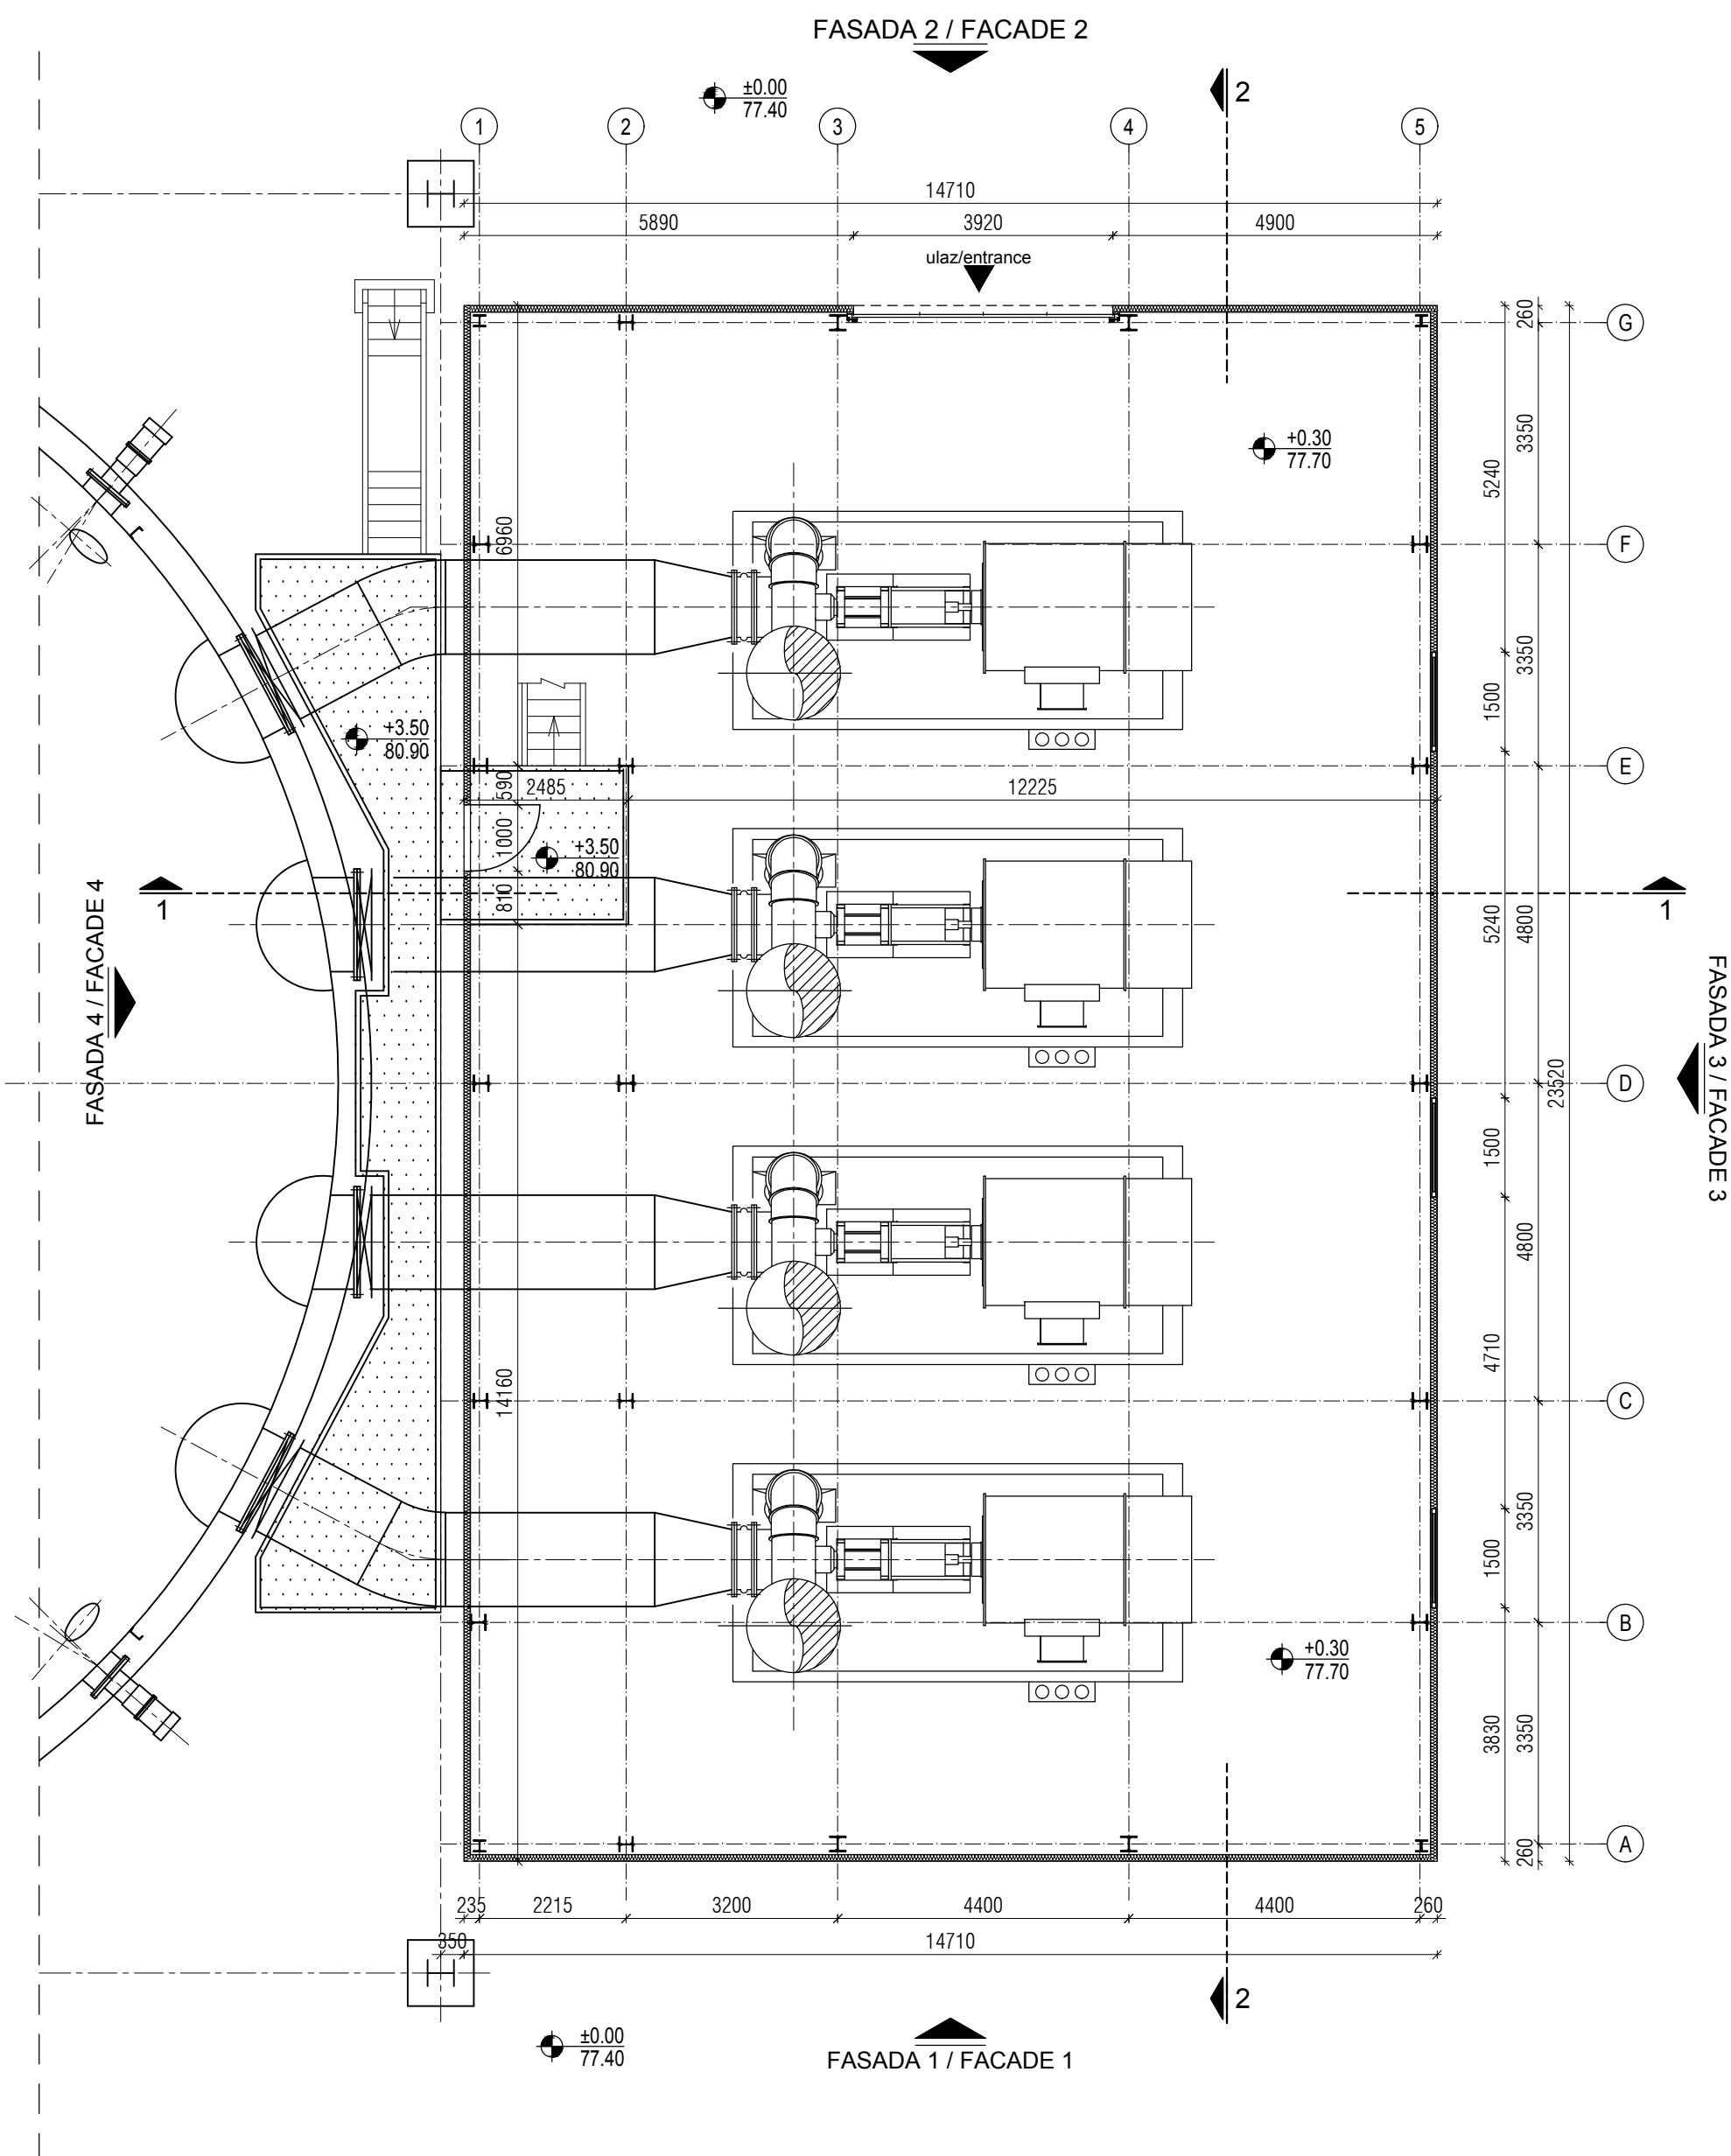

C3 - A1 - PUMPNA STANICA A1-1 / RECIRCULATION PUMP BUILDING 1
ČELIČNA PLATFORMA NA KOTI +7.50 / STEEL PLATFORM +7.50

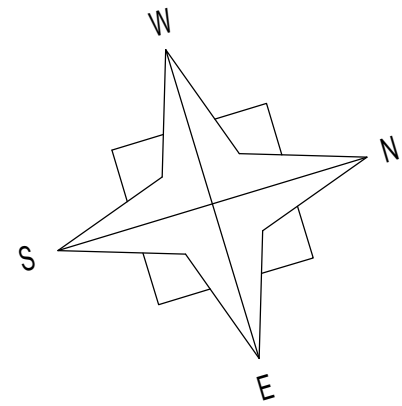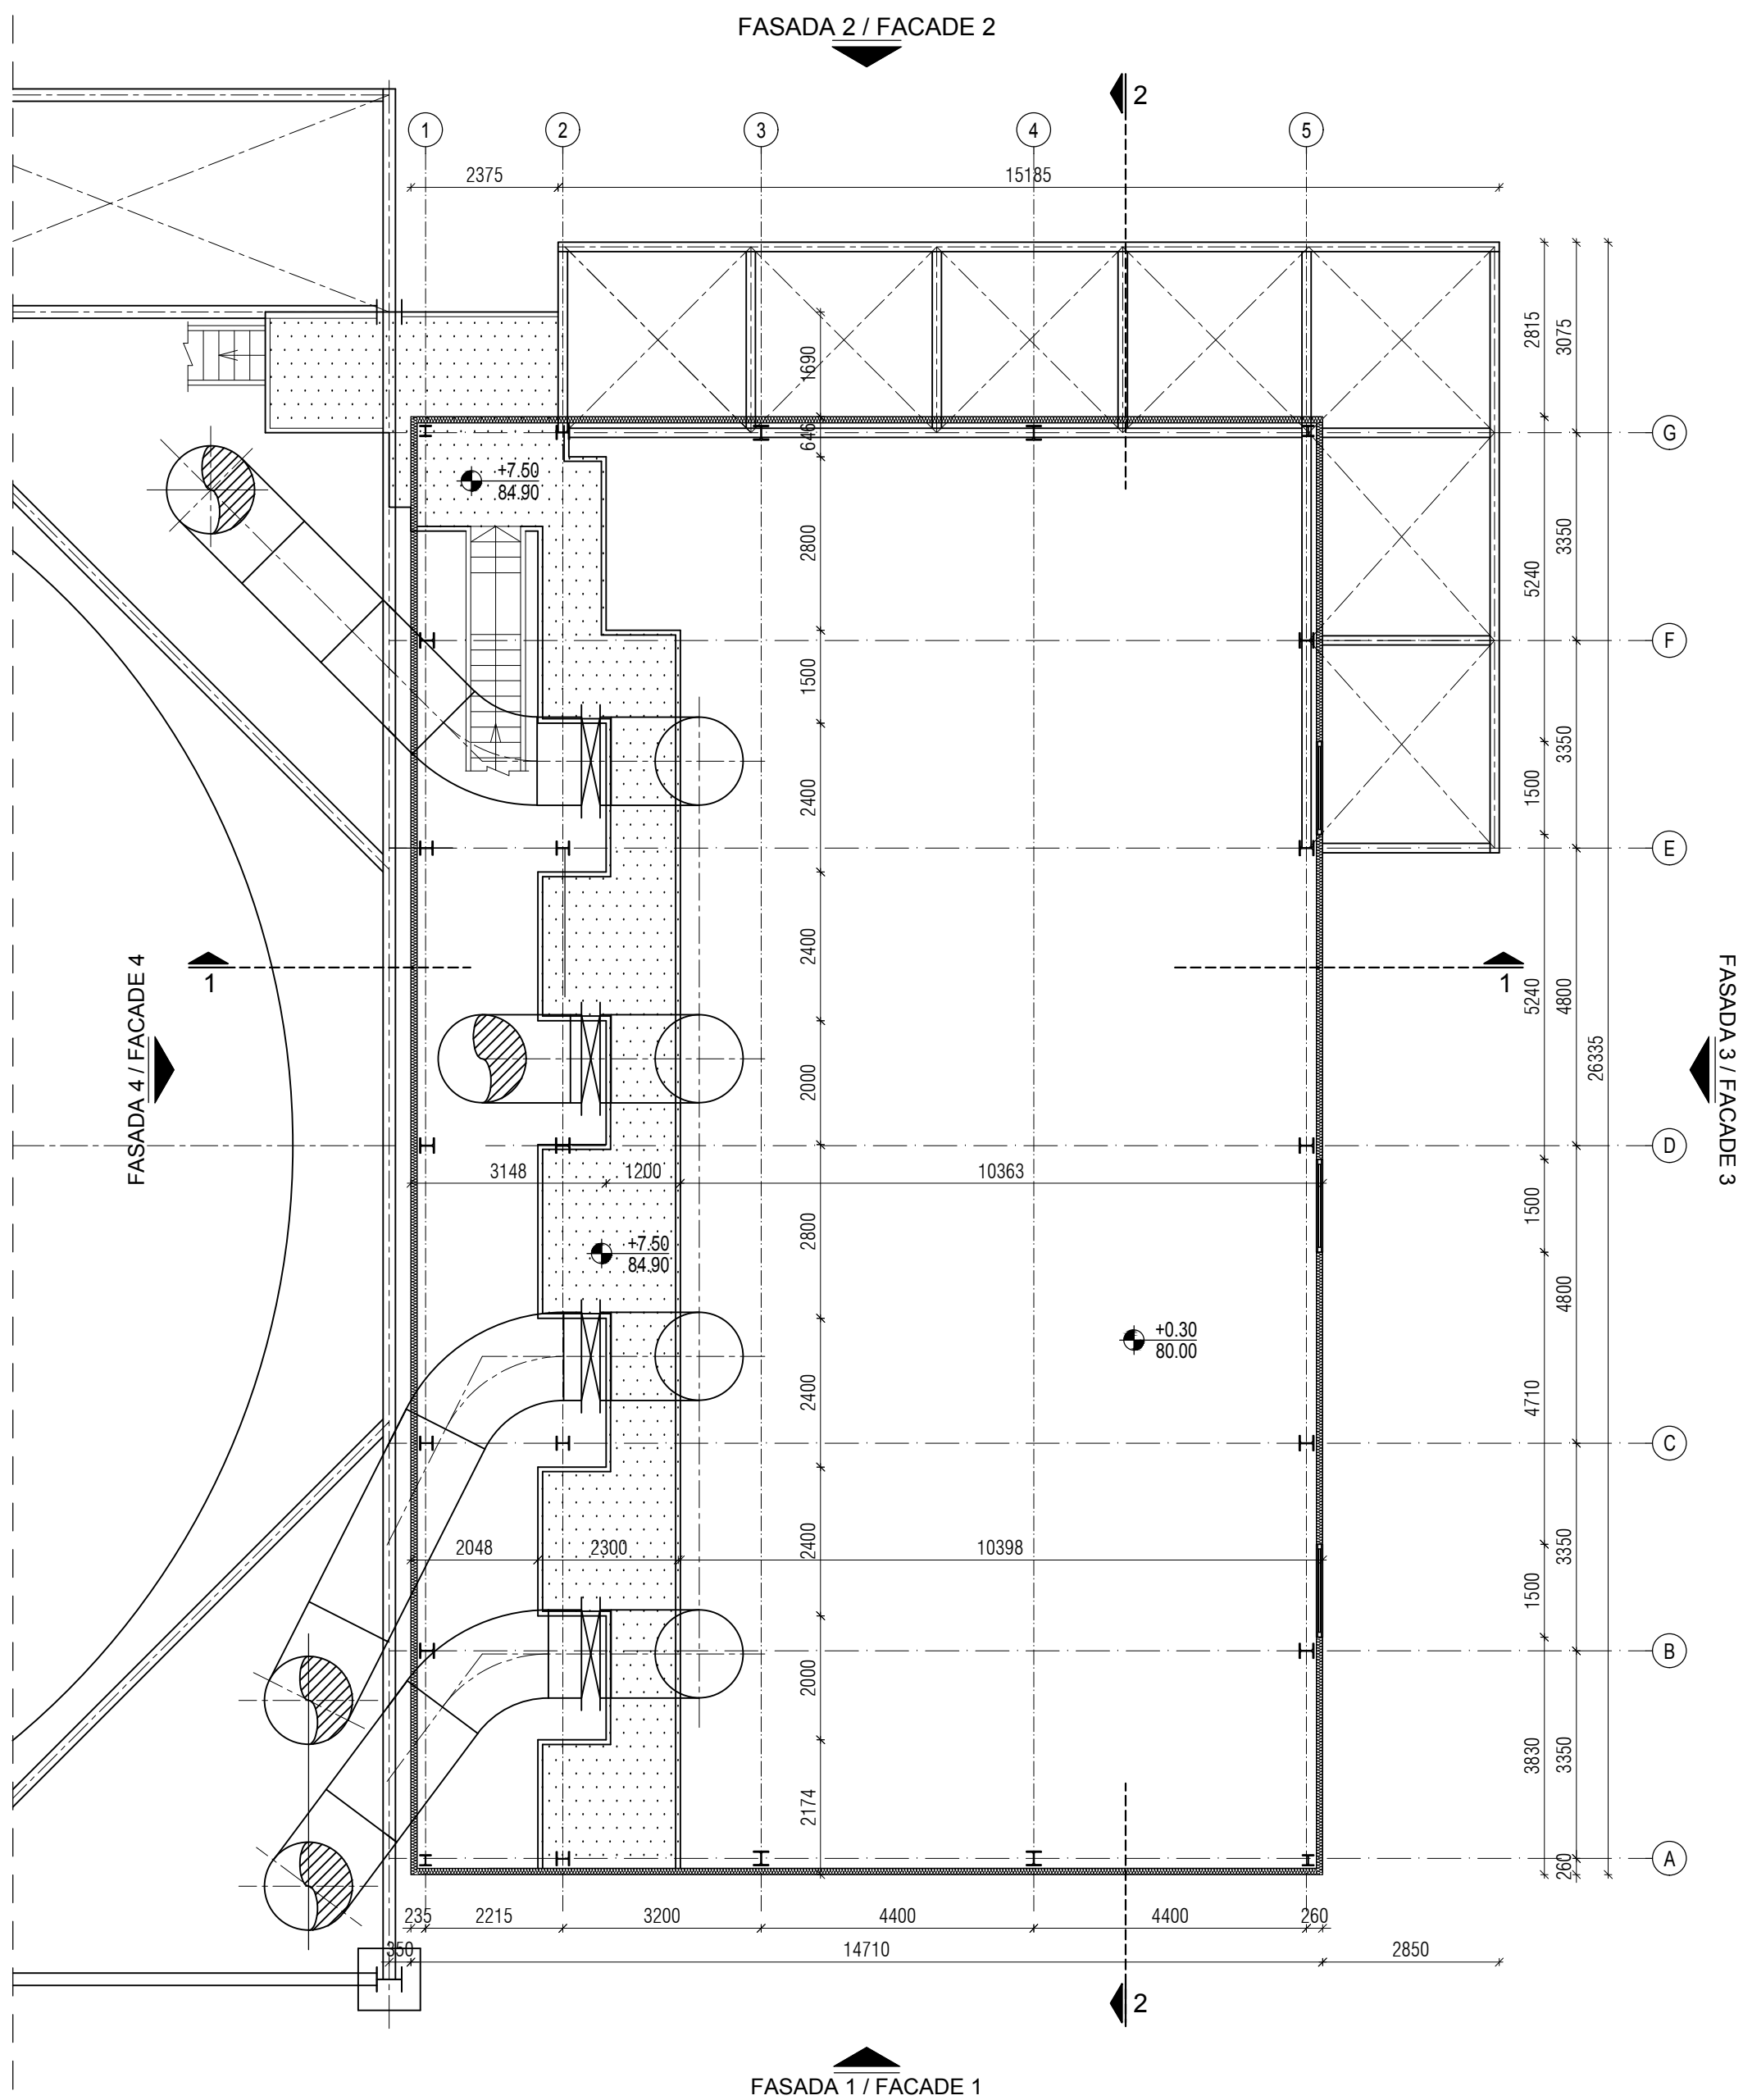


broj / No	NAMENA PROSTORIJA / ROOMS	površina / area	obim / perimeter
		(m²)	(m')
OSNOVA +0.00 / FLOOR PLAN +0.00			
PUMPNA STANICA A1-1 / RECIRCULATION PUMP BUILDING 1			
0.1	PROSTOR ZA PUMPE SPACE FOR PUMPS	336.84	75.46
UKUPNO / TOTAL:		336.84	
NETO POVRŠINA +0.00 / NETO AREA +0.00:		336.84	
BRUTO POVRŠINA +0.00 / BRUTO AREA +0.00:		345.98	76.26
BRGP / GBA:		405.01	
Površina horizontalne projekcije krova / Area horizontal projection of the roof		420.11	

LEGENDA MATERIJALA / LEGEND:	
	ARMIRANI BETON REINFORCED CONCRETE
	NABIJENI BETON LEAN CONCRETE
	MRSAVI BETON / TAMPON CLAY BLOCK
	GITER BLOK BRICK BLOCK
	PUNA OPEKA FACADES AND ROOF PANEL
	MOTAŽNI PREGRAĐNI ZID OD GK PLOČA PREFABRICATED WALL PANELS
	TERMOIZOLACIJA HYDROISOLATION
	ŠLJUNAK GRAVEL
	ČELIČNA KONSTRUKCIJA CHAMFER
	ČILUCI GRAVEL
	DROBLJENI KAMEN HUDDLE GROUND
	NABIJENA ZEMLJA

broj / No	NAMENA PROSTORIJA / ROOMS	površina / area	obim / perimeter
		(m²)	(m')
OSNOVA PLATFORME +7.50 / PLATFORM +7.50			
PUMPNA STANICA A1-1 / RECIRCULATION PUMP BUILDING 1			
0.1	PLATFORME SPACE FOR PUMPS	60.59	57.28
UKUPNO / TOTAL:		60.59	
NETO POVRŠINA +7.50 / NETO AREA +7.50:		60.59	
BRUTO POVRŠINA +7.50 / BRUTO AREA +7.50:		60.59	
BRGP / GBA:		405.01	
Površina horizontalne projekcije krova / Area horizontal projection of the roof		420.11	


Promena pečata crtača / Changed title block		25.01.2018.	L. Rogić, d.i.g.
Optis revizije / Revision description		Datum/Date	Crtao/Drawn
Broj ugovora / Contract No :12.01.12625/52-17		Overio/Appr.	
Konsorcijum: Consortium		Investitor: Client:	
delta inženjering		JP ELEKTROPRIVREDA SRBIJE PE ELEKTROPRIVREDA SERBIE	
Odg. projektant: Respon. designer:		Objekat: Complex:	
Mirjana Lazić dipl.inž.arh.		Postrojenje za ODG za TE Nikola Tesla A FGD Construction Project for TPP Nikola Tesla	
Licenca odg.proj. Res. des. license:		Vrsta teh. dok. Project type:	
300 4540 03		IDR - Idejno rešenje IDR - Conceptual design	
Datum: Date:		Projekcija: Projection:	
25.01.2018.		Zona apsorbera Absorbers area	
Dio projekta: Project part:		Dio postrojenja: Unit:	
Projekt arhitekture Architectural Design		C3-1HTD-Zgrada recirkulacionih pumpi 1HTD-1 C3-1HTD-Recirculation pump building 1	
www.deltainzenjering.rs		Crtao broj: Drawing number:	
Razmera: Scale:		Naziv crteža: Drawing name:	
1/100		OSNOVE ETAŽA FLOOR PLAN	
		NTFGD-S2.1-IDR-1.0.0-C3-1HTD-001D-rev00	
		1/4	

C3 - A1 - PUMPNA STANICA A1-1 / RECIRCULATION PUMP BUILDING 1
OSNOVA KROVNIH RAVNI / ROOF PLAN

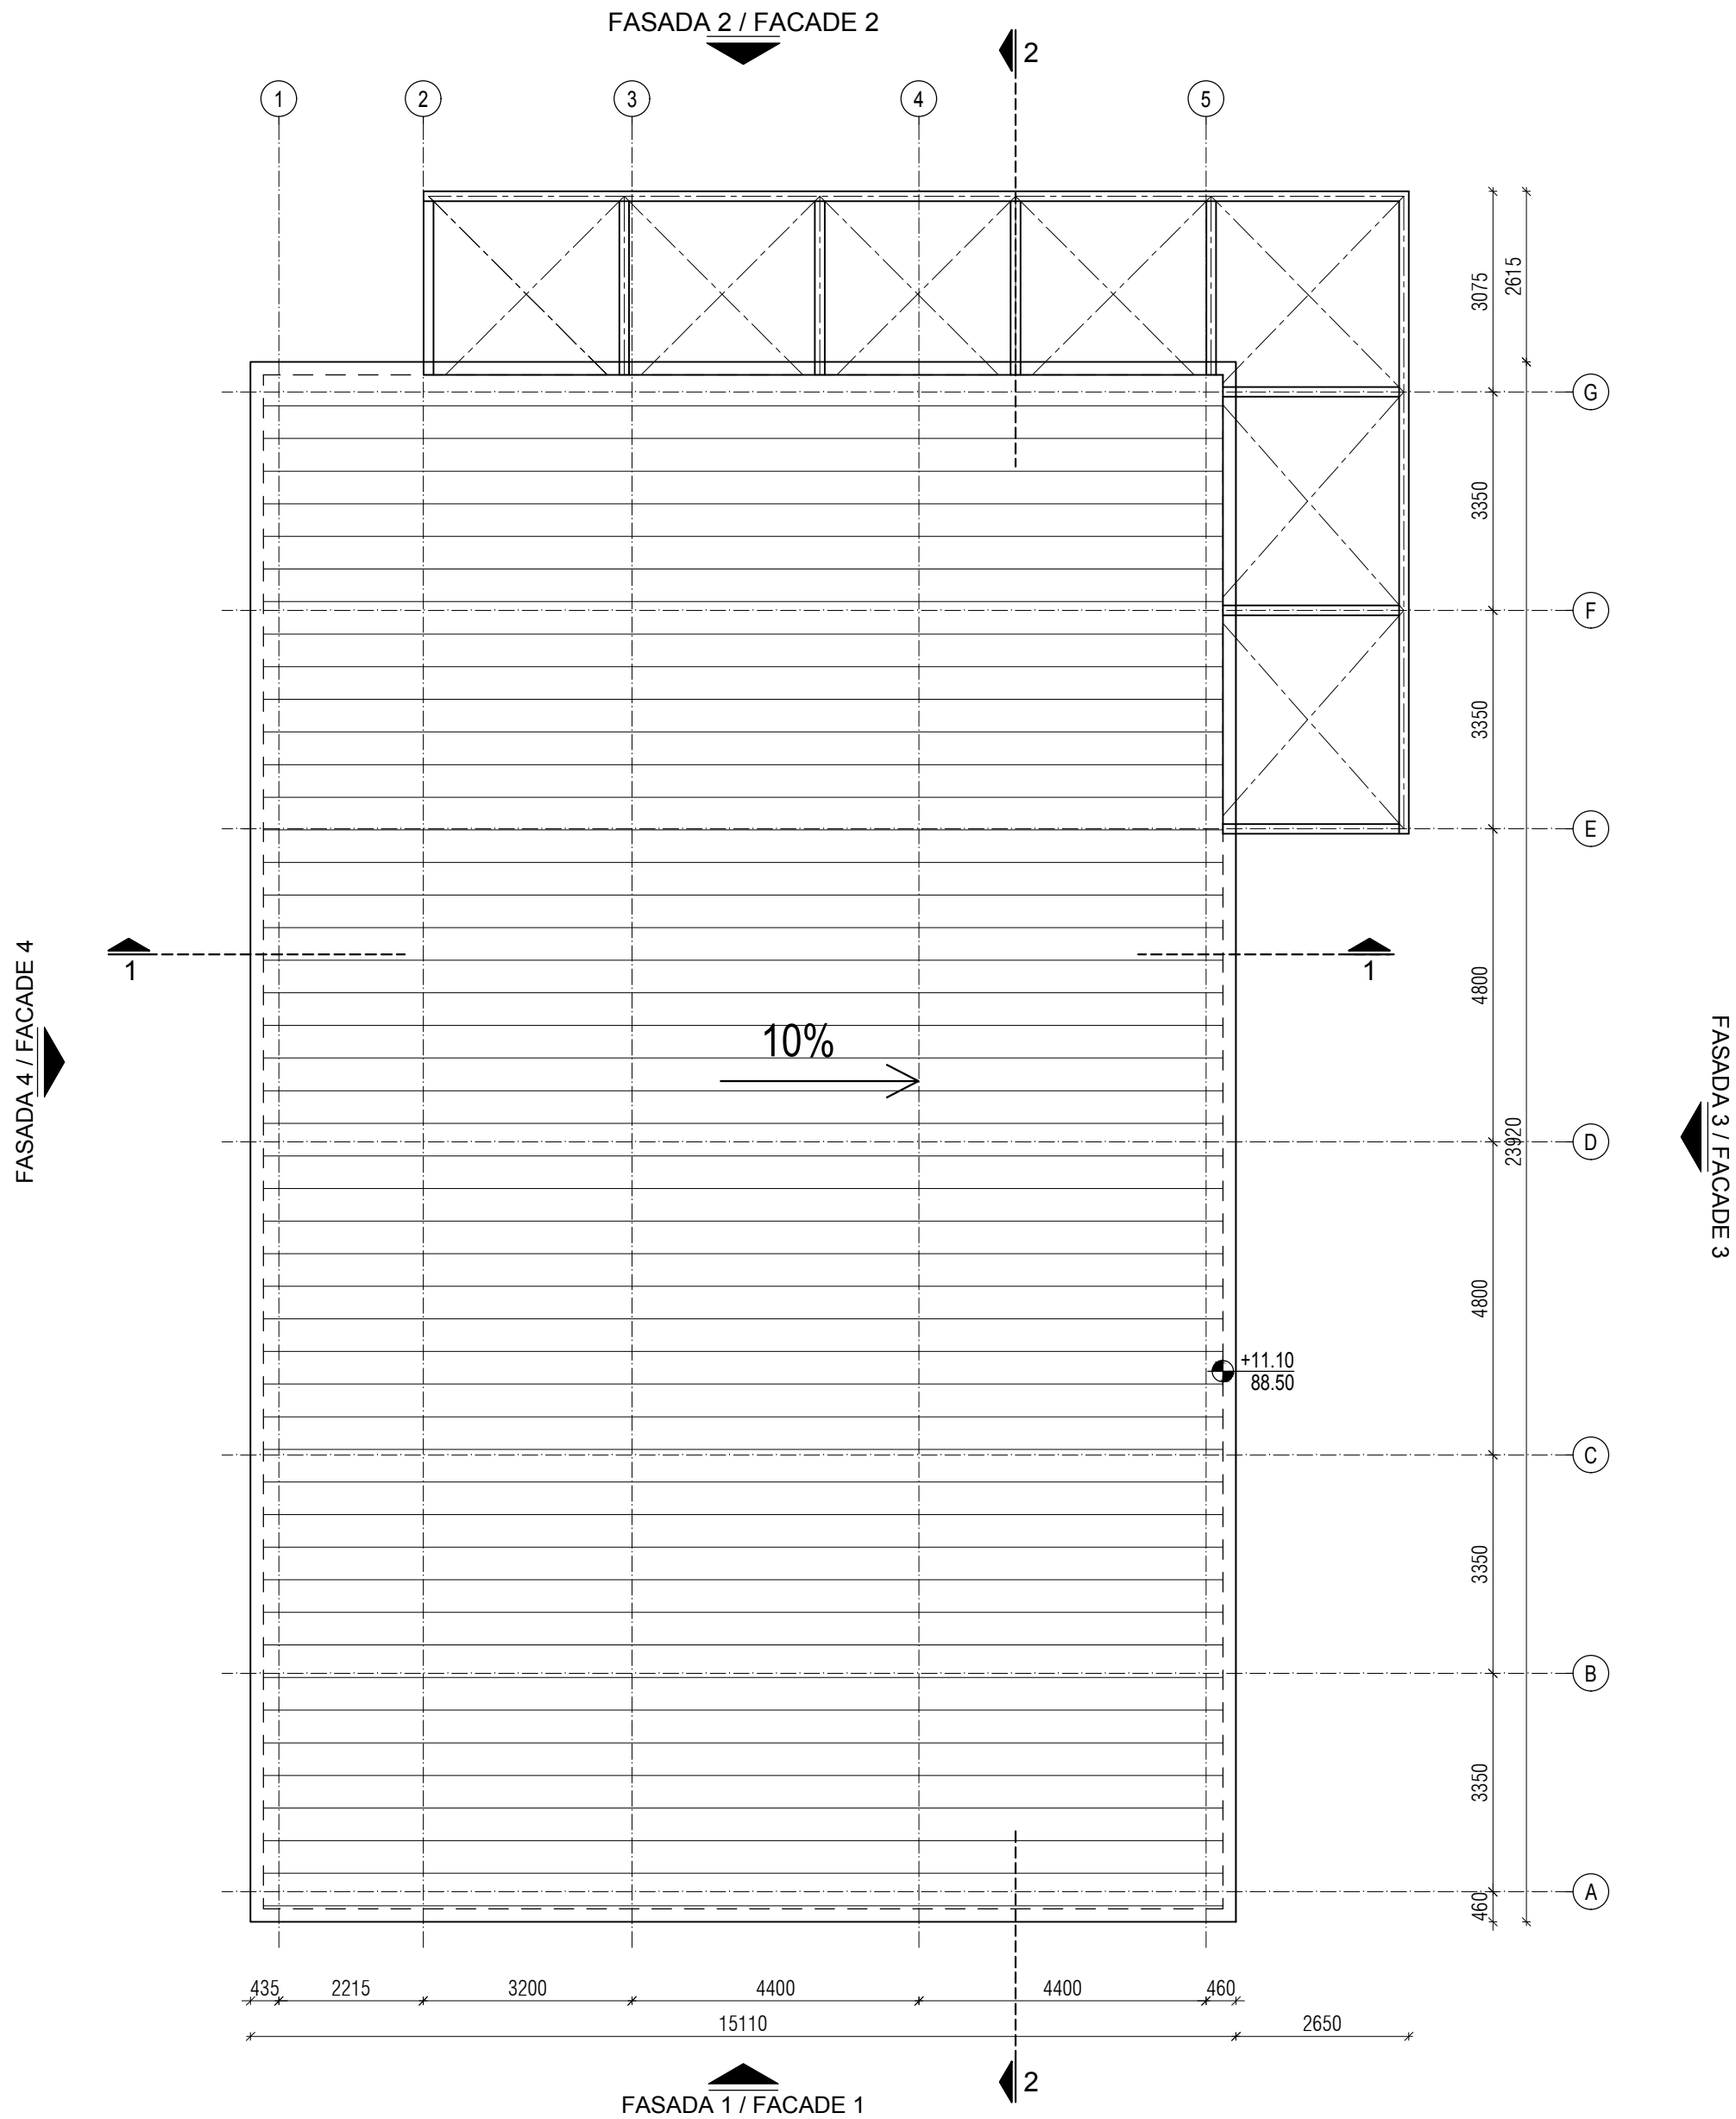

△					
△					
△					
REV.		Promena pečata crteža / Changed title block	25.01.2018.	L. Roglić, d.i.g.	Overio/Appr.
Broj ugovora / Contract No :12.01.12625/52-17					
Konzorcijum: Consortium:					
 delta inženjering  MITSUBISHI HITACHI POWER SYSTEMS EUROPE  TOCHU  MITSUBISHI HITACHI POWER SYSTEMS EUROPE  Jedinstvo					
Odg. projektant: Respon. designer:		Ime i prezime / Name		Papir/Sign.	
Licenca odg.proj.: Res. des. license:		Mirjana Lazić dipl.inž.arh.			
Vrsta teh. dok.: Project type:		300 4540 03		Investitor: Client:	
Date:		IDR - Idejno rešenje IDR - Conceptual design		Objekat: Complex:	
Datum: Date:		25.01.2018.		Postrojenje: Facility:	
Deo projekta: Project part:		Projekat arhitekture Architectural Design		Zona apsorbera Absorbers area	
Razmera: Scale:		Naziv crteža: Drawing name:		Crtež broj: Drawing number:	
1/100		OSNOVA KROVA ROOF PLAN		NFTGD-S2.1-IDR-1.0.0-C3-1HTD-002D-rev00	
				List/od: Page/of:	
				2/4	
				Rev.	
				Rev.	


PRESEK 2-2 / CROSS SECTION 2-2

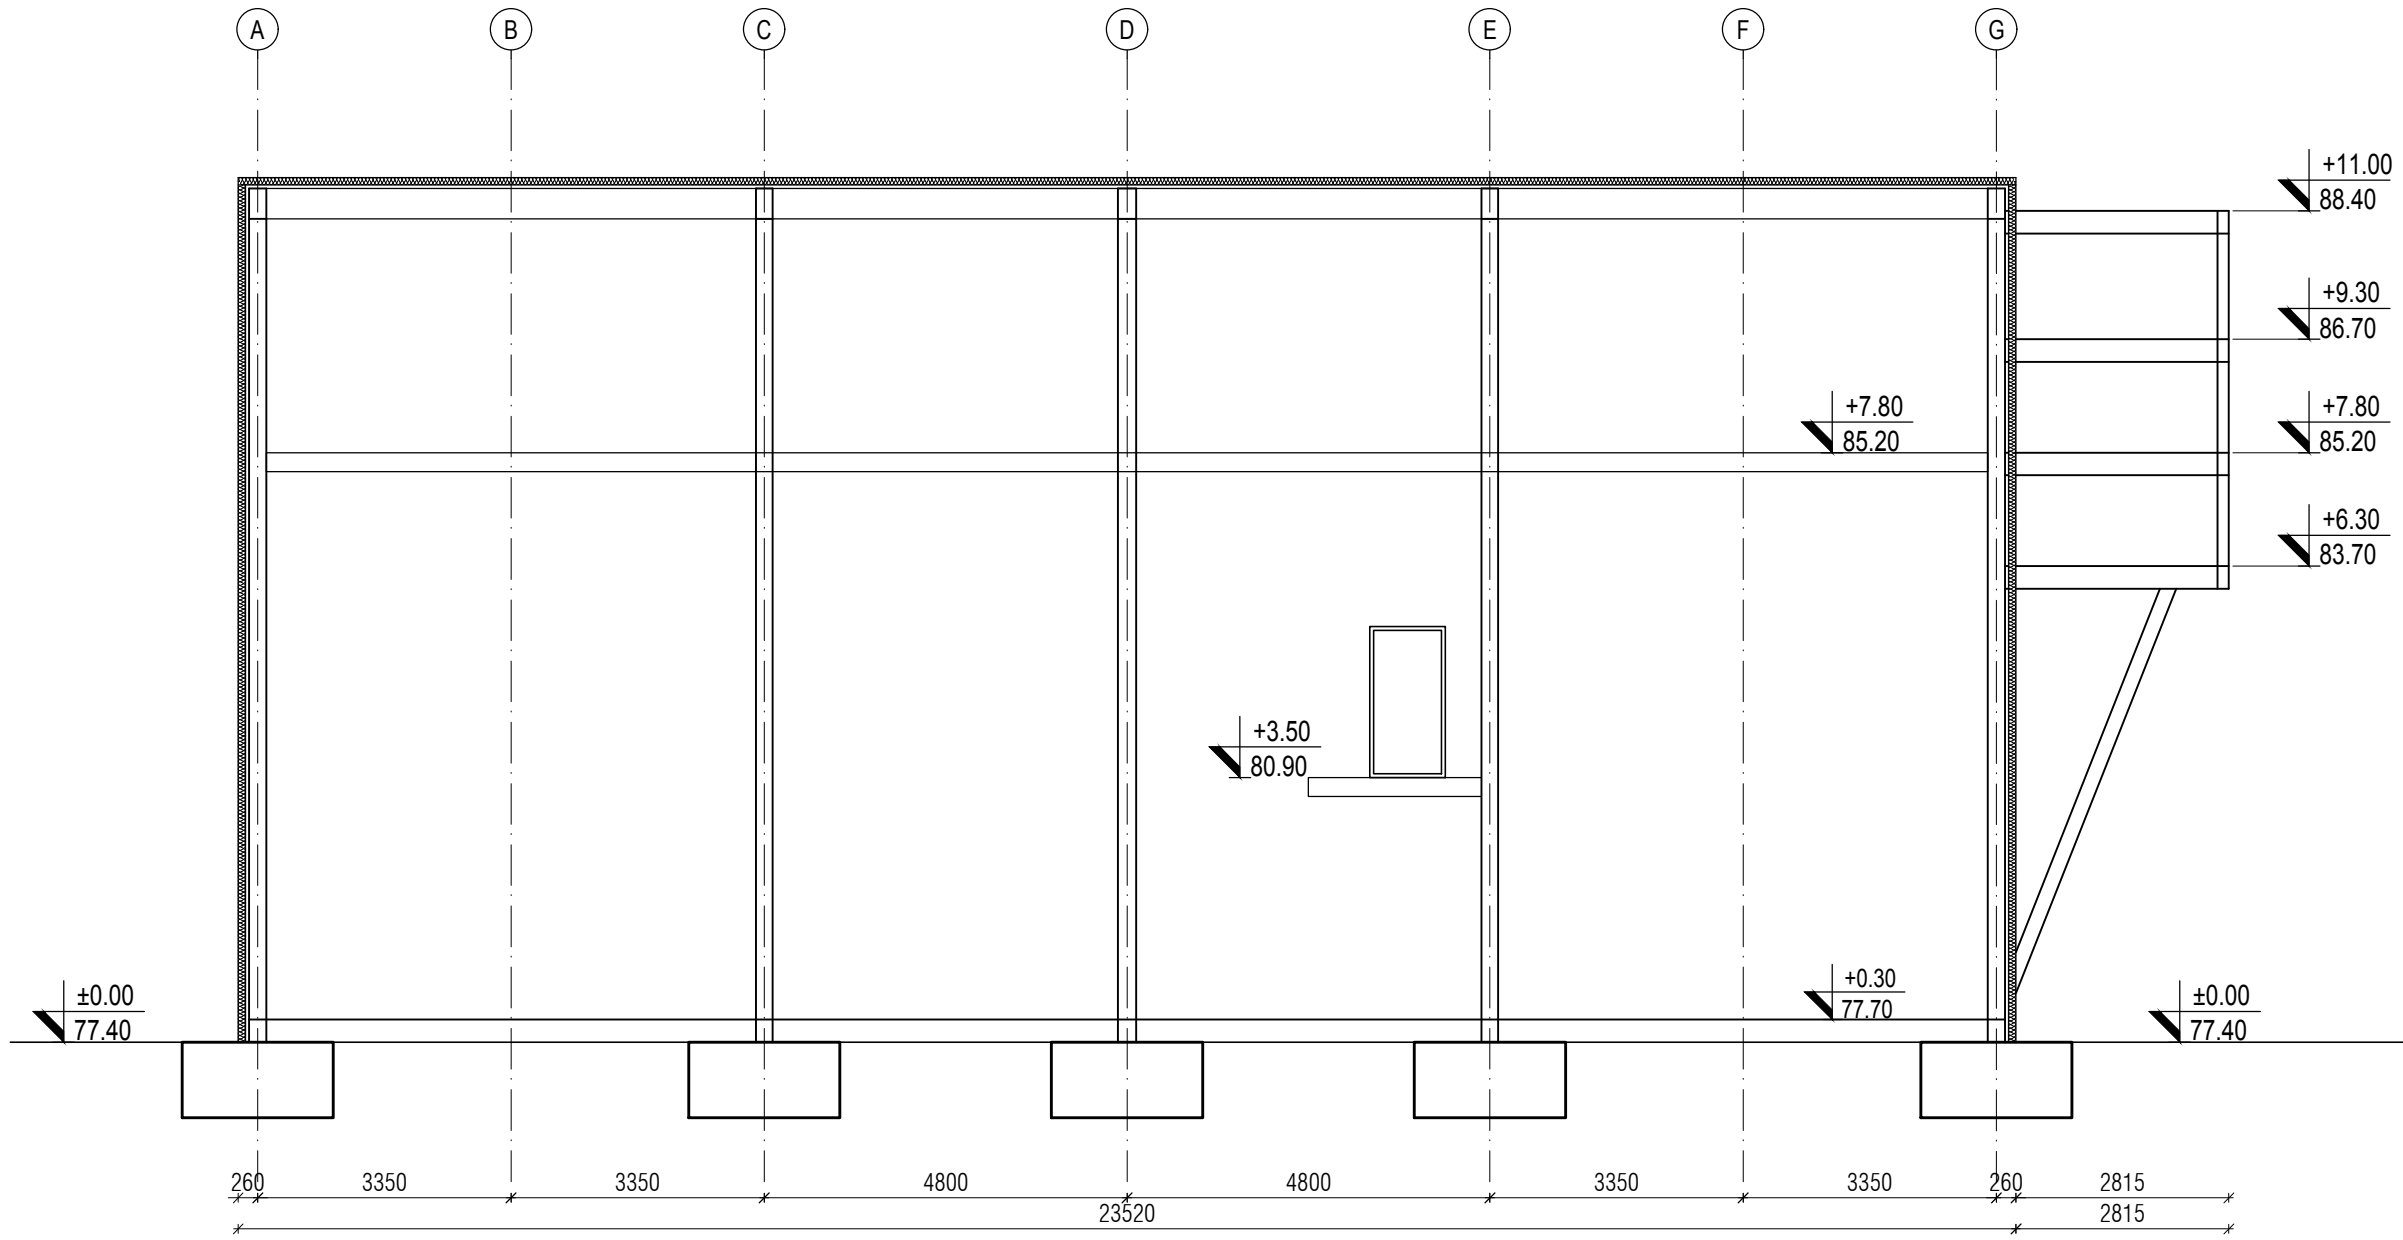

LEGENDA MATERIJALA / LEGEND:


	ARMIRANI BETON	REINFORCED CONCRETE
	NABIJENI BETON	LEAN CONCRETE
	MRŠAVI BETON /TAMPON/	LEAN CONCRETE
	GITER BLOK	CLAY BLOCK
	PUNA OPEKA	BRICK BLOCK
	FASADNI I KROVNI PANEL	FACADES AND ROOF PANEL
	MOTAŽNI PREGRADNI ZID OD GK PLOČA	PREFABRICATED WALL PANELS
	TERMOIZOLACIJA	THERMAL INSULATION
	HIDROIZOLACIJA	HYDROISOLATION
	ŠLIJUNAK	GRAVEL
	ČELIČNA KONSTRUKCIJA	STEEL CONSTRUCTION
	OLUCI	CHAMFER
	DROBLJENI KAMEN	GRAVEL
	NABIJENA ZEMLJA	HUDDLE GROUND

PRESEK 1-1 / CROSS SECTION 1-1

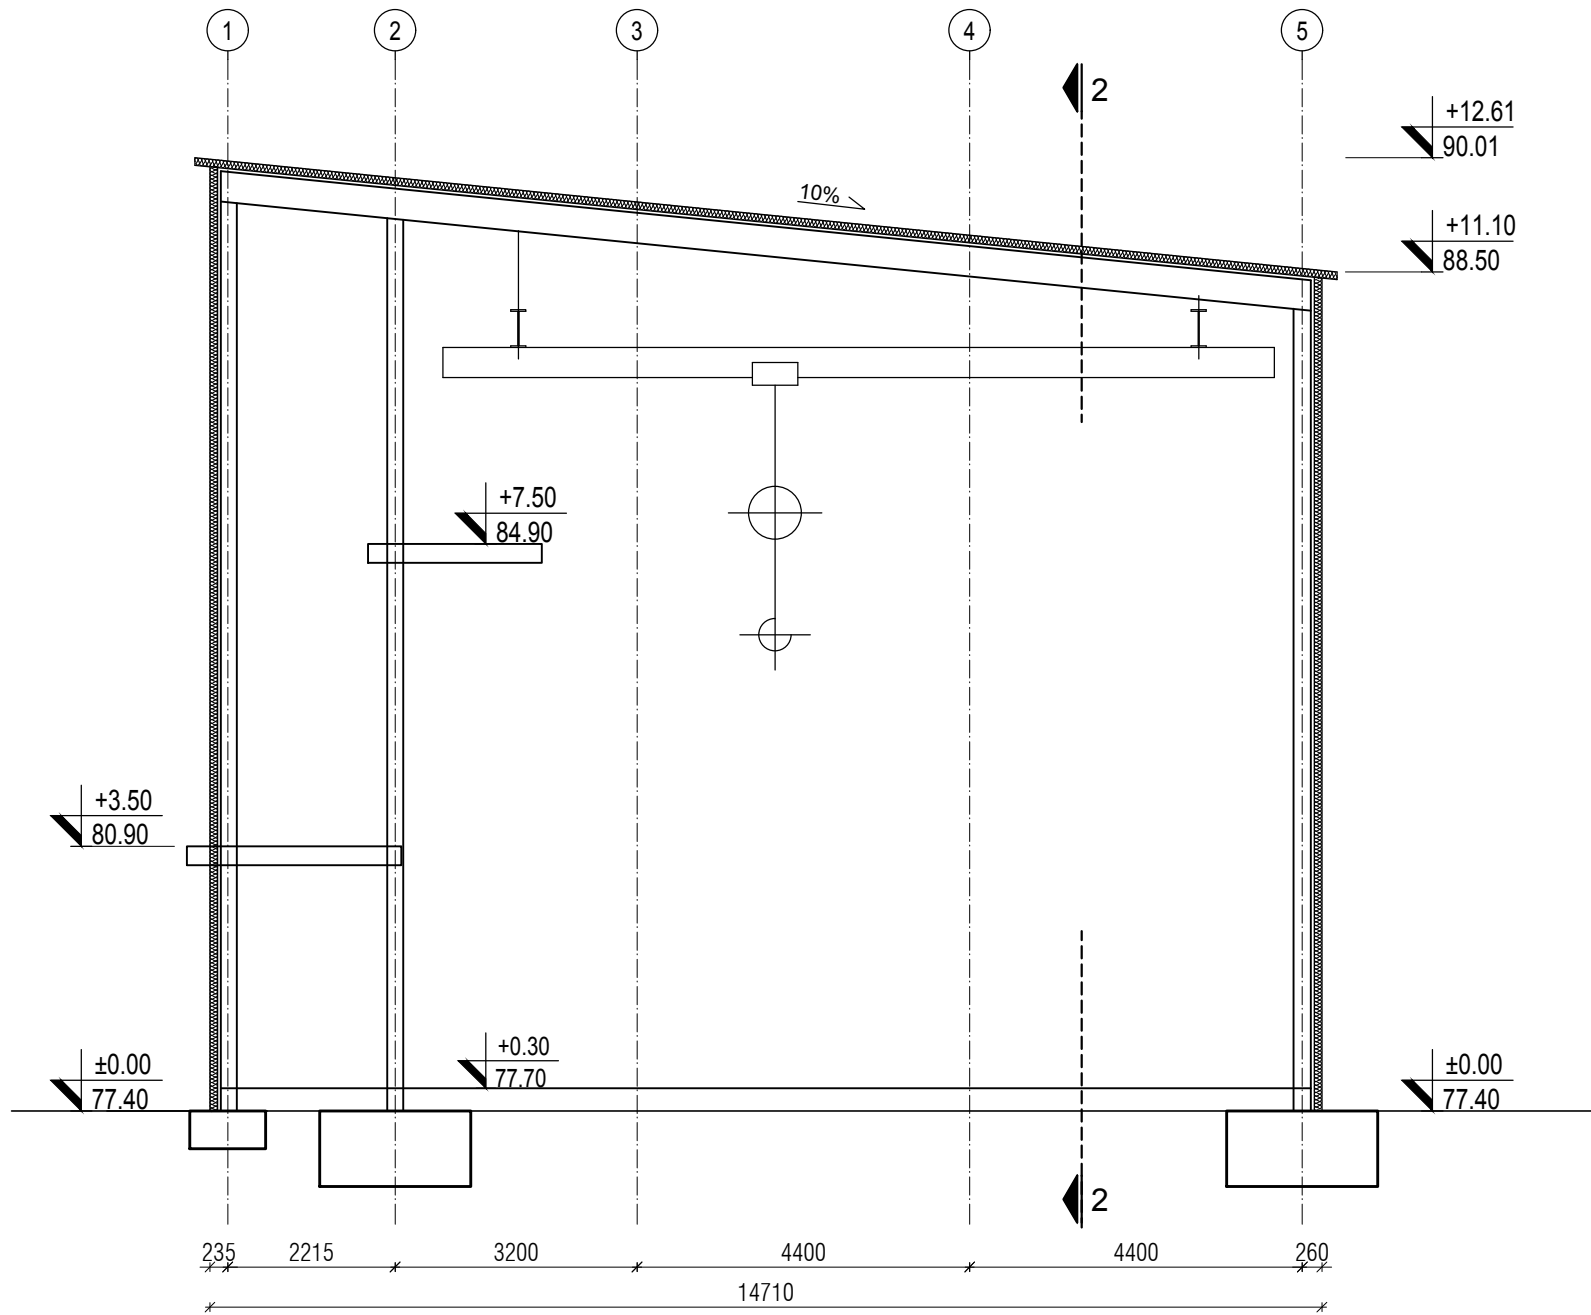


REV.		Opis revizije / Revision description			Datum/Date		Crtao/Drawn	Overio/Appr.
Broj ugovora / Contract No :12.01.12625/52-17								
Konzorcijum: Consortium:								
 <								


C3 - A1 - PUMPNA STANICA A1-1 / RECIRCULATION PUMP BUILDING 1
FASADA 1 / FACADE 1

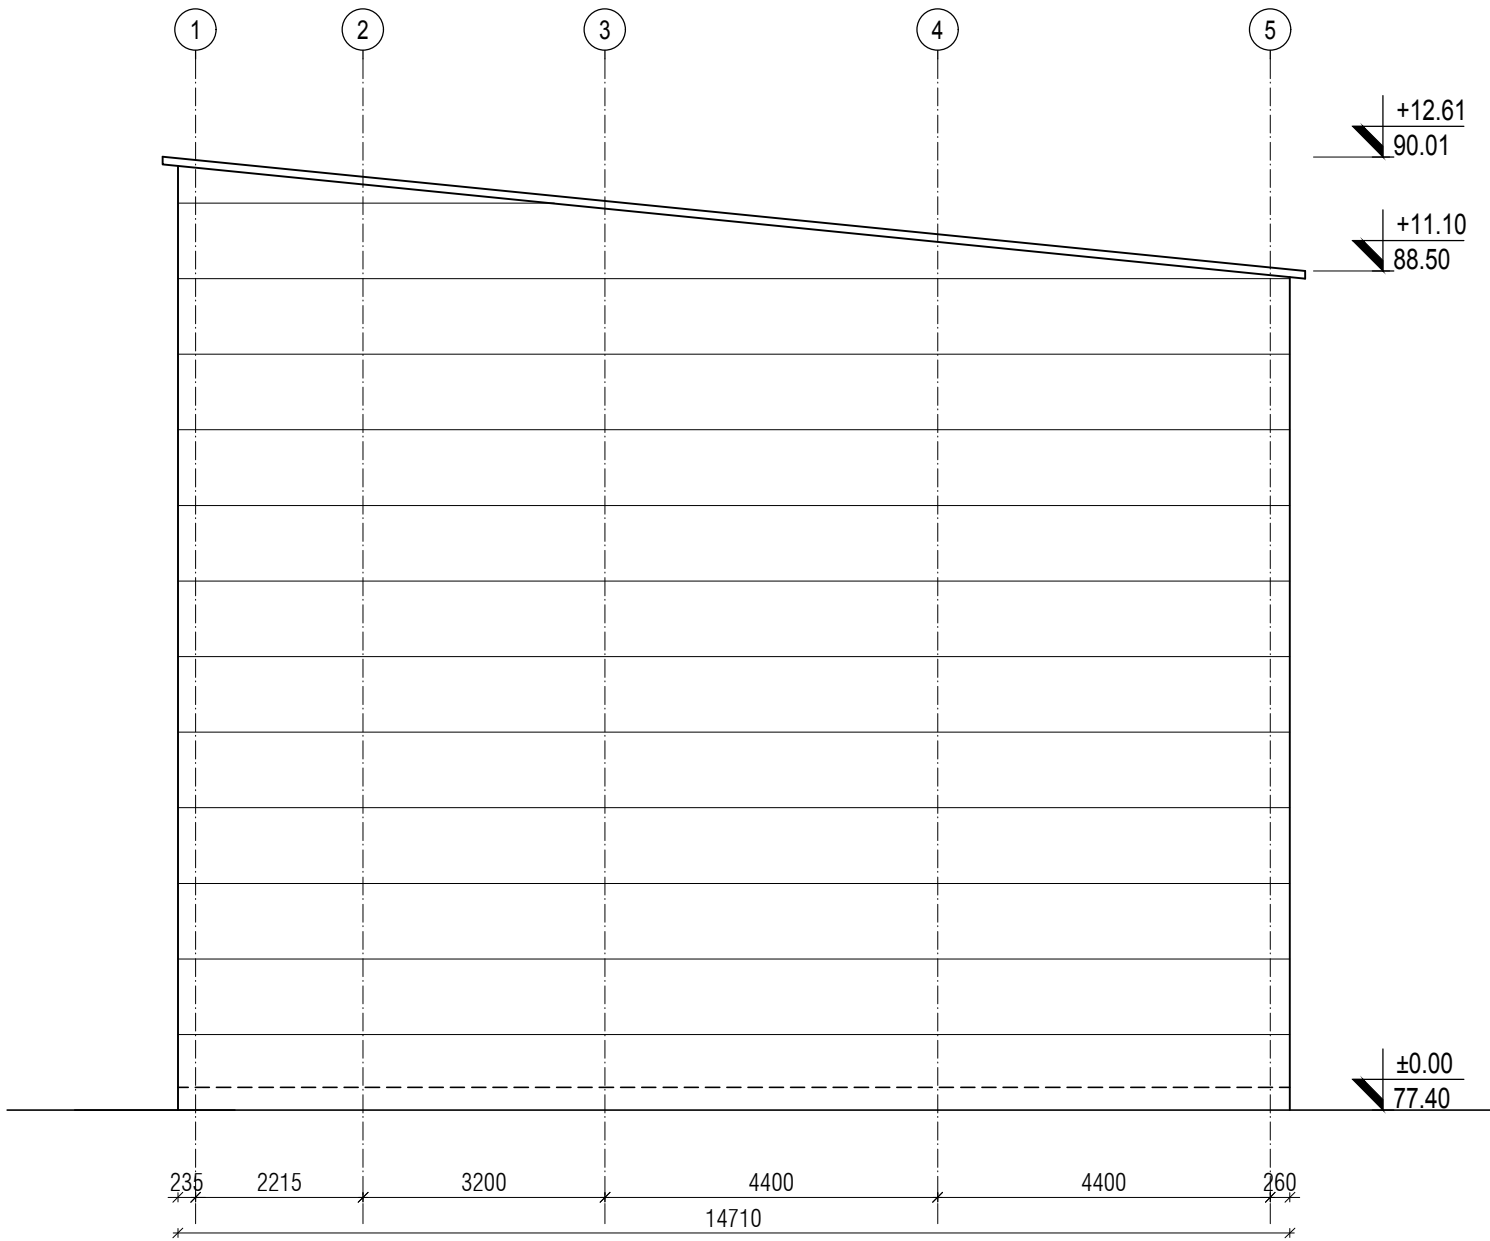


FASADA 3 / FACADE 3

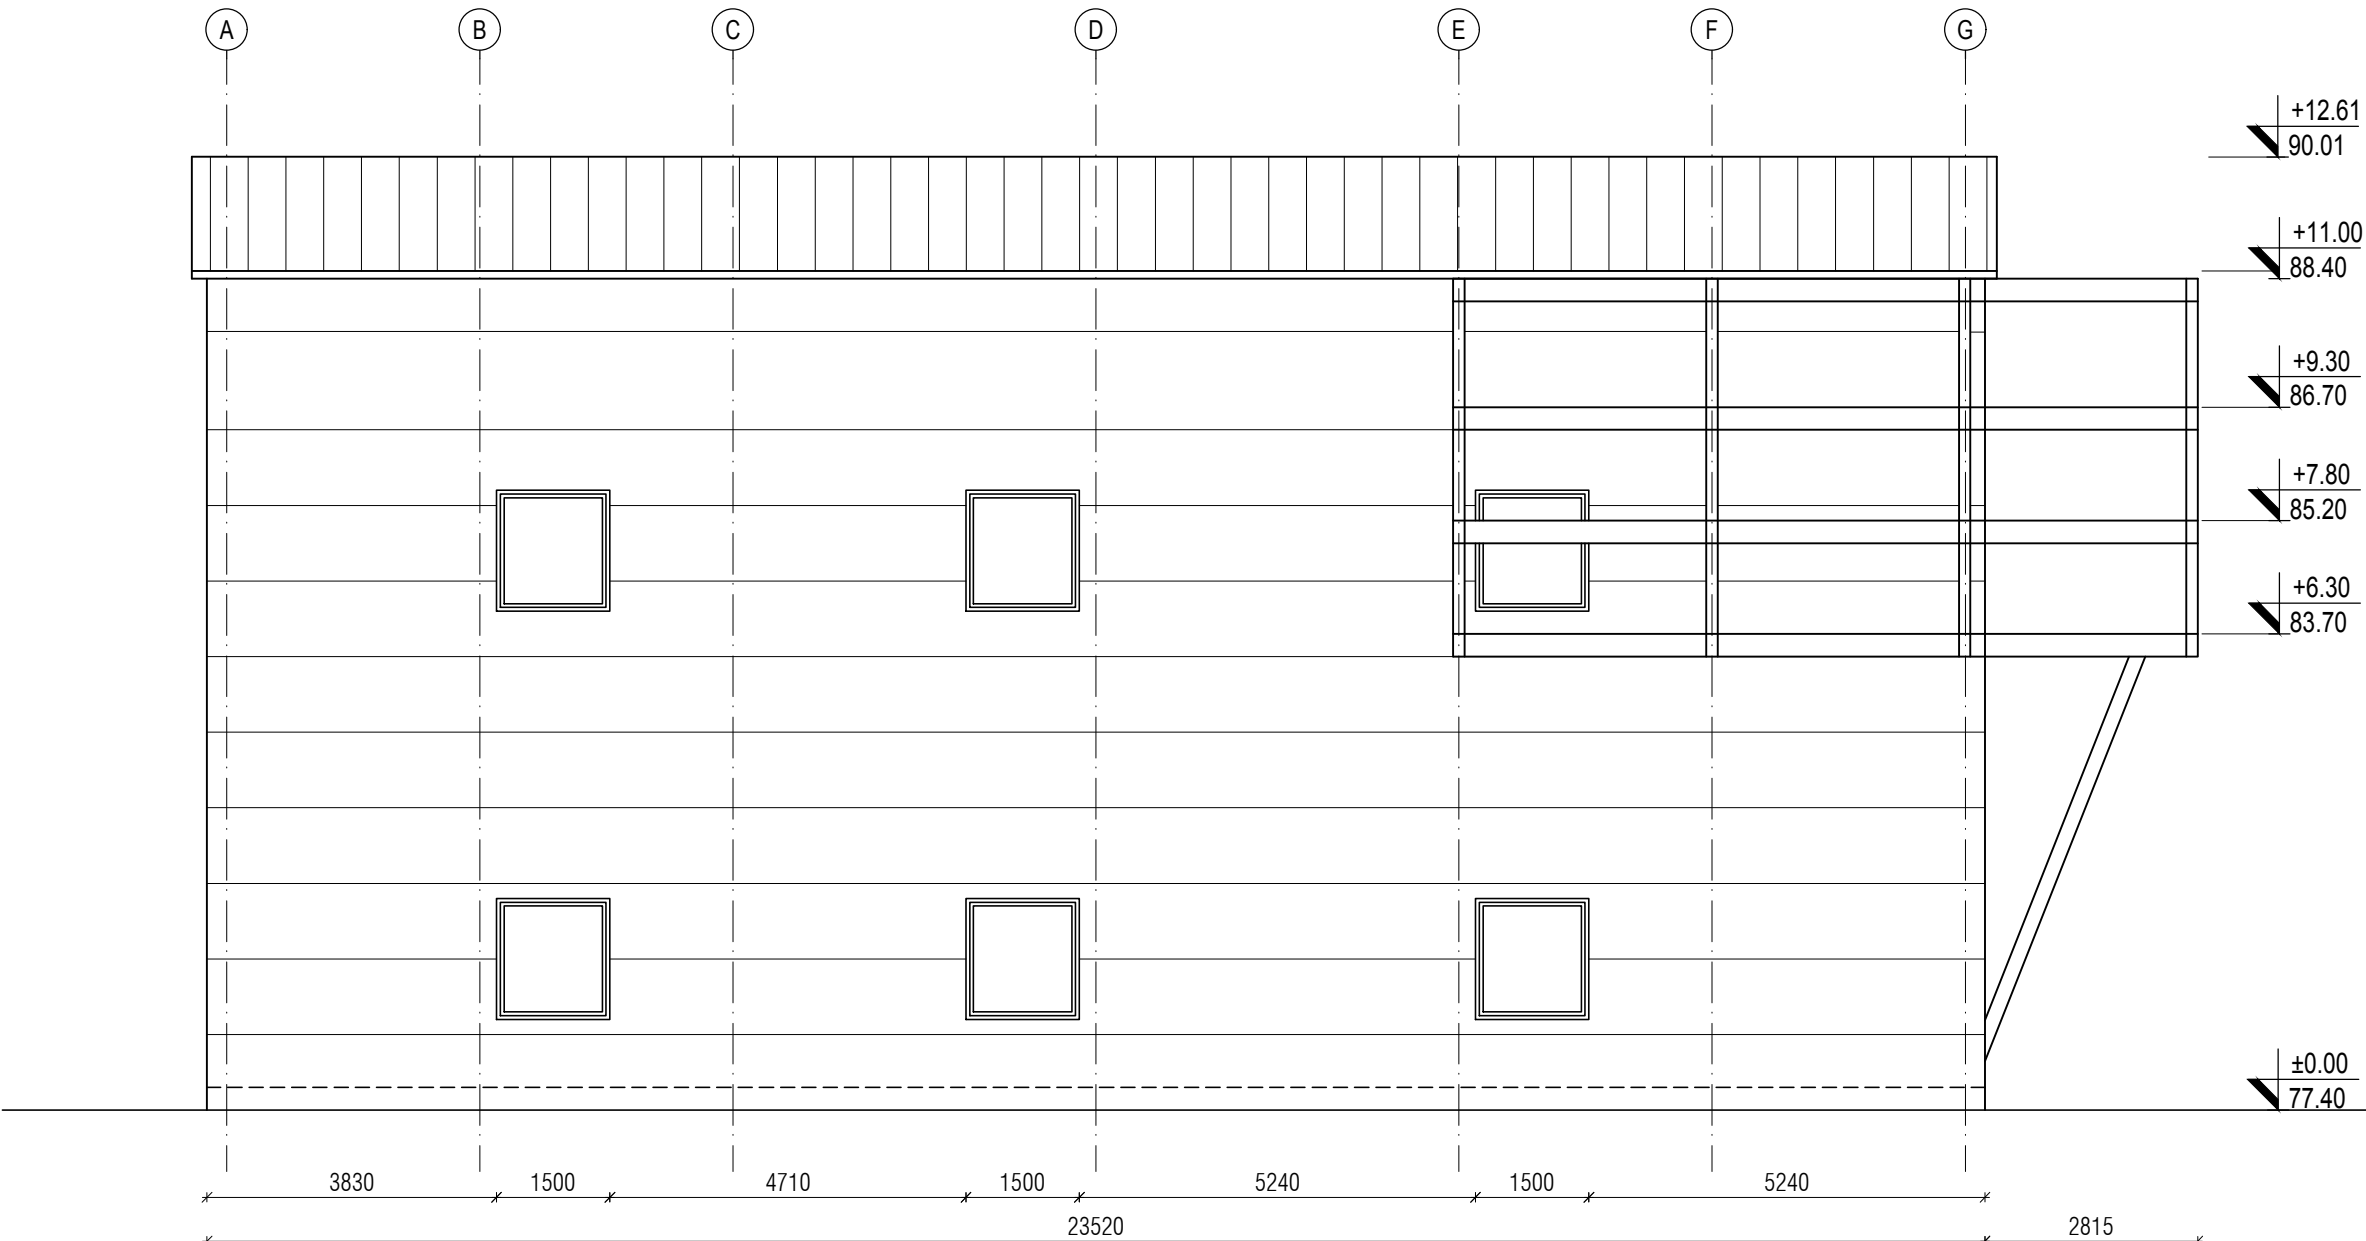

FASADA 2 / FACADE 2

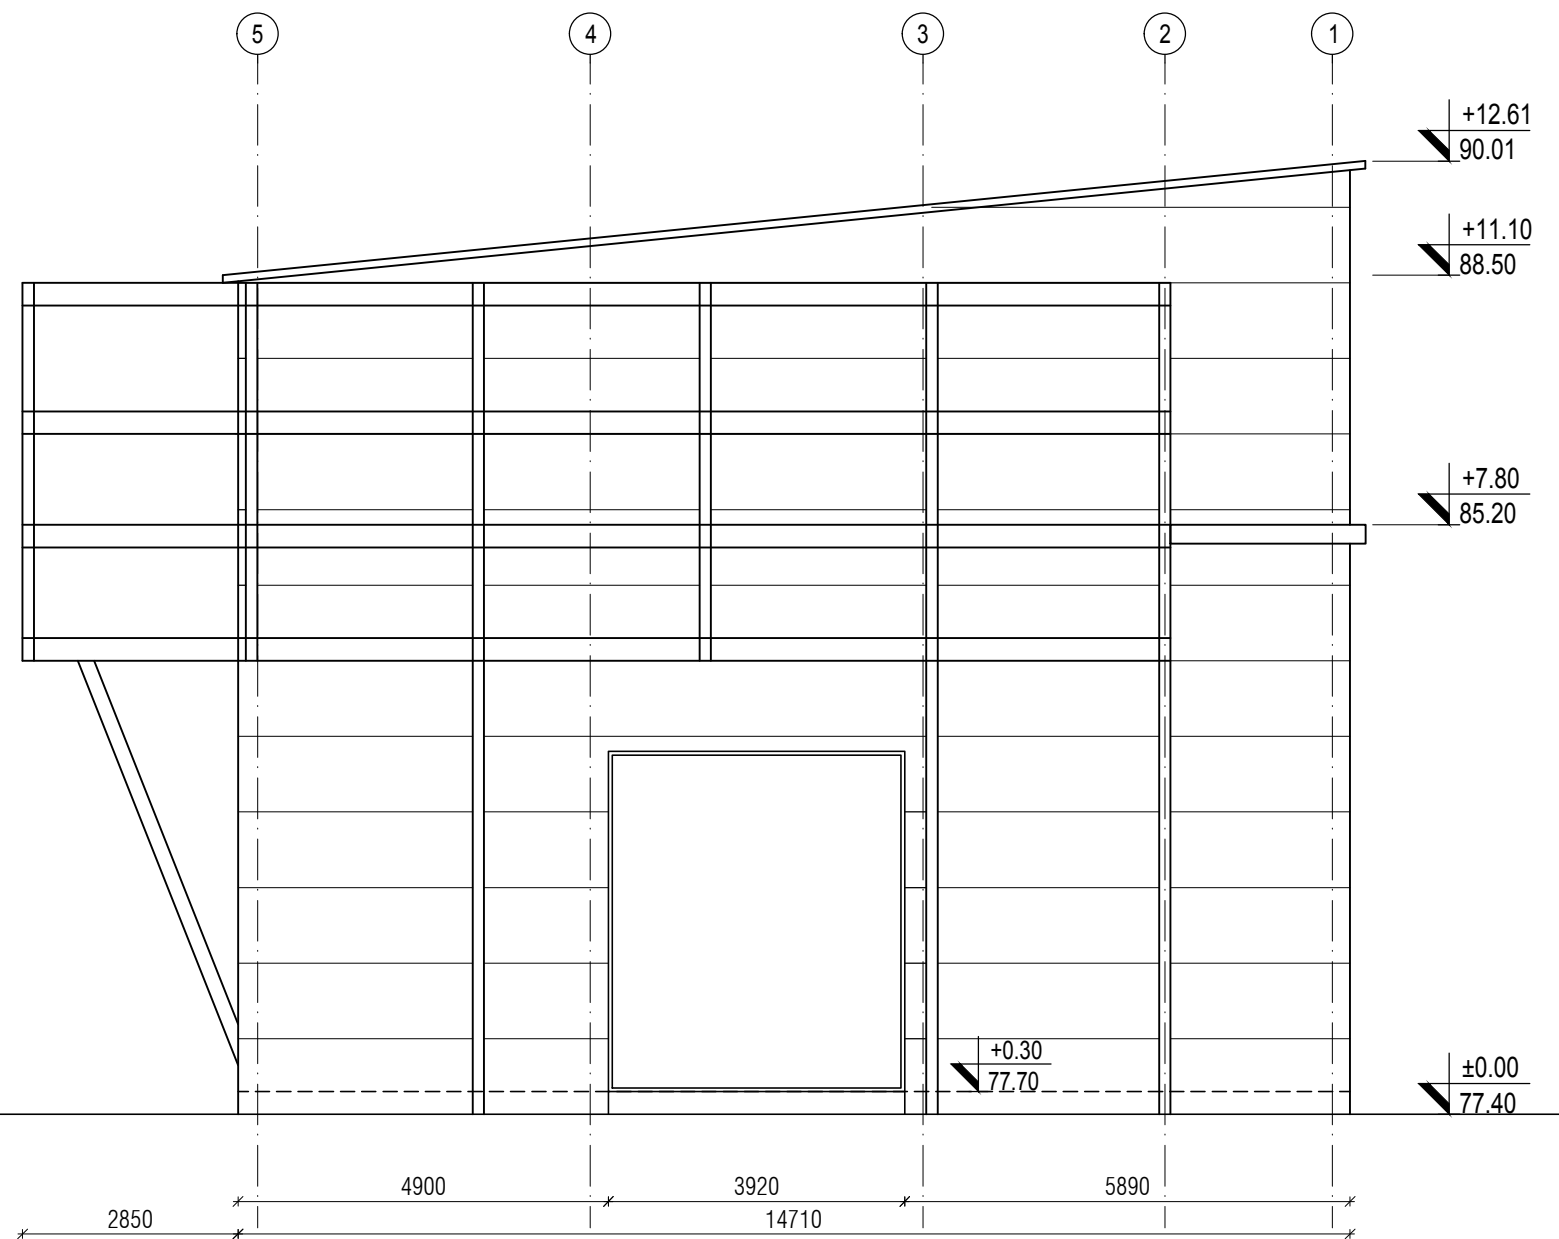

FASADA 4 / FACADE 4

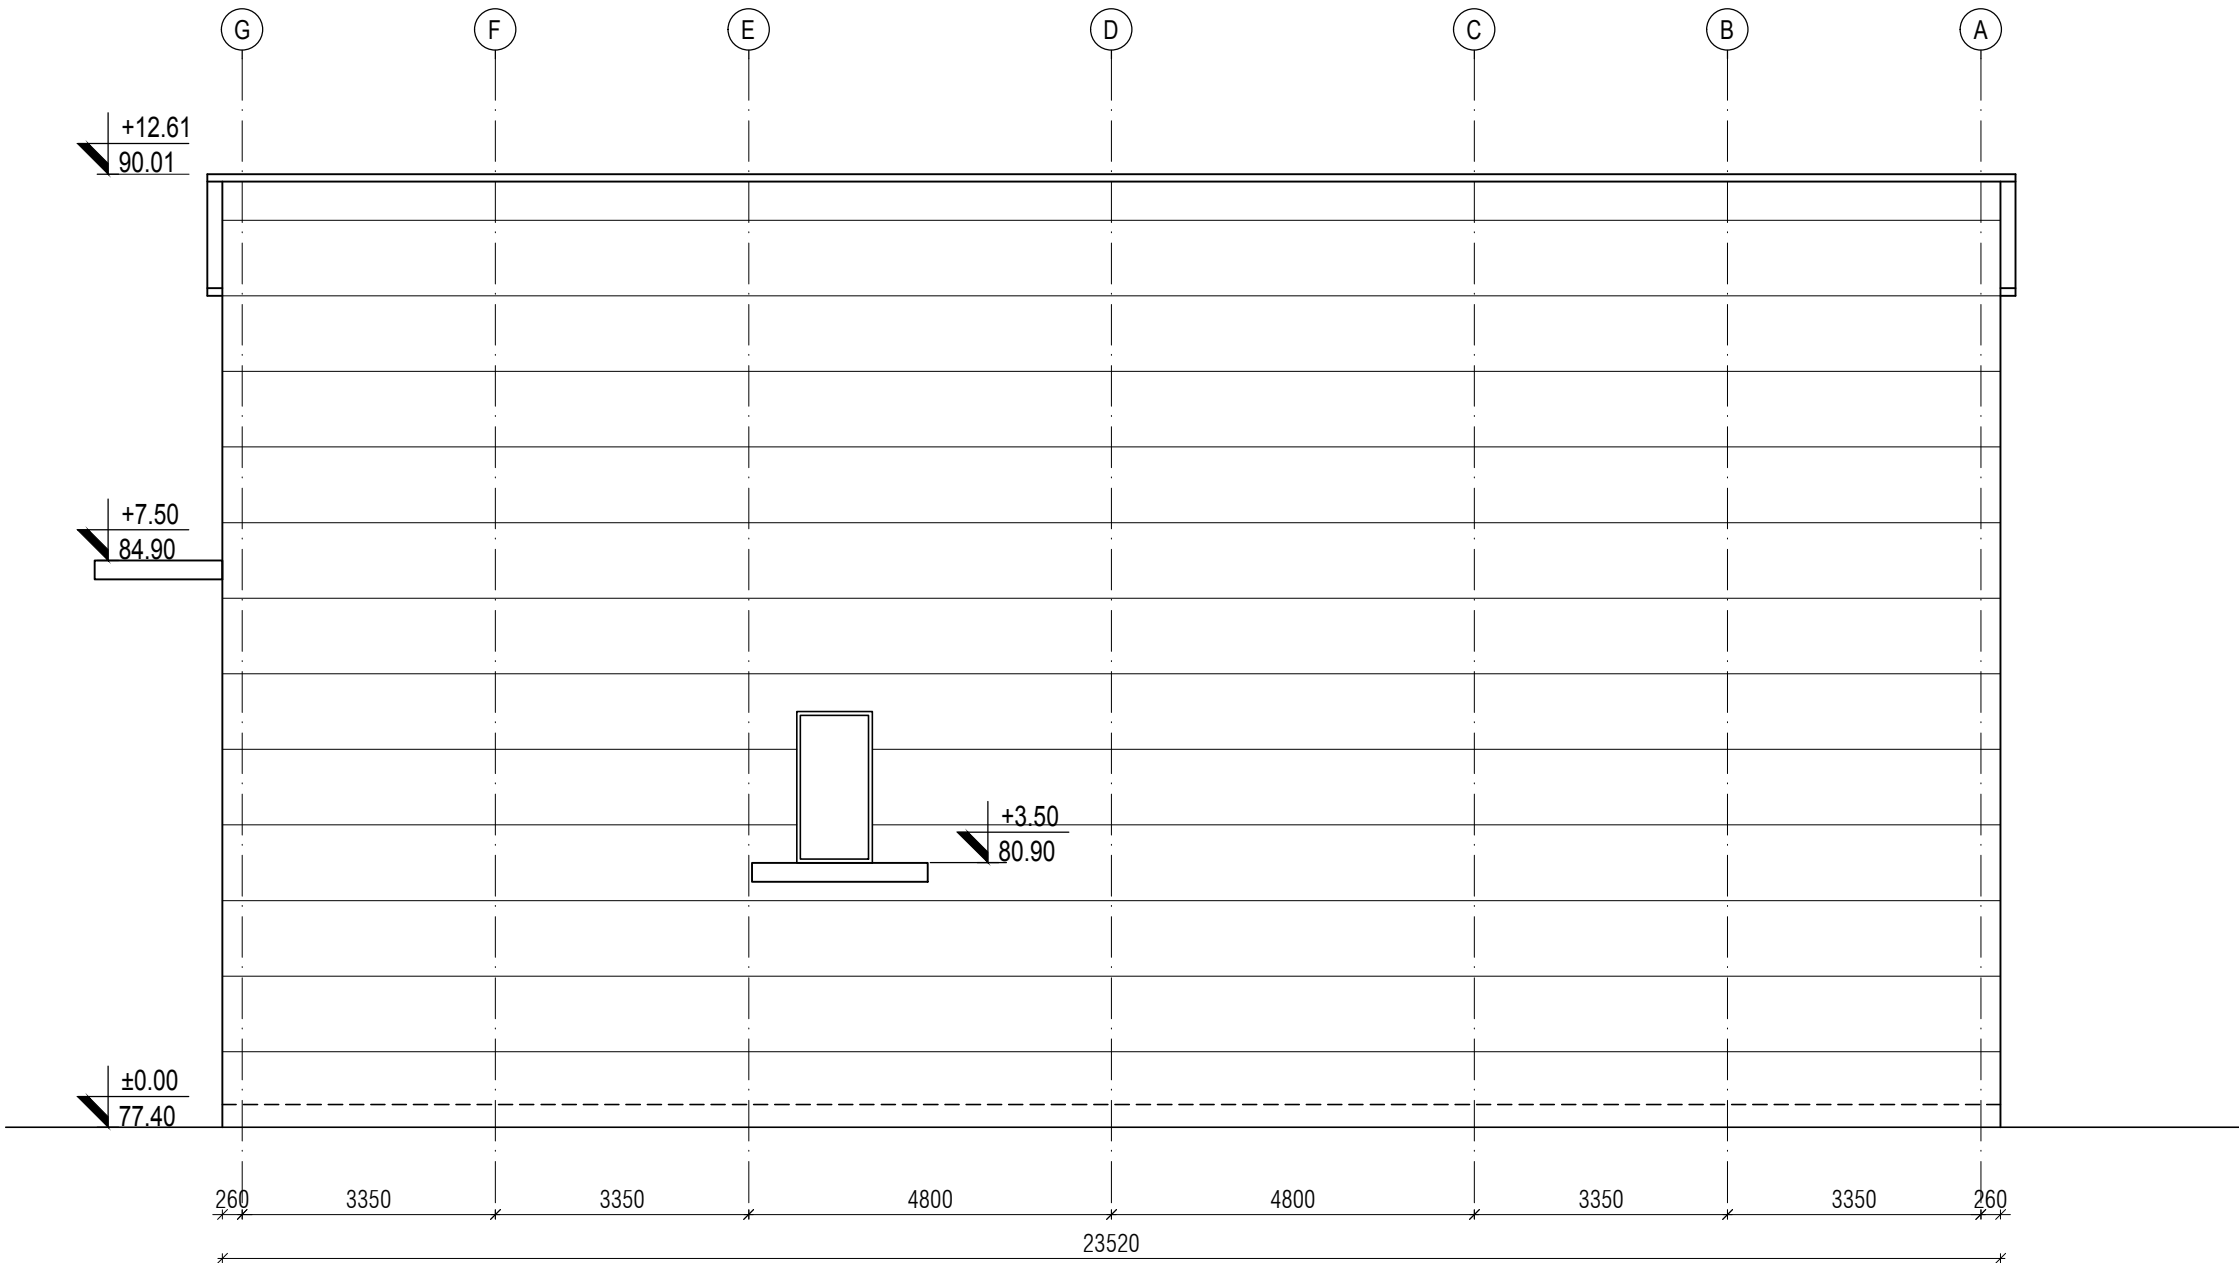


Promena pečata crtača / Changed title block		25.01.2018.	L. Rogić, d.i.g.
Opis revizije / Revision description		Datum/Date	Crtao/Drawn
REV.			
Broj ugovora / Contract No :12.01.12625/52-17			
Konsorzijum: Consortium:			
 			
Odg. projektant: Respon. designer:		Ime i prezime / Name	
Licenca odg. proj. / Res. des. license:		300 4540 03	
Vrsta teh. dok. / Project type:		IDR - Idejno rešenje	
Datum: / Date:		25.01.2018.	
Projekcija: / Projection:		Projekcija	
Dio projekta: / Project part:		Projekat arhitekture Architectural Design	
Investitor: / Client:		JP ELEKTROPRIVREDA SRBIJE PE ELEKTROPRIVREDA SERBIA	
Objekat: / Complex:		Postrojenje za ODG za TE Nikola Tesla A FGD Construction Project for TPP Nikola Tesla	
Postrojenje: / Facility:		Zona apsorbera Absorbers area	
Dio postrojenja: / Part of the facility:		C3-1HTD-Zgrada recirkulacionih pumpi 1HTD-1 C3-1HTD-Recirculation pump building 1	
Razmera: / Scale:		1/100	
Naziv crteža: / Drawing name:		FASADE FACADES	
Crtač broj: / Drawing number:		NTFGD-S2.1-IDR-1.0.0-C3-1HTD-004D-rev00	
Listovi: / Pages:		4/4	



FLOOR PLAN ±0.00, +3.50


OSNOVA NA KOTI ±0.00 i ČELIČNA PLATFORMA NA KOTI +3.50

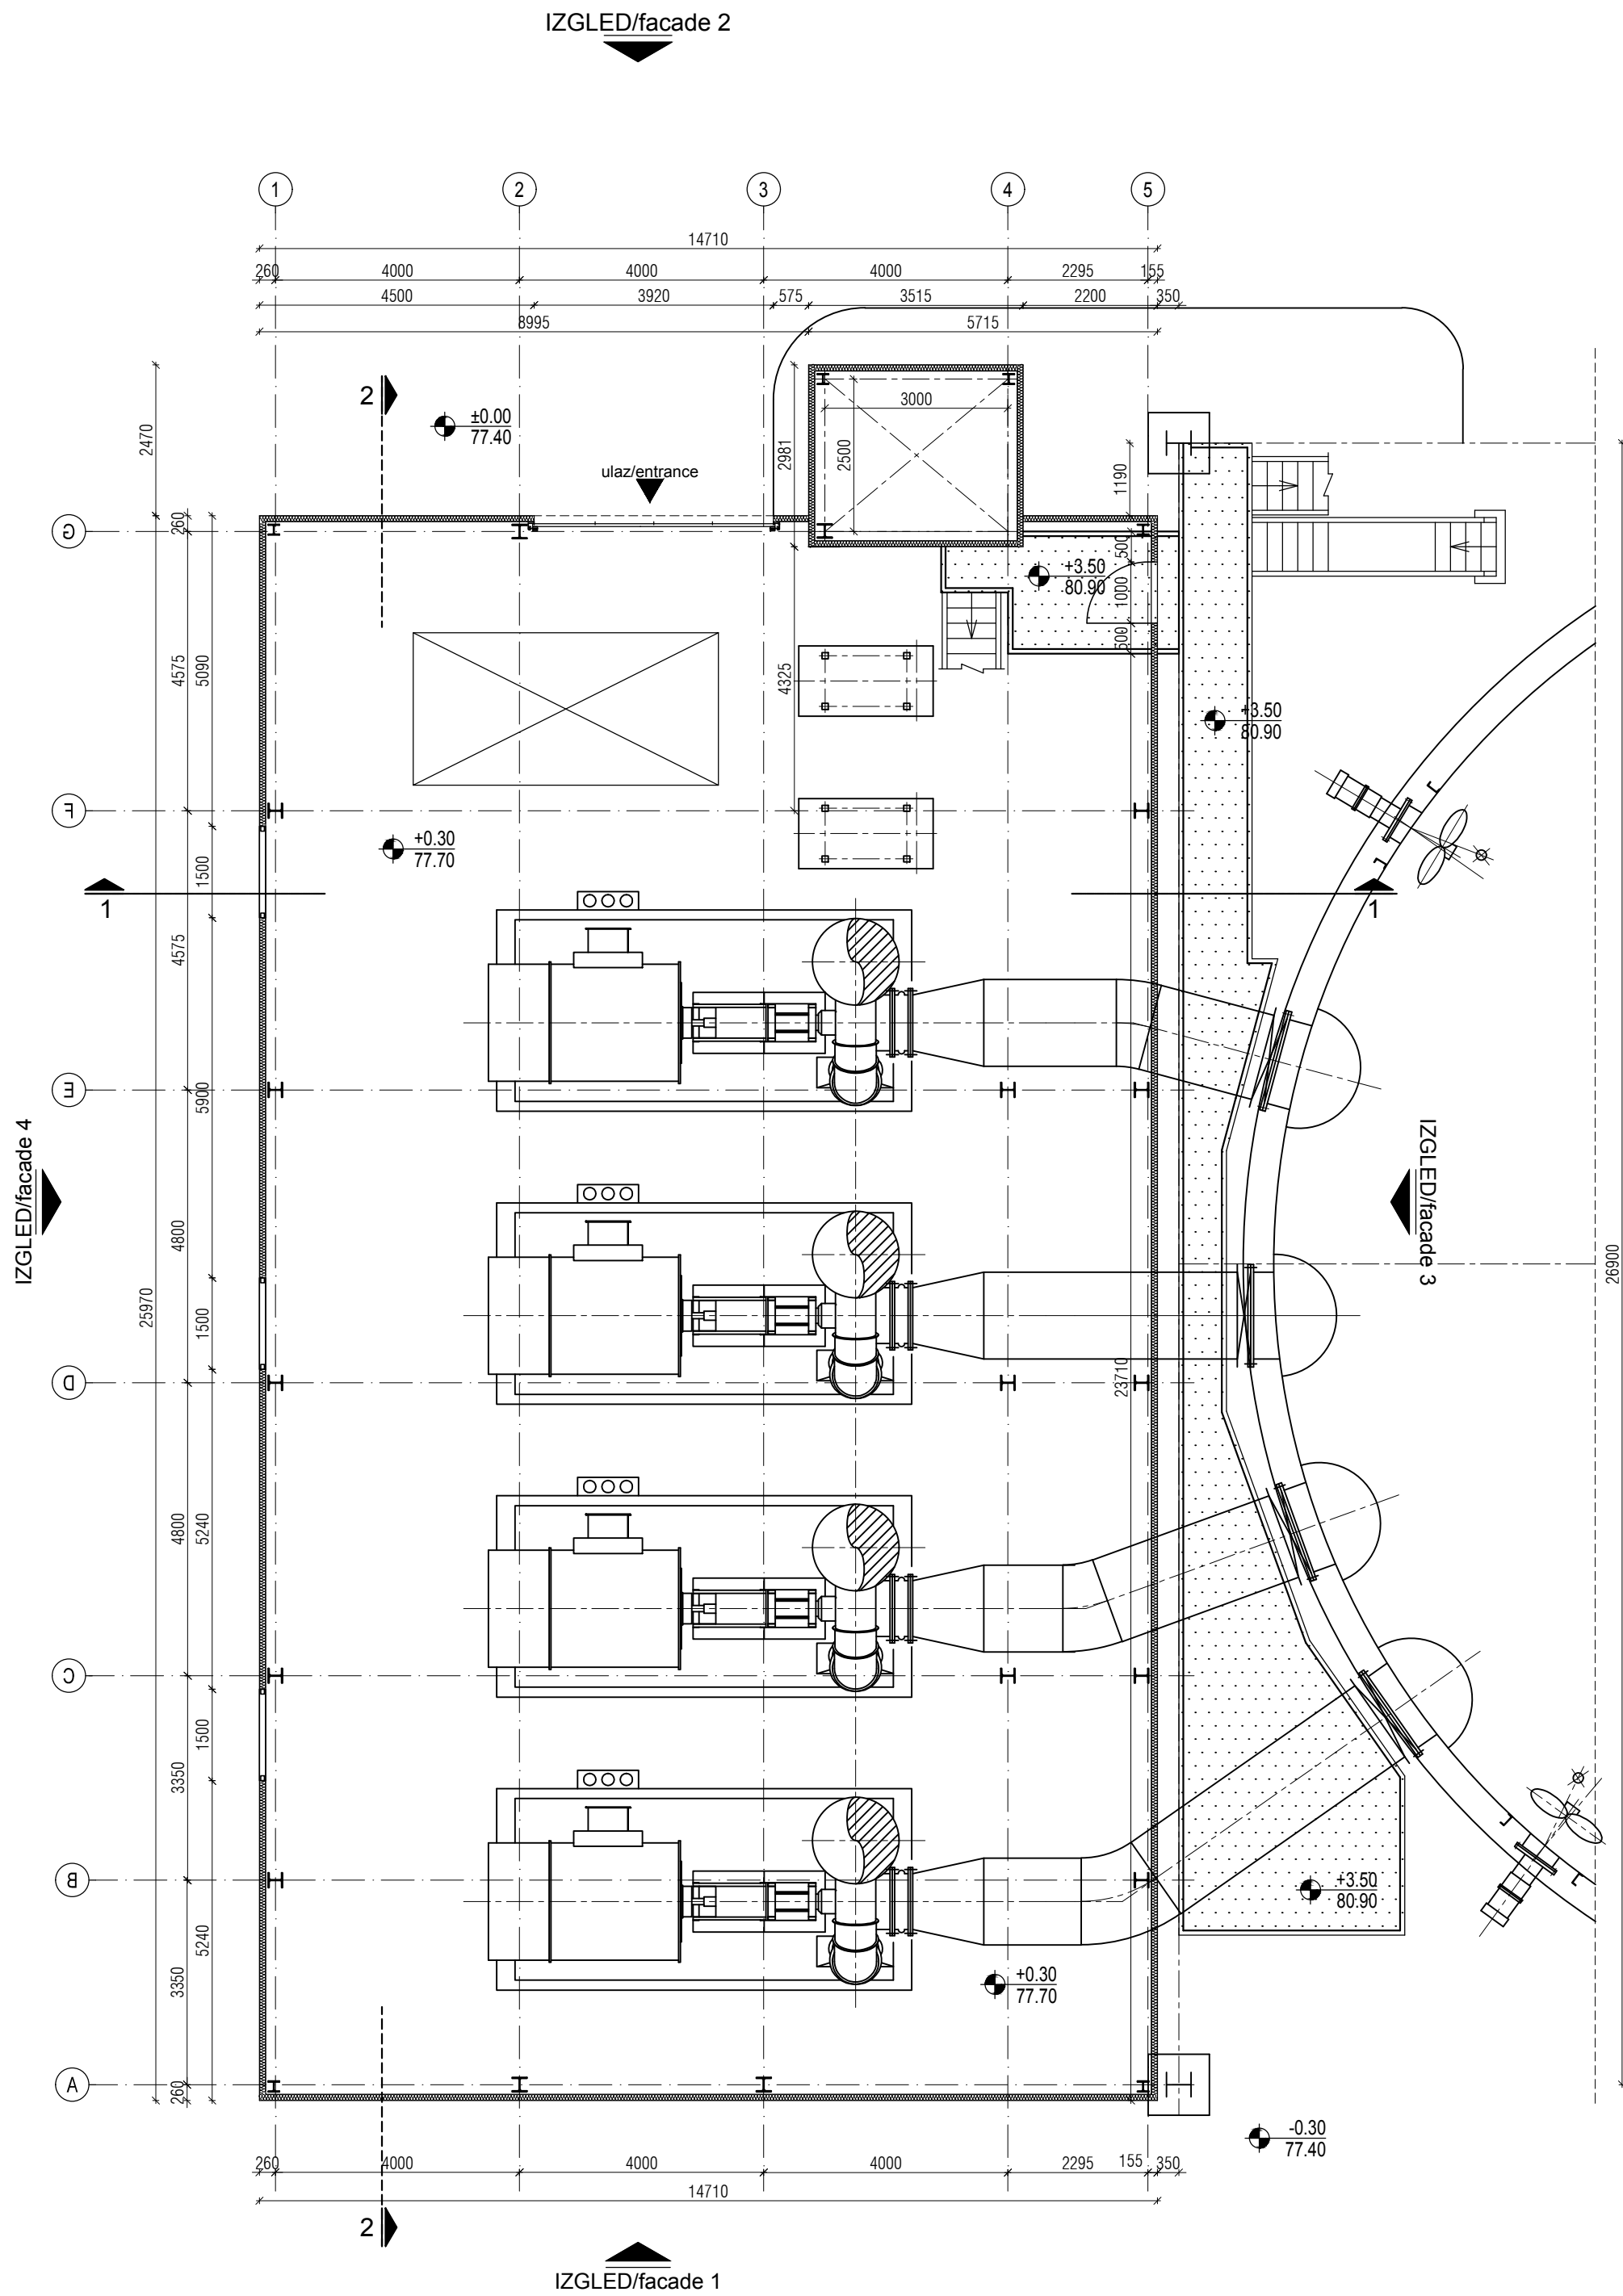

broj / No.	NAMENA PROSTORIJA / ROOMS	površina / area	obim / perimeter
		(m²)	(m')
OSNOVA +0.00 /FLOOR PLAN + -0.00			
PUMPNA STANICA A1-1 / RECIRCULATION PUMP BUILDING 1			
0.1	PROSTOR ZA PUMPE SPACE FOR PUMPS	373.93	75.46
UKUPNO / TOTAL:		373.93	
NETO POVRŠINA +0.00 / NETO AREA +0.00:		373.93	
BRUTO POVRŠINA +0.00 / BRUTO AREA +0.00:		382.02	81.36
BRGP / GBA:		430.05	
Površina horizontalne projekcije krova / Area horizontal projection of the roof		398.45	

FLOOR PLAN +7.50

ČELIČNA PLATFORMA NA KOTI +7.50


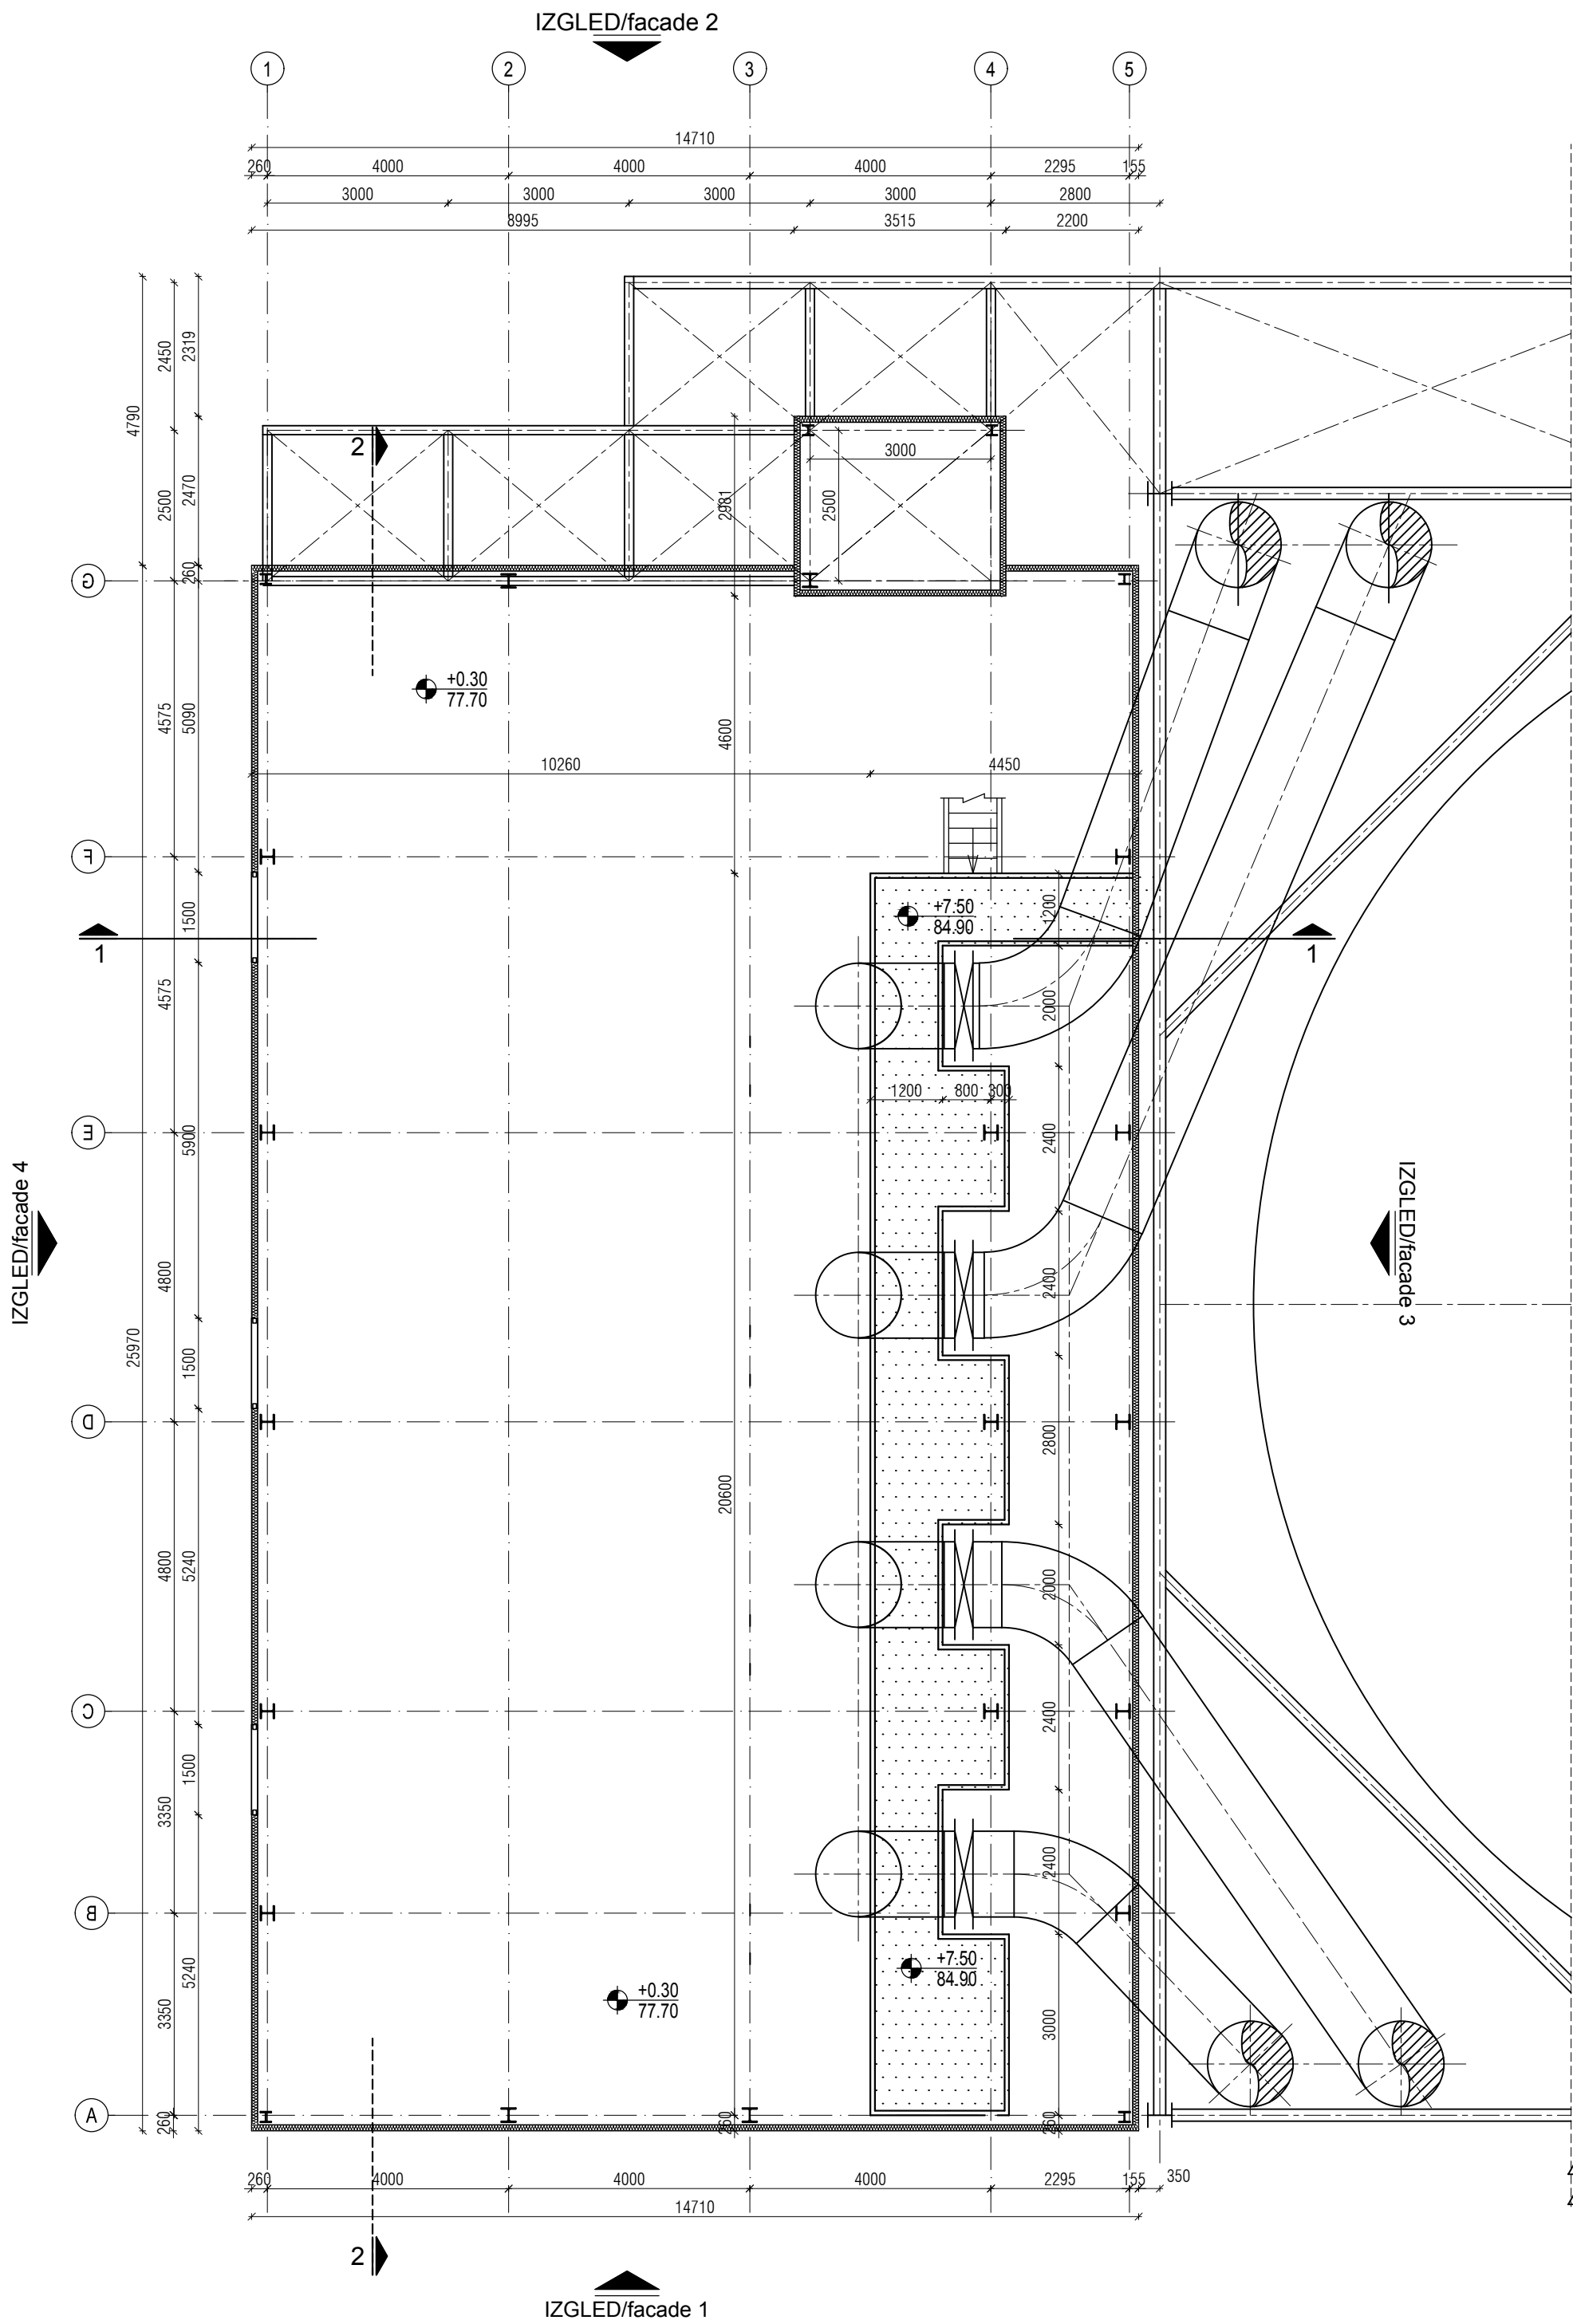


broj / No.	NAMENA PROSTORIJA / ROOMS	površina / area	obim / perimeter
		(m ²)	(m')
OSNOVA PLATFORME +7.50 / PLATFORM +7.50			
PUMPNA STANICA A1-1 / RECIRCULATION PUMP BUILDING 1			
0.1	PROSTOR ZA PUMPE SPACE FOR PUMPS	48,03	45,80
UKUPNO / TOTAL:		48,03	
NETO POVRŠINA +7.50 / NETO AREA +7.50:		48,03	
BRUTO POVRŠINA +7.50 / BRUTO AREA +7.50:		48,03	
BRGP / GBA:		430.05	
Površina horizontalne projekcije krova / Area horizontal projection of the roof		398.45	

LEGENDA MATERIJALA / LEGEND:	
	ARMIRANI BETON
	NABUENI BETON
	MRSAVI BETON (TAMPONI)
	GITER BLOK
	PUNA OPEKA
	FASADNI I KROVNI PANEL
	MOTAŽNI PREGRADNI ZID OD GK PLOČA
	TERMOIZOLACIJA
	SLJUNAK
	ČELIČNA KONSTRUKCIJA
	ČILICI
	DROBLJENI KAMEN
	NABUENA ZEMLJA

Promena pečata crteža / Changed title block		25.01.2018.	L. Roglić: d.i.g.
REV.	Opis revizije / Revision description	Datum/Date	Crtao/Drawn
Broj ugovora / Contract No :12.01.12625/52-17			
Korizum: Consortium			
Odg. projektant: Mirjana Lazić dipl.inž.arh.		Investitor: JP ELEKTROPRIVREDA SRBIJE PE ELEKTROPRIVREDA SRBIJA	
Licenca odg.proj: 300 4540 03		Objekat: Postrojenje za ODG za TE Nikola Tesla A	
Vrsta teh.dok: IDR - Idejno rešenje		FGD Construction Project for TPP Nikola Tesla	
Datum: 25.01.2018.		Projekcija: C4-1HTD-Zgrada recirkulacionih pumpi 1HTD-2	
Date: 25.01.2018.		C4-1HTD-Recirculation pump building 2	
Dio projekta: Projekat arhitekture		Zona apsorbora	
Project part: Architectural Design		Absorbers area	
Scale: 1/100		Crtao broj: NTFGD-S2.1-IDR-1.0.0-C4-1HTD-001D-rev00	
Drawing name: OSNOVE ETAŽA FLOOR PLAN		Lisat: 414	


OSNOVA KROVNIH RAVNI / ROOF PLAN

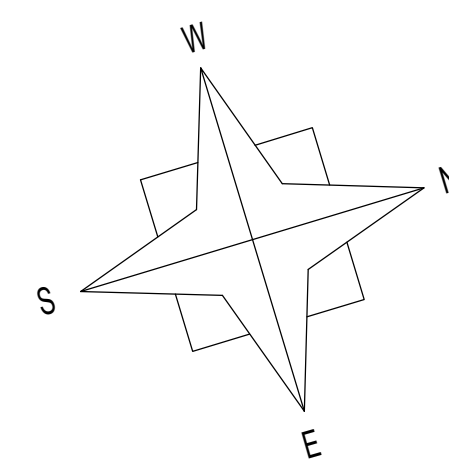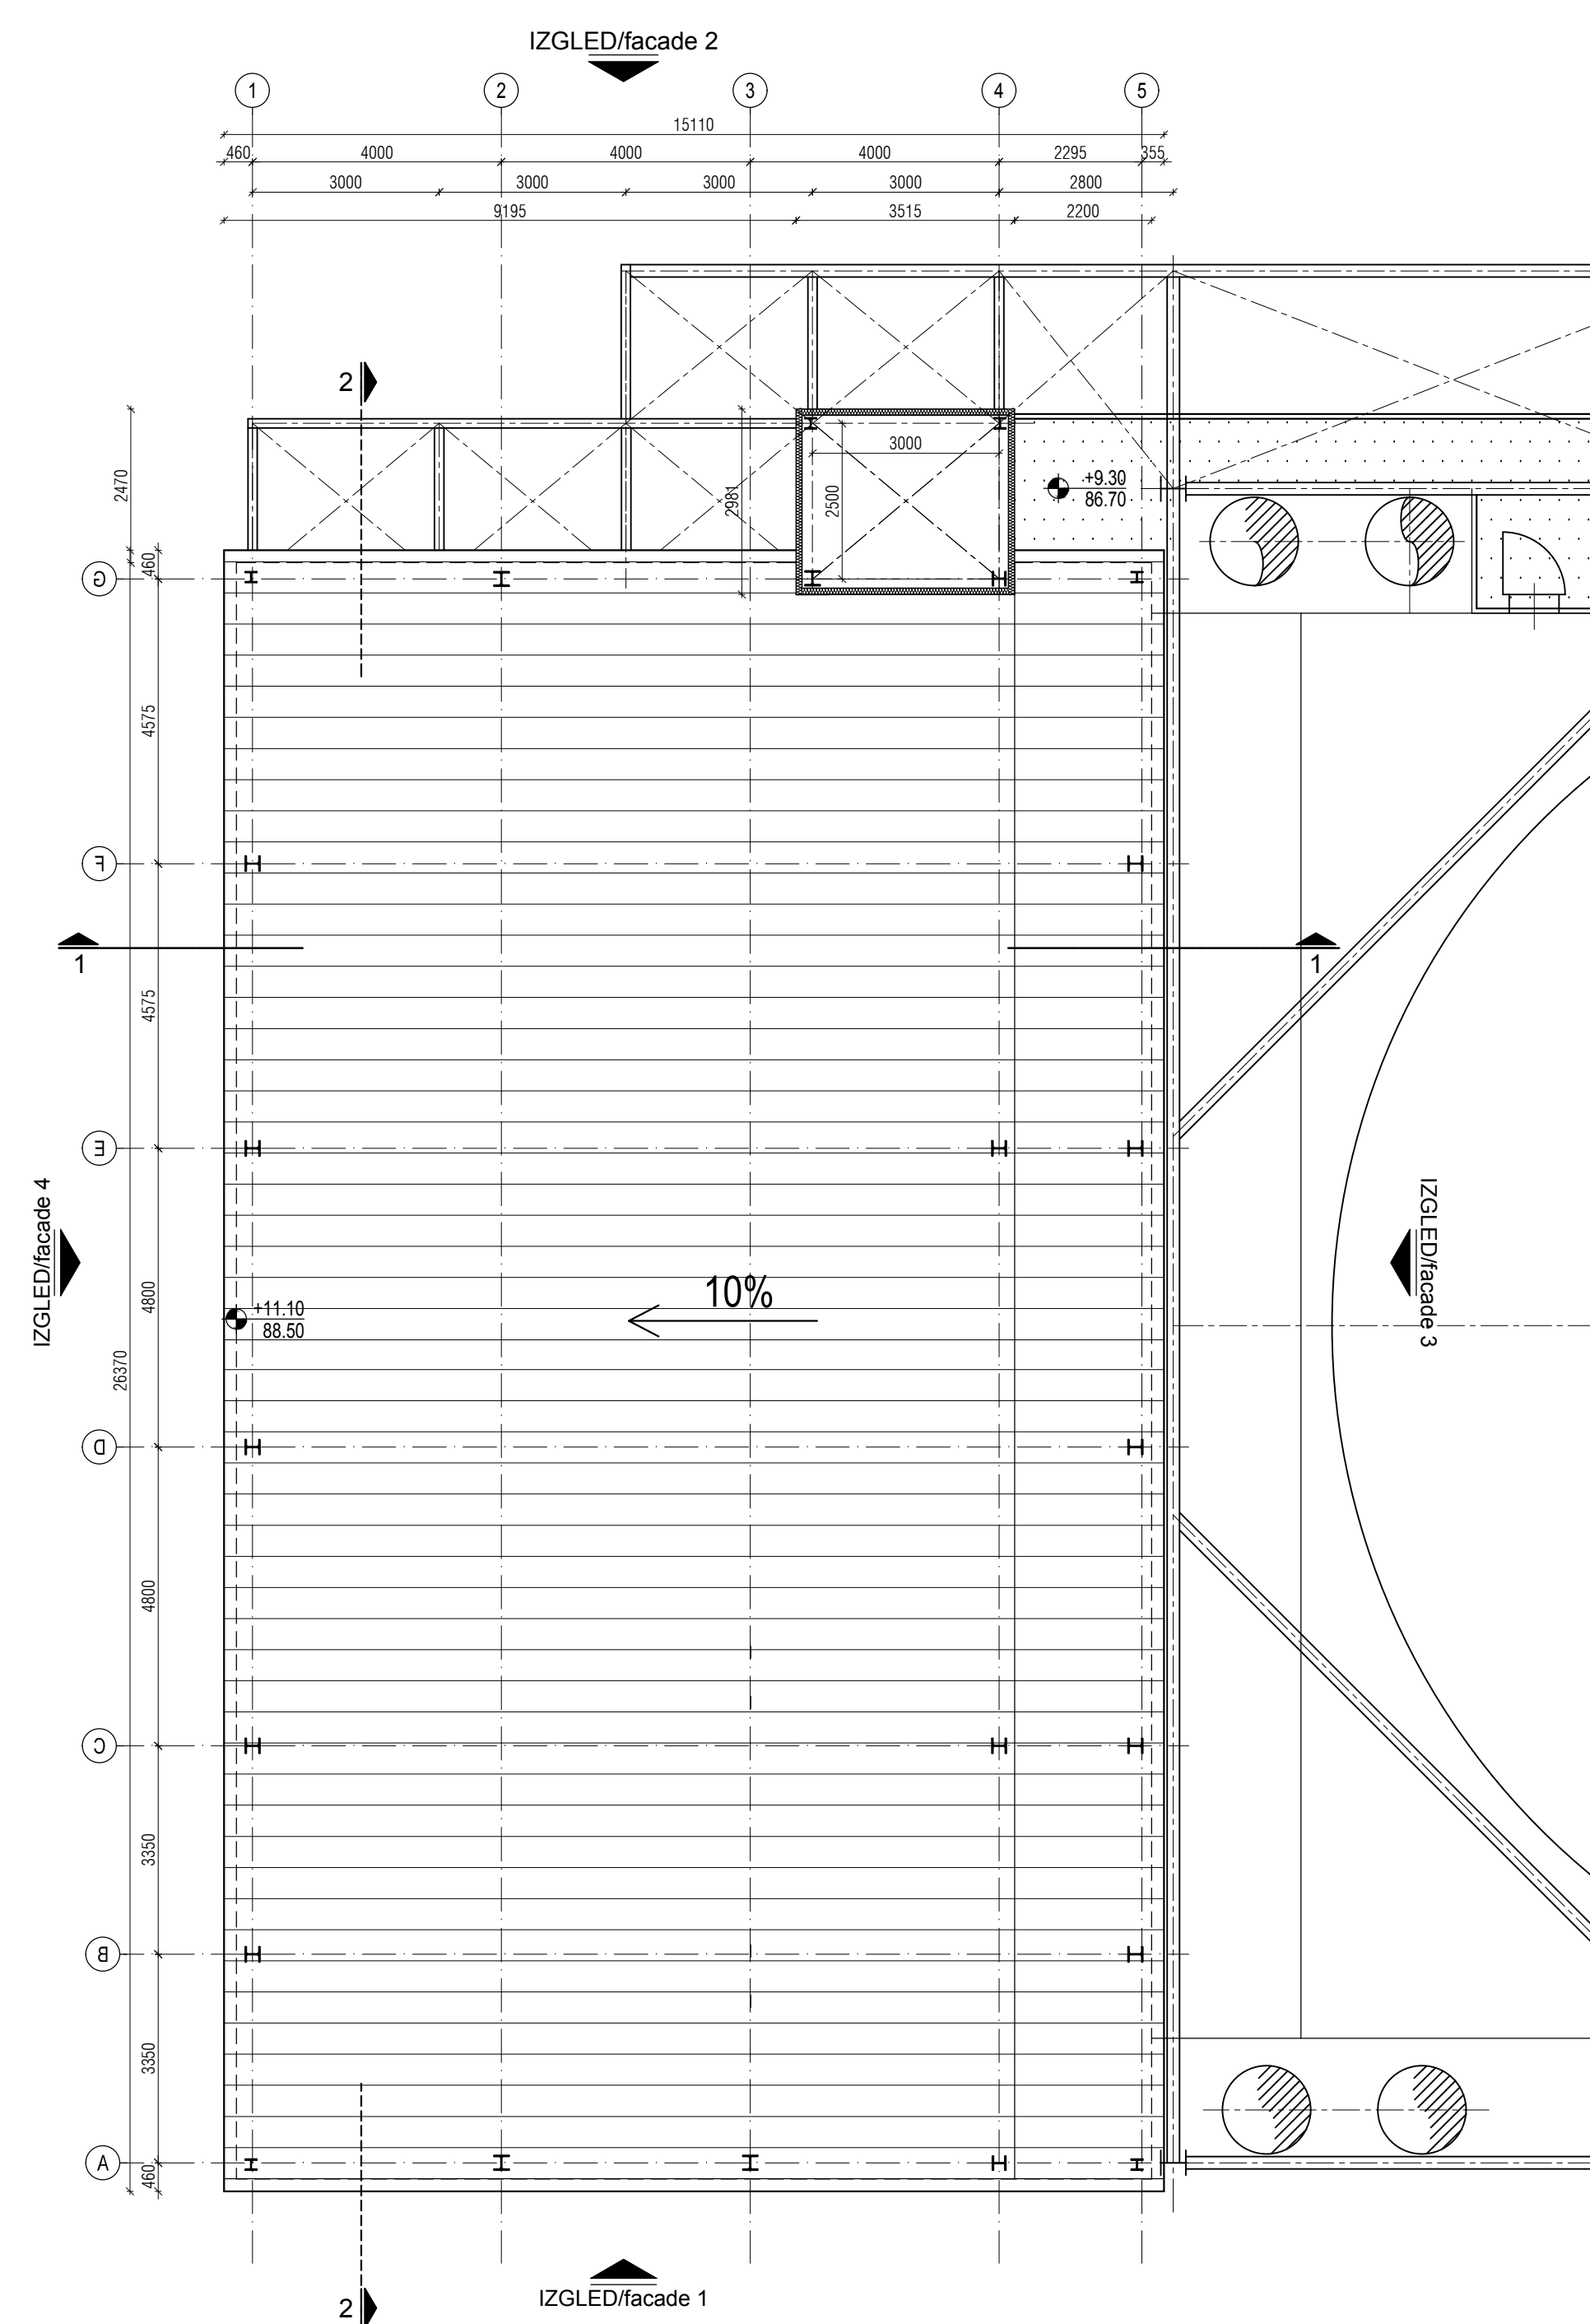


LEGENDA MATERIJALA / LEGEND:

	ARMIRANI BETON		REINFORCED CONCRETE
	NARUŽBEN BETON		LEAN CONCRETE
	MREŠASTI BETON / TAMPONI		LEAN CONCRETE
	GIPS BLOK		CLAY BLOCK
	PUNA GREDA		BRICK BLOCK
	FASADNI KERAMIČNI PANELI		FACADES AND ROOF PANEL
	MOTAJNI PREGRADNI ZID OD GIPS PLOČE		PREFABRICATED WALL PANELS
	TERMOIZOLACIJA		THERMAL INSULATION
	HIDROIZOLACIJA		HYDROISOLATION
	ŽELJEZO		GRAVEL
	ČELIKOVA KONSTRUKCIJA		STEEL STRUCTURE
	ČELIK		GRAVEL
	DROKULJENI KAMEN		GRAVEL
	NARUŠBENI ZIDARIJA		HARDSOIL GROUND

ČELIČNA PLATFORMA NA KOTI +25.00 | +26.30
STEEL PLATFORM +25.00 | +26.30

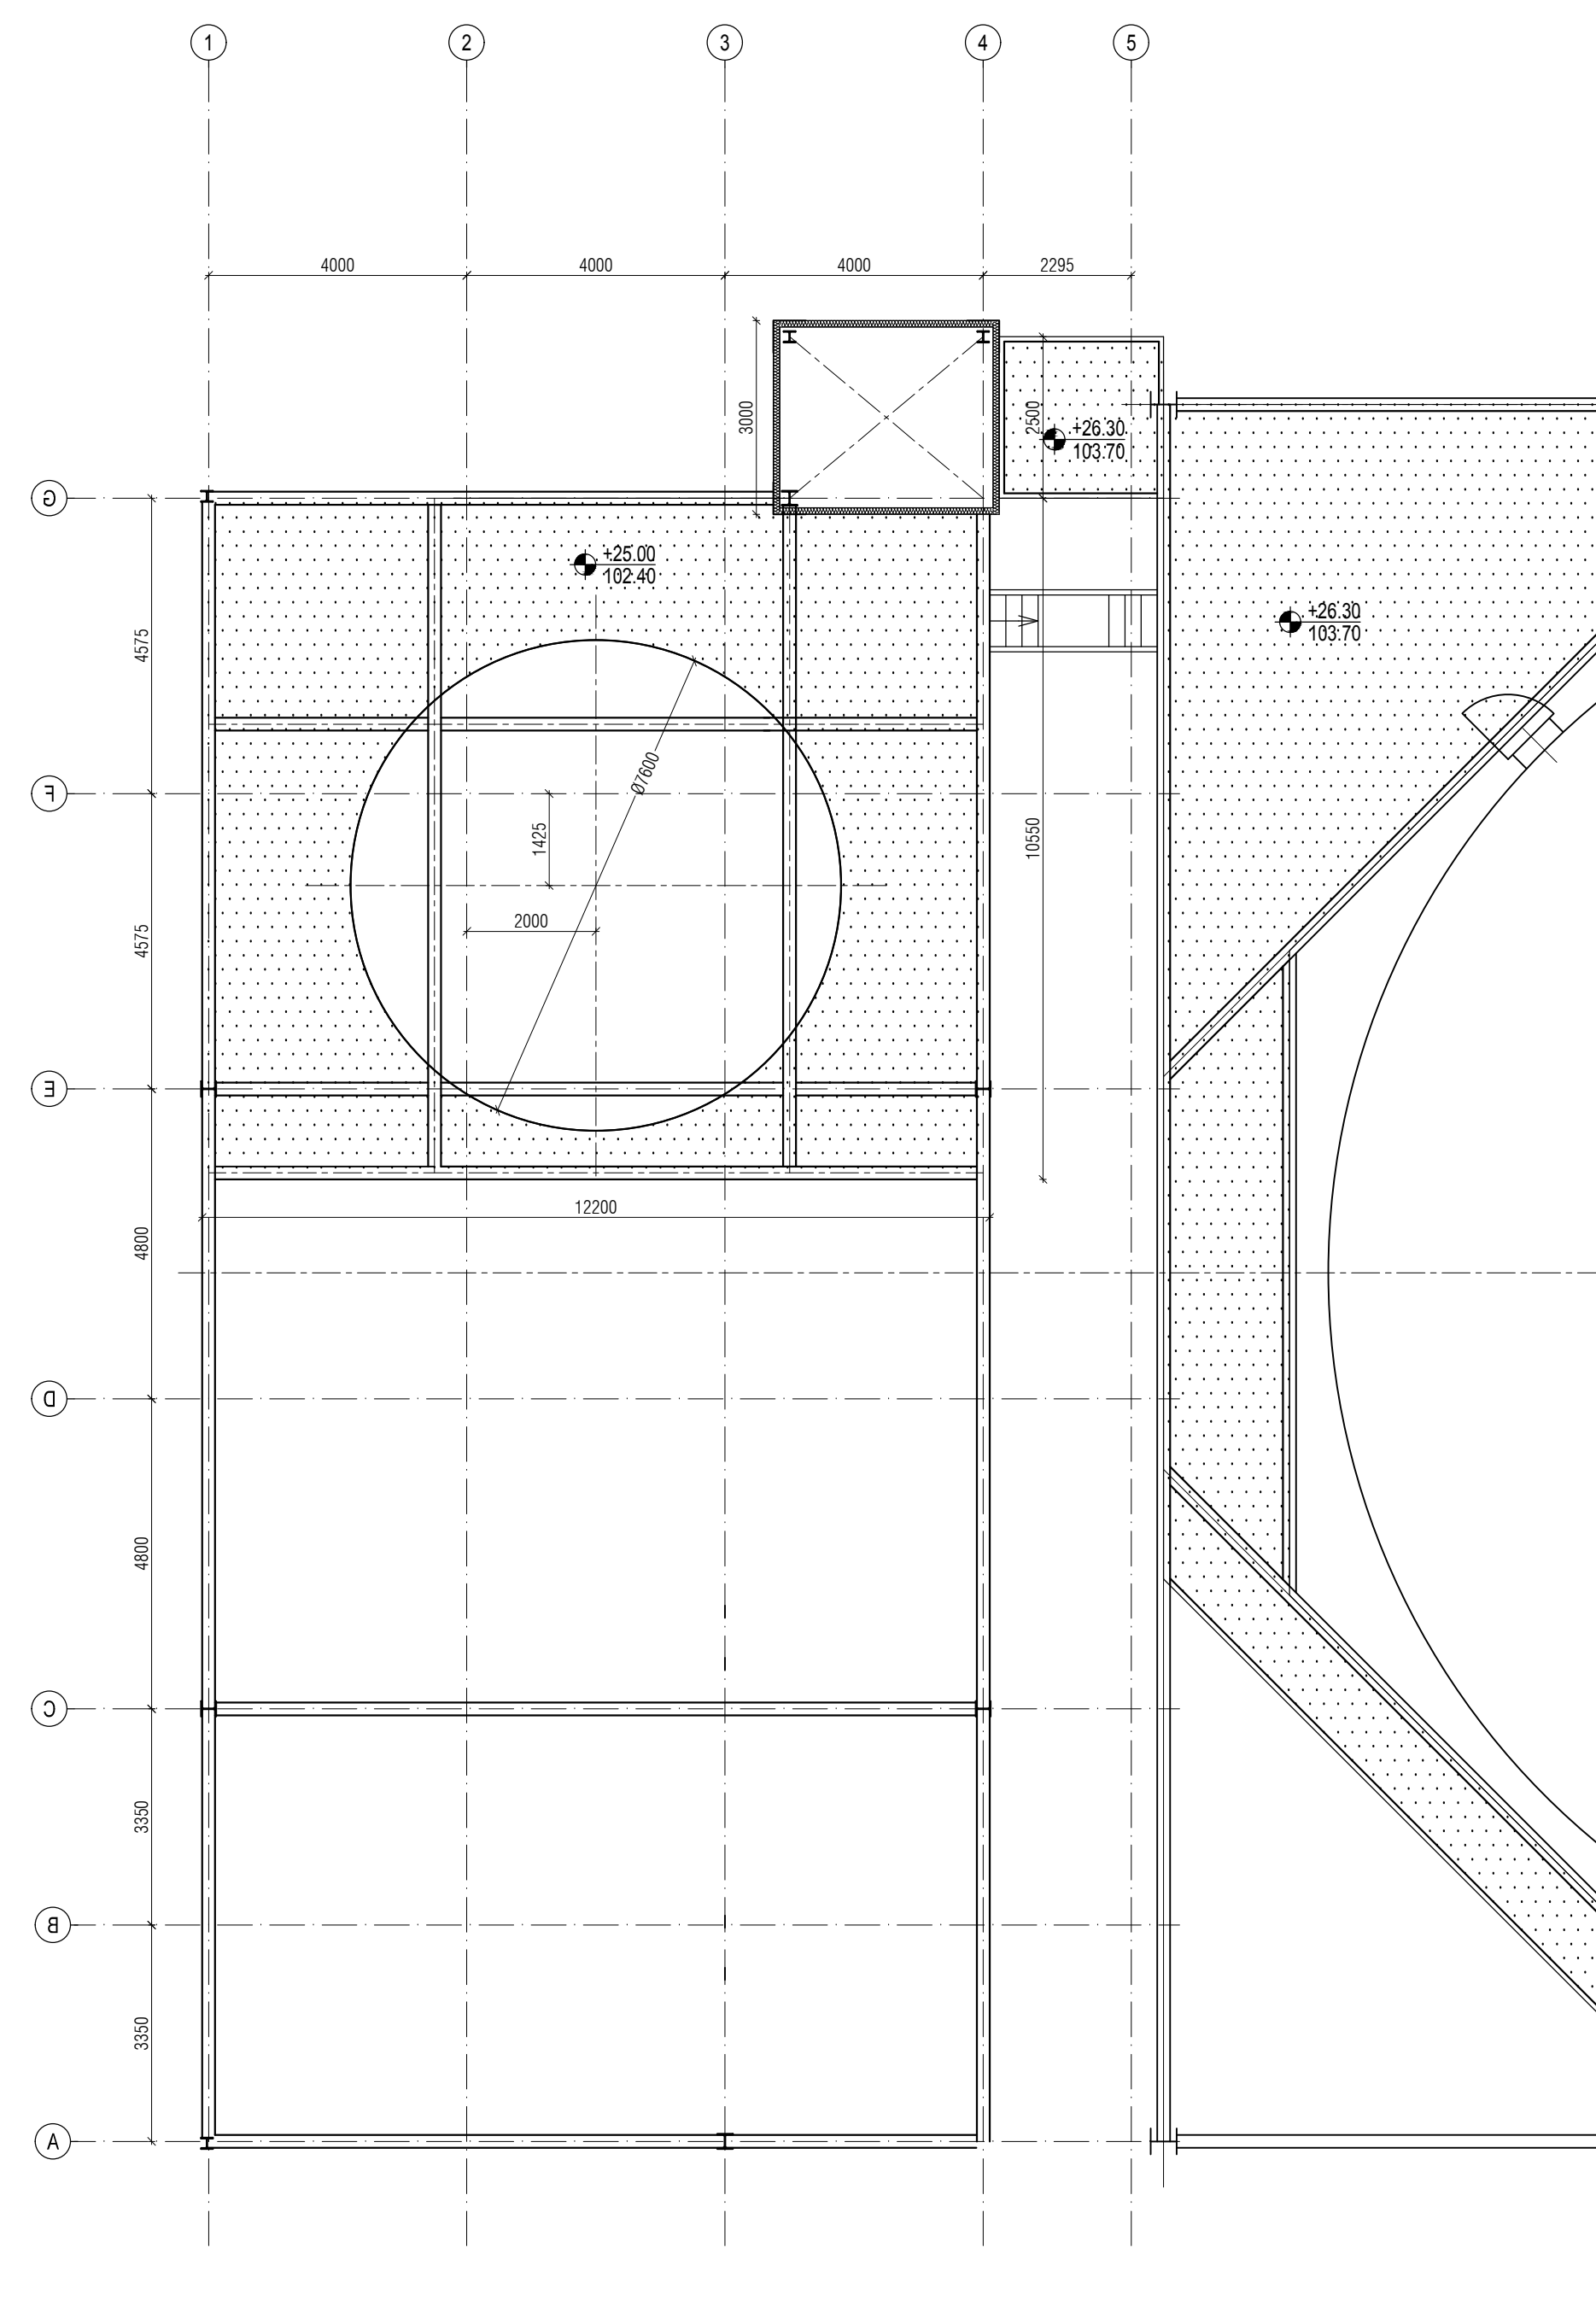

ČELIČNA PLATFORMA NA KOTI +33.90 i +35.35
STEEL PLATFORM +33.90 i +35.35

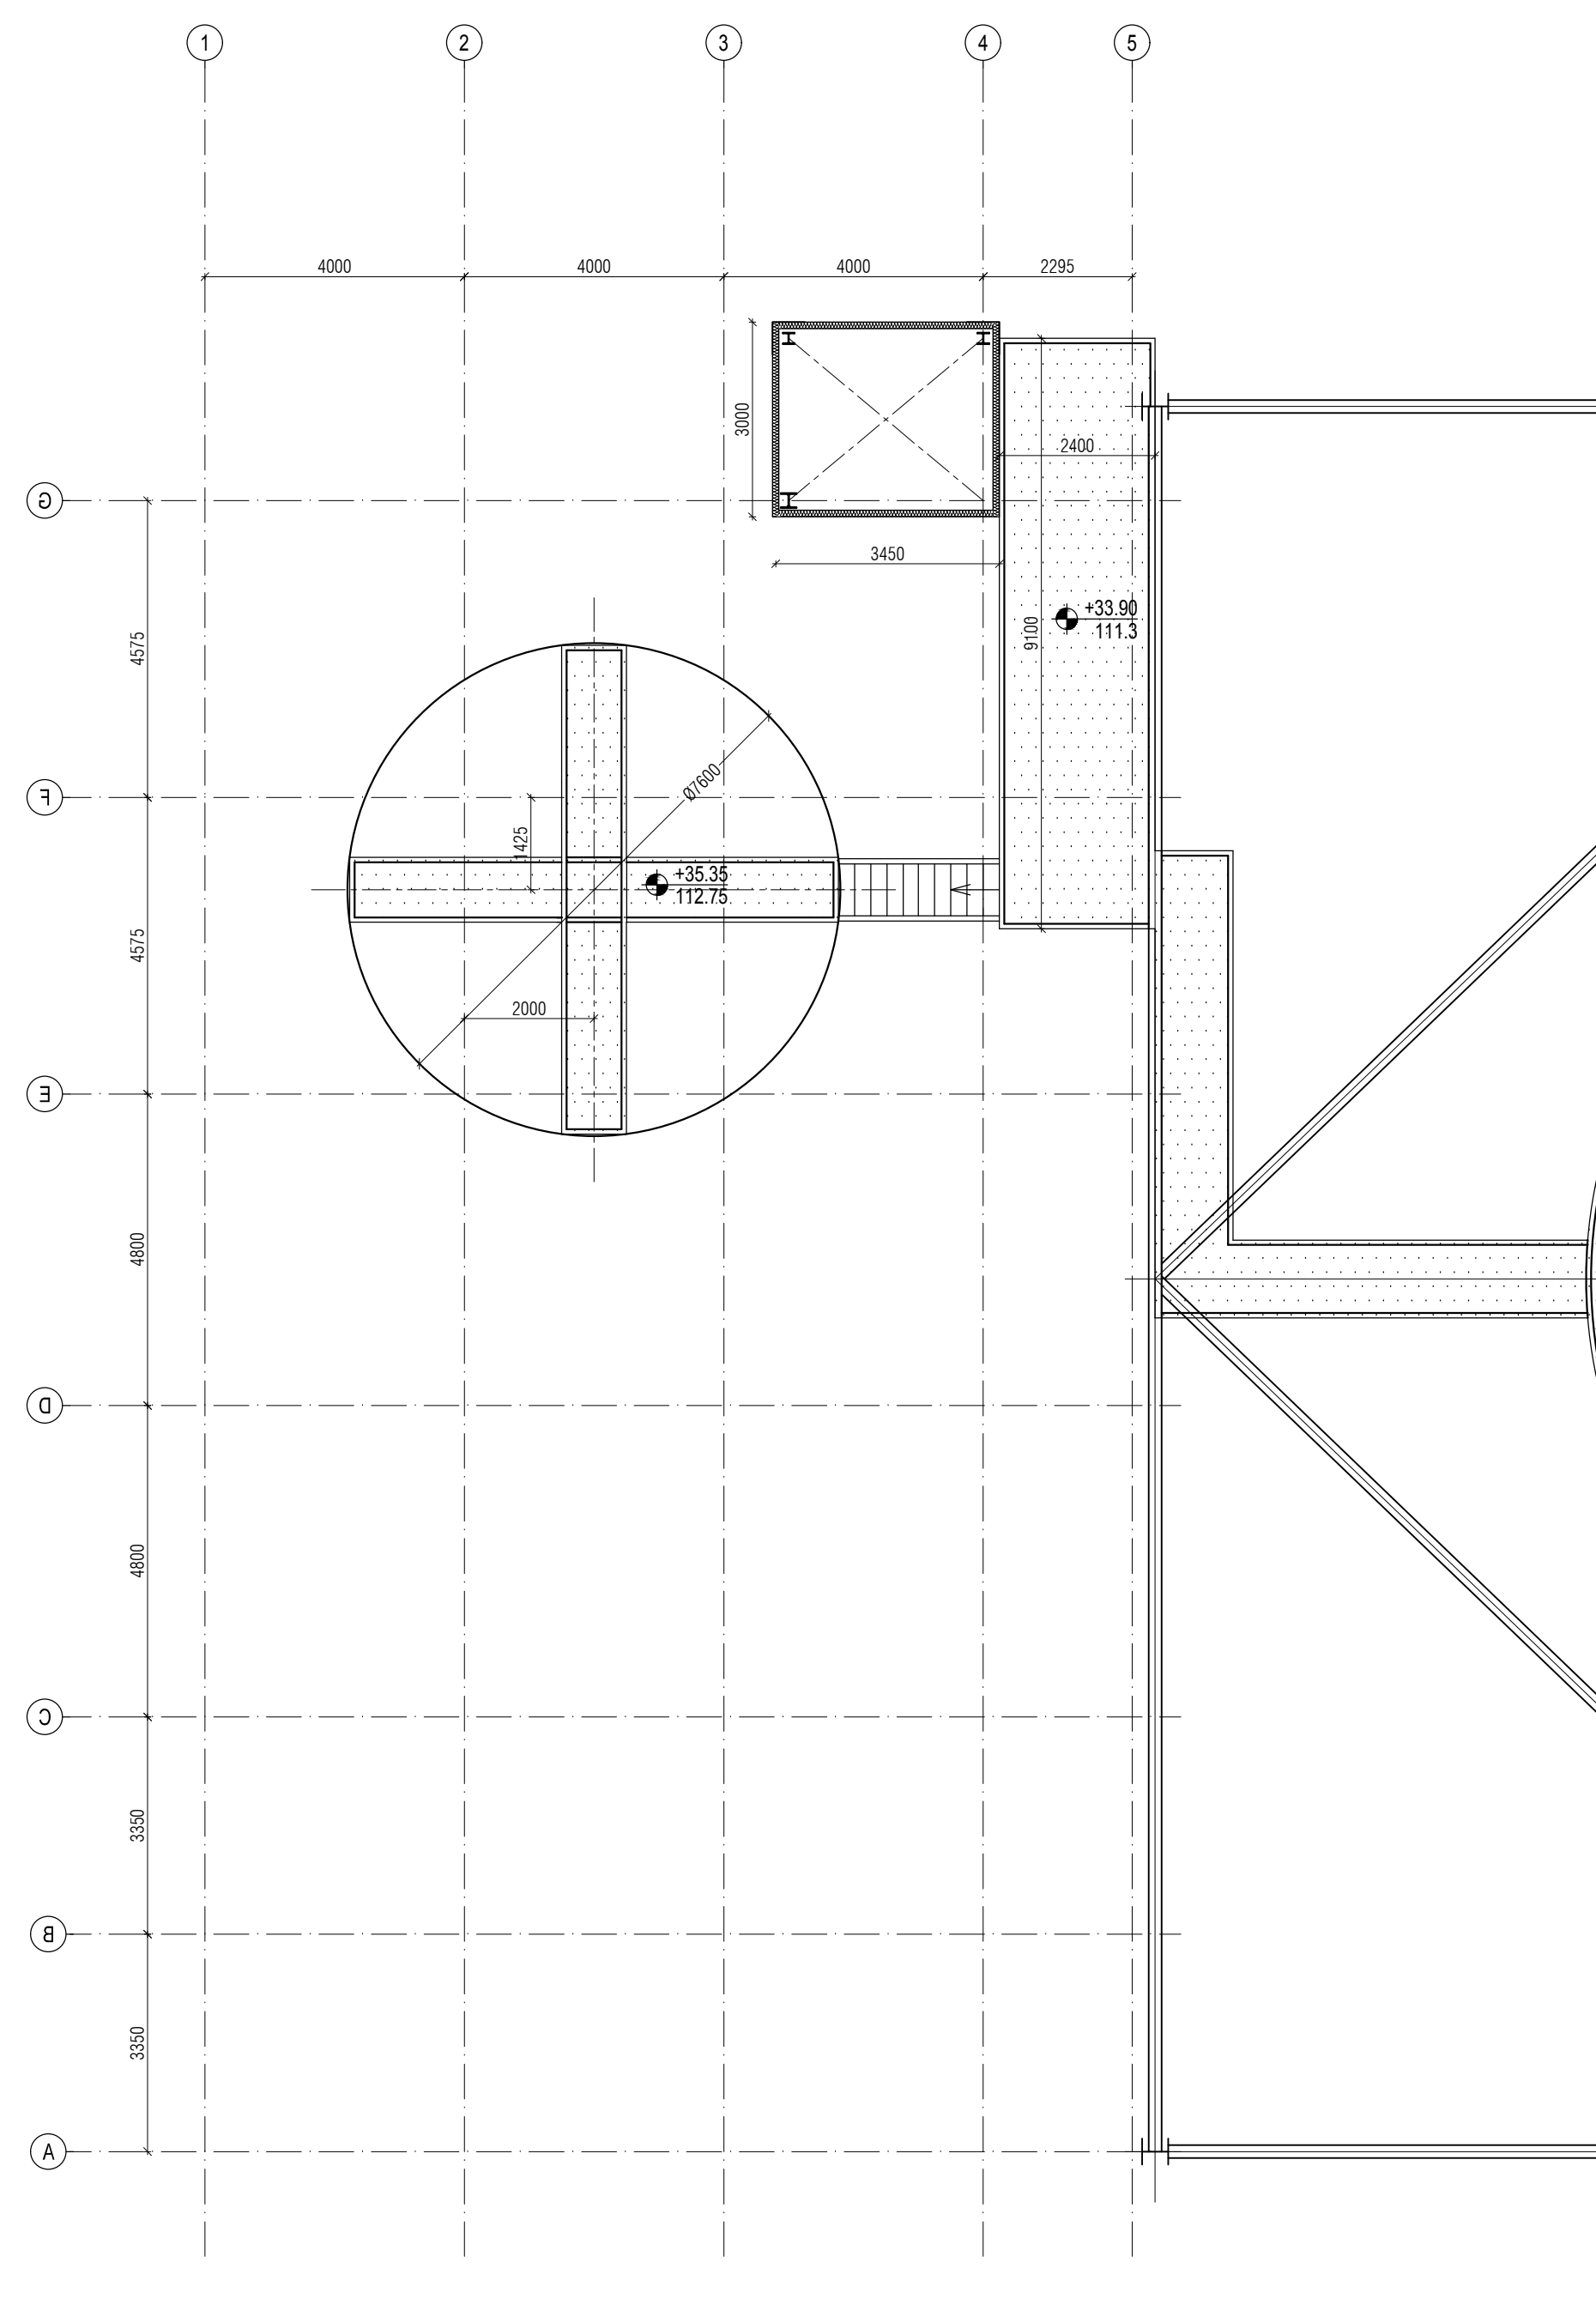

PRESEK 1-1 / CROSS-SECTION 1-1

Architectural cross-section 1-1 of the building. The section shows a sloped roof structure supported by vertical columns. Key elevations include +12.61, +11.10, +7.50, +84.90, +0.30, and ±0.00. Horizontal dimensions at the base are 150, 2295, 4000, 4000, 4000, and 255, totaling 14700. The drawing includes a legend for materials and a title block with project information.

PRESEK 2-2 / CROSS SECTION 2-2

Architectural cross-section 2-2 of the building. The section shows a flat roof structure with internal horizontal divisions. Key elevations include +12.61, +11.10, +7.50, +84.90, +0.30, and ±0.00. Horizontal dimensions at the base are 3350, 3350, 4800, 23520, 4800, 3350, and 3350, totaling 23520. The drawing includes a legend for materials and a title block with project information.

LEGENDA MATERIJALA / LEGEND:

ARMIRANI BETON	REINFORCED CONCRETE
NABIJENI BETON	LEAN CONCRETE
MRŠAVI BETON /TAMPON/	LEAN CONCRETE
GITER BLOK	CLAY BLOCK
PUNA OPEKA	BRICK BLOCK
FASADNI I KROVNI PANEL	FACADES AND ROOF PANEL
MOTAŽNI PREGRADNI ZID OD GK PLOČA	PREFABRICATED WALL PANELS
TERMOIZOLACIJA	THERMAL INSULATION
HIDROIZOLACIJA	HYDROISOLATION
ŠLJUNAK	GRAVEL
ČELIČNA KONSTRUKCIJA	STEEL CONSTRUCTION
OLUCI	CHAMFER
DROBLJENI KAMEN	GRAVEL
NABIJENA ZEMLJA	HUDDLE GROUND

Revizije / Revisions

REV.	Opis revizije / Revision description	Datum/Date	Crtao/Drawn	Overio/Appr.
1	Promena pečata crteža / Changed title block	25.01.2018.	L. Roglić, d.i.g.	

Broj ugovora / Contract No :12.01.12625/52-17

Konzorcijum:
Consortium:

delta inženjering

www.deltainzenjering.rs

Odg. projektant:
Respon. designer:

Odg. projektant:
Res. des. license:

Vrsta teh. dok.:
Project type:

Datum:
Date:

Deo projekta:
Project part:

Ime i prezime / Name

Mirjana Lazić dipl.inž.arh.

300 4540 03

IDR - Idejno rešenje
IDR - Conceptual design

25.01.2018.

Projekcija:
Projection:

Projekat arhitekture
Architectural Design

Investitor:
Client:

Objekat:
Complex:

Postrojenje:
Facility:

Deo postrojenja:
Unit:

JP ELEKTROPRIVREDA SRBIJE
PE ELEKTROPRIVREDA SRBIJA

Postrojenje za ODG za TE Nikola Tesla A
FGD Construction Project for TPP Nikola Tesla

Zona apsorbera
Absorbers area

C4-1HTD-Zgrada recirkulacionih pumpi 1HTD-2
C4-1HTD-Recirculation pump building 2

Razmera:
Scale:

Naziv crteža:
Drawing name:

Crtaj broj:
Drawing number:

List/od:
Page/of:

1/100

PRESECI
CROSS SECTIONS


NTFGD-S2.1-IDR-1.0.0-C4-1HTD-003D-rev00

3/4




						300 4340/03	
		Promena pečata crteža / Changed title block		25.01.2018.		L. Roglijić, d.i.g.	
REV.		Opis revizije / Revision description		Datum/Date		Crtao/Drawn	
		Broj ugovora / Contract No :12.01.12625/52-17					
Konzorcijum: Consortium:		   					
		ime i prezime / Name Paraf/Sign.		Investor: Client:		JP ELEKTROPRIVREDA SRBIJE PE ELEKTROPRIVREDA SRBIJA	
		Odg. projektant: Respon. designer:		Objekat: Complex:		Prostorjenje za ODG za TE Nikola Tesla A FGD Construction Project for TPP Nikola Tesla	
		Licenca odg.proj.: Res. des. license:		Datum: Date:		Projeccija: Projection:	
		Vrstla teh. dok.: Project type:		Datum: 25.01.2018.		Zona apsorbora Absorbora area	
		IDR - Idejno rešenje IDR - Conceptual design		Projeccija: Projection:		Deo postrojenja: Unit:	
		Datum: 25.01.2018.		Projeccija: Projection:		C4-1HTD-Zgrada recirkulacionih pumpi 1HTD-2 C4-1HTD-Recirculation pump building 2	
		Deo projekta: Project part:		Projeccija: Projection:		C4-1HTD-Zgrada recirkulacionih pumpi 1HTD-2 C4-1HTD-Recirculation pump building 2	
Razmera: Scale:		Naziv crteža: Drawing name:		Crtaj broj: Drawing number:		Listof: Page/of:	
1/100		PRESECI CROSS SECTIONS		NTFGD-S2.1-IDR-1.0.0-C4-1HTD-003D-rev00		3/4	
							


① ② ③ ④ ⑤

 



(A) (B) (C) (D) (E) (F) (G)

 

⑤ ④ ③ ② ①

 

(G) (F) (E) (D) (C) (B) (A)

  


Item	Unit	Quantity	Unit Price	Total Price
1. Labor	Hour	100	10.00	1000.00
2. Material	kg	500	2.00	1000.00
3. Equipment	Hour	50	20.00	1000.00
4. Transport	km	100	10.00	1000.00
5. Other	Item	10	100.00	1000.00
Total				5000.00

C3-2HTD - PUMPNA STANICA A2-1 / RECIRCULATION PUMP BUILDING 1

OSNOVA PRIZEMLJA A (+-0,00m) / GROUND FLOOR PLAN A (+-0,00m)


IZGLED/facade C

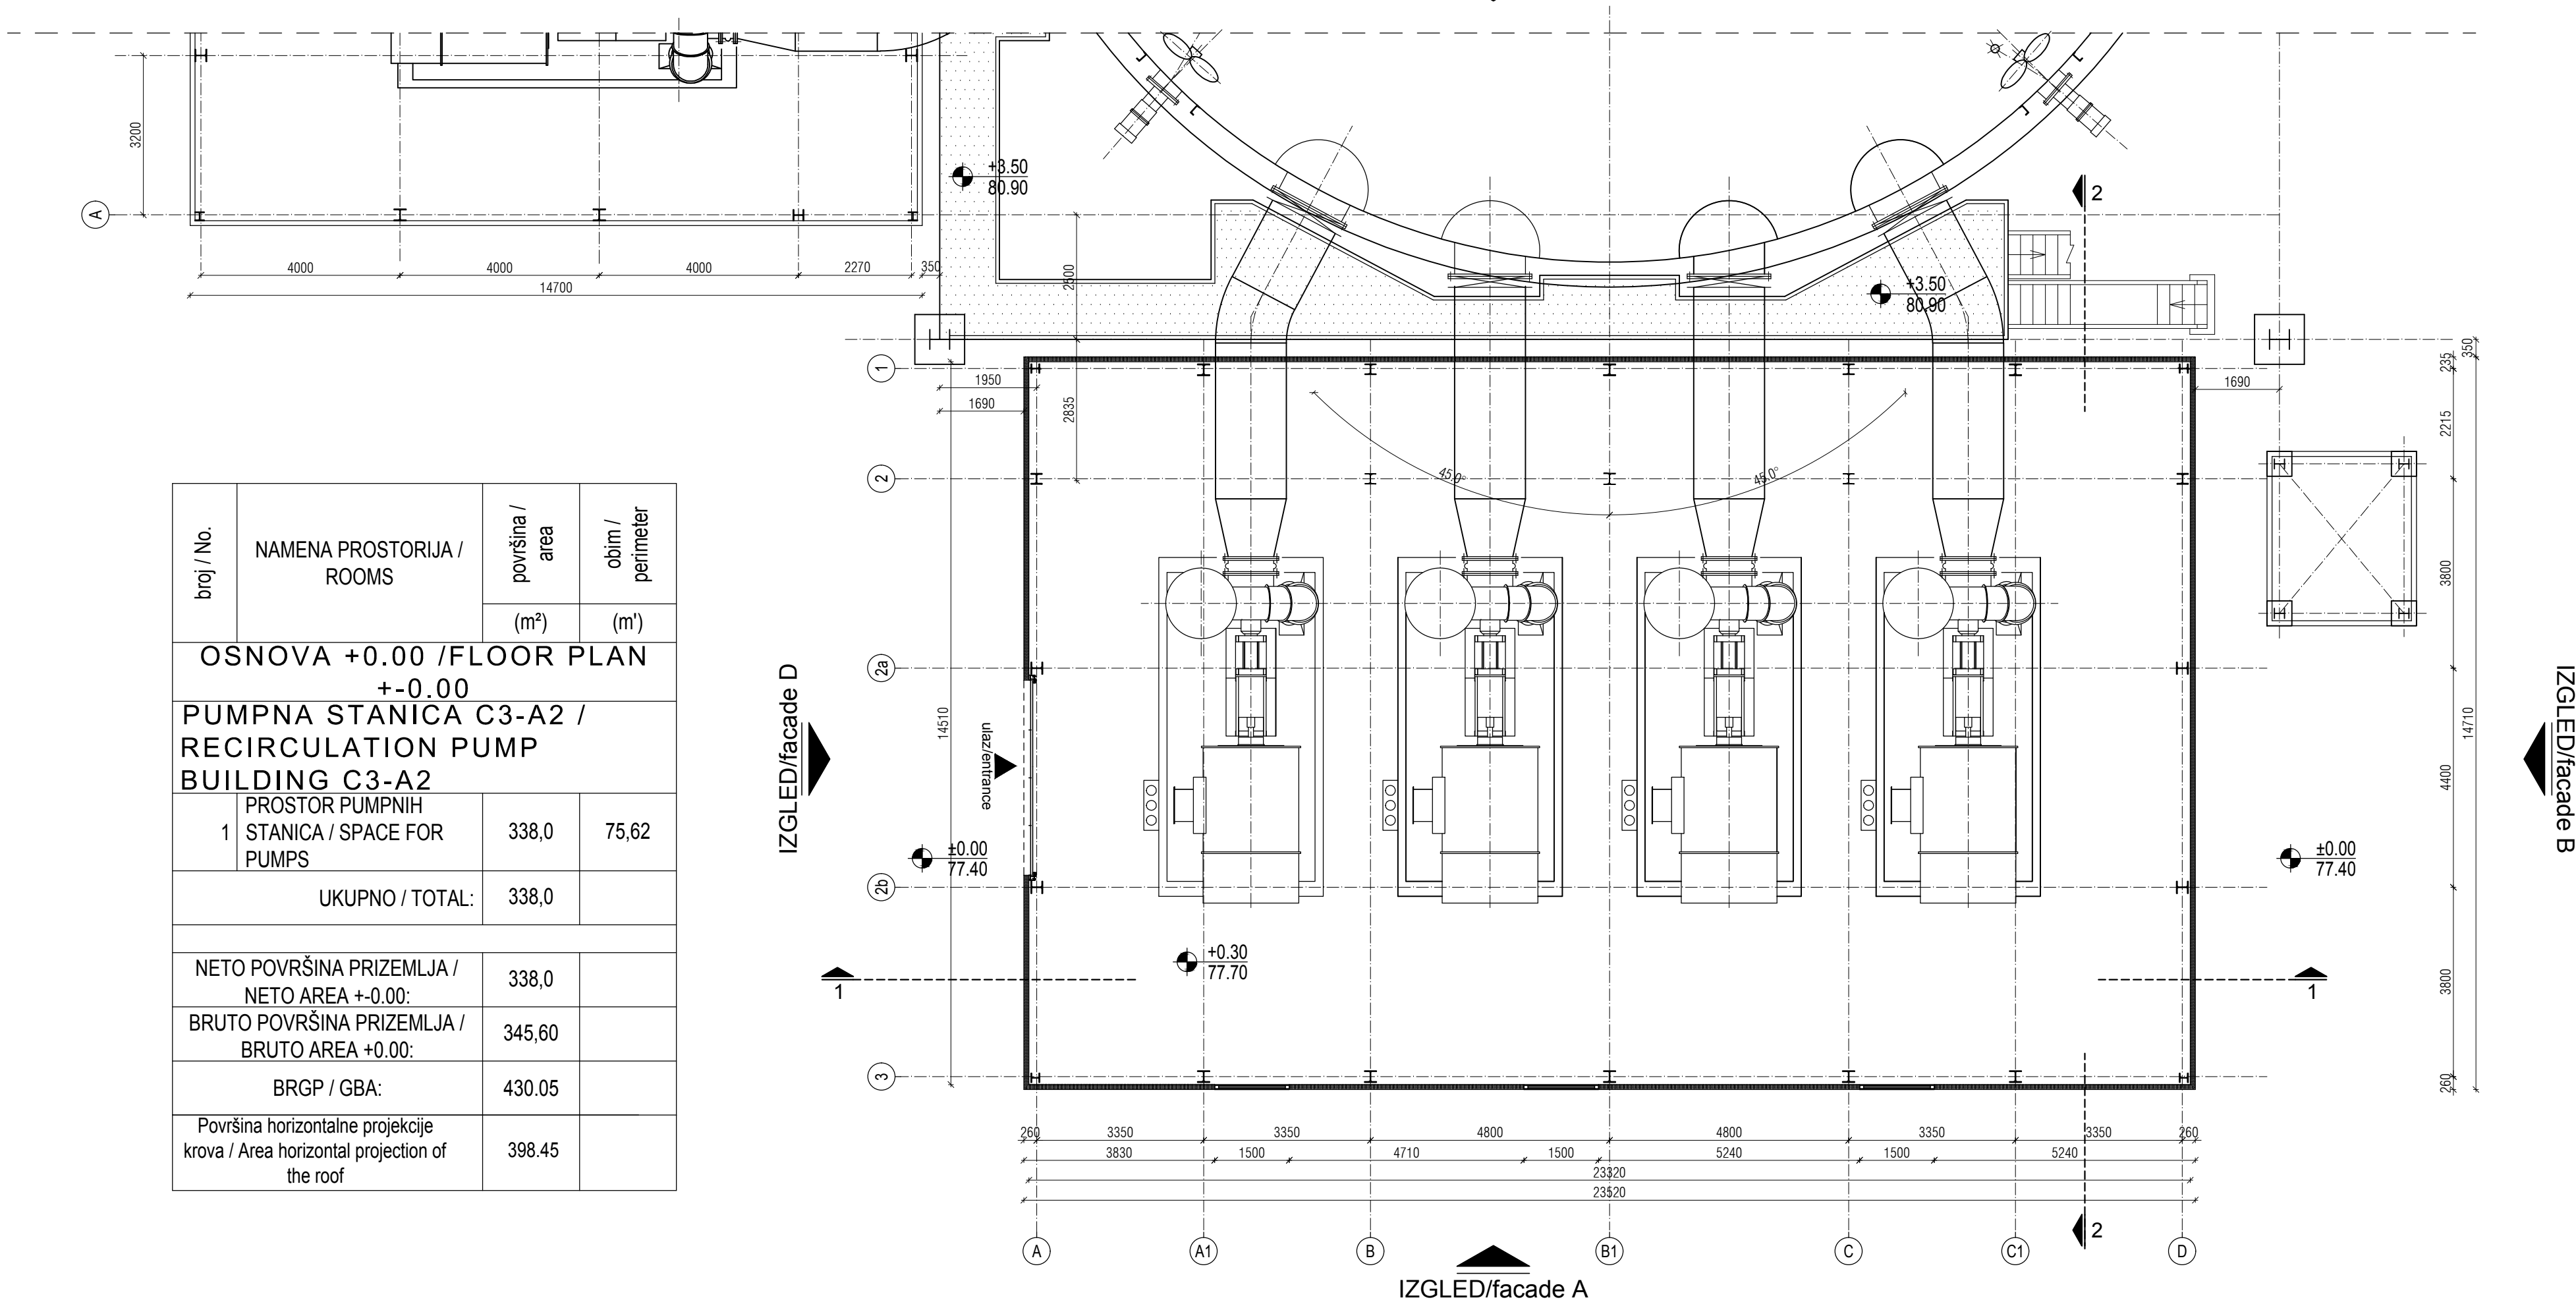

broj / No	NAMENA PROSTORIJA / ROOMS	površina / area	obim / perimeter
		(m²)	(m)
OSNOVA +0.00 /FLOOR PLAN +0.00			
PUMPNA STANICA C3-A2 / RECIRCULATION PUMP BUILDING C3-A2			
1	PROSTOR PUMPNIH STANICA / SPACE FOR PUMPS	338,0	75,62
UKUPNO / TOTAL:		338,0	
NETO POVRŠINA PRIZEMLJA / NETO AREA +0.00:		338,0	
BRUTO POVRŠINA PRIZEMLJA / BRUTO AREA +0.00:		345,60	
BRGP / GBA:		430.05	
Površina horizontalne projekcije krova / Area horizontal projection of the roof		398.45	

OSNOVA B (+7,50m) / FLOOR PLAN B (+7,50m)

IZGLED/facade C


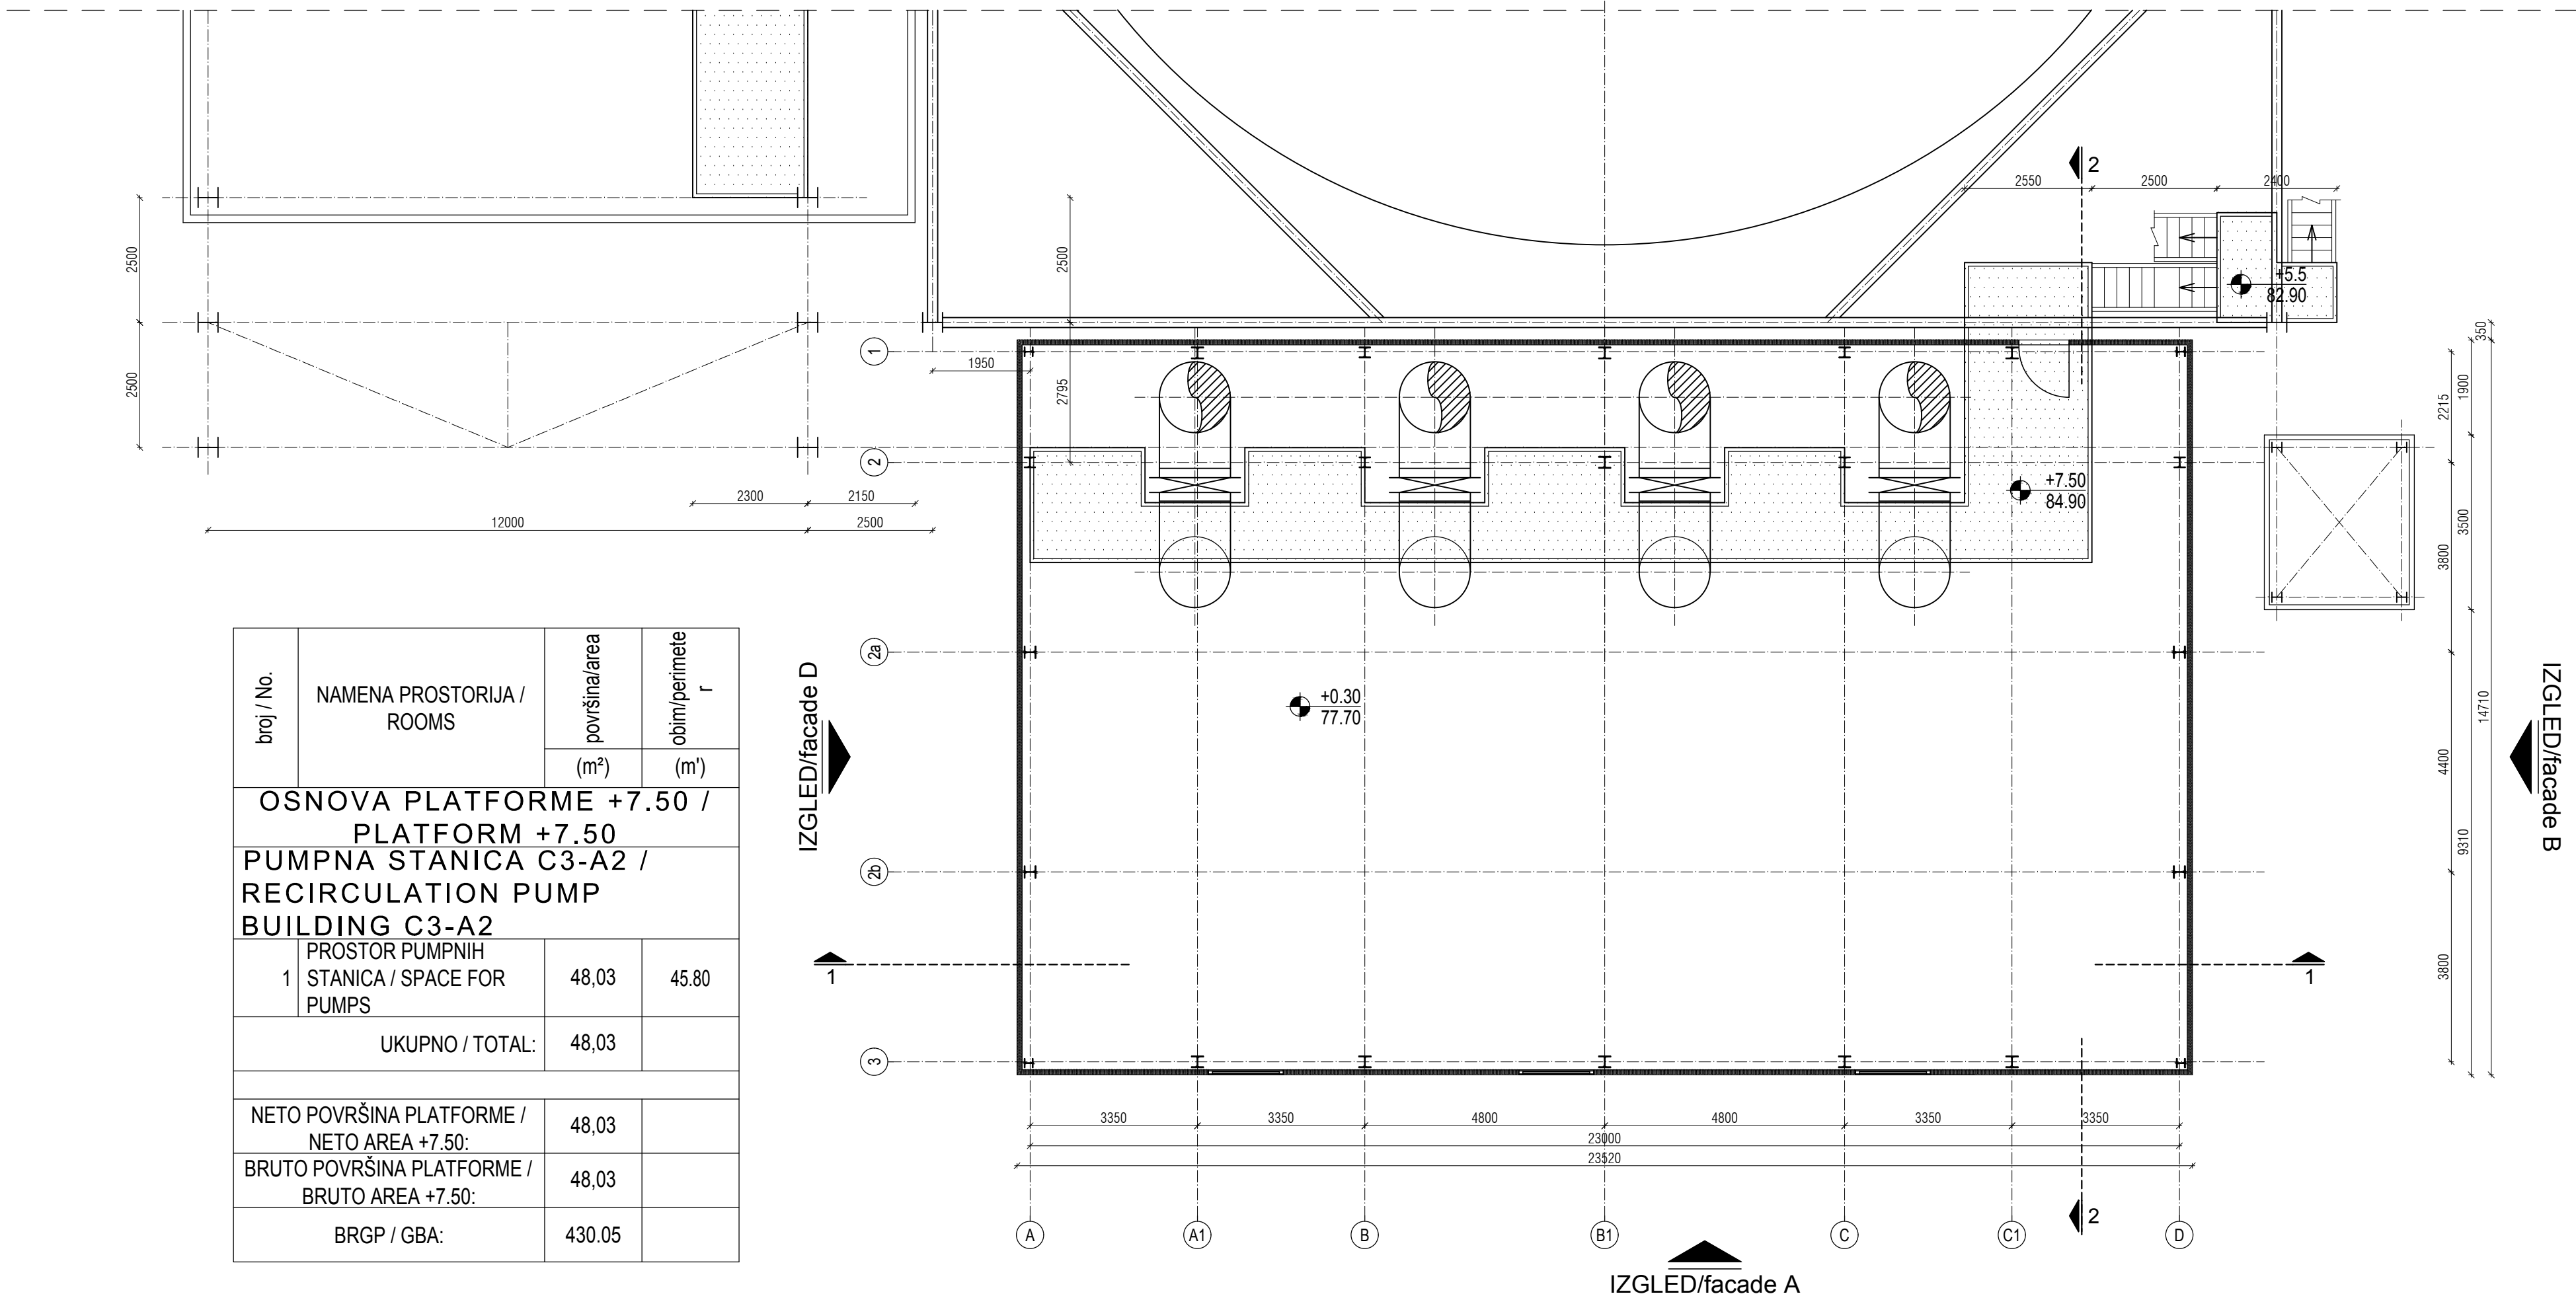


broj / No.	NAMENA PROSTORIJA / ROOMS	površina/area	obim/perimeter
		(m²)	(m')
OSNOVA PLATFORME +7.50 / PLATFORM +7.50			
PUMPNA STANICA C3-A2 / RECIRCULATION PUMP BUILDING C3-A2			
1	PROSTOR PUMPNIH STANICA / SPACE FOR PUMPS	48,03	45,80
UKUPNO / TOTAL:		48,03	
NETO POVRŠINA PLATFORME / NETO AREA +7.50:		48,03	
BRUTO POVRŠINA PLATFORME / BRUTO AREA +7.50:		48,03	
BRGP / GBA:		430.05	

LEGENDA MATERIJALA / LEGEND:	
ARMIRANI BETON	REINFORCED CONCRETE
NABUENI BETON	LEAN CONCRETE
MRSAVI BETON /TAMPON/	LEAN CONCRETE
GITER BLOK	CLAY BLOCK
PUNA GREKA	BRICK BLOCK
FASADNI I KROVNI PANEL	FACADES AND ROOF PANEL
MOTAŽNI PREGRADNI ZID OD OK PLOČA	PREFABRICATED WALL PANELS
TERMOIZOLACIJA	THERMAL INSULATION
HIJROIZOLACIJA	HYDROISOLATION
ŠLJUNAK	GRAVEL
ČELIČNA KONSTRUKCIJA	STEEL CONSTRUCTION
OLICI	CHAMFER
DROBLJENI KAMEN	GRAVEL
NABUENA ZEMLJA	NUDDLE GROUND

Promena pečata crteža / Changed title block		25.01.2018.	M. Žakula, d.i.a.	
Opis revizije / Revision description		Datum/Date	Crtao/Drawn	Ovećao/Appr.
Broj ugovora / Contract No.:12.01.12625/52-17				
Konsorzijum: Consortium				
Investitor: Client: JP ELEKTROPRIVREDA SRBIJE PE ELEKTROPRIVREDA SERBIA				
Objekat: Complex: Postrojenje za ODG za TE Nikola Tesla A FGD Construction Project for TPP Nikola Tesla				
Zona apsorbera Absorbers area				
C3-2HTD-Zgrada recirkulacionih pumpi 2HTD-1 C3-2HTD-Recirculation pump building 1				
C3-2HTD-1.0.0-C3-2HTD-001D-rev00				
1/100				

C3-2HTD - PUMPNA STANICA A2-1 / RECIRCULATION PUMP BUILDING 1
OSNOVA KROVNE KONSTRUKCIJE I RAVNI RAVNI / ROOF PLAN

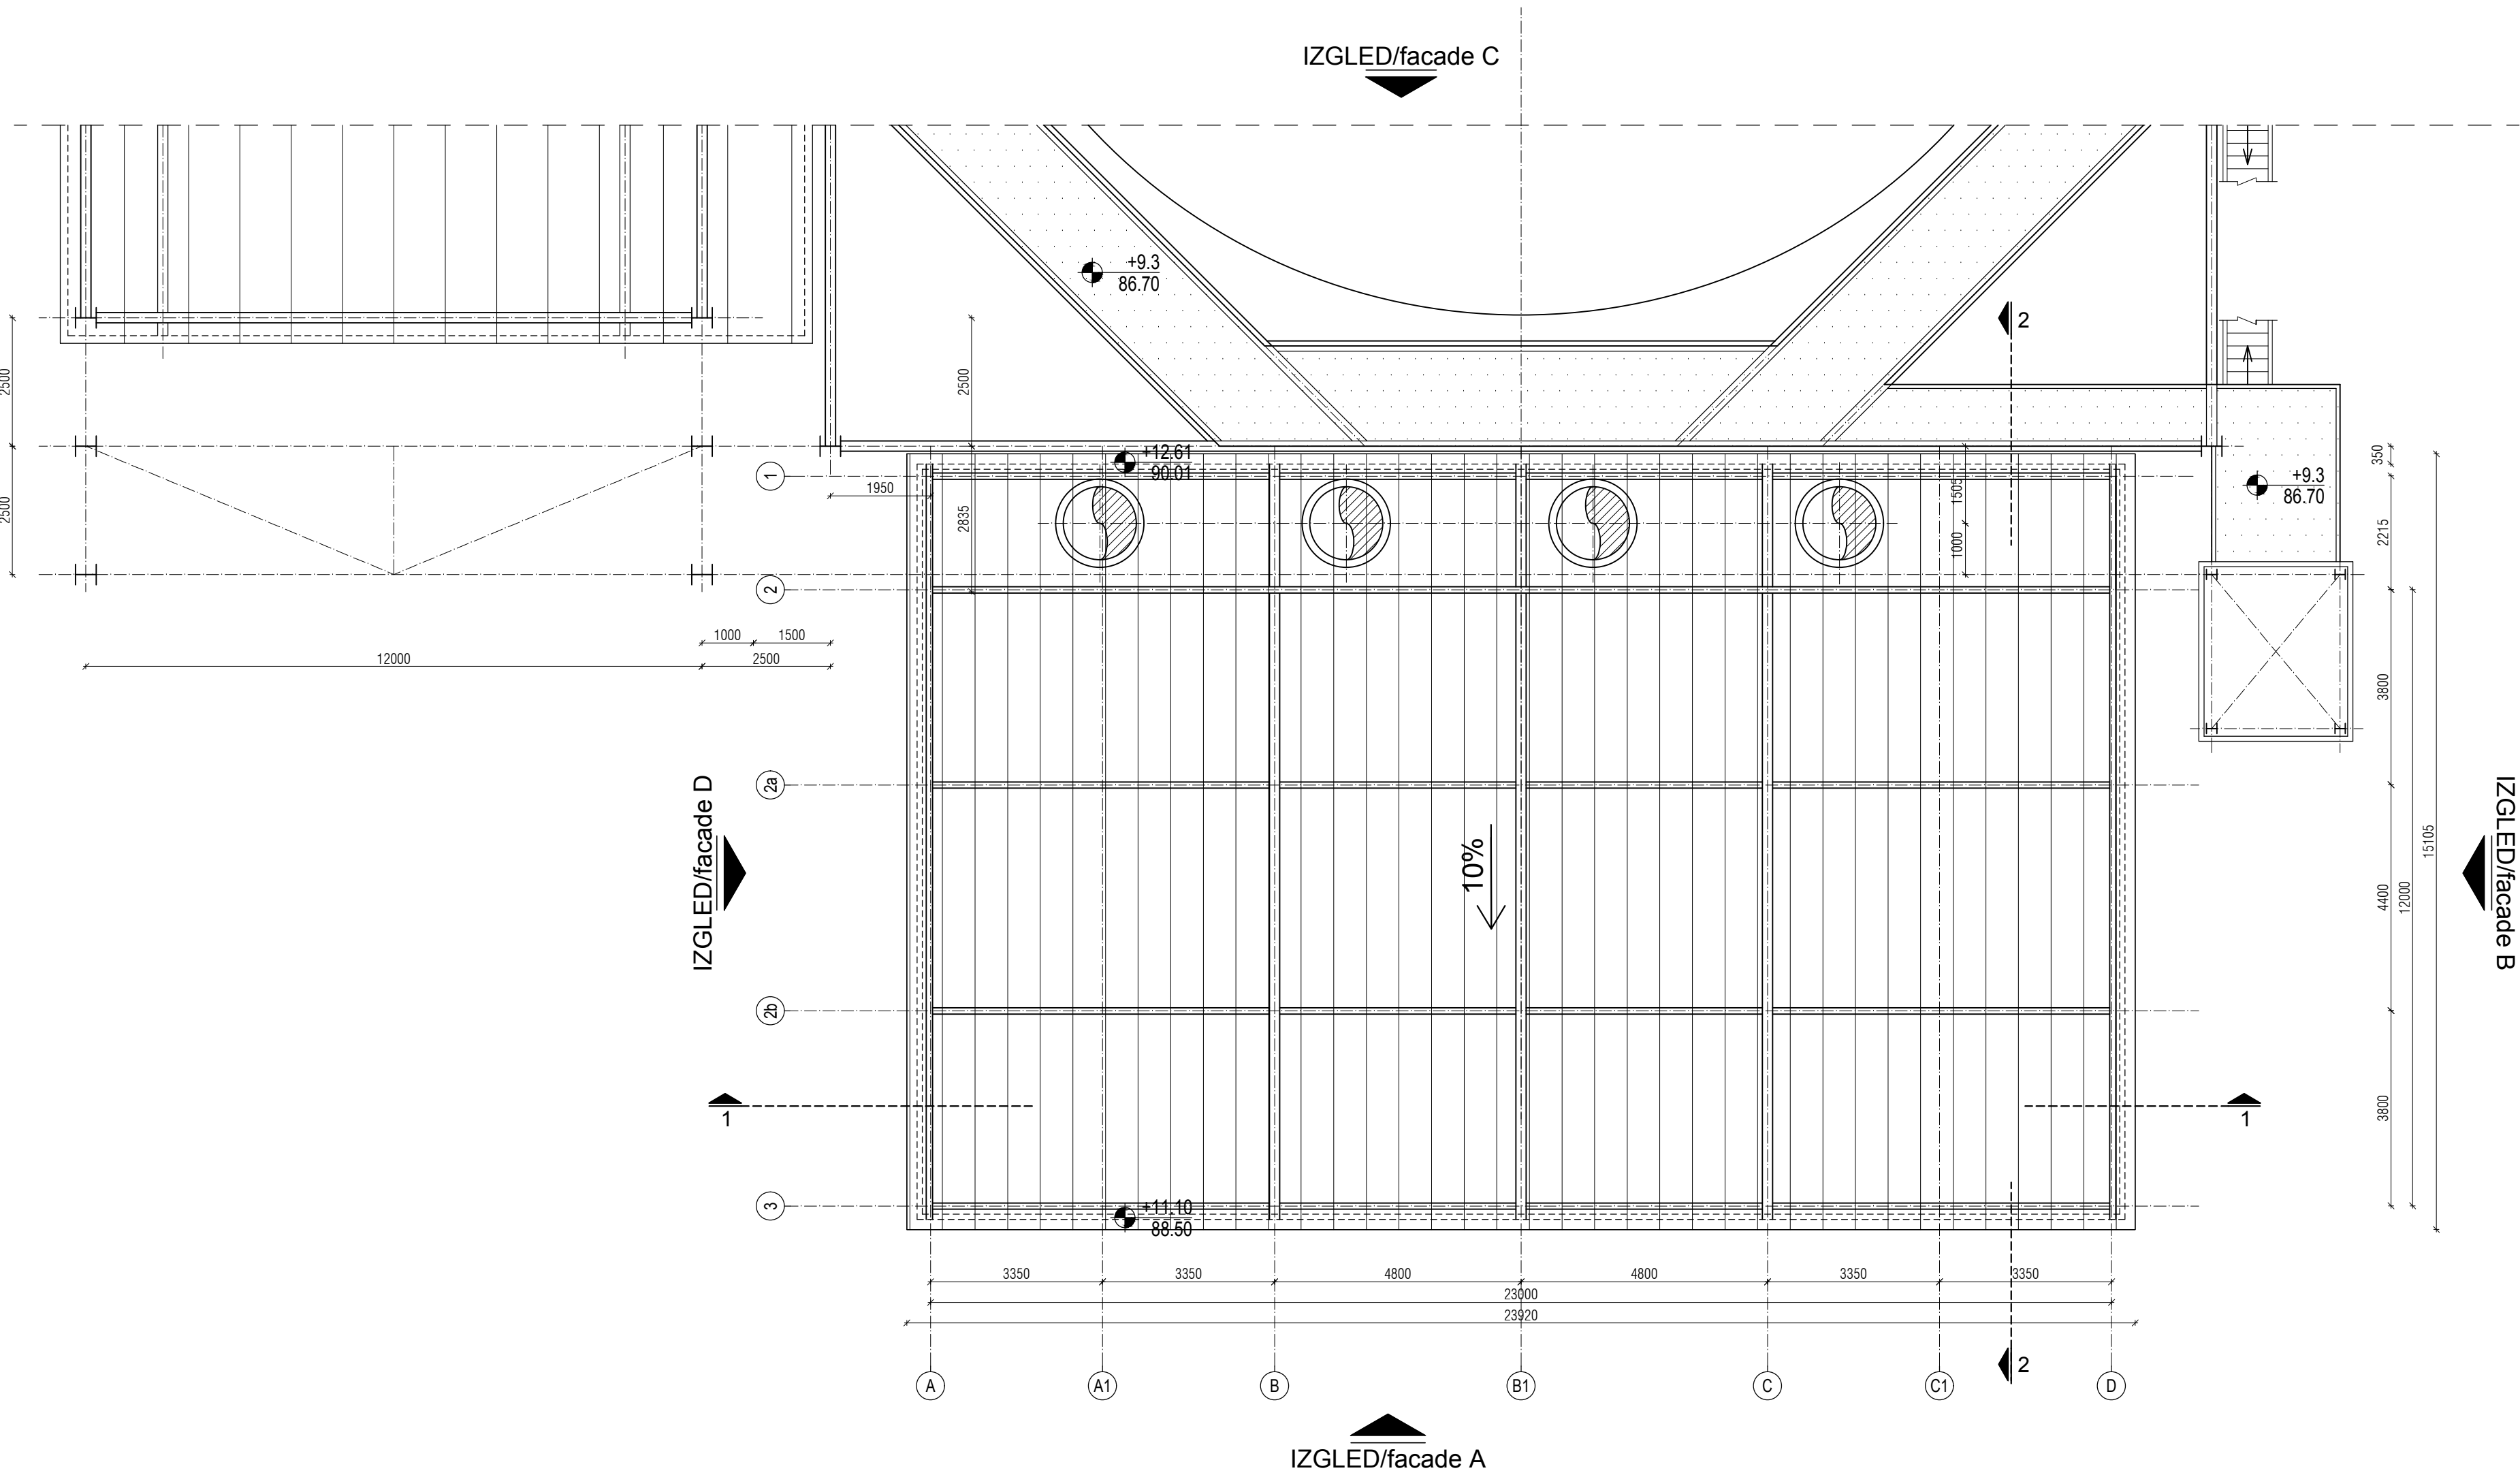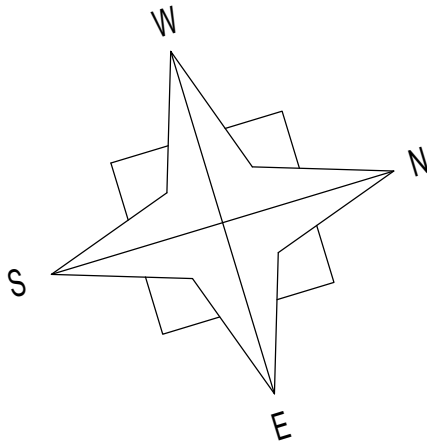


LEGENDA MATERIJALA / LEGEND:

	ARMIRANI BETON	REINFORCED CONCRETE
	NABUJENI BETON	LEAN CONCRETE
	MIRŠAVI BETON /TAMPON/	CLAY BLOCK
	GITER BLOK	BRICK BLOCK
	PUNA OPEKA	FACADES AND ROOF PANEL
	FASADNI I KROVNI PANEL	PREFABRICATED WALL PANELS
	MOTAŽNI PREGRADNI ZID OD GK PLOČA	HYDROISOLATION
	TERMOIZOLACIJA	GRAVEL
	HIDROIZOLACIJA	STEEL CONSTRUCTION
	ŠLJUNAK	CHAMFER
	ČELIČNA KONSTRUKCIJA	GRAVEL
	OŠLIČI	HUDDLE GROUND
	DROBUJENI KAMEN	
	NABUJENA ZEMLJA	


Promena pečata crteža / Changed title block		35.01.2018.	M. Žaluda, d.l.a.
REV.	Opis revizije / Revision description	Datum/Date	Crtao/Drawn
Broj ugovora / Contract No.:12.01.12625/52-17			
Konsortijum: Consortium:			
delta inženjering			
Odg. projektant: Respon. designer:			
Ime i prezime / Name			
Mirjana Lazić dipl.inž.arh.			
Licenca odg. proj. Res. des. license:			
300 4540 03			
Vrsta teh. dok. Project type:			
IDR - Idejno rešenje			
IDR - Conceptual design			
Datum: Date:			
25.01.2018.			
Projekcija: Projection:			
1			
Projekat arhitekture Architectural Design			
Dio projekta: Project part:			
Projekat arhitekture Architectural Design			
Dio postrojenja: Unit:			
C3-2HTD-Zgrada recirkulacionih pumpi 2HTD-1			
C3-2HTD-Recirculation pump building 1			
Crtao broj: Drawing number:			
NTFGD-S2-IDR-1.0.0-C3-2HTD-002D-rev00			
Lisao: Page off:			
2/4			
Rev.			
1/100			
OSNOVA KROVA ROOF PLAN			
NTFGD-S2-IDR-1.0.0-C3-2HTD-002D-rev00			



PRESEK 2-2 / CROSS SECTION 2-2

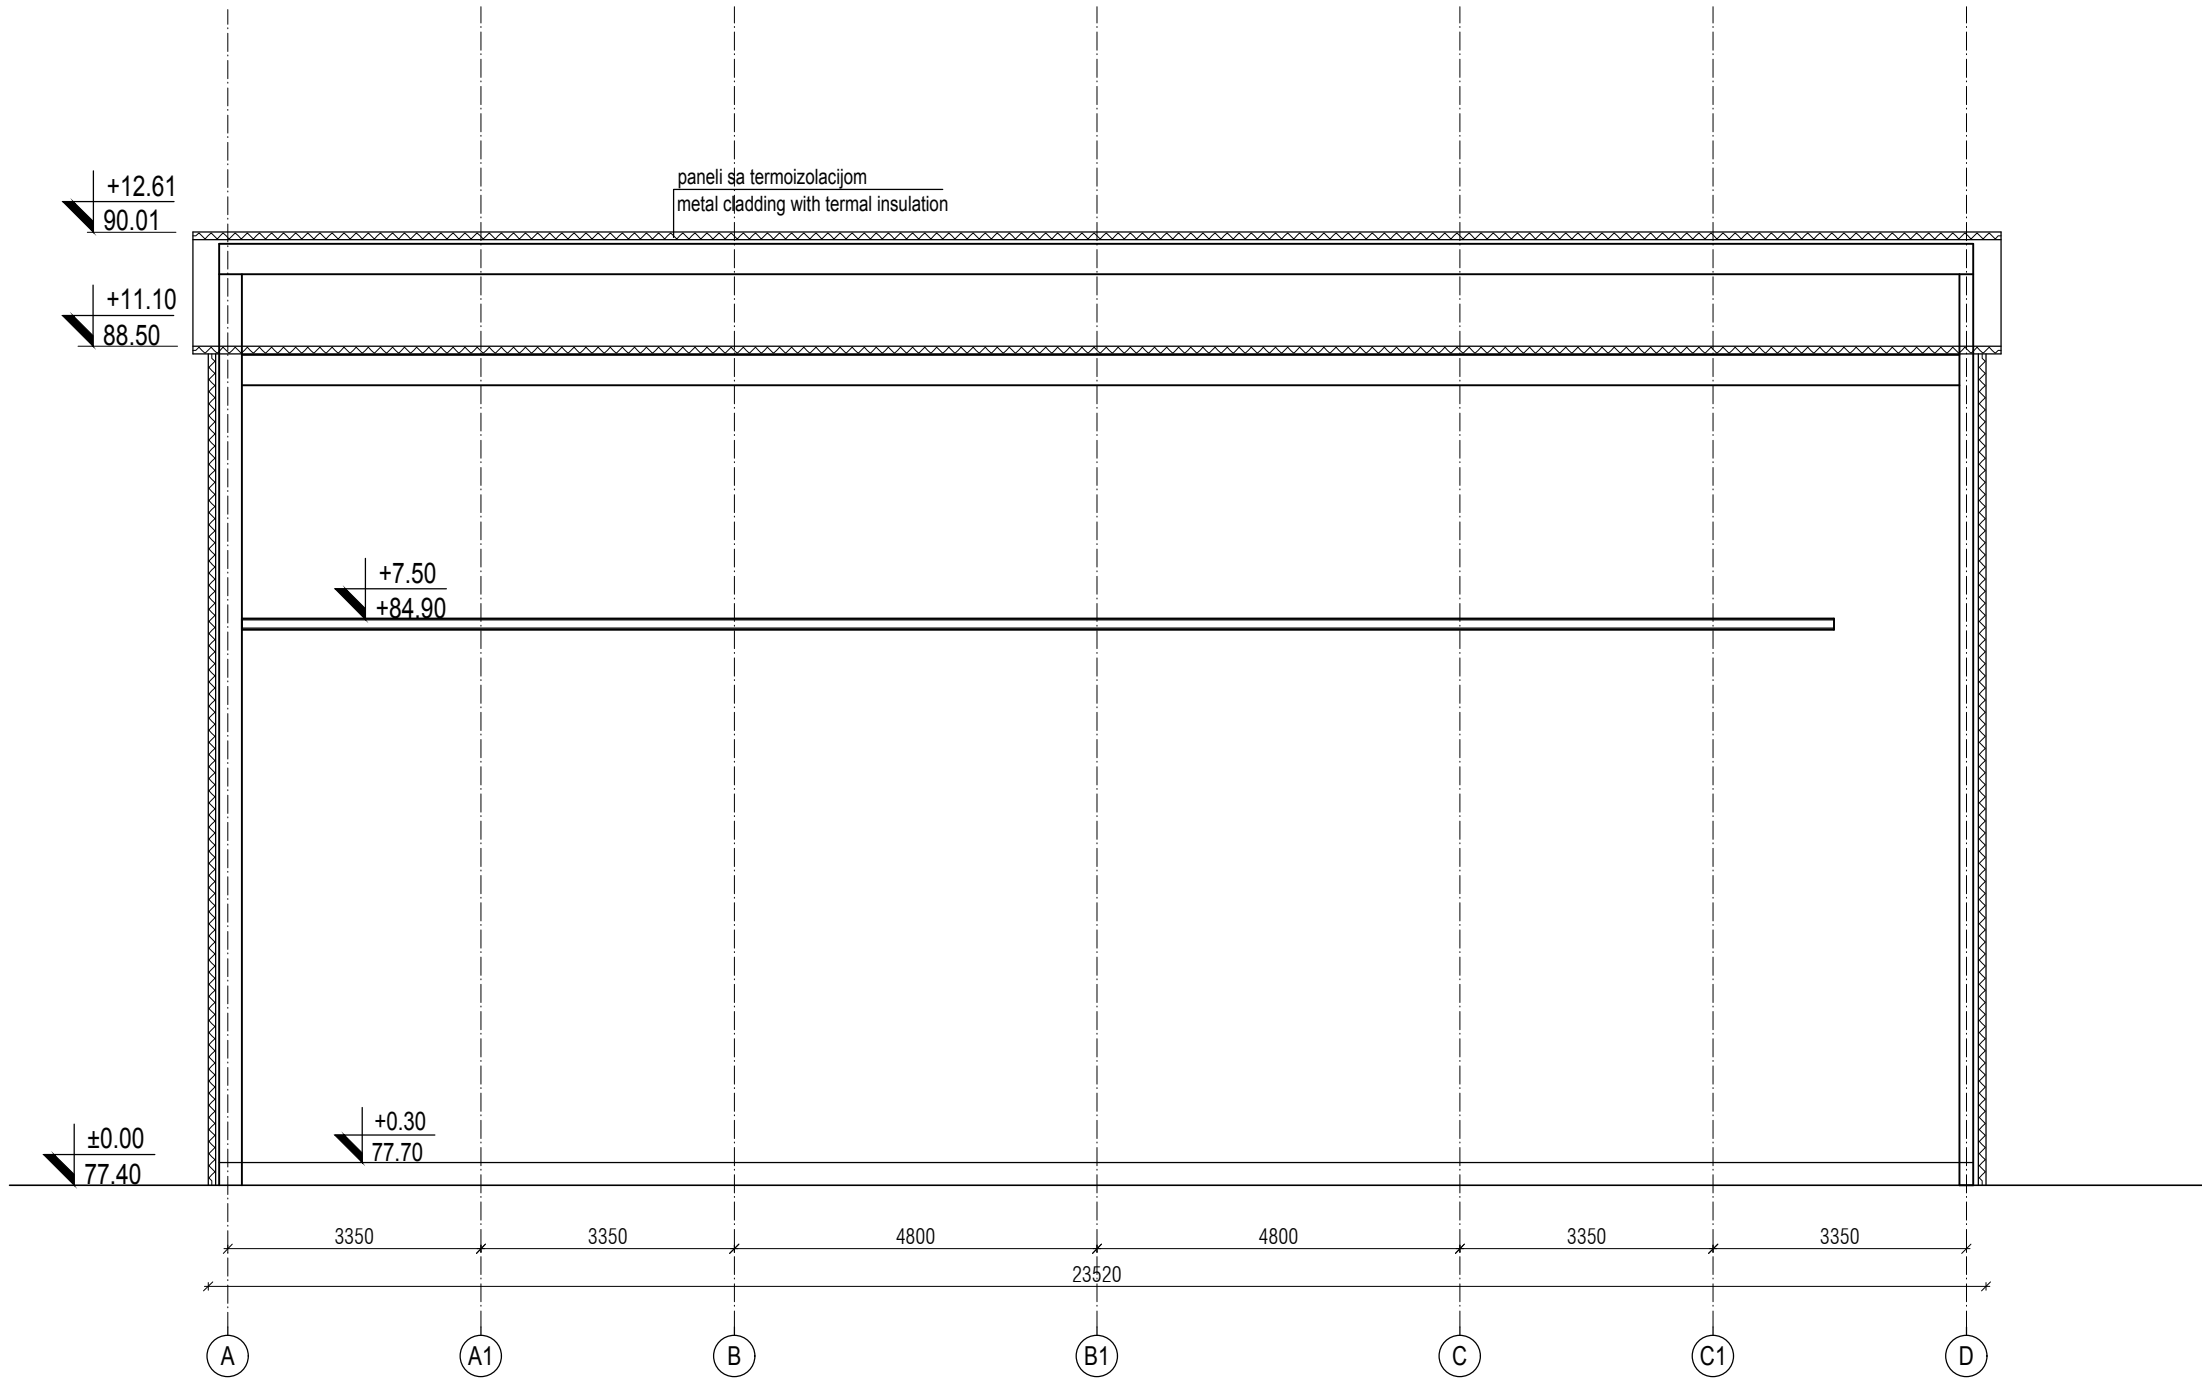

PRESEK 1-1 / CROSS SECTION 1-1

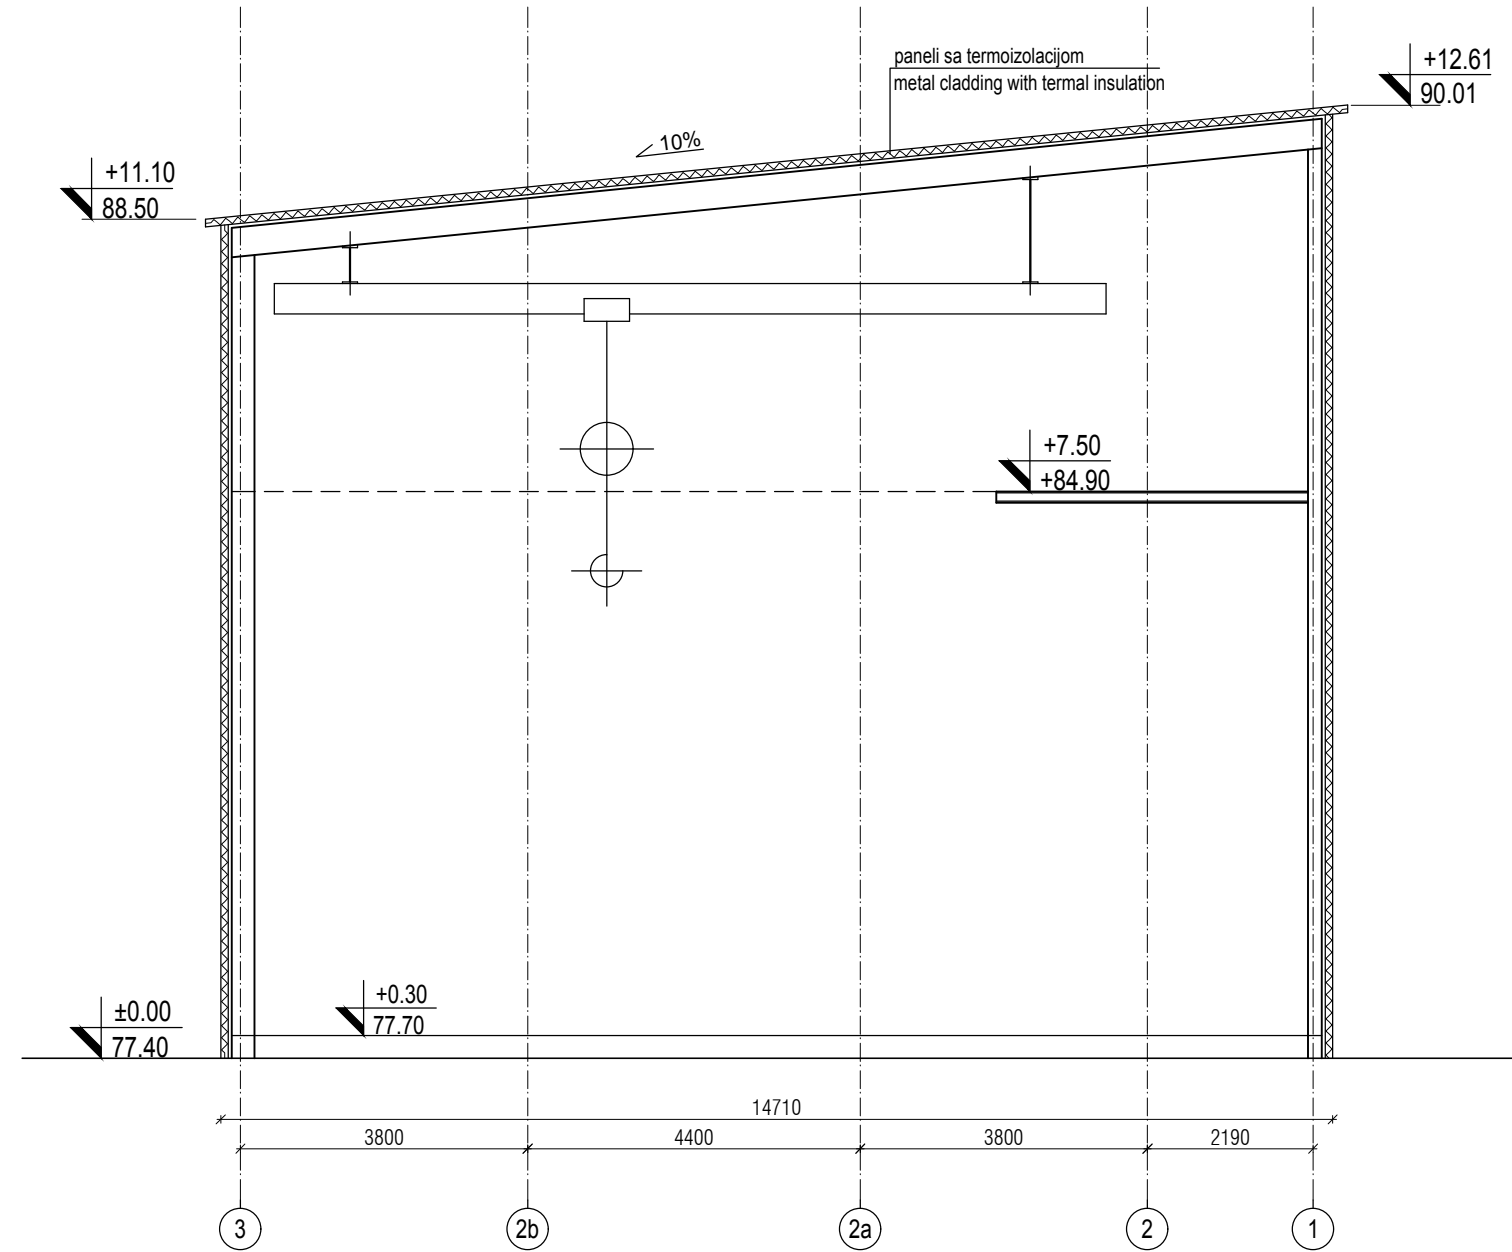


LEGENDA MATERIJALA / LEGEND:

	ARMIRANI BETON	REINFORCED CONCRETE
	NABIJENI BETON	LEAN CONCRETE
	MRŠAVI BETON / TAMPION/	LEAN CONCRETE
	GITER BLOK	CLAY BLOCK
	PUNA OPEKA	BRICK BLOCK
	FASADNI I KROVNI PANEL	FACADES AND ROOF PANEL
	MOTAŽNI PREGRADNI ZID OD GK PLOČA	PREFABRICATED WALL PANELS
	TERMOIZOLACIJA	THERMAL INSULATION
	HIDROIZOLACIJA	HYDROISOLATION
	ŠLJUNAK	GRAVEL
	ČELIČNA KONSTRUKCIJA	STEEL CONSTRUCTION
	OLUCI	CHAMFER
	DROBLJENI KAMEN	GRAVEL
	NABIJENI ZEMLJA	HUDDLE GROUND




					
					
		Promena pečata crteža / Changed title block		25.01.2018. M. Žakula, d.i.a.	
REV.		Opis revizije / Revision description		Datum/Date Crtao/Drawn Overio/Appr.	
Broj ugovora / Contract No :12.01.12625/52-17					
Konzorcium: Consortium:		   			
 delta inženjering www.deltainzenjering.rs		Ime i prezime / Name		Potpis/Sign:	
		Odg. projektant: Respon. designer:		Client:	
		Licenca odg.proj.: Res. des. license:		JP ELEKTROPRIVREDA SRBIJE PE ELEKTROPRIVREDA SERBIA	
		Vrsta teh. dok.: Project type:		Objekat/Complex:	
		Datum: Date:		Projecka/ Projection:	
Deo projekta: Project part:		IDR - Ideljno rešenje IDR - Conceptual design		Postrojenje za ODG za TE Nikola Tesla A FGD Construction Project for TPP Nikola Tesla	
25.01.2018.		 		Postrojenje: Facility:	
Projekat arhitekture Architrectural Design		Zona apsorbera Absorbers area		Deo postrojenja: Unit:	
Razmera: Scale:		PRESECI CROSS SECTIONS		C3-2HTD-Zgrada recirkulacionih pumpi 2HTD-1 C3-2HTD-Recirculation pump building 1	
1/100				Crtež broj: Drawing number:	
				NTFGD-S2.2-IDR-1.0.0-C3-2HTD-003D-rev00	
				List/od: Page/of:	
				3/4	
				Rev.	
					

C3-2HTD - PUMPNA STANICA A2-1 / RECIRCULATION PUMP BUILDING 1
FASADA A / FACADE A

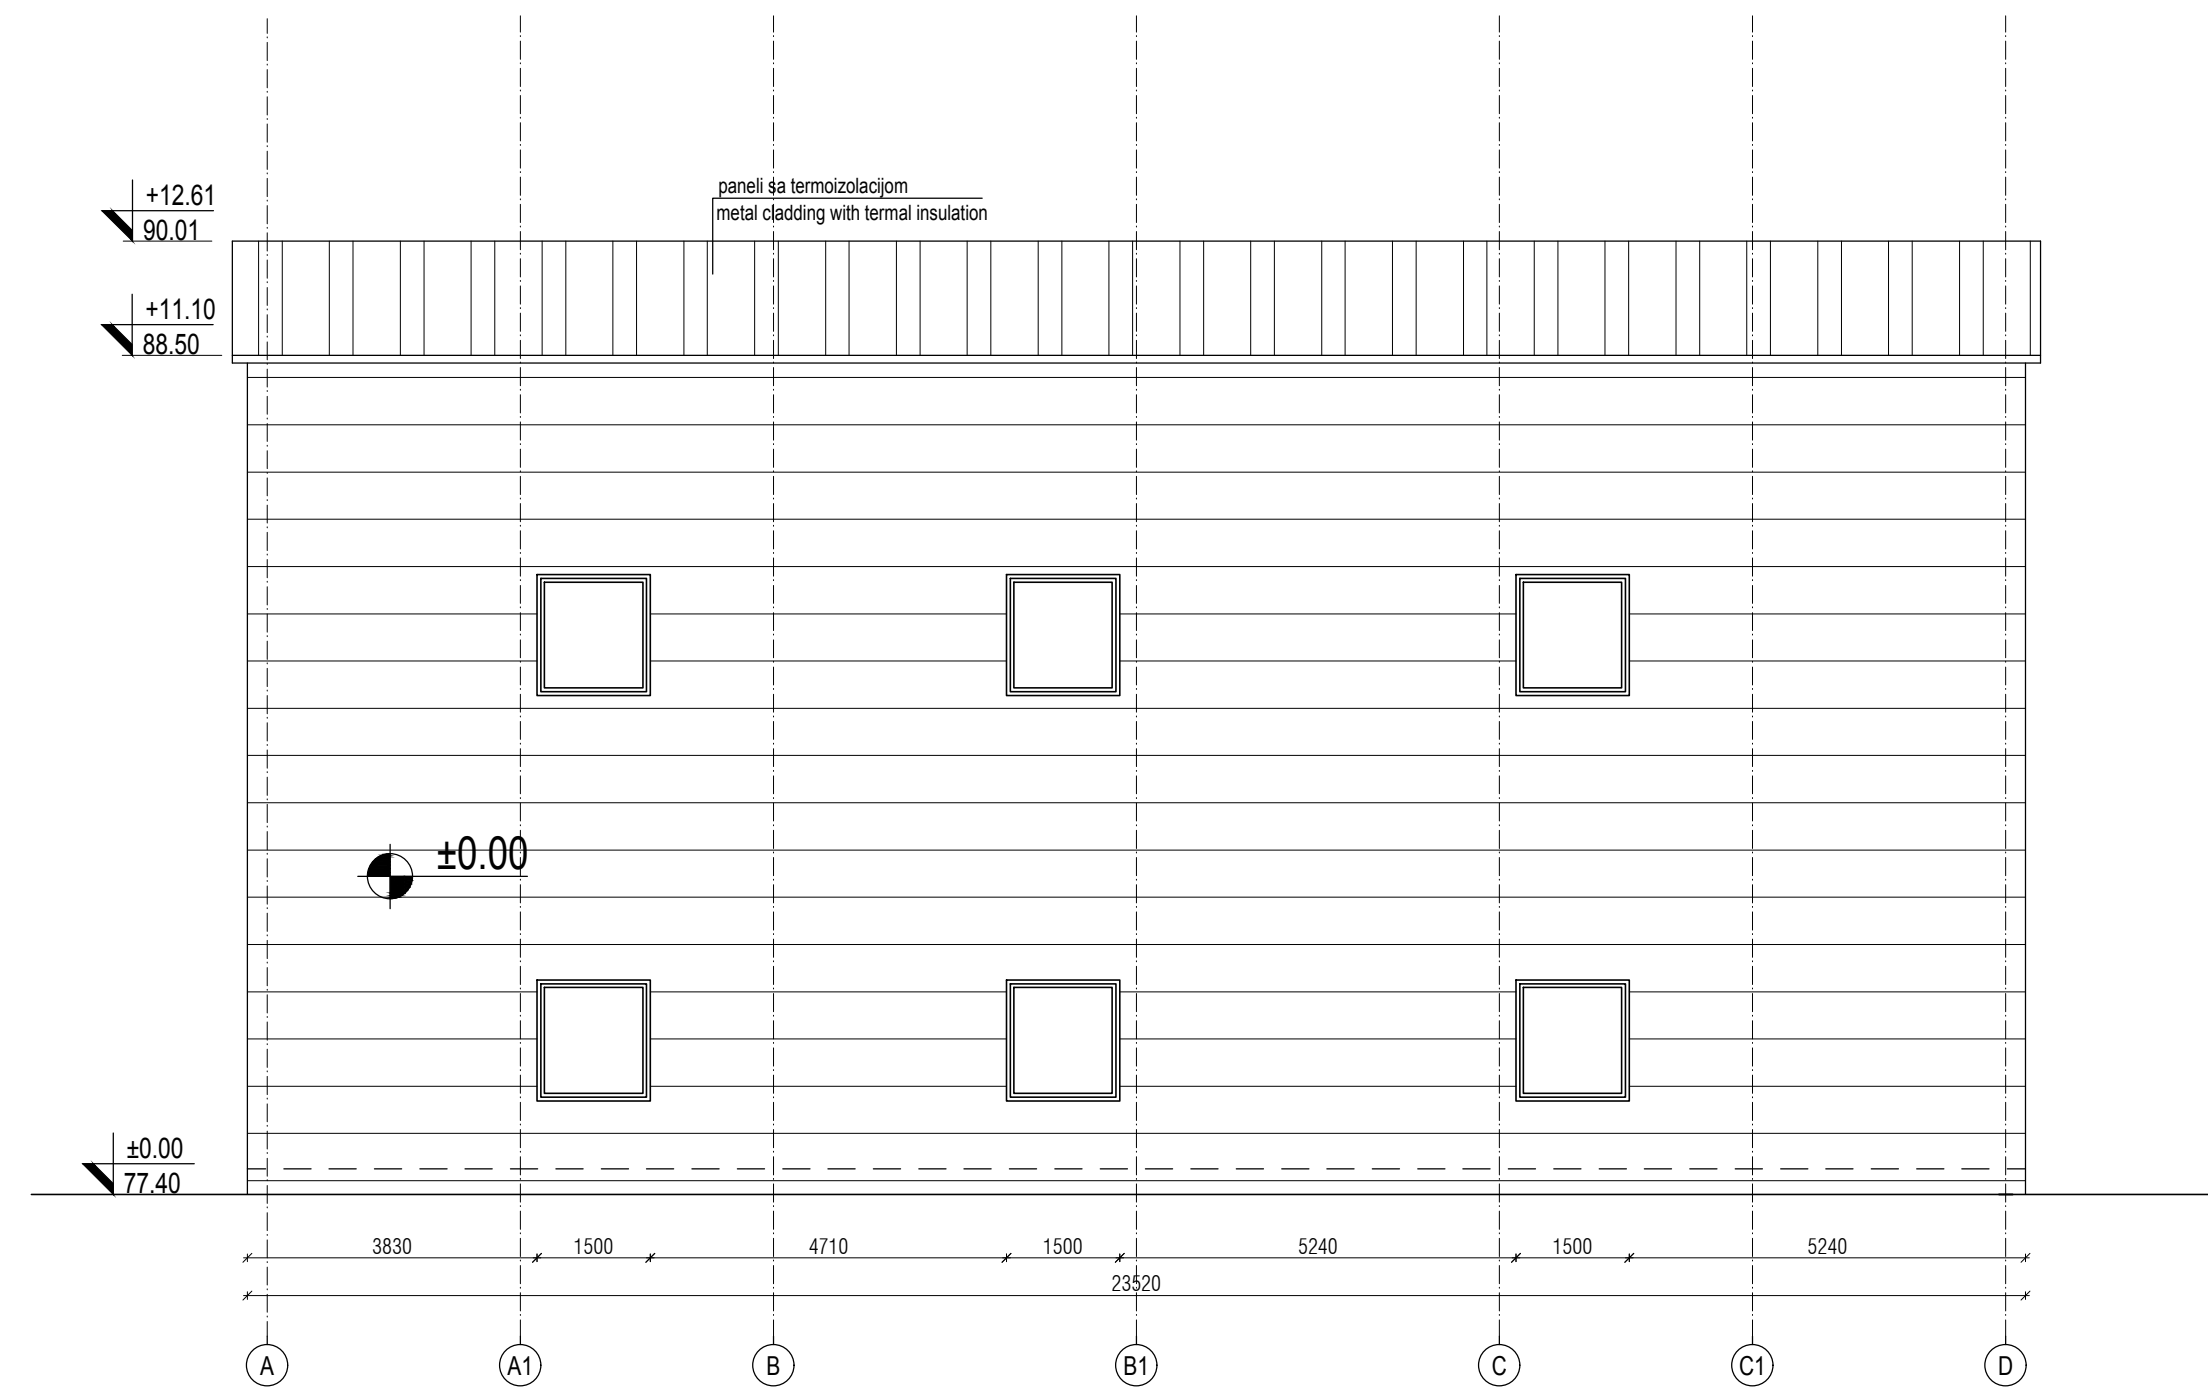


FASADA B / FACADE B

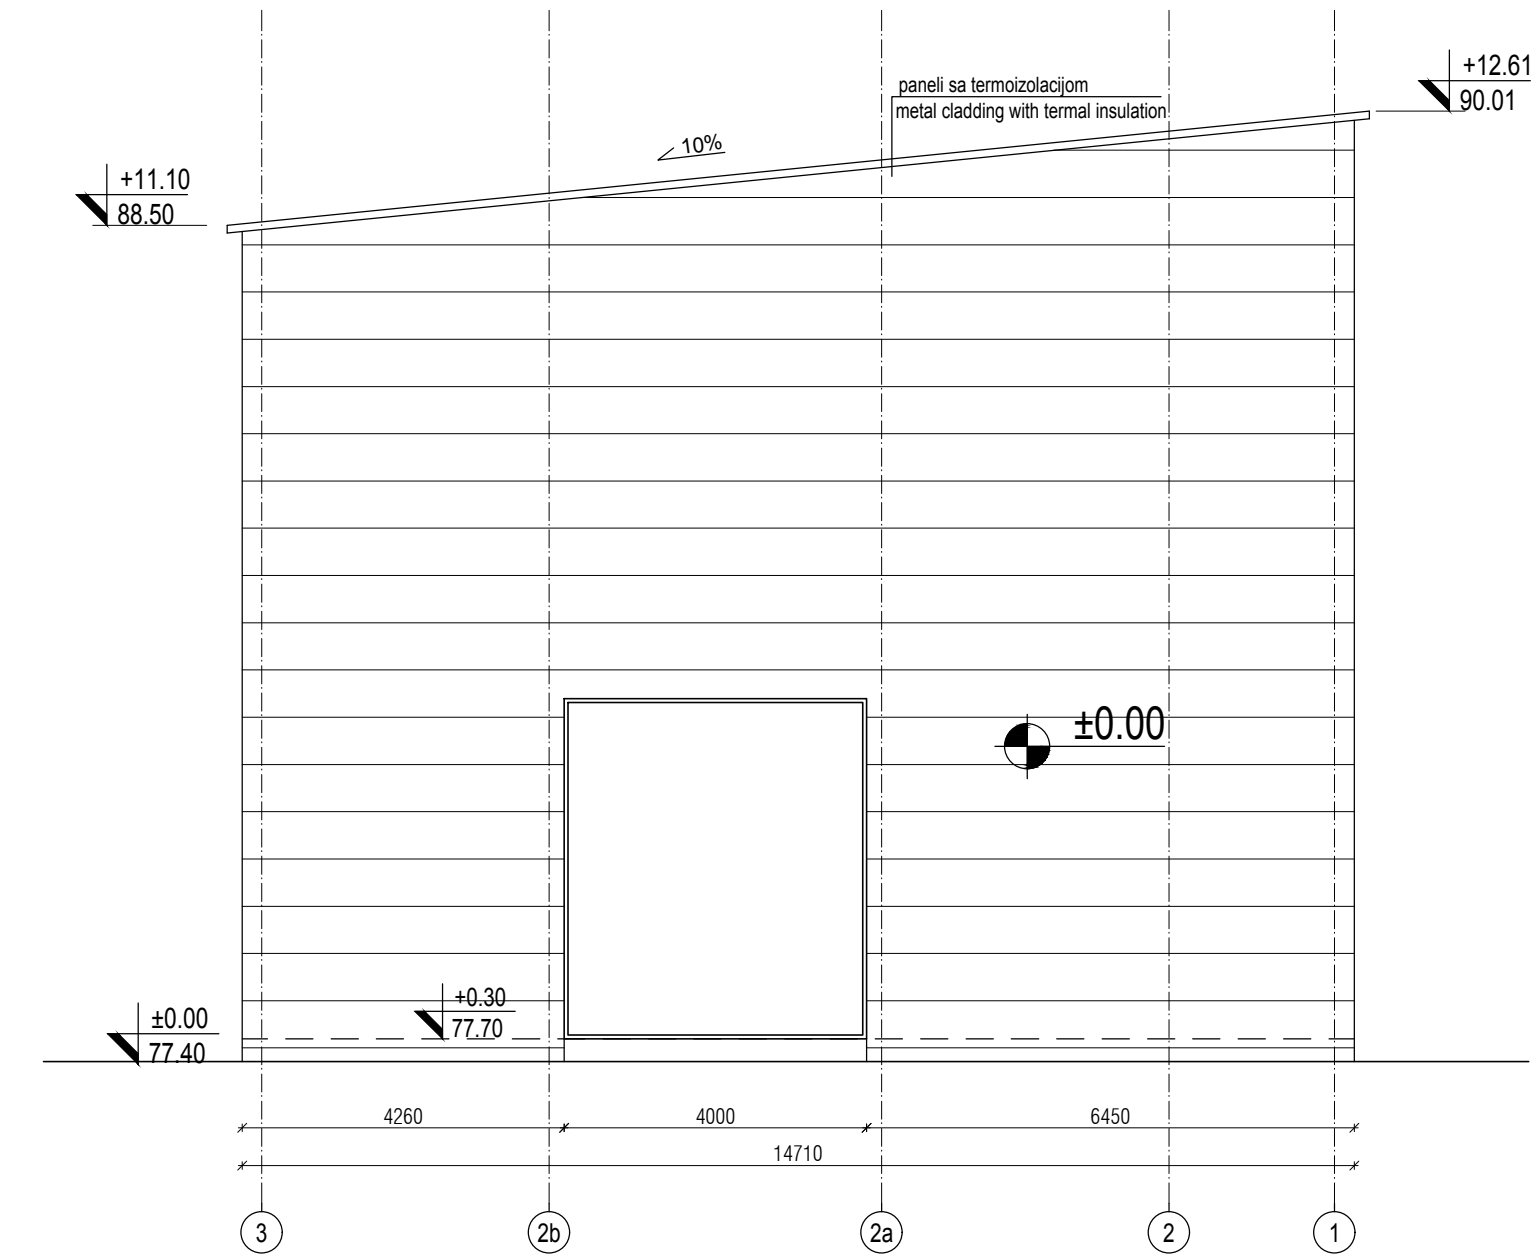



FASADA C / FACADE C




FASADA D / FACADE D

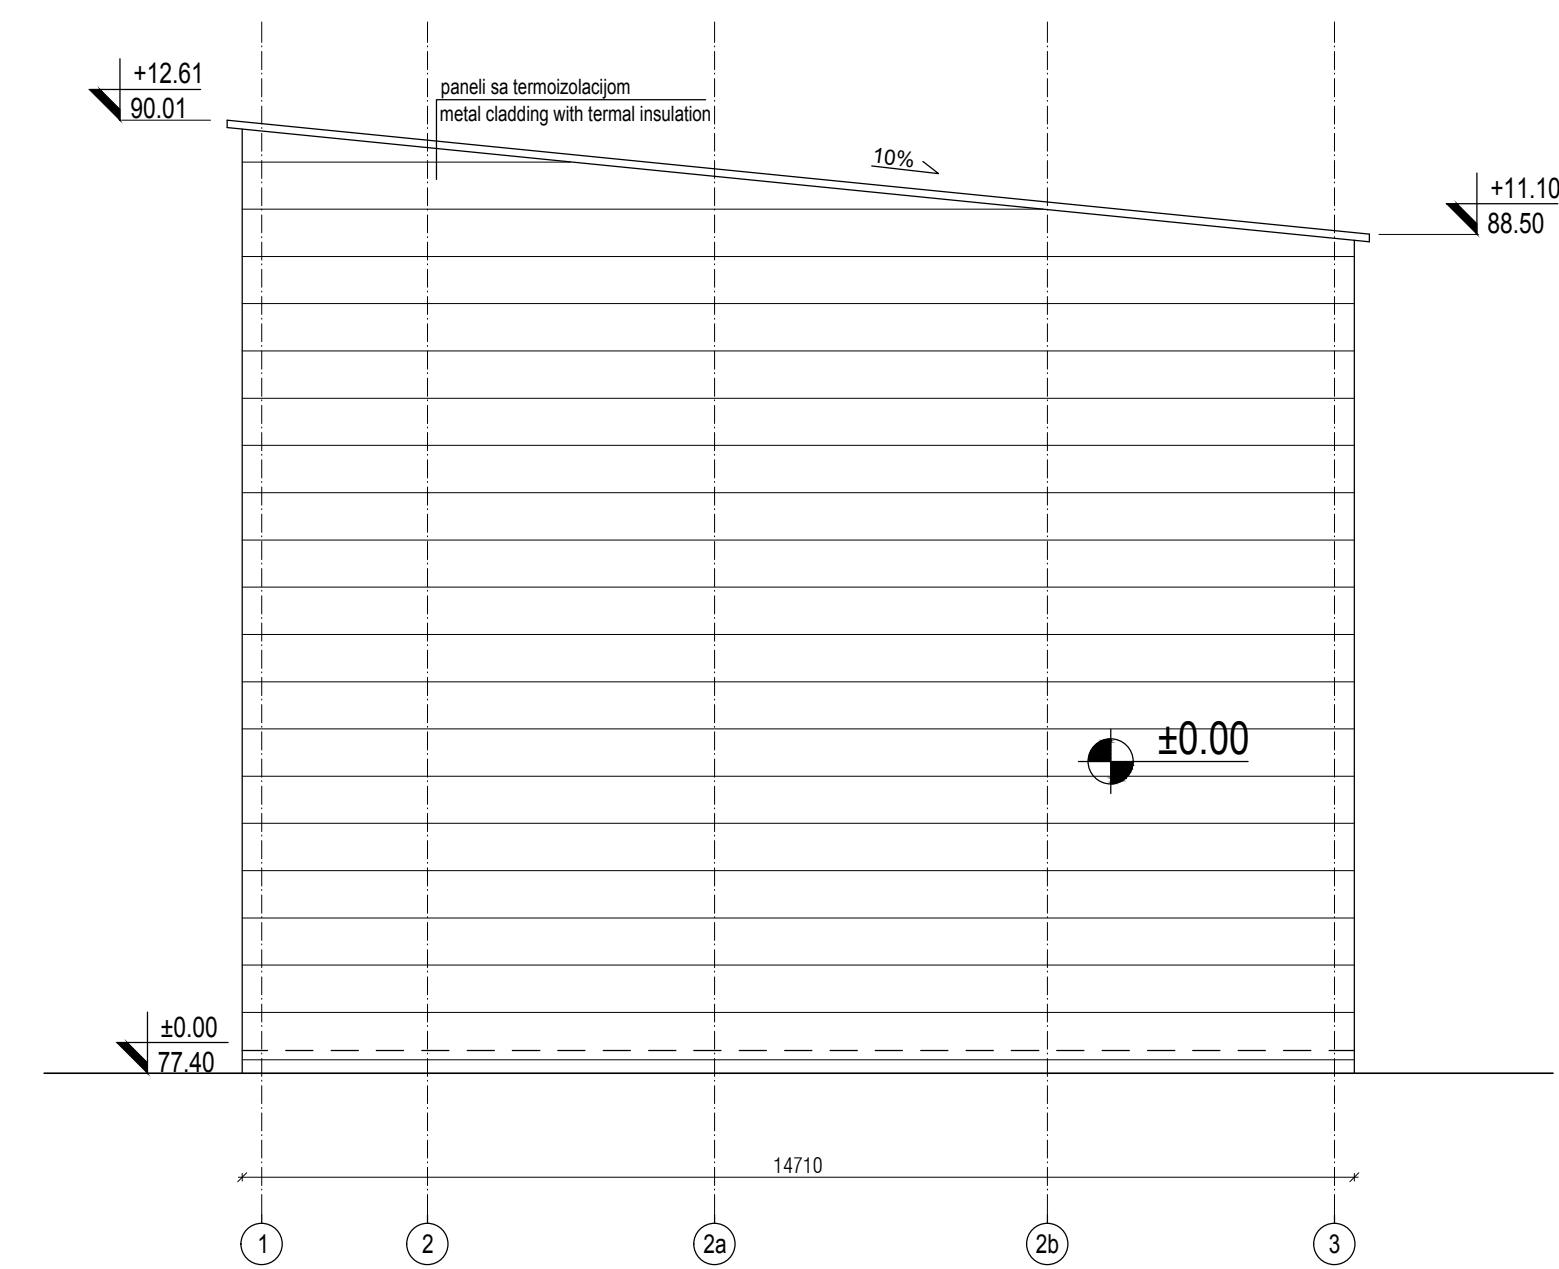


  						
REV	Promena pečata crteča / Changed title block			25.01.2018.	M. Zakula, d.i.a.	
	Opis revizije / Revision description			Datum/Dated	Crtao/Drawn	
Broj ugovora / Contract No.:12.01.12625/52-17						
Konzorcijum: Consortium:						
		Odg. projektant: Način. dizajner: Licenca odgov. Diz. res. licencat. Vrsta teh. dok. Projekt. tipa: Dio projekta: Project part:	Ime i prezime / Name Mirjana Lazic dipl.inž.arh. IDR: Ispr. radnje IDR: Conceptual design Datum: 25.01.2018.	Page/Str. 	Inženjerski Glasnik:  Oblast Complex: Poslovanje: Facility:  Dio poslovanja: Unit: C3-02-Pumpna stanica 1	JP ELEKTROPRIVREDA SRBIJE PE ELEKTROPRIVREDA SRBIJA Posrojenje za ODG za TE Nikola Tesla A FGD Construction Project for TPP Nikola Tesla Zona apsorbera Absorbbers area C2-2HTD-Absorber C2 Recirculation pump building 1
www.deltainzenjering.rs		Projekt arhitekture Architctural Design		C3-2HTD-Absorber C2 Recirculation pump building 1		
Razmera: Scale: 1/100	Naziv crteža: Drawing name: FASEADE FASEDES		NTFGD-S2.2-IDR-1.0.0-C3-2HTD-004d-rev00			
			Listov/ Page: 4/4			

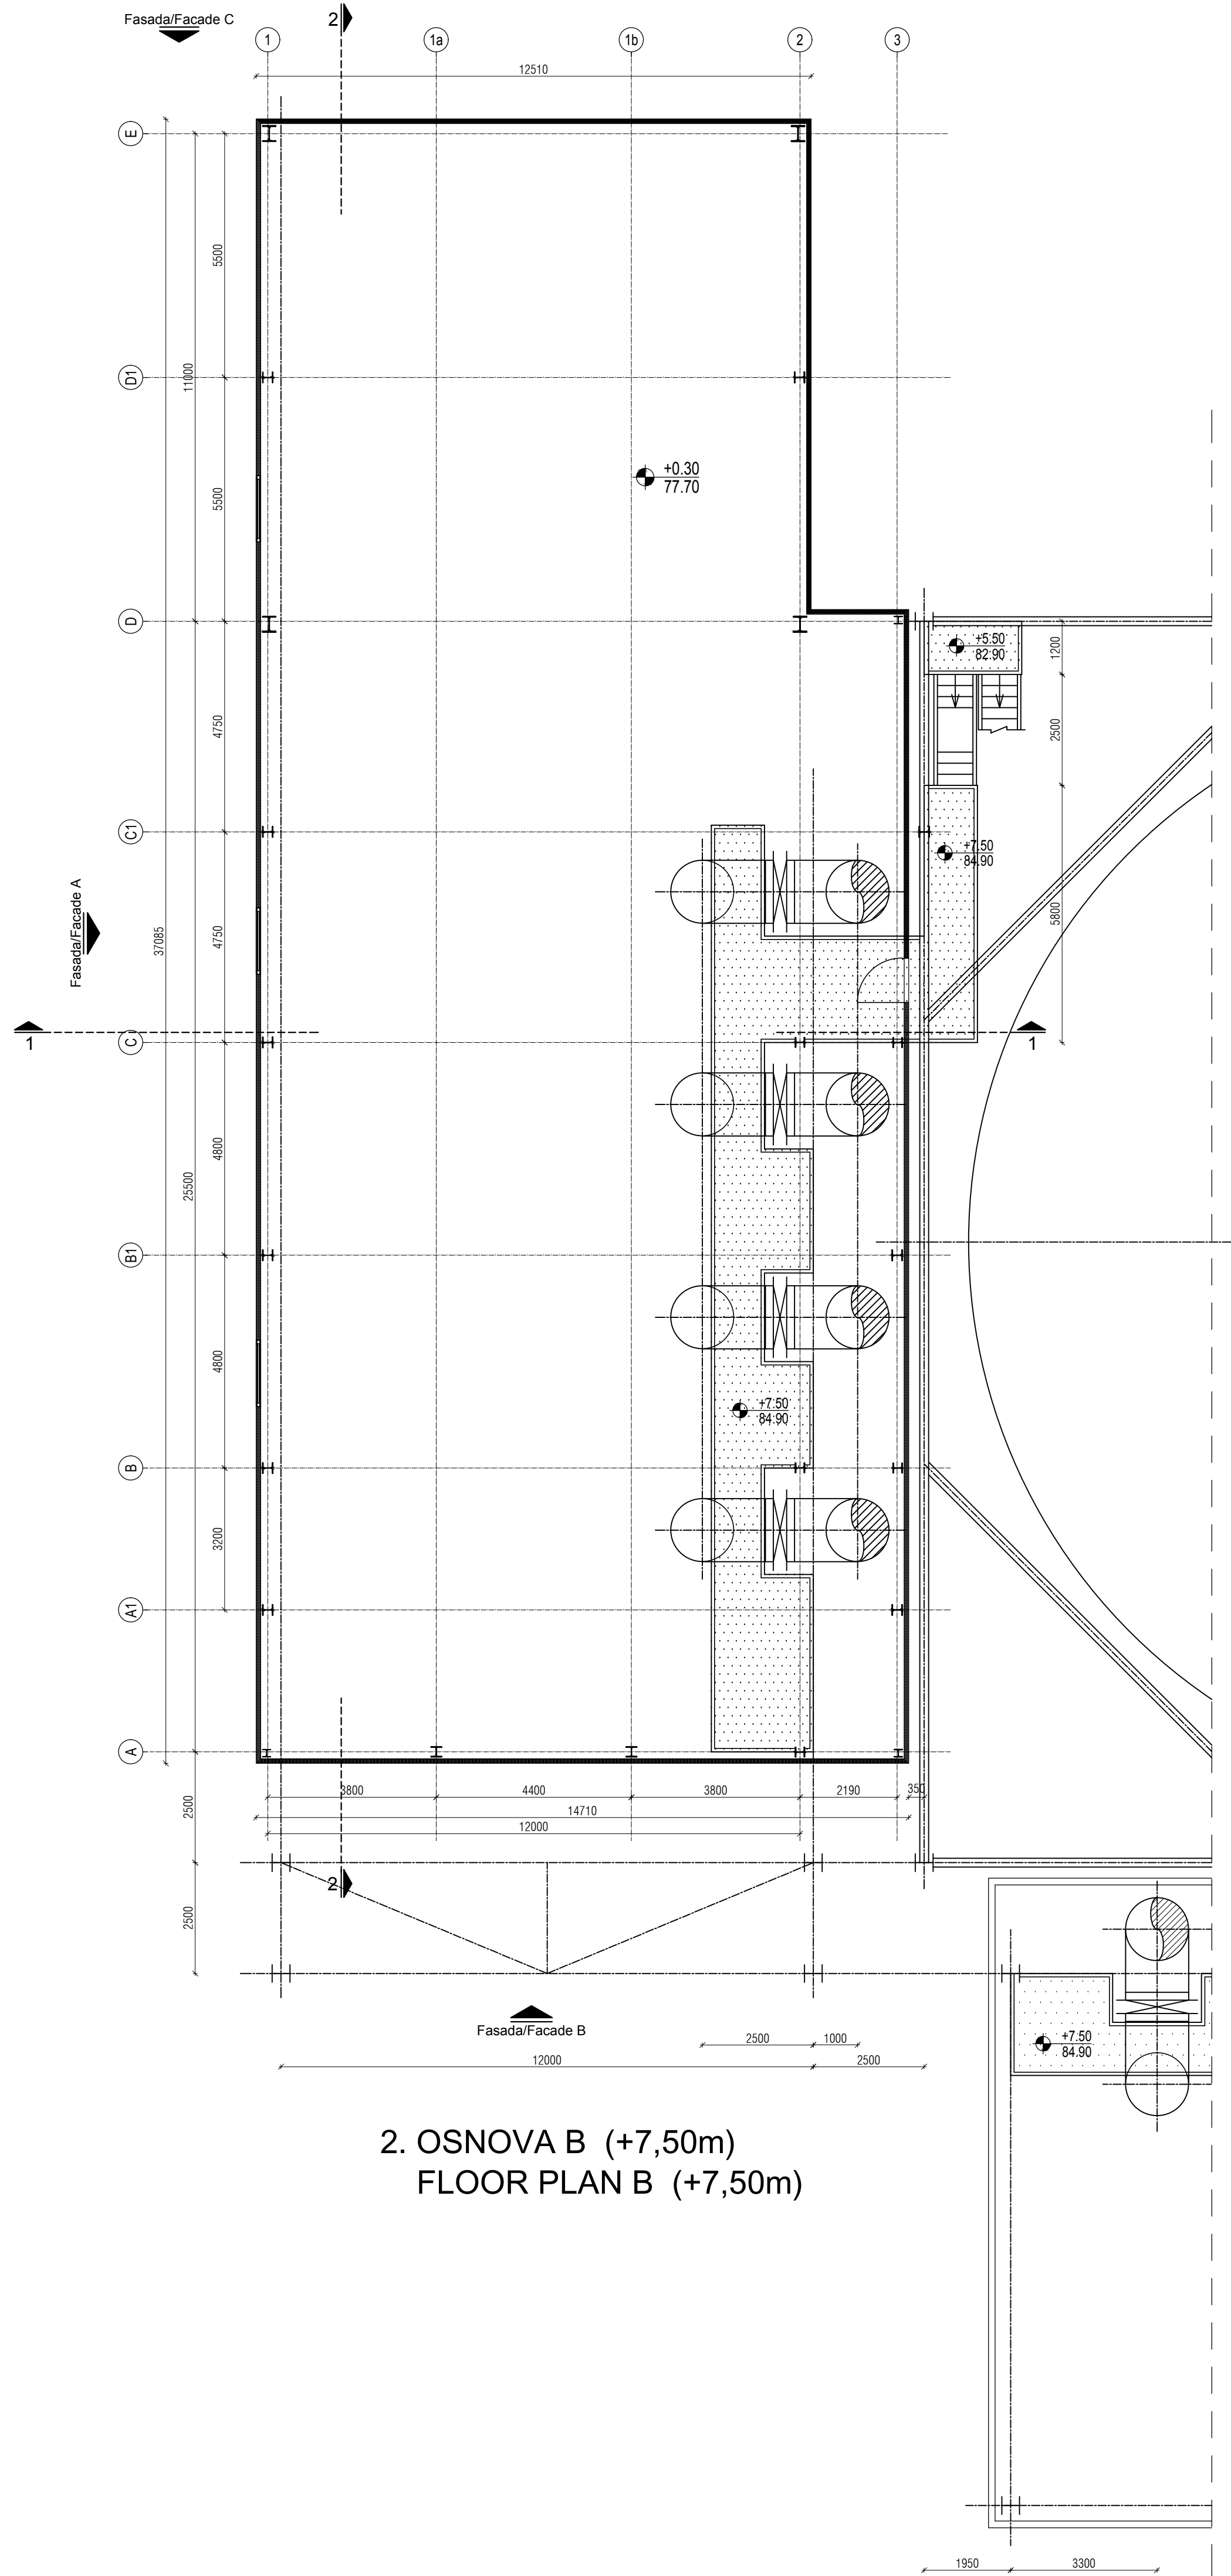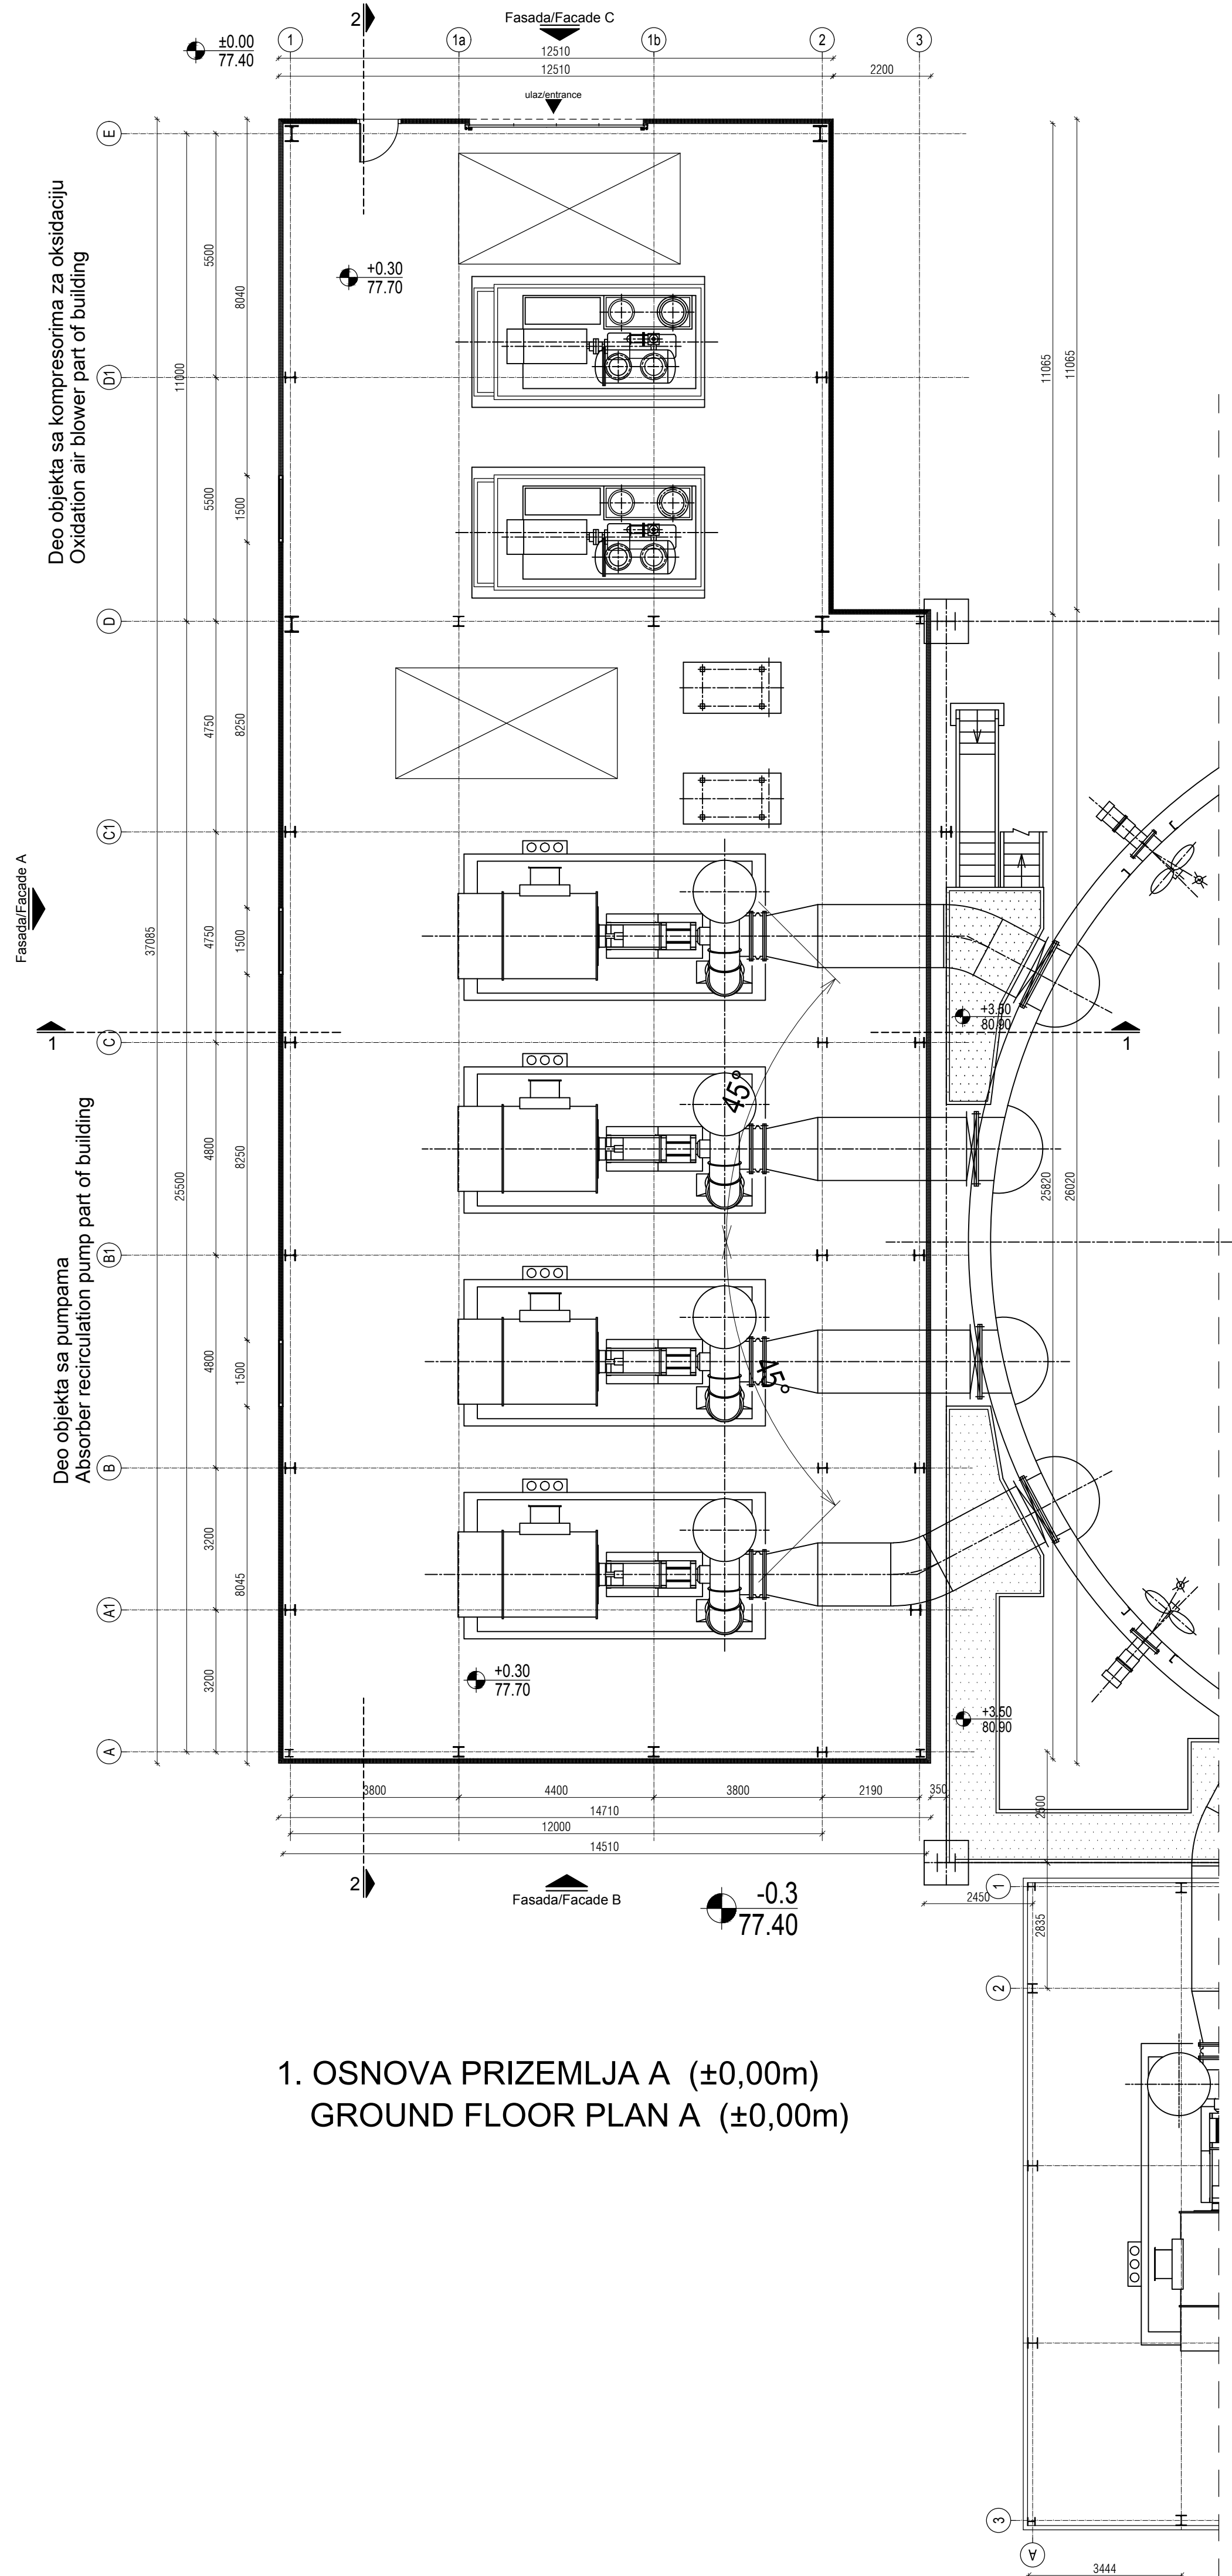


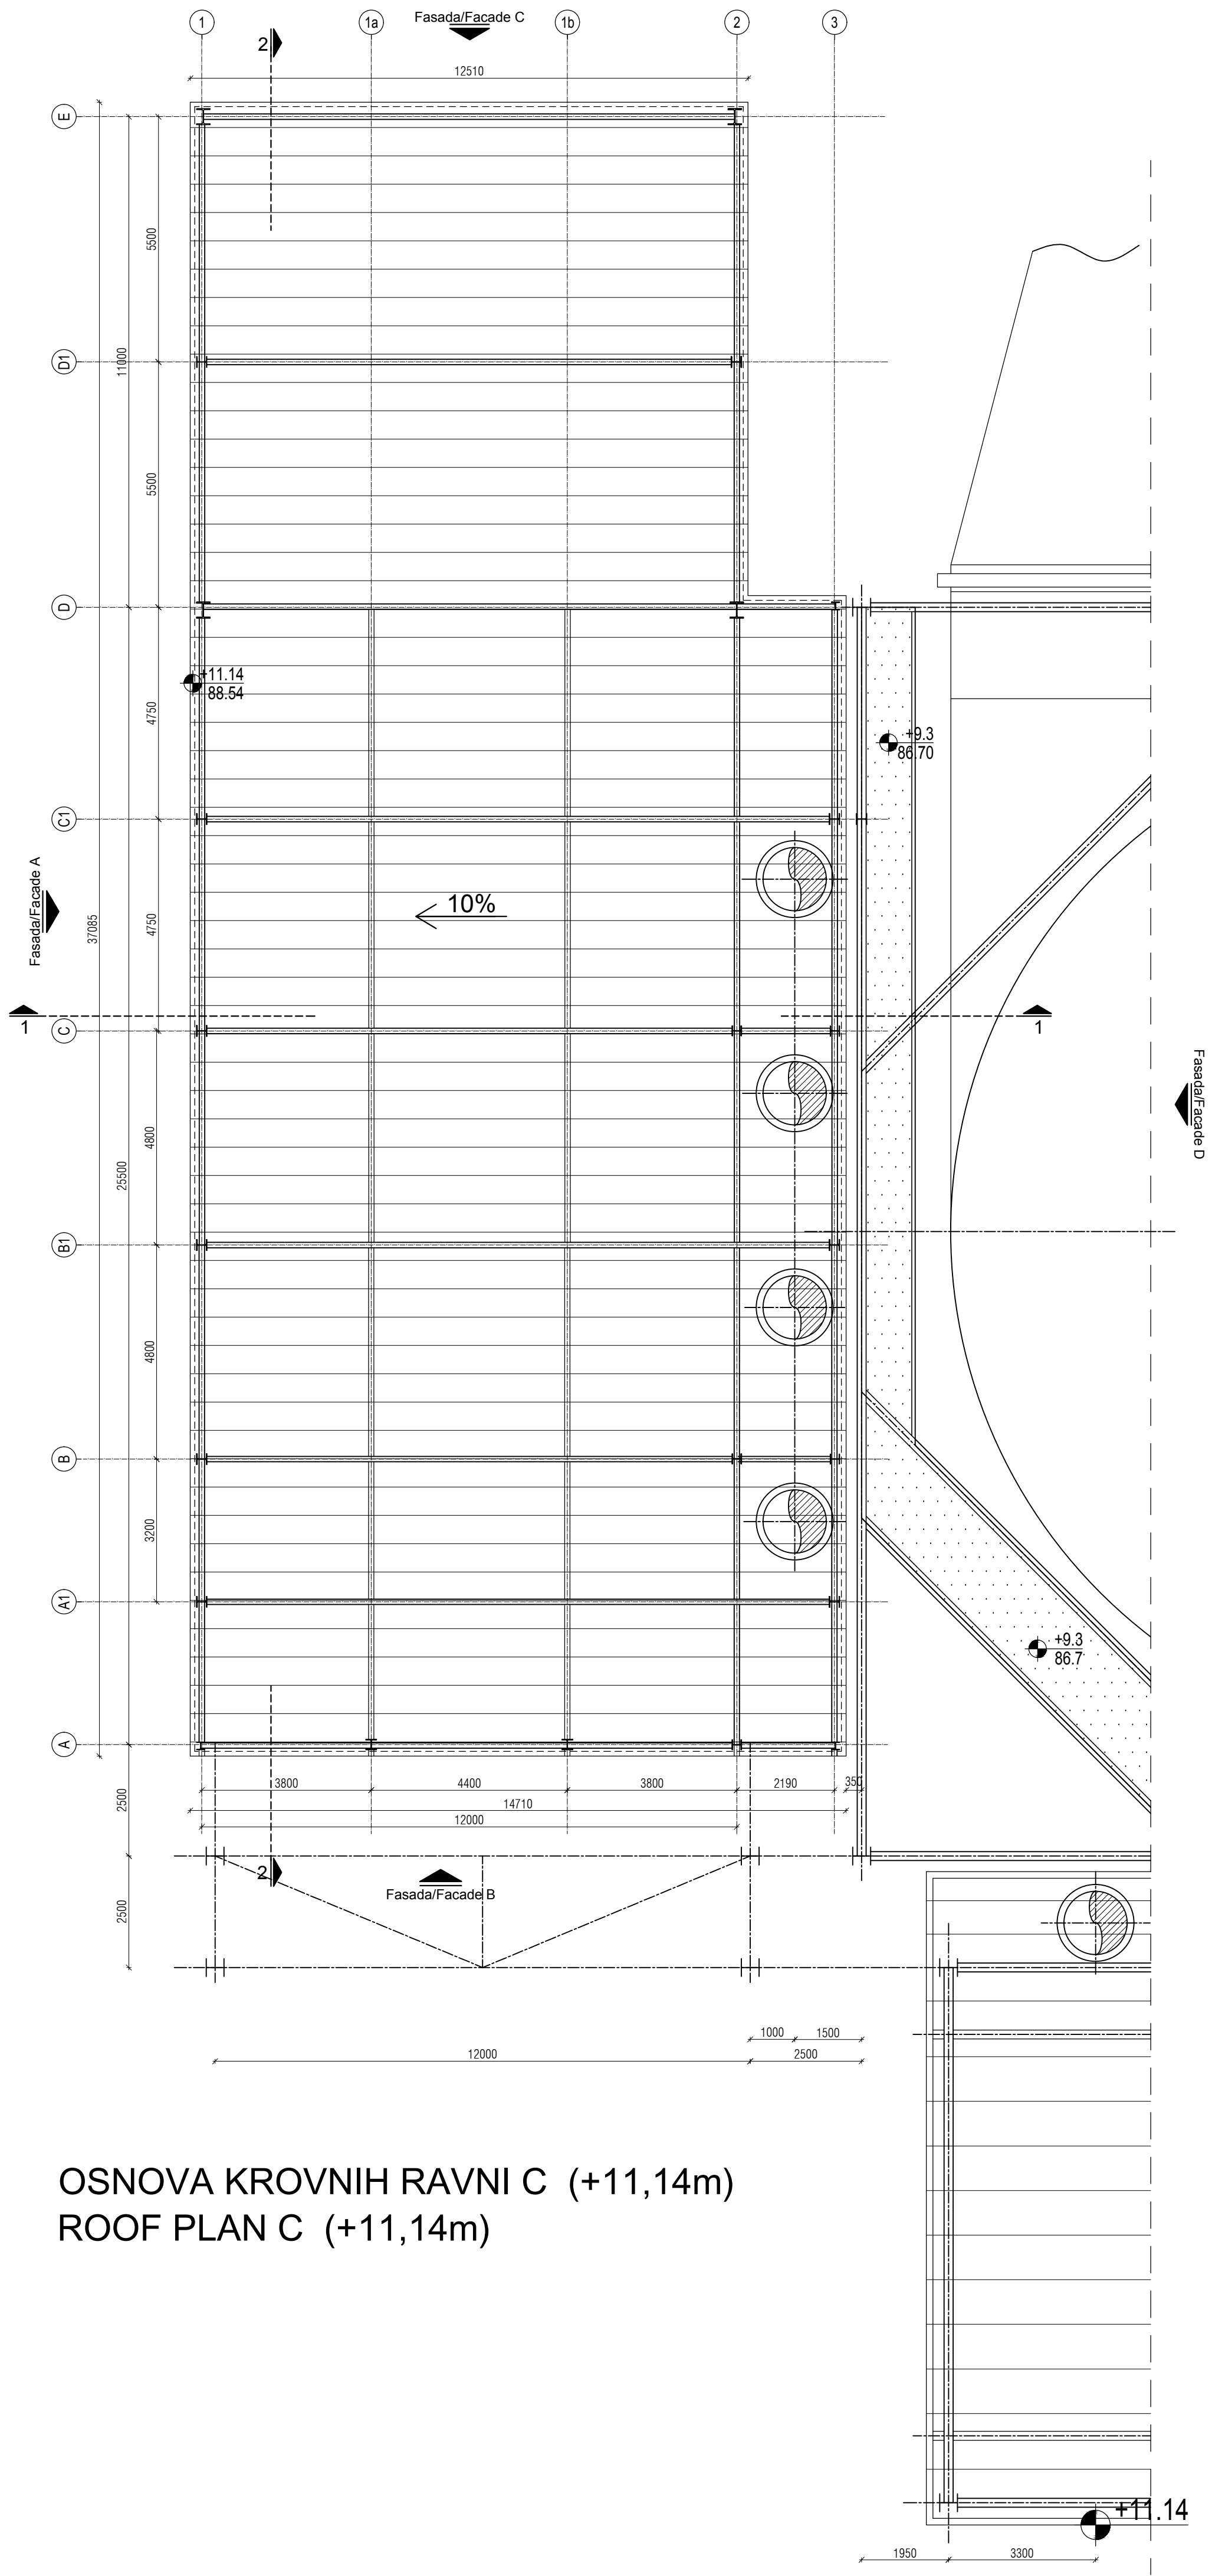

OSNOVA KROVNIH RAVNI C (+11,14m)
ROOF PLAN C (+11,14m)

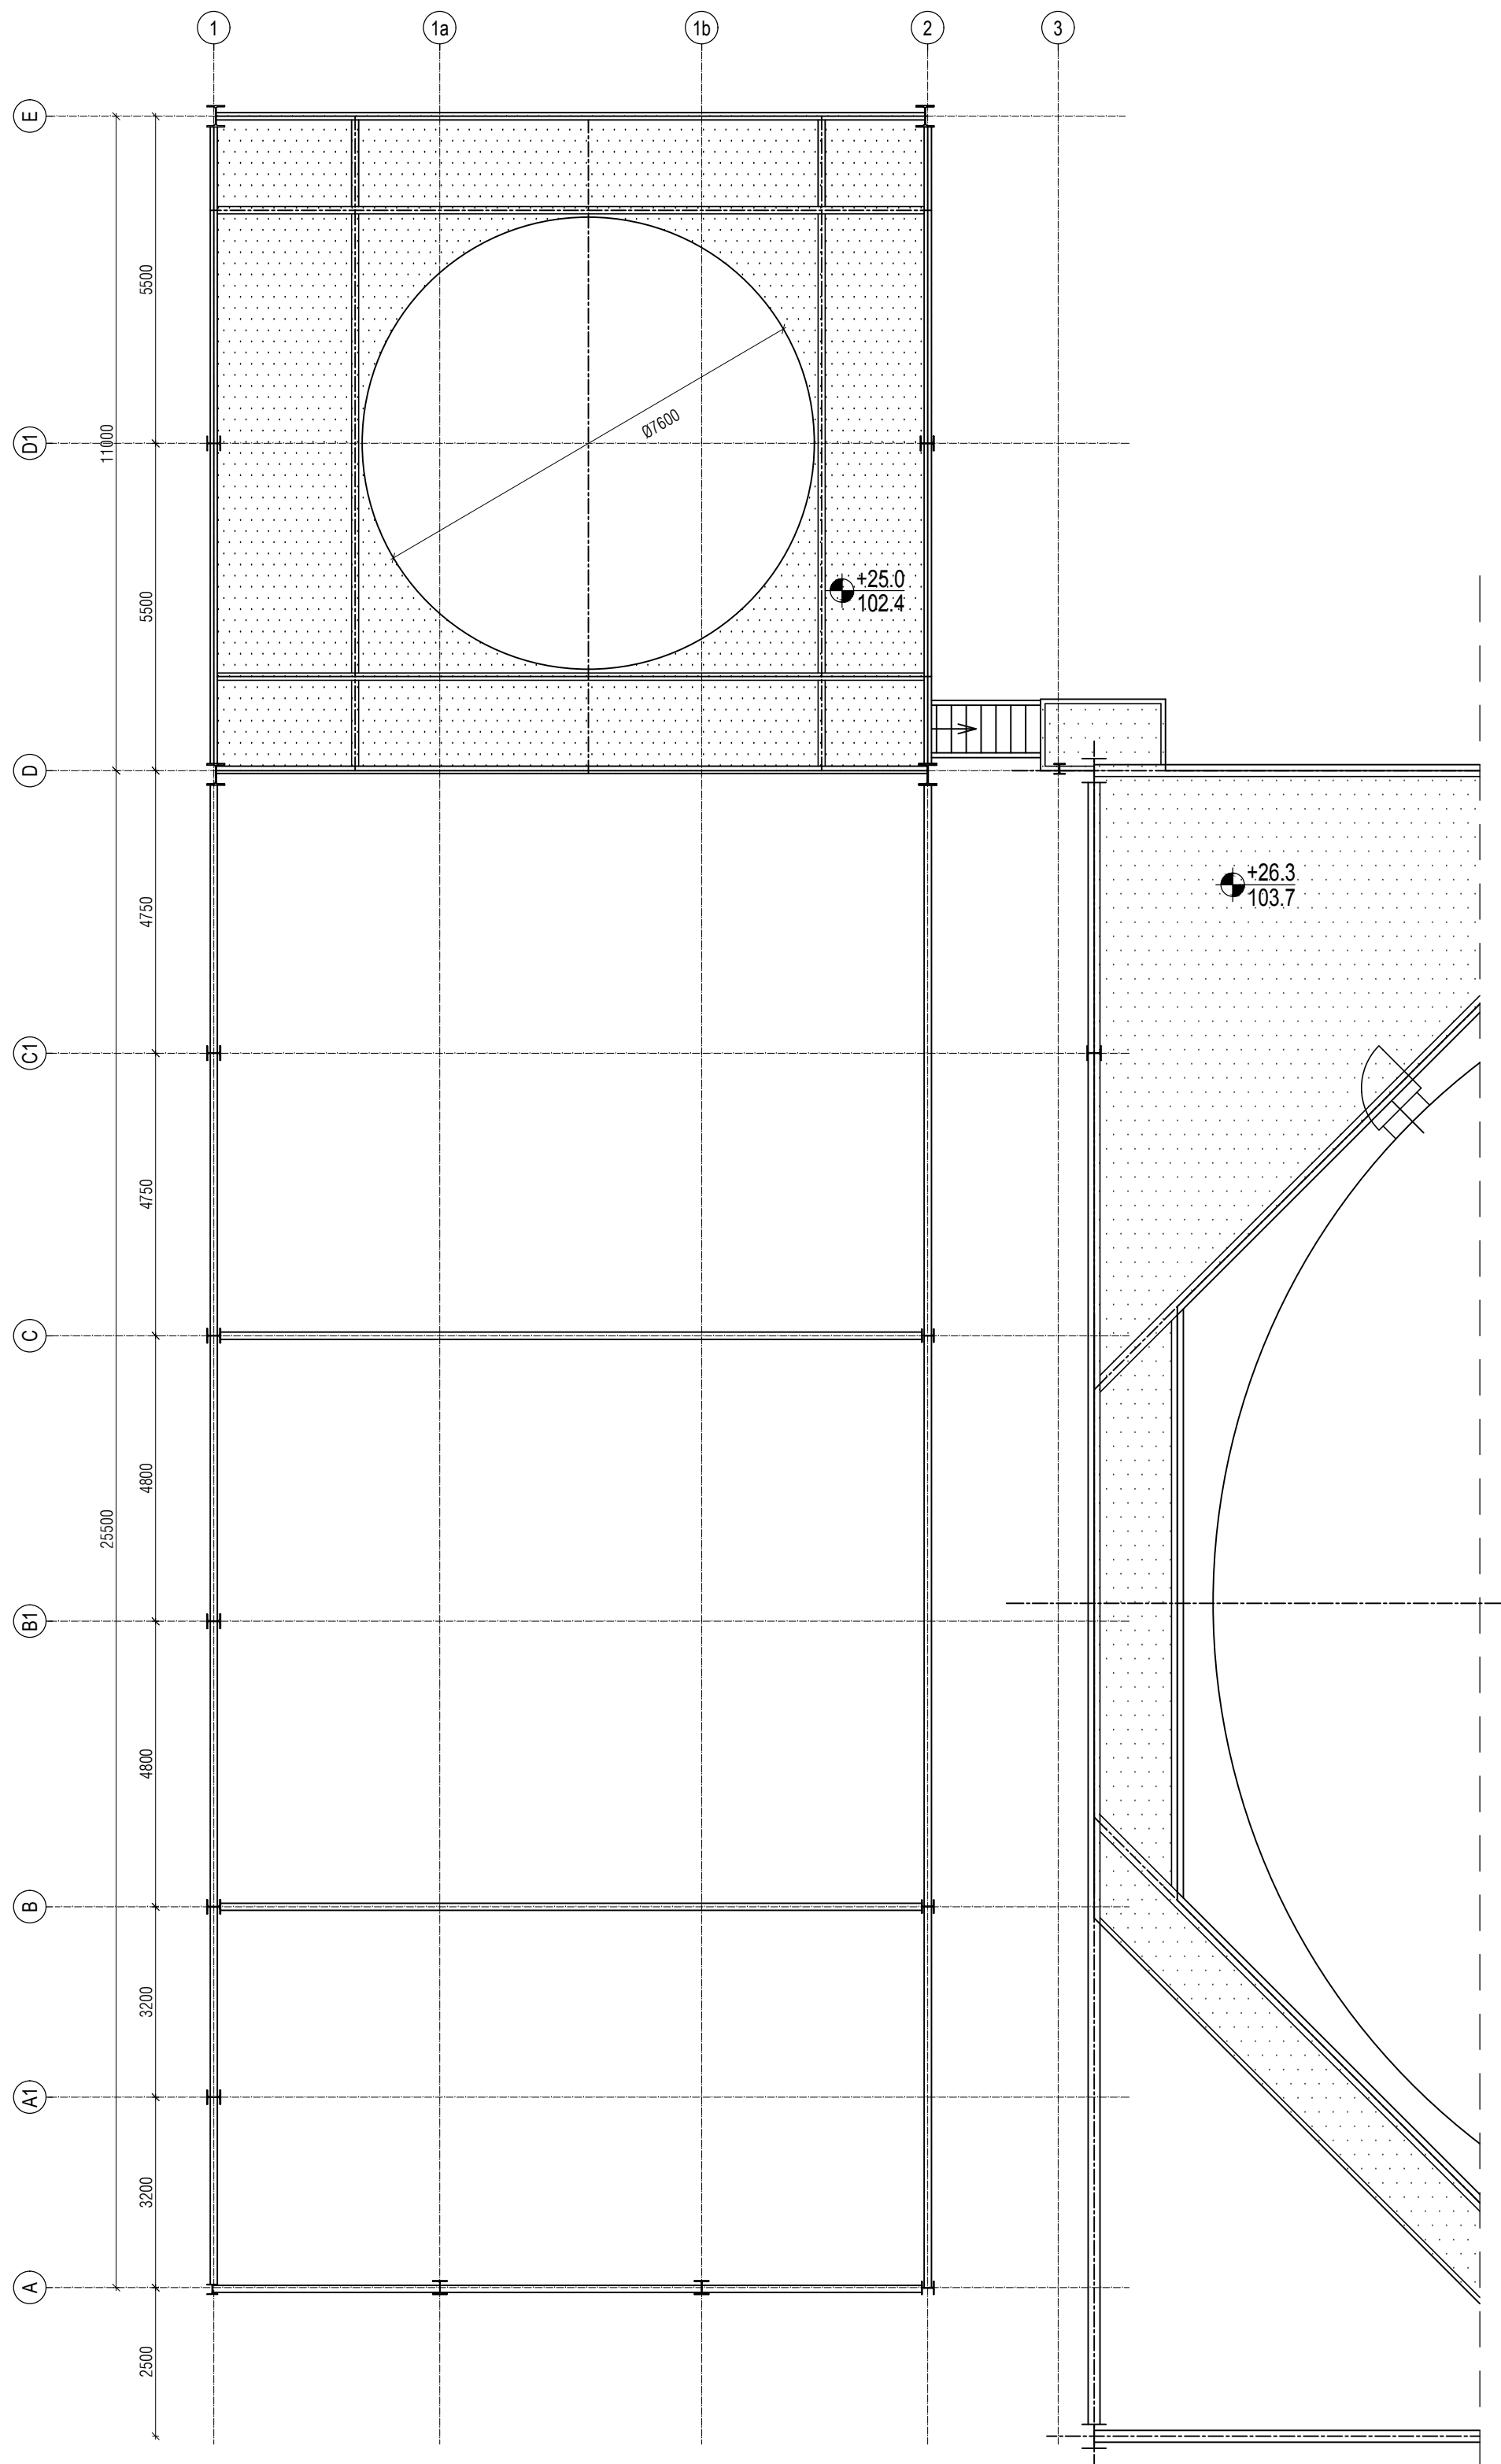

2) OSNOVA E (+25,00m)
FLOOR PLAN E (+25,00m)

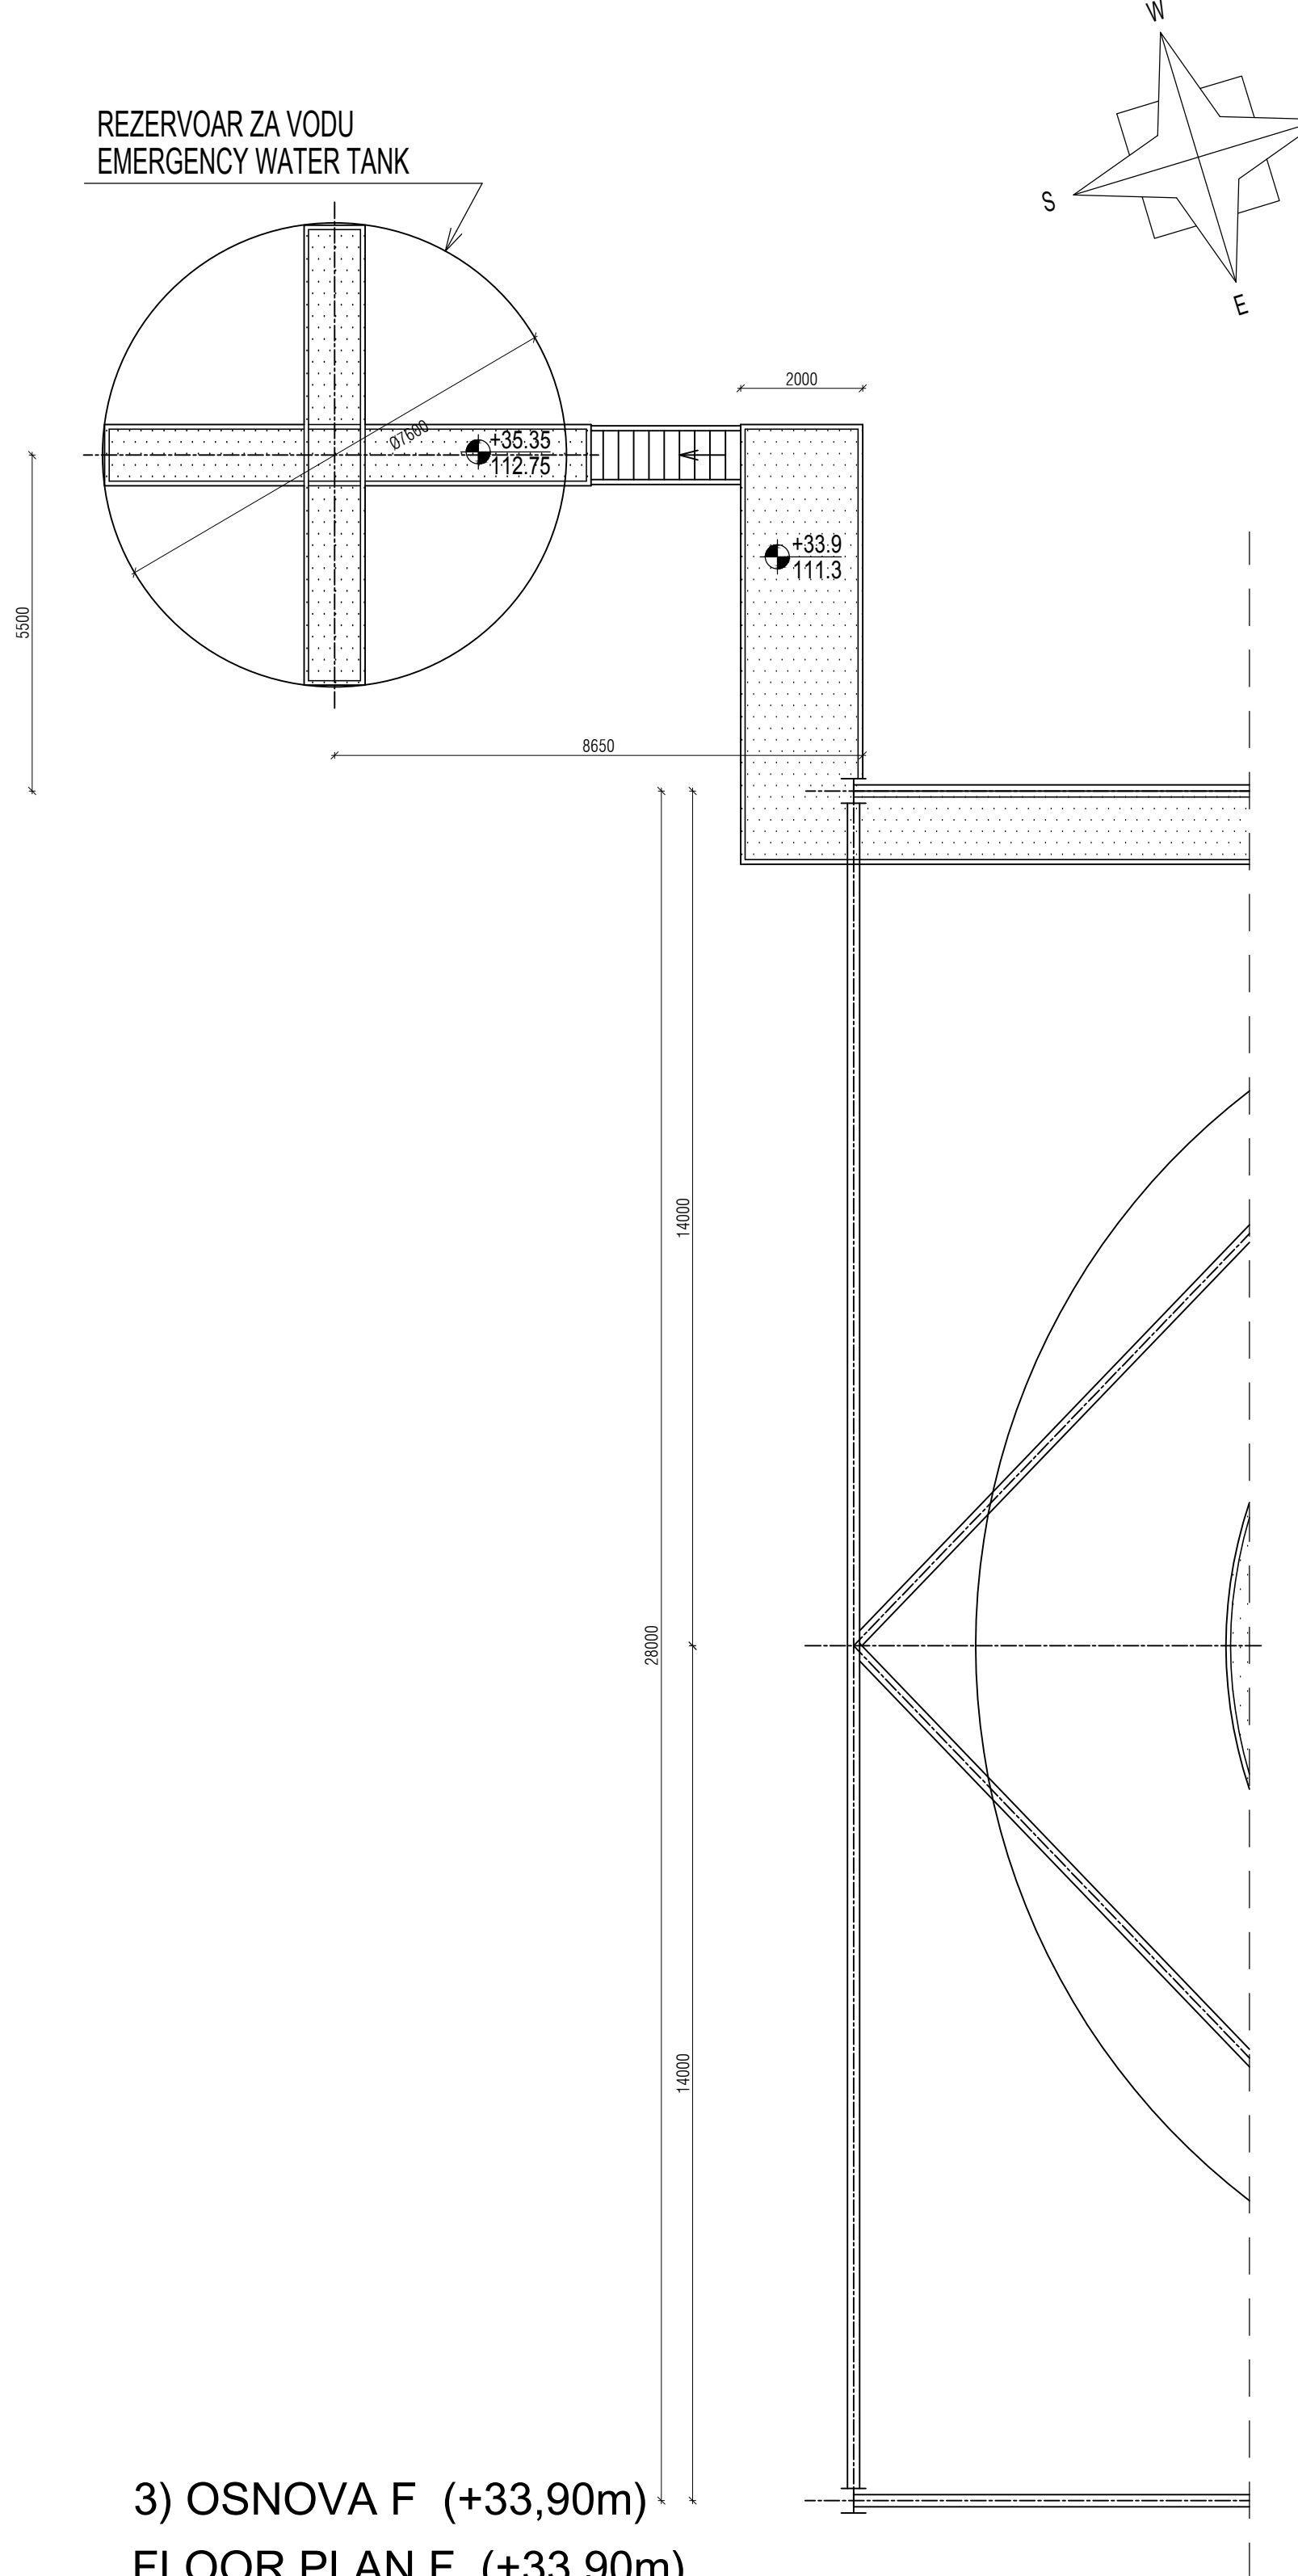


3) OSNOVA F (+33,90m)
FLOOR PLAN F (+33,90m)

LEGENDA MATERIJALA / LEGEND:			
	ARMIRANI BETON	REINFORCED CONCRETE	
	NABIJENI BETON	LEAN CONCRETE	
	MRSAVI BETON /TAMPON/	LEAN CONCRETE	
	OTER BLOK	CLAY BLOCK	
	PUNA OPEKA	BRICK BLOCK	
	FASADNI I KROVNI PANEL	FACADES AND ROOF PANEL	
	MOTAŽNI PREGRADNI ZID OD GK PLOČA	PREFABRICATED WALL PANELS	
	TERMOIZOLACIJA	THERMAL INSULATION	
	HIDROIZOLACIJA	HYDROISOLATION	
	ŠLUNAK	GRAVEL	
	ČELIČNA KONSTRUKCIJA	STEEL CONSTRUCTION	
	ČLUCI	CHAMFER	
	DROBLJENI KAMEN	GRAVEL	
	NABIJENA ZEMLJA	HUDDLE GROUND	


Promena pečata crtača / Changed title block		25.01.2018.	M. Zankula, d.i.a.	
REV.	Opis revizije / Revision description	Datum/Date	Crtao/Drawn	Overio/Appr.
Broj ugovora / Contract No :12.01.12625/52-17				
Konsorzijum: Consortium:				
Odg. projektant: Respon. designer:		Ime i prezime / Name	Potpis/Sign.	Investitor: Client:
Licenca odg. proj. / Res. des. license:		300 4540 03		JP ELEKTROPRIVREDA SRBIJE PE ELEKTROPRIVREDA SERBIJA
Vrsta teh. dok. / Project type:		IDR - Idejno rešenje		Objekat: Complex:
Datum: / Date:		25.01.2018.		Postrojenje za ODG za TE Nikola Tesla A FGD Construction Project for TPP Nikola Tesla
Projekat: / Project:		Projekat arhitekture Architectural Design		Postrojenje: Facility:
Dio projekta: / Project part:		OSNOVA KROVA ROOF PLAN		Zona apsorbera Absorbers area
Razmera: / Scale:		1/100		Objekat broj: Drawing number:
Naziv crtača: / Drawing name:		OSNOVA KROVA ROOF PLAN		C4-2HTD-Zgrada recirkulacionih pumpi i duvaljki 2HTD-2 C4-2HTD-Recirculation pump & Oxidation A.B. building
				Rev. / Page:
				2/4



PRESEK 2-2
CROSS SECTION 2-2

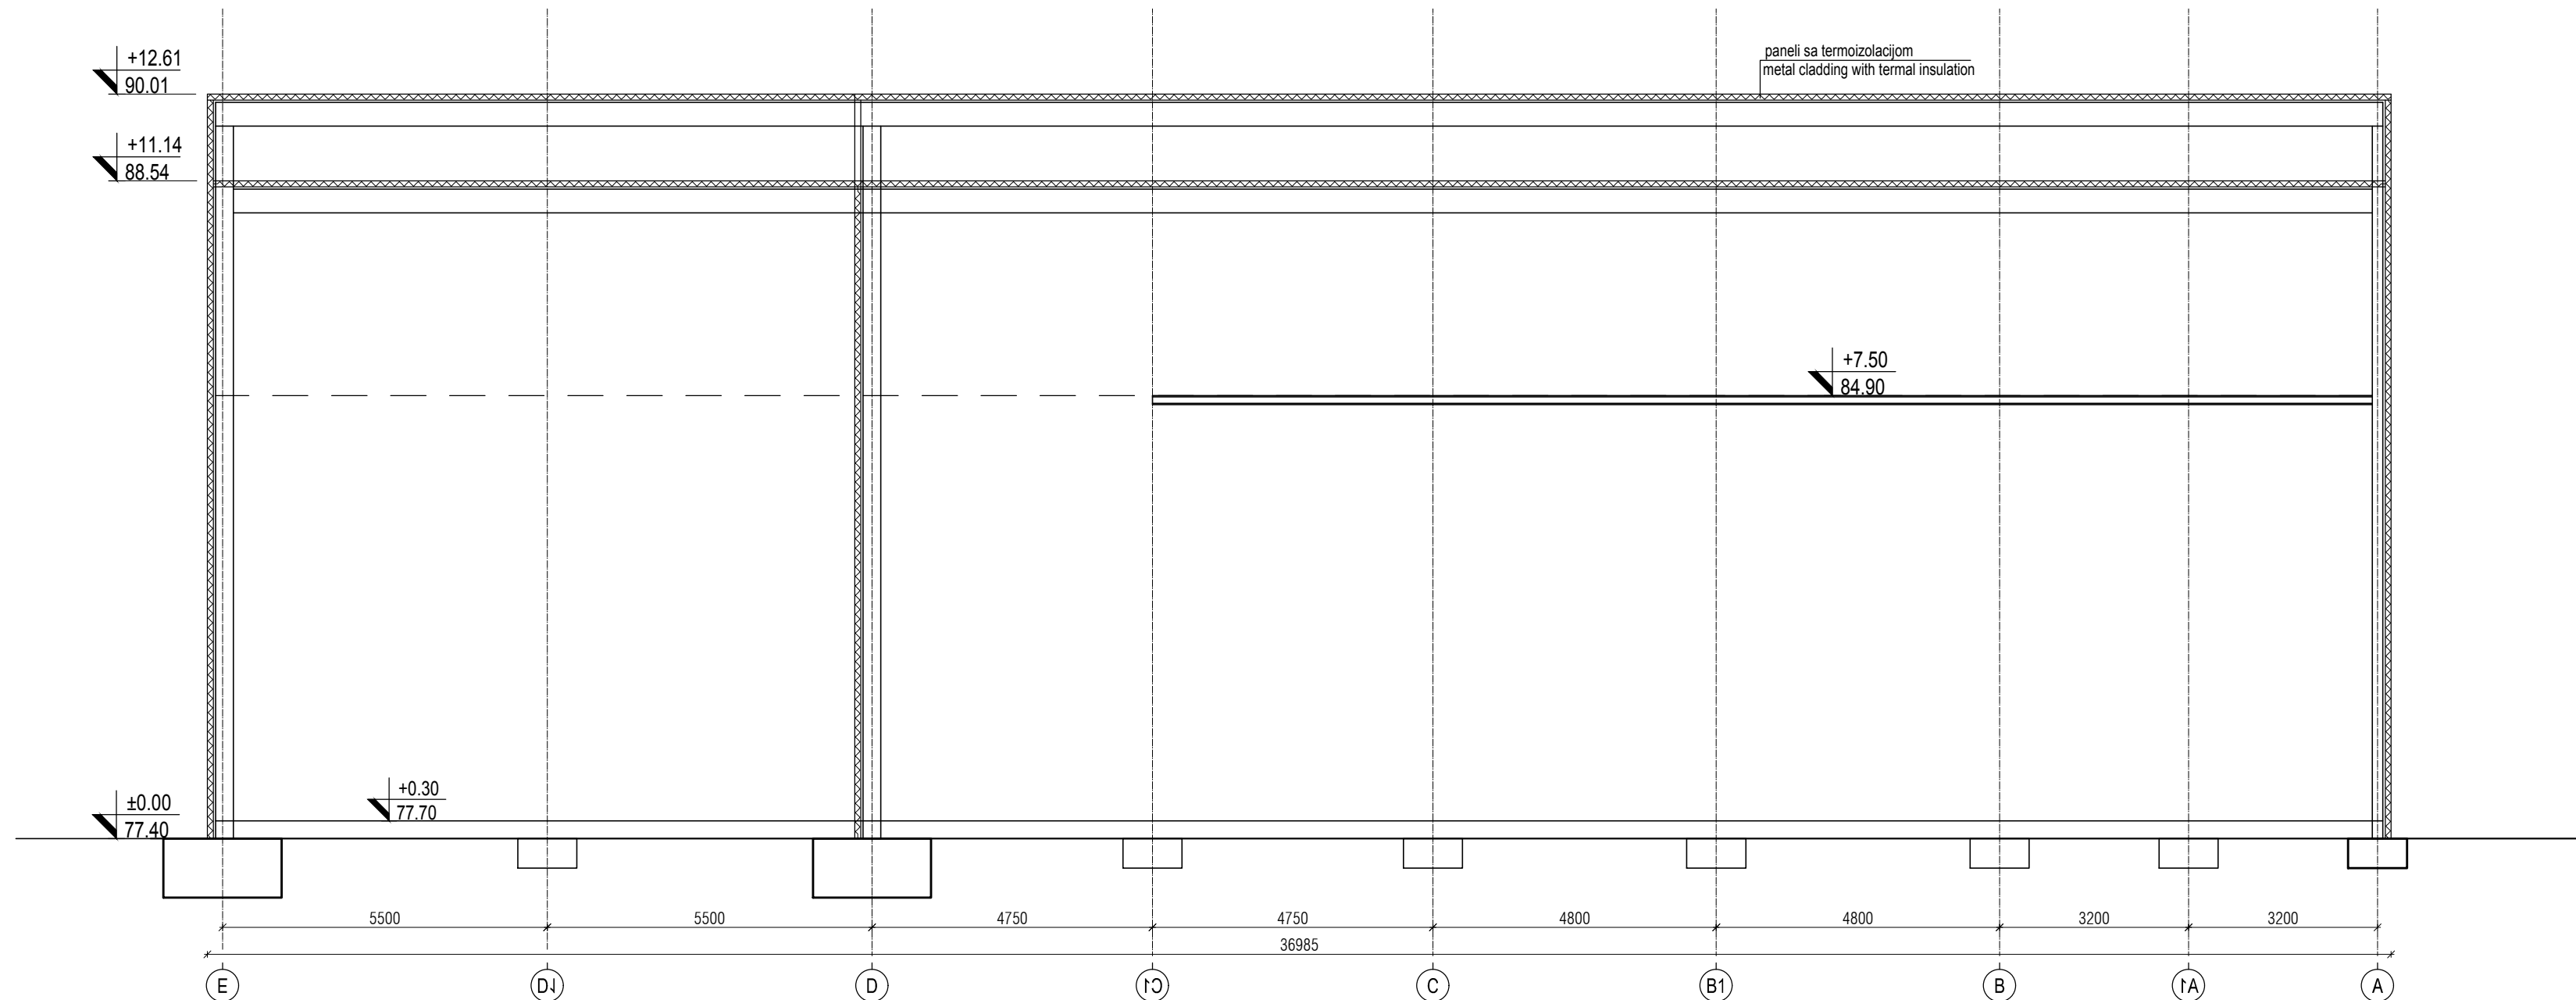

PRESEK 1-1
CROSS SECTION 1-1

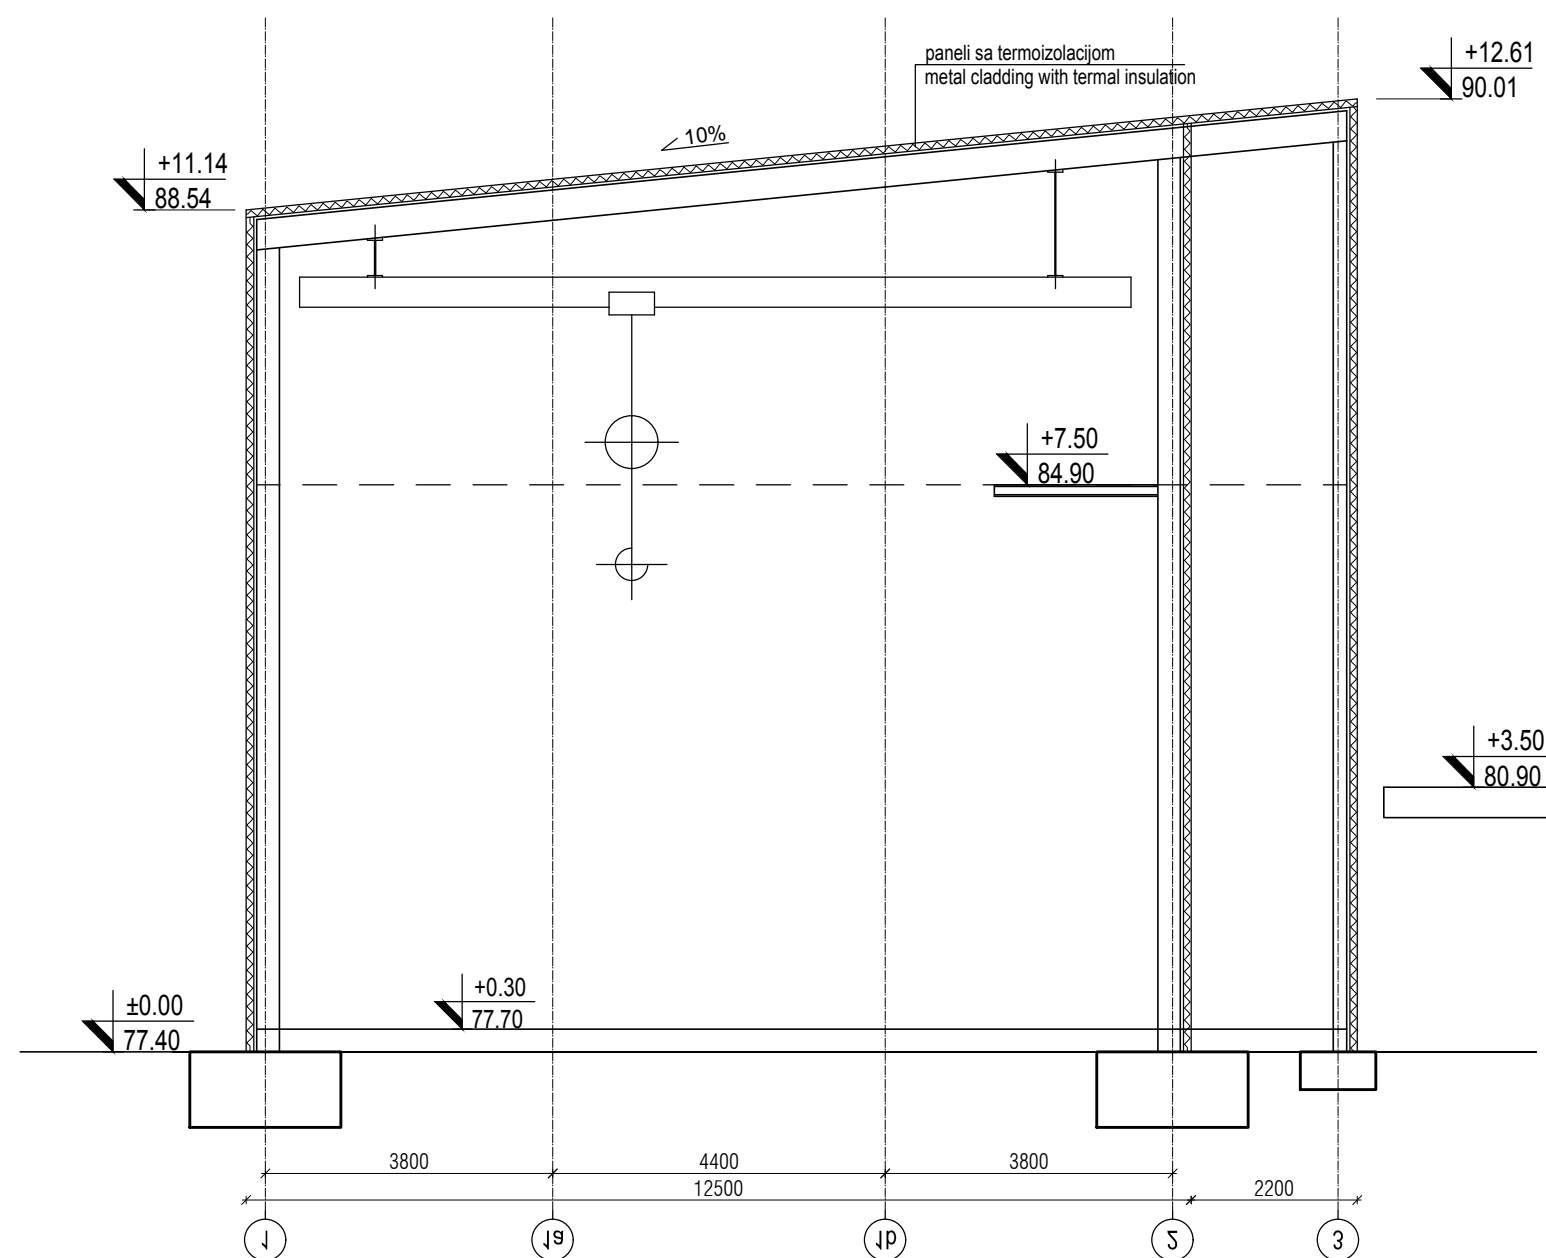

LEGENDA MATERIJALA / LEGEND:

	ARMIRANI BETON	REINFORCED CONCRETE
	NABLJENI BETON	LEAN CONCRETE
	MRŠAVI BETON /TAMPON/	LEAN CONCRETE
	GITER BLOK	CLAY BLOCK
	PUNA OPEKA	BRICK BLOCK
	FASADNI I KROVNI PANEL	FACADES AND ROOF PANEL
	MOTAŽNI PREGRADNI ZID OD GK PLOČA	PREFABRICATED WALL PANELS
	TERMOIZOLACIJA	THERMAL INSULATION
	HIDROIZOLACIJA	HYDROISOLATION
	ŠLJUNAK	GRAVEL
	ČELIČNA KONSTRUKCIJA	STEEL CONSTRUCTION
	OLUCI	CHAMFER
	DROBLJENI KAMEN	GRAVEL
	NABIJENA ZEMLJA	HUDDLE GROUND

		Promena pečata crteža / Changed title block		25.01.2018.	M. Žakula, d.i.a.			
REV.		Opis revizije / Revision description		Datum/Date	Crtao/Drawn	Overio/Appr.		
Broj ugovora / Contract No :12.01.12625/52-17								
Konzorcijum: Consortium:								
 www.deltainzenjering.rs			Ime i prezime / Name	Pagat/Sign.	Investitor: Client:	JP ELEKTROPRIVREDA SRBIJE PE ELEKTROPRIVREDA SERBIA		
		Odg. projektant: Respon. designer:	Mirjana Lazić dipl.inž.arh.		Objekat: Complex:	Postrojenje za ODG za TE Nikola Tesla A FGD Construction Project for TPP Nikola Tesla		
		Licenca odg.proj.: Res. des. license:	300 4540 03					
		Vrsta teh. dok.: IDR - Idejno rešenje IDR - Conceptual design	IDR - Idejno rešenje IDR - Conceptual design		Postrojenje: Facility:	Zona apsorbera Absorbers area		
		Datum: Date:	25.01.2018.	Projekcija: Projection:				
Deo projekta: Project part:		Projekat arhitekture Architural Design			Deo postrojenja: Unit: C4-2HTD-Zgrada recirkulacionih pumpi i duvaljki 2HTD- C4-2HTD-Recirculation pump & Oxidation A.B. building			
Razmera: Scale:	Naziv crteža: Drawing name:	PRESECI CROSS SECTIONS			Crtež broj: Drawing number:		Listod: Page/of: Rev.	
1/100					NTFGD-S2.2-IDR-1.0.0-C4-2HTD-003D-rev00		3/4 	




The drawing shows the facade elevation with the following details:

- Level Markers:**
 - +12.61 / 90.01
 - +11.14 / 88.54
 - ±0.00 / 77.40
- Material Legend:**
 - paneli sa termozizlaciom / metal cladding with thermal insulation
- Dimensions:**
 - Horizontal segments: 5500, 5500, 4750, 4750, 4800, 4800, 3200, 3200.
 - Total width: 37085.
- Grid Lines:** Labeled E, DJ, D, CI, C, BI, B, VI, V from left to right.

Architectural section drawing of a building facade. The drawing shows a cantilevered balcony structure. Key elevation markers on the left include +12.61/90.01, +11.14/88.54, and ±0.00/77.40. A label 'paneli sa termoizolacijom' (metal cladding with thermal insulation) points to the balcony's underside. The balcony's top surface is marked with +7.50 and +85.20. A vertical line indicates a level change at -2.2. Horizontal dimensions at the bottom are 3200, 3200, 4800, 4800, 4750, 4750, 5500, and 5500, with a total of 36985. Vertical grid lines are labeled V, V1, B, B1, C, C1, D, D1, and E.

[illegible]

OSNOVA PODRUMA / BASEMENT FLOOR

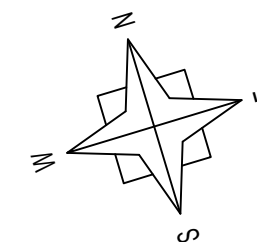


broj / No.	NAMENA PROSTORIJA / ROOMS	površina area	dim / neirment
		(m²)	(m')
OSNOVA PODRUMA / BASEMENT FLOOR			
GLAVNA ELEKTRO KOMANDNA ZGRADA / FGD CONTROL ELECTRICAL BUILDING			
1	Podrum / Basement	760.82	138.8
2	Hodnik / Corridor	57.32	43.39
3	Prostorija za baterije / Baterry room	46.13	29.50
4	Stepenice / Stair	10.44	15.35
UKUPNO / TOTAL:		874.71	
NETO POVRŠINA PODRUMA/ NETO AREA OF BASEMENT:		874.71	
BRUTO POVRŠINA POVRŠINA / BRUTO AREA OF BASEMENT:		935.71	
BRGP / GBA:		2.822.09	
POVRŠINA HORIZONTALNE PROJEKCIJE KROVA / AREA HORIZONTAL PROJECTIONS OF THE ROOF:		943.19	

LEGENDA MATERIJALA / LEGEND:




					
REV.		Opis revizije / Revision description		Datum/Date	
Broj ugovora / Contract No :12.01.12625/52-17					
Konzorcijum: Consortium:		   			
		Ime i prezime / Name Odg. projektant: Respon. designer: Licenca odg.proj.: Res. des. license: Vrsta teh. dok.: Project type: Datum: Date: Deo projekta: Project part:		Papir/Sign. Inveštitor: Client: Objekat: Complex: Postrojenje: Facility: Deo postrojenja: Unit:	
www.deltainzenjering.rs		Mirjana Lazić dipl.inž.arh. 300 4540 03 IDR - Idejno rešenje IDR - Conceptual design 25.01.2018. Projekcija: Arhitekturna Projektura Architectural Design		JP ELEKTROPRIVREDA SRBIJE PE ELEKTROPRIVREDA SERBIA Prostrojenje za ODG za TE Nikola Tesla A FGD Construction Project for TPP Nikola Tesla Zona apsorbora Absorbers area C5-Glavna elektro-komandna zgrada C5-FGD control/electrical building	
Razmera: Scale:		Naziv crteža: Drawing name:		Crtež broj: Drawing number:	
1/100		OSNOVA PODRUMA BASEMENT FLOOR PLAN		NTFGD-S2.5-IDR-1.0.0-C5-001D-rev00	
				List/od: Page/of: Rev.	

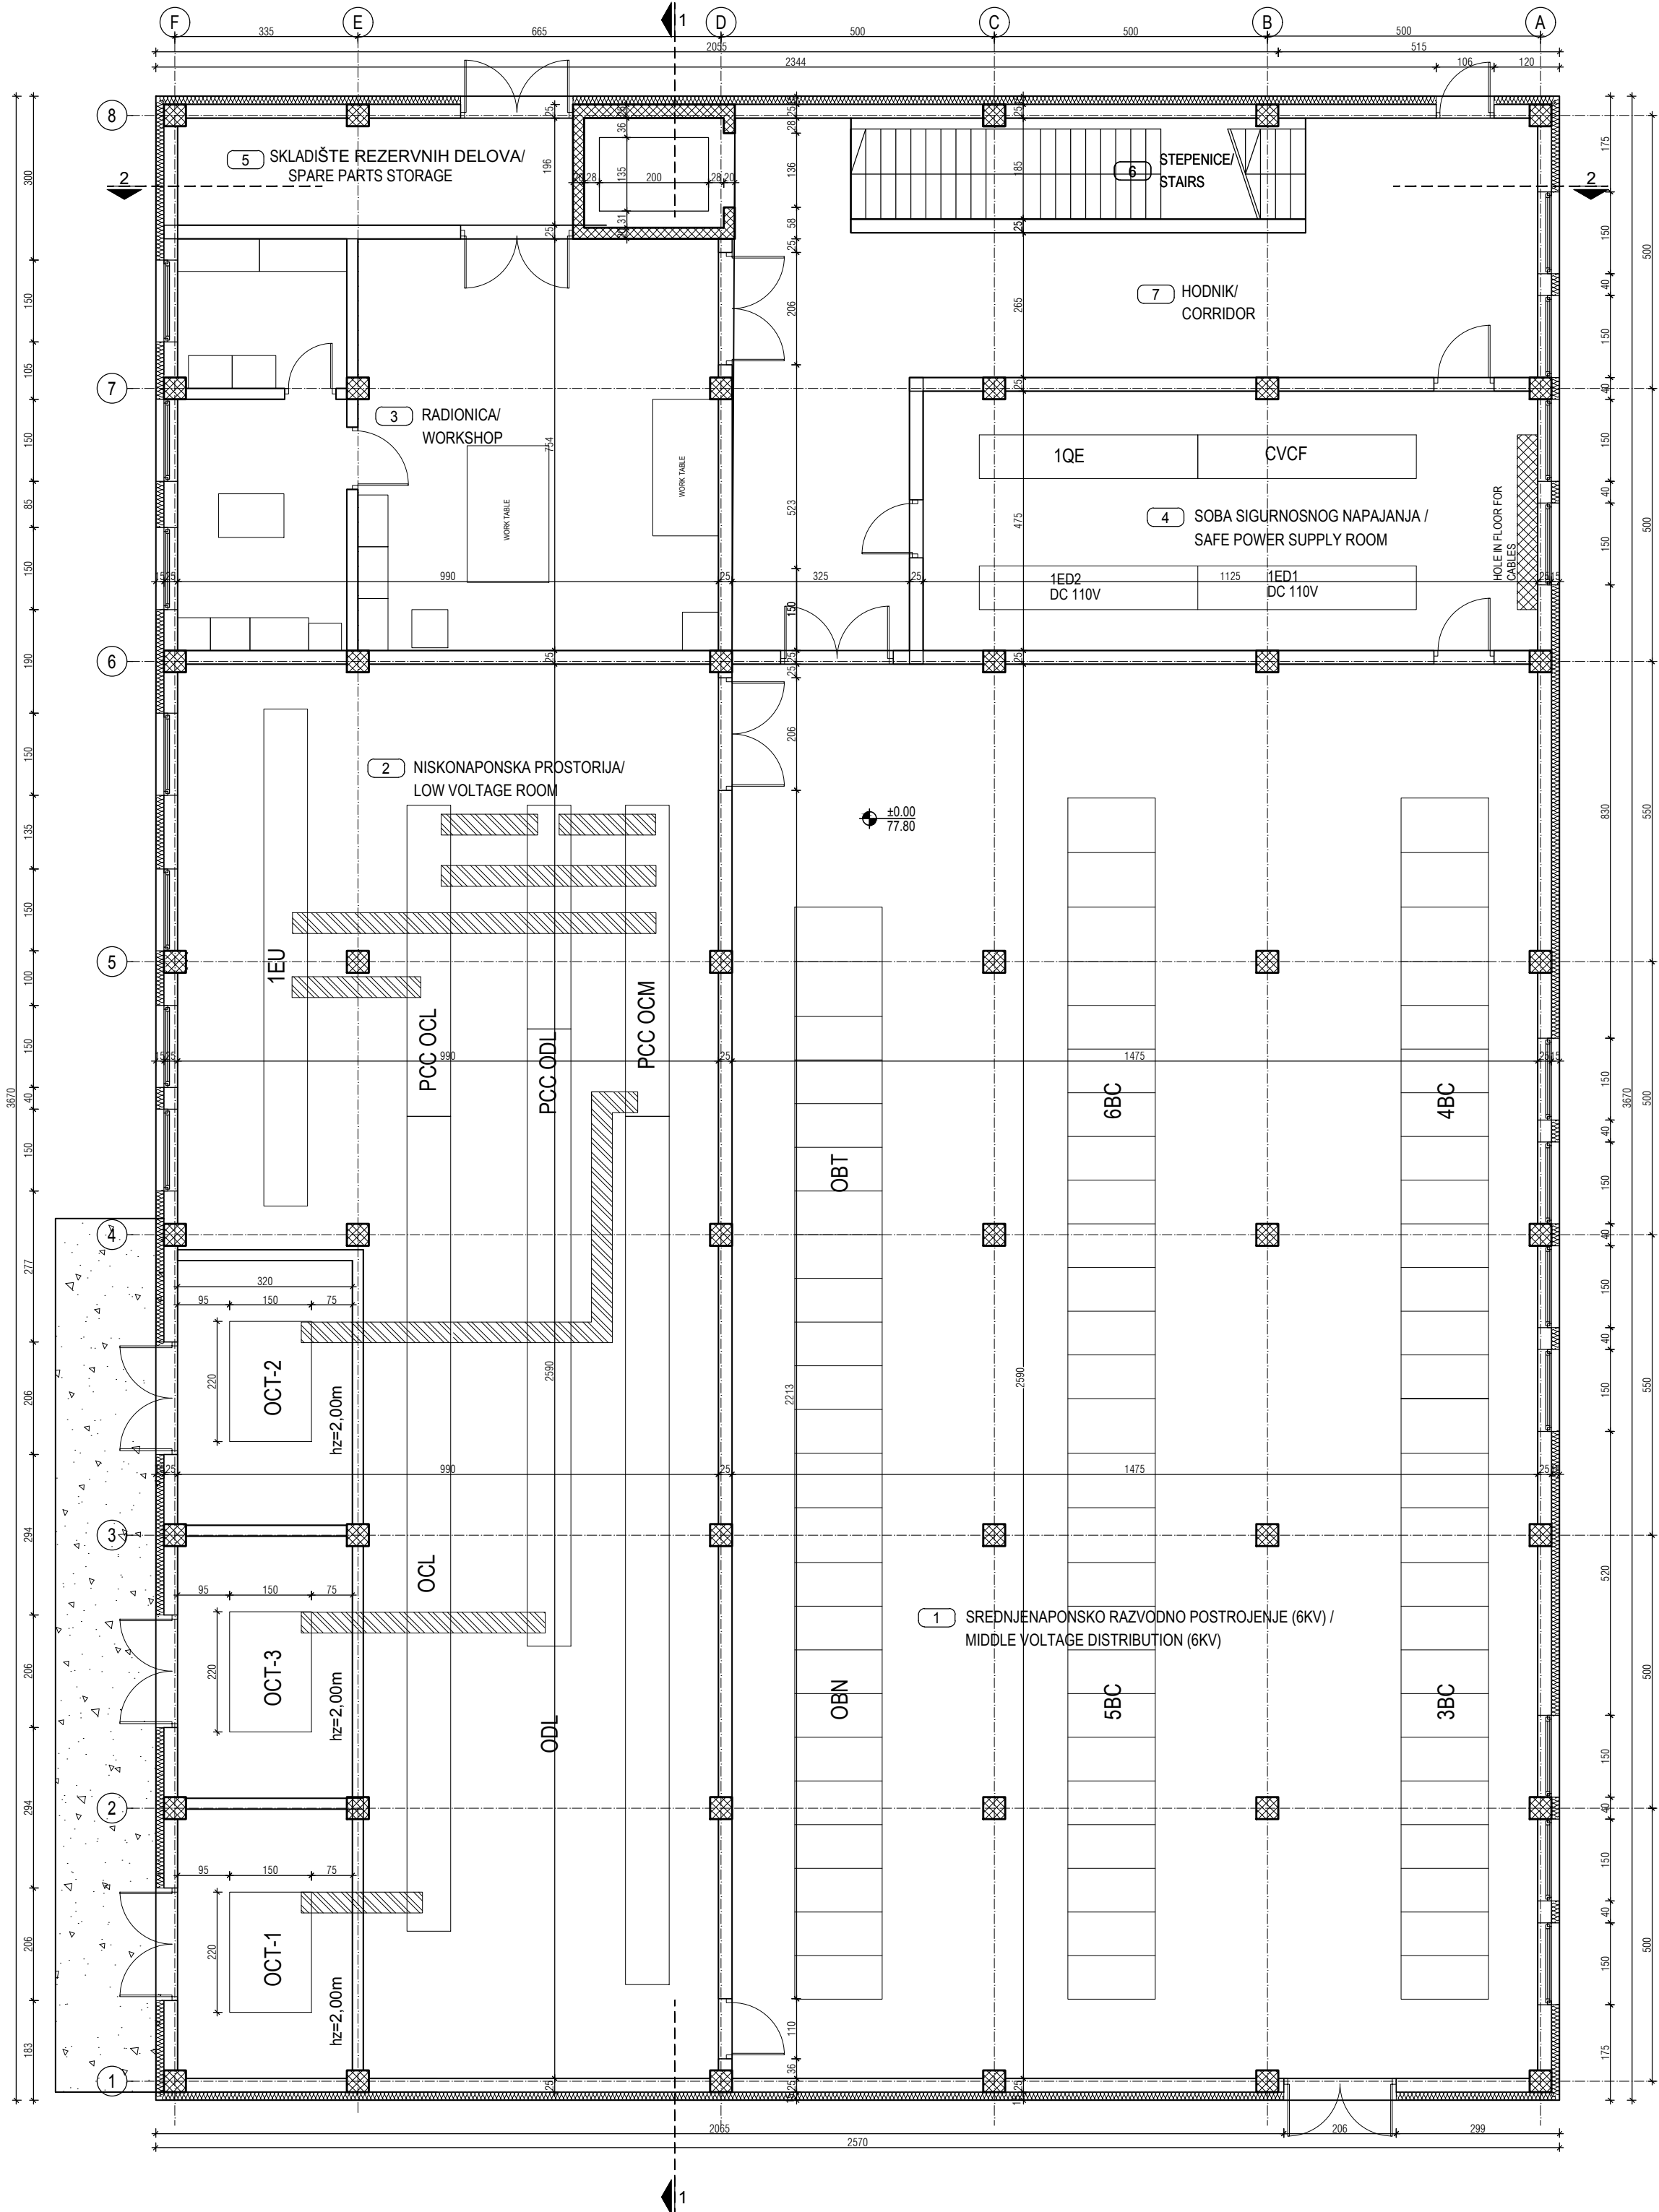

FGD - KONTROLNA ZGRADA / FGD CONTROL / ELECTRICAL BUILDING
OSNOVA PRIZEMLJA / GROUND FLOOR

broj/No	NAMENA PROSTORIJA / ROOMS	podst. /	obim /
		area	perimeter
		(m ²)	(m)
OSNOVA PRIZEMLJA / GROUND FLOOR			
GLAVNA ELEKTRO KOMANDNA ZGRADA / FGD CONTROL ELECTRICAL BUILDING			
Srednje naponsko razvodno postrojenje / Middle voltage distribution			
1	postrojenje / Middle voltage distribution	381.49	83.69
Niskonaponska prostorija / Low voltage room			
2	Niskonaponska prostorija / Low voltage room	250.73	123.73
Radionica / Workshop			
3	Radionica / Workshop	72.75	52.69
Soba sigurnosnog napajanja / Safe power supply room			
4	Soba sigurnosnog napajanja / Safe power supply room	53.29	32.59
Skladište rezervnih delova / Spare parts storage			
5	Skladište rezervnih delova / Spare parts storage	14.10	19.31
Stepenice / Stairs			
6	Stepenice / Stairs	15.27	20.94
Hodnik / Corridor			
7	Hodnik / Corridor	68.56	53.15
UKUPNO / TOTAL:		856.19	
NETO PLOŠTINA PRIZEMLJA / NETO AREA GROUND FLOOR:		856.19	
BRUTO PLOŠTINA PRIZEMLJA / BRUTO AREA GROUND FLOOR:		943.19	
BRGP / GBA:		2.822,09	
POVRŠINA HORIZONTALNE PROJEKCIJE KROVA / AREA HORIZONTAL PROJECTIONS OF THE ROOF:		943.19	

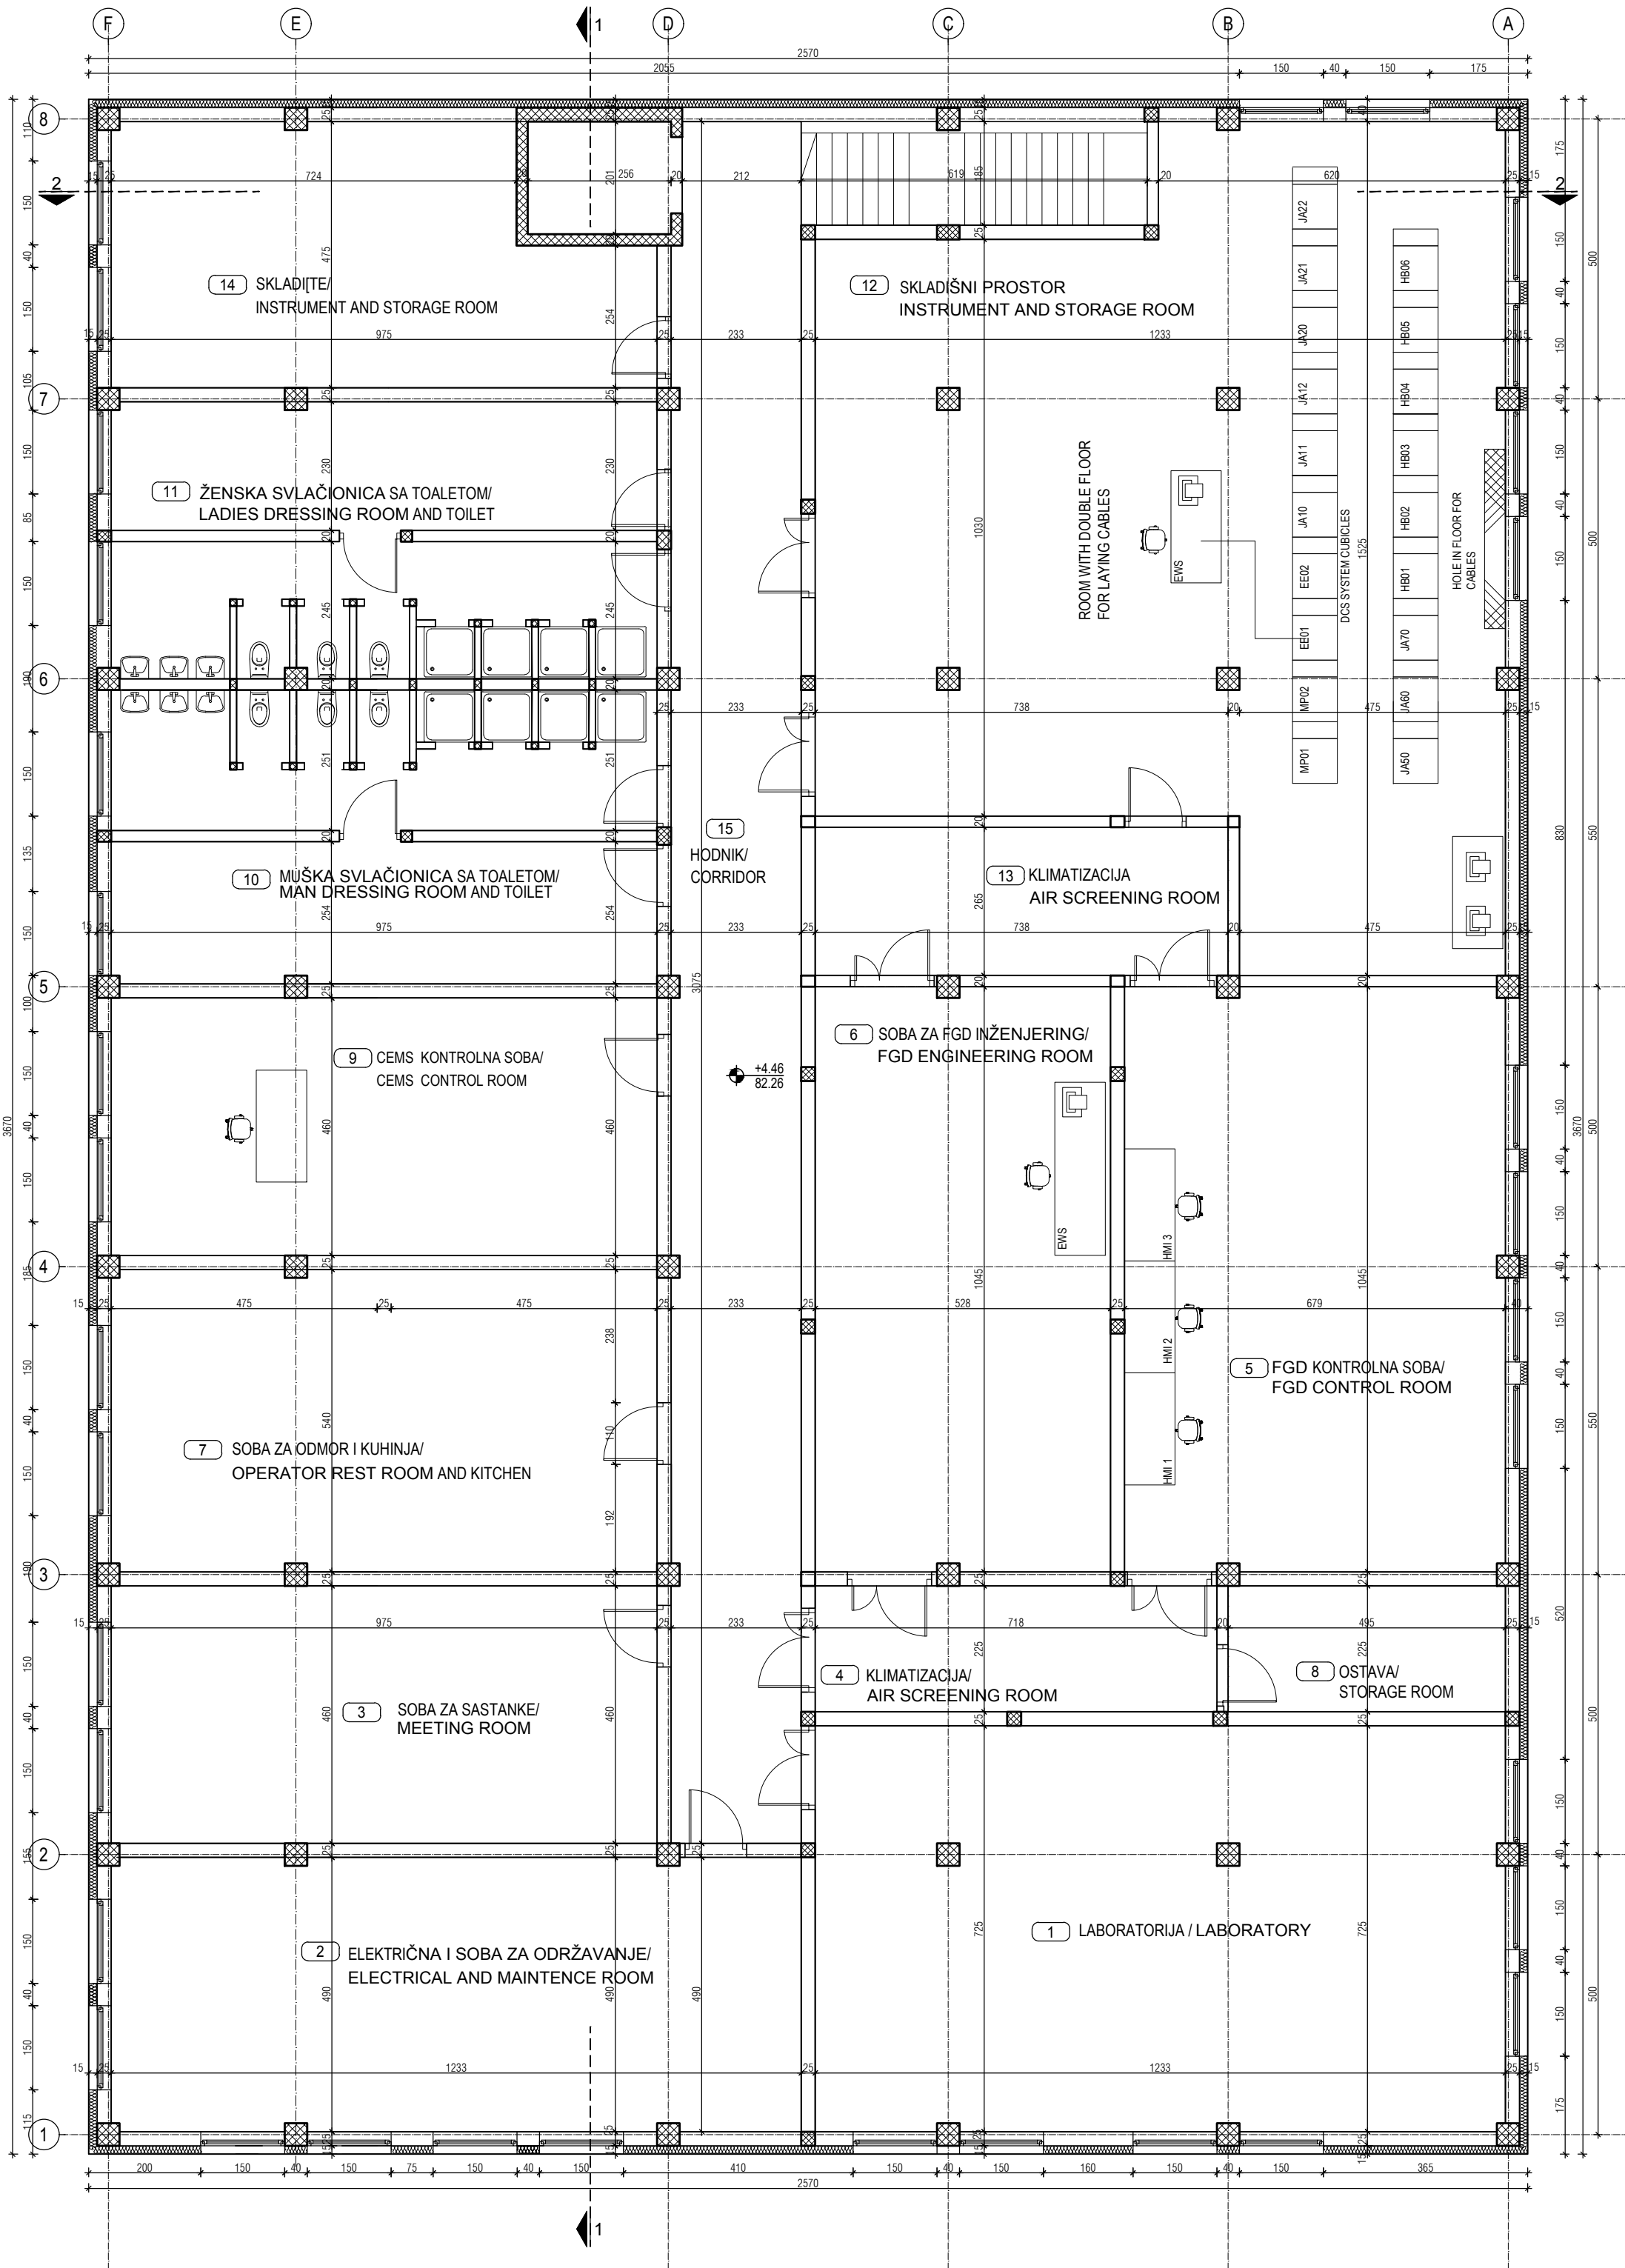

FGD - KONTROLNA ZGRADA / FGD CONTROL / ELECTRICAL BUILDING
OSNOVA PRVOG SPRATA / FIRST FLOOR PLAN



broj/No	NAMENA PROSTORIJA / ROOMS	podst. /	obim /
		area	perimeter
		(m ²)	(m)
OSNOVA PRVOG SPRATA / FIRST FLOOR			
GLAVNA ELEKTRO KOMANDNA ZGRADA / FGD CONTROL ELECTRICAL BUILDING			
Laboratorija / Laboratory			
1	Laboratorija / Laboratory	89.15	40.05
Elektronska i soba za održavanje / Electrical and maintenance room			
2	Elektronska i soba za održavanje / Electrical and maintenance room	60.10	35.64
Soba za sastanke / Meeting room			
3	Soba za sastanke / Meeting room	44.85	28.70
Klimatizacija / Air screening room			
4	Klimatizacija / Air screening room	16.14	18.85
FGD-Kontrolna soba / FGD-Control room			
5	FGD-Kontrolna soba / FGD-Control room	70.80	35.49
Soba za FGD inženjering / FGD Engineering room			
6	Soba za FGD inženjering / FGD Engineering room	54.98	32.15
Soba za odmor i kuhinja / Operator rest room and kitchen			
7	Soba za odmor i kuhinja / Operator rest room and kitchen	52.48	30.89
Ostava / Storage room			
8	Ostava / Storage room	11.13	14.40
CEMS-Kontrolna soba / CEMS-Control room			
9	CEMS-Kontrolna soba / CEMS-Control room	44.85	28.70
Muška svlačilnica sa toaletom / Man dressing room and toilet			
10	Muška svlačilnica sa toaletom / Man dressing room and toilet	48.11	66.87
Ženska svlačilnica sa toaletom / Ladies dressing room and toilet			
11	Ženska svlačilnica sa toaletom / Ladies dressing room and toilet	45.09	68.24
Skladišni prostor / Instrument and storage room			
12	Skladišni prostor / Instrument and storage room	153.29	56.05
Klima / Air screening room			
13	Klima / Air screening room	19.50	20.04
Skladište / Storage room			
14	Skladište / Storage room	40.68	29.30
Hodnik / Corridor			
15	Hodnik / Corridor	70.73	67.64
UKUPNO / TOTAL:		821.88	
NETO PLOŠTINA I SPRATA / NETO AREA I FLOOR:		821.88	
BRUTO PLOŠTINA I SPRATA/BRUTO AREA I FLOOR:		943.19	
BRGP / GBA:		2.822,09	
POVRŠINA HORIZONTALNE PROJEKCIJE KROVA / AREA HORIZONTAL PROJECTIONS OF THE ROOF:		943.19	

LEGENDA MATERIJALA / LEGEND:	
	ARMIRANI BETON
	NABUJENI BETON
	MRSAVI BETON / TAMPON
	GITER BLOK
	PUNA OPEKA
	FAKADNI I KROVNI PANEL
	MOVAŽNI PREGRADNI ZID OD GK PLOČA
	TERMOIZOLACIJA
	HIDROIZOLACIJA
	ŠLAJNAK
	ČELIČNA KONSTRUKCIJA
	OLICI
	DROBLJENI KAMEN
	NABUJENA ZEMLJA
	HUDOLE GROUND

REV.	Opis revizije / Revision description	Datum/Date	Crtao/Drawn	Overio/Appr.
Broj ugovora / Contract No :12.01.12625/52-17				
Konzorcijum: Consortium:				
Delta inženjering	Ime i prezime / Name Mirjana Lazić dipl.inž.arh.	Potpis/Sign. 	Investitor: Client: JP ELEKTROPRIVREDA SRBIJE PE ELEKTROPRIVREDA SRBIJE	Objekat: Complex: Postrojenje za ODG za TE Nikola Tesla A FGD Construction Project for TPP Nikola Tesla
Odgođeni projektant: Respon. designer: Licenca odgođ. proj. Res. des. license: 300 4540 03	Vrsta teh. dok. IDR - Idejno rešenje IDR - Conceptual design	Datum: Date: 25.01.2018.	Projekcija: Projection:	Postrojenje: Facility: Zona apsorbora Absorbers area
Deo projekta: Project part:	Projekt arhitekture Architectural Design	Deo postrojenja: Unit: C5-Glavna elektro-komandna zgrada C5-FGD control/electrical building	Crtaj broj: Drawing number: NTFGD-S2.5-IDR-1.0.0-C5-002D-rev00	Listof: Pageof: 2/6
Razmera: Scale: 1/100	Naziv crteža: Drawing name: OSNOVA PRIZEMLJA I OSNOVA 1.SPRATA GROUND FLOOR PLAN AND FIRST FLOOR PLAN			



File name: NTFGD-S2.5-IDR-1.0.0-C5-rev00.dwg

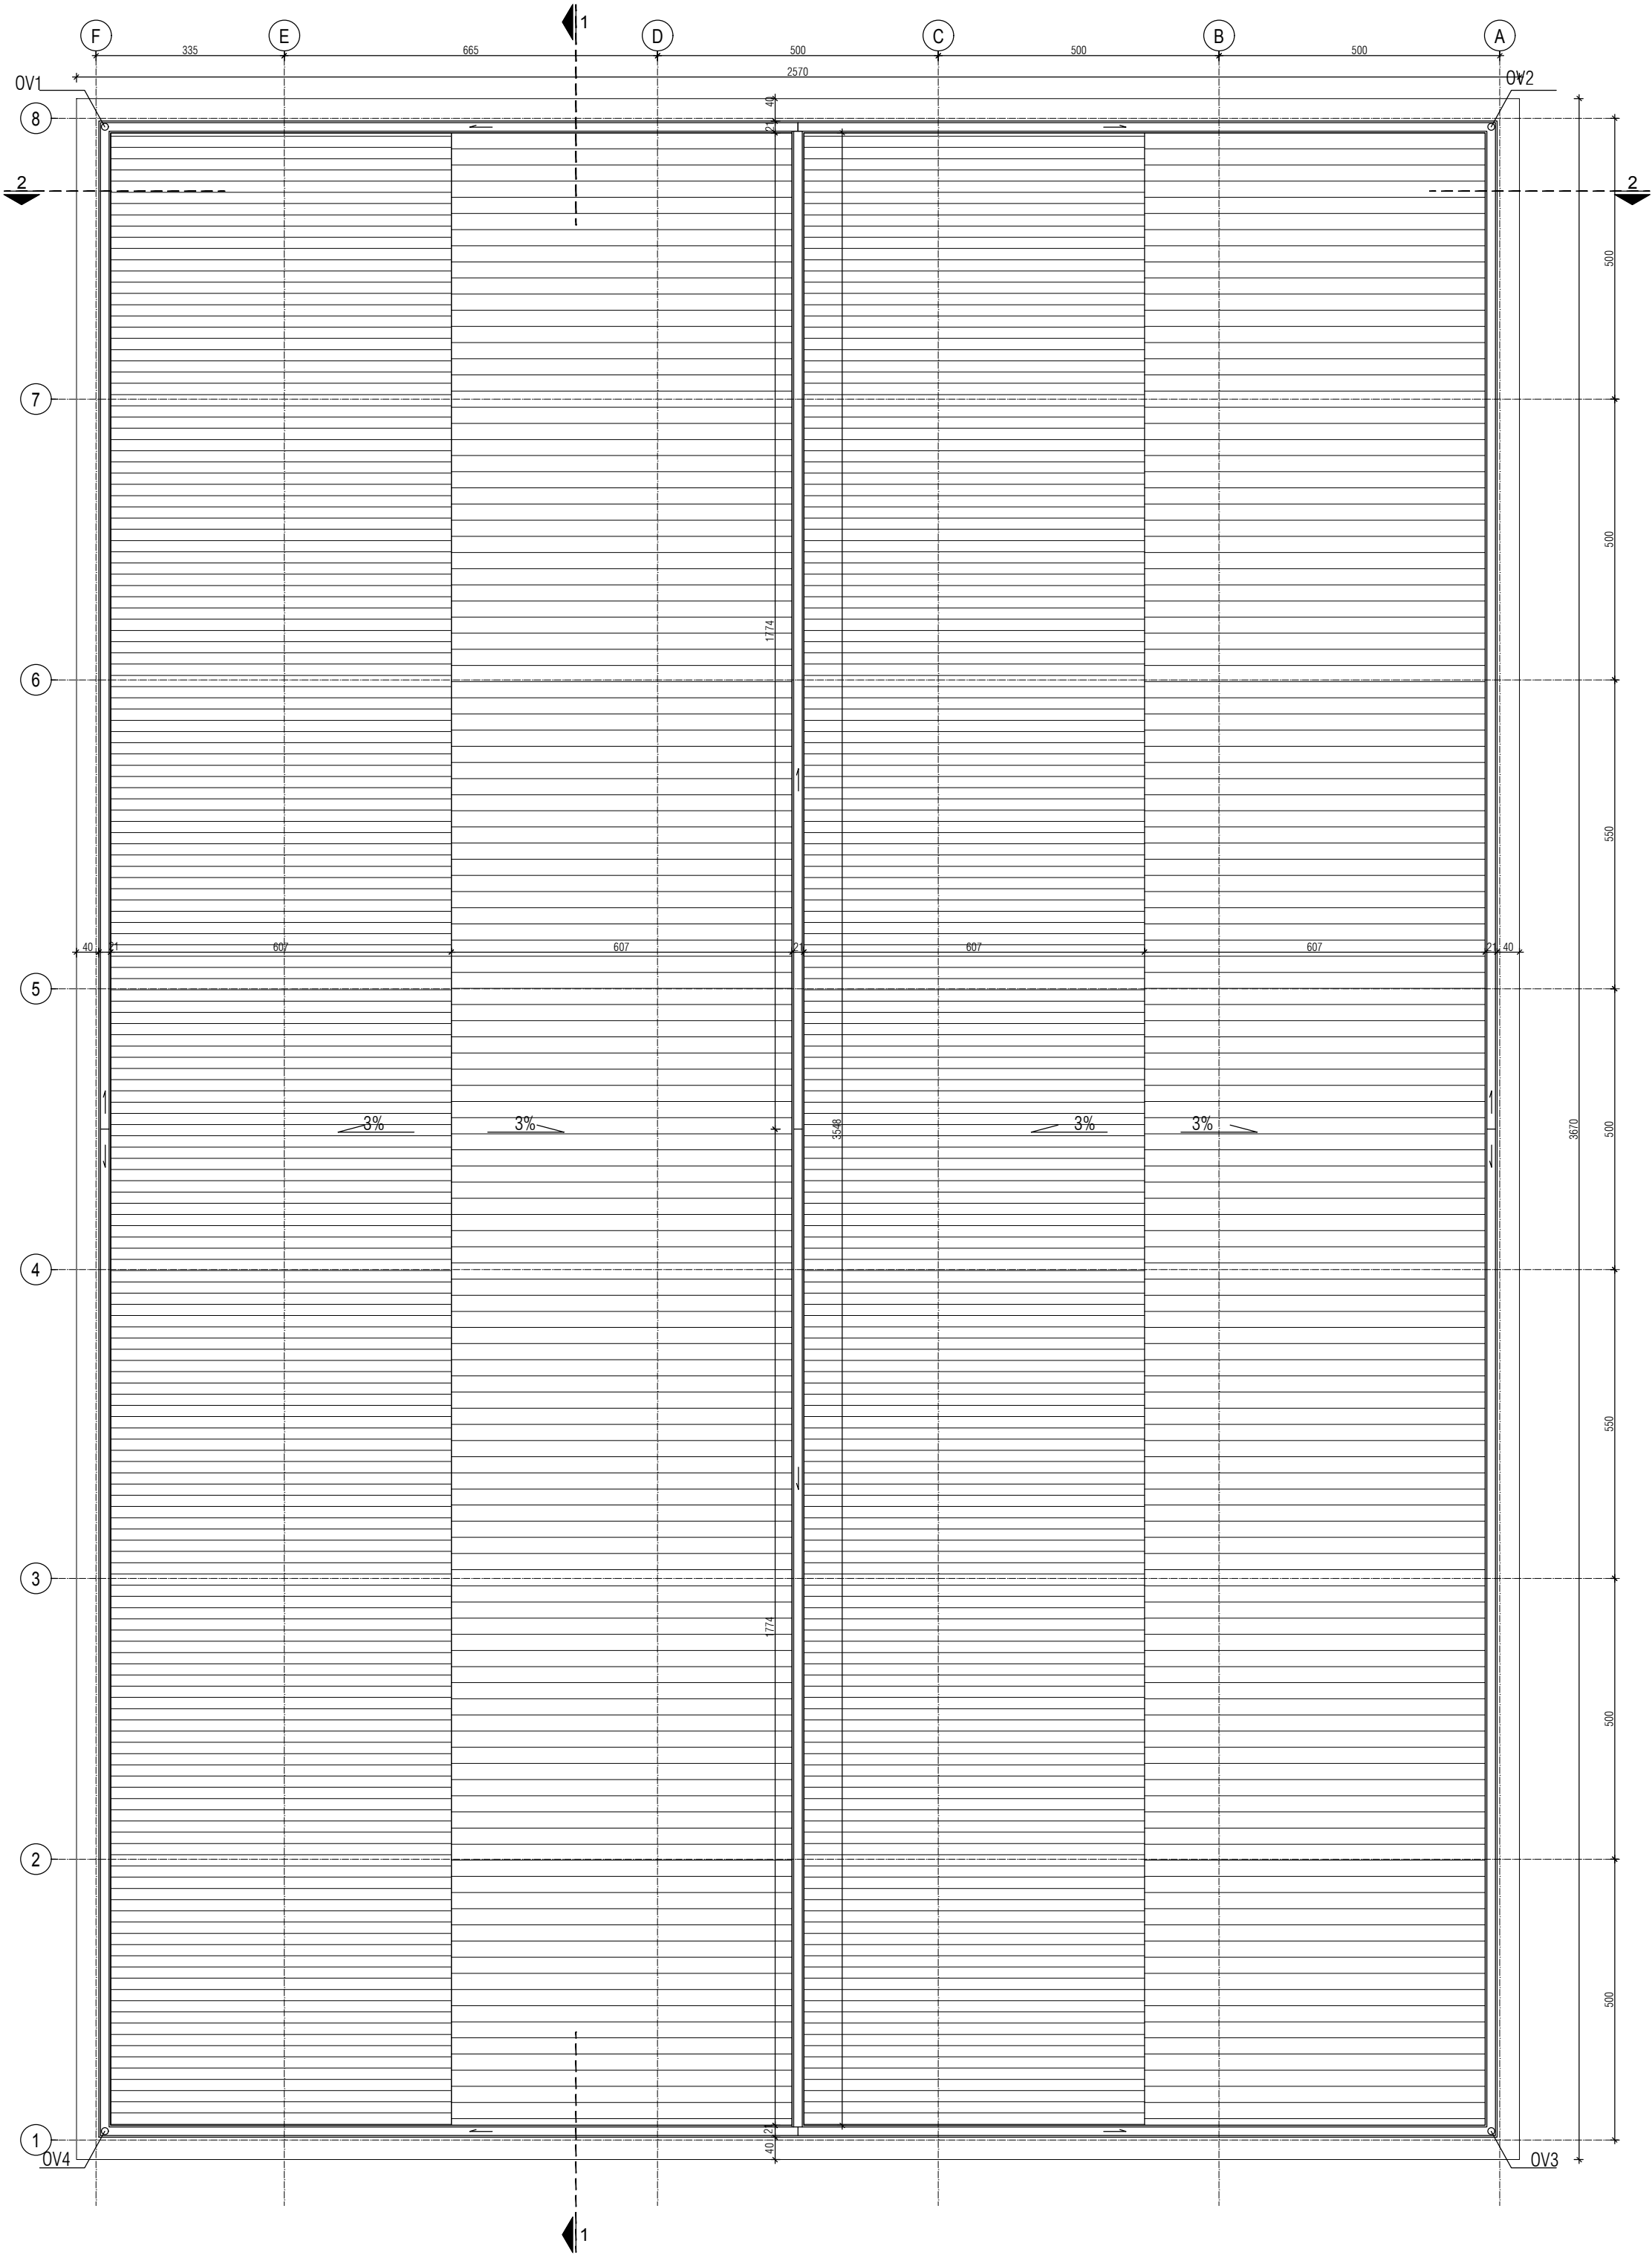
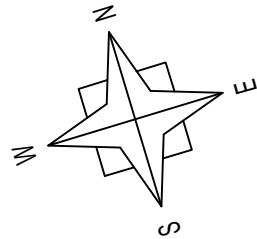




broj / No.	NAMENA PROSTORIJA / ROOMS	površina /area	obim / perimeter
		(m ²)	(m')
OSNOVA PODRUMA / BASEMENT FLOOR			
GLAVNA ELEKTRO KOMANDNA ZGRADA / FGD CONTROL ELEKTRICAL BUILDING			
BRGP / GBA:		2.822.09	
POVRŠINA HORIZONTALNE PROJEKCIJE KROVA / AREA HORIZONTAL PROJECTIONS OF THE ROOF:		943.19	


LEGENDA MATERIJALA / LEGEND:		
	ARMIRANI BETON	REINFORCED CONCRETE
	NABIJENI BETON	LEAN CONCRETE
	MRŠAVI BETON /TAMPON/	LEAN CONCRETE
	GITER BLOK	CLAY BLOCK
	PUNA OPEKA	BRICK BLOCK
	FASADNI I KROVNI PANEL	FACADES AND ROOF PANEL
	MOTAŽNI PREGRADNI ZID OD GK PLOČA	PREFABRICATED WALL PANELS
	TERMOIZOLACIJA	THERMAL INSULATION
	HIDROIZOLACIJA	HYDROISOLATION
	ŠLJUNAK	GRAVEL
	ČELIČNA KONSTRUKCIJA	STEEL CONSTRUCTION
	OLUCI	CHAMFER
	DROBLJENI KAMEN	GRAVEL
	NABIJENA ZEMLJA	HUDDLE GROUND

REV.	Opis revizije / Revision description		Datum/Date	Overio/Appr.		
Broj ugovora / Contract No :12.01.12625/52-17						
Konzorcijum: Consortium:						
 www.deltainzenjering.rs	Odg. projektant: Respon. designer:	Ime i prezime / Name	Potpis/Sign.	Investitor: Client:		
	Licenca odg.proj.: Res. des. license:	Mirjana Lazić dipl.inž.arh.		JP ELEKTROPRIVREDA SRBIJE PE ELEKTROPRIVREDA SERBIA		
	Vrsta teh. dok.: Project type:	300 4540 03		Objekat: Complex:		
	Date:	IDR - Idejno rešenje IDR - Conceptual design		Postrojenje: Facility:		
	Deo projekta: Project part:	25.01.2018.	Projekcija: Projection:	Zona apsorbera Absorbers area		
Razmera: Scale:	Naziv crteža: Drawing name:	OSNOVA KROVNIH RAVNI ROOF PLAN	Crtež broj: Drawing number:	List/od: Page/of:		
1/100			NTFGD-S2.5-IDR-1.0.0-C5-003D-rev00	3/6		
				Rev.		




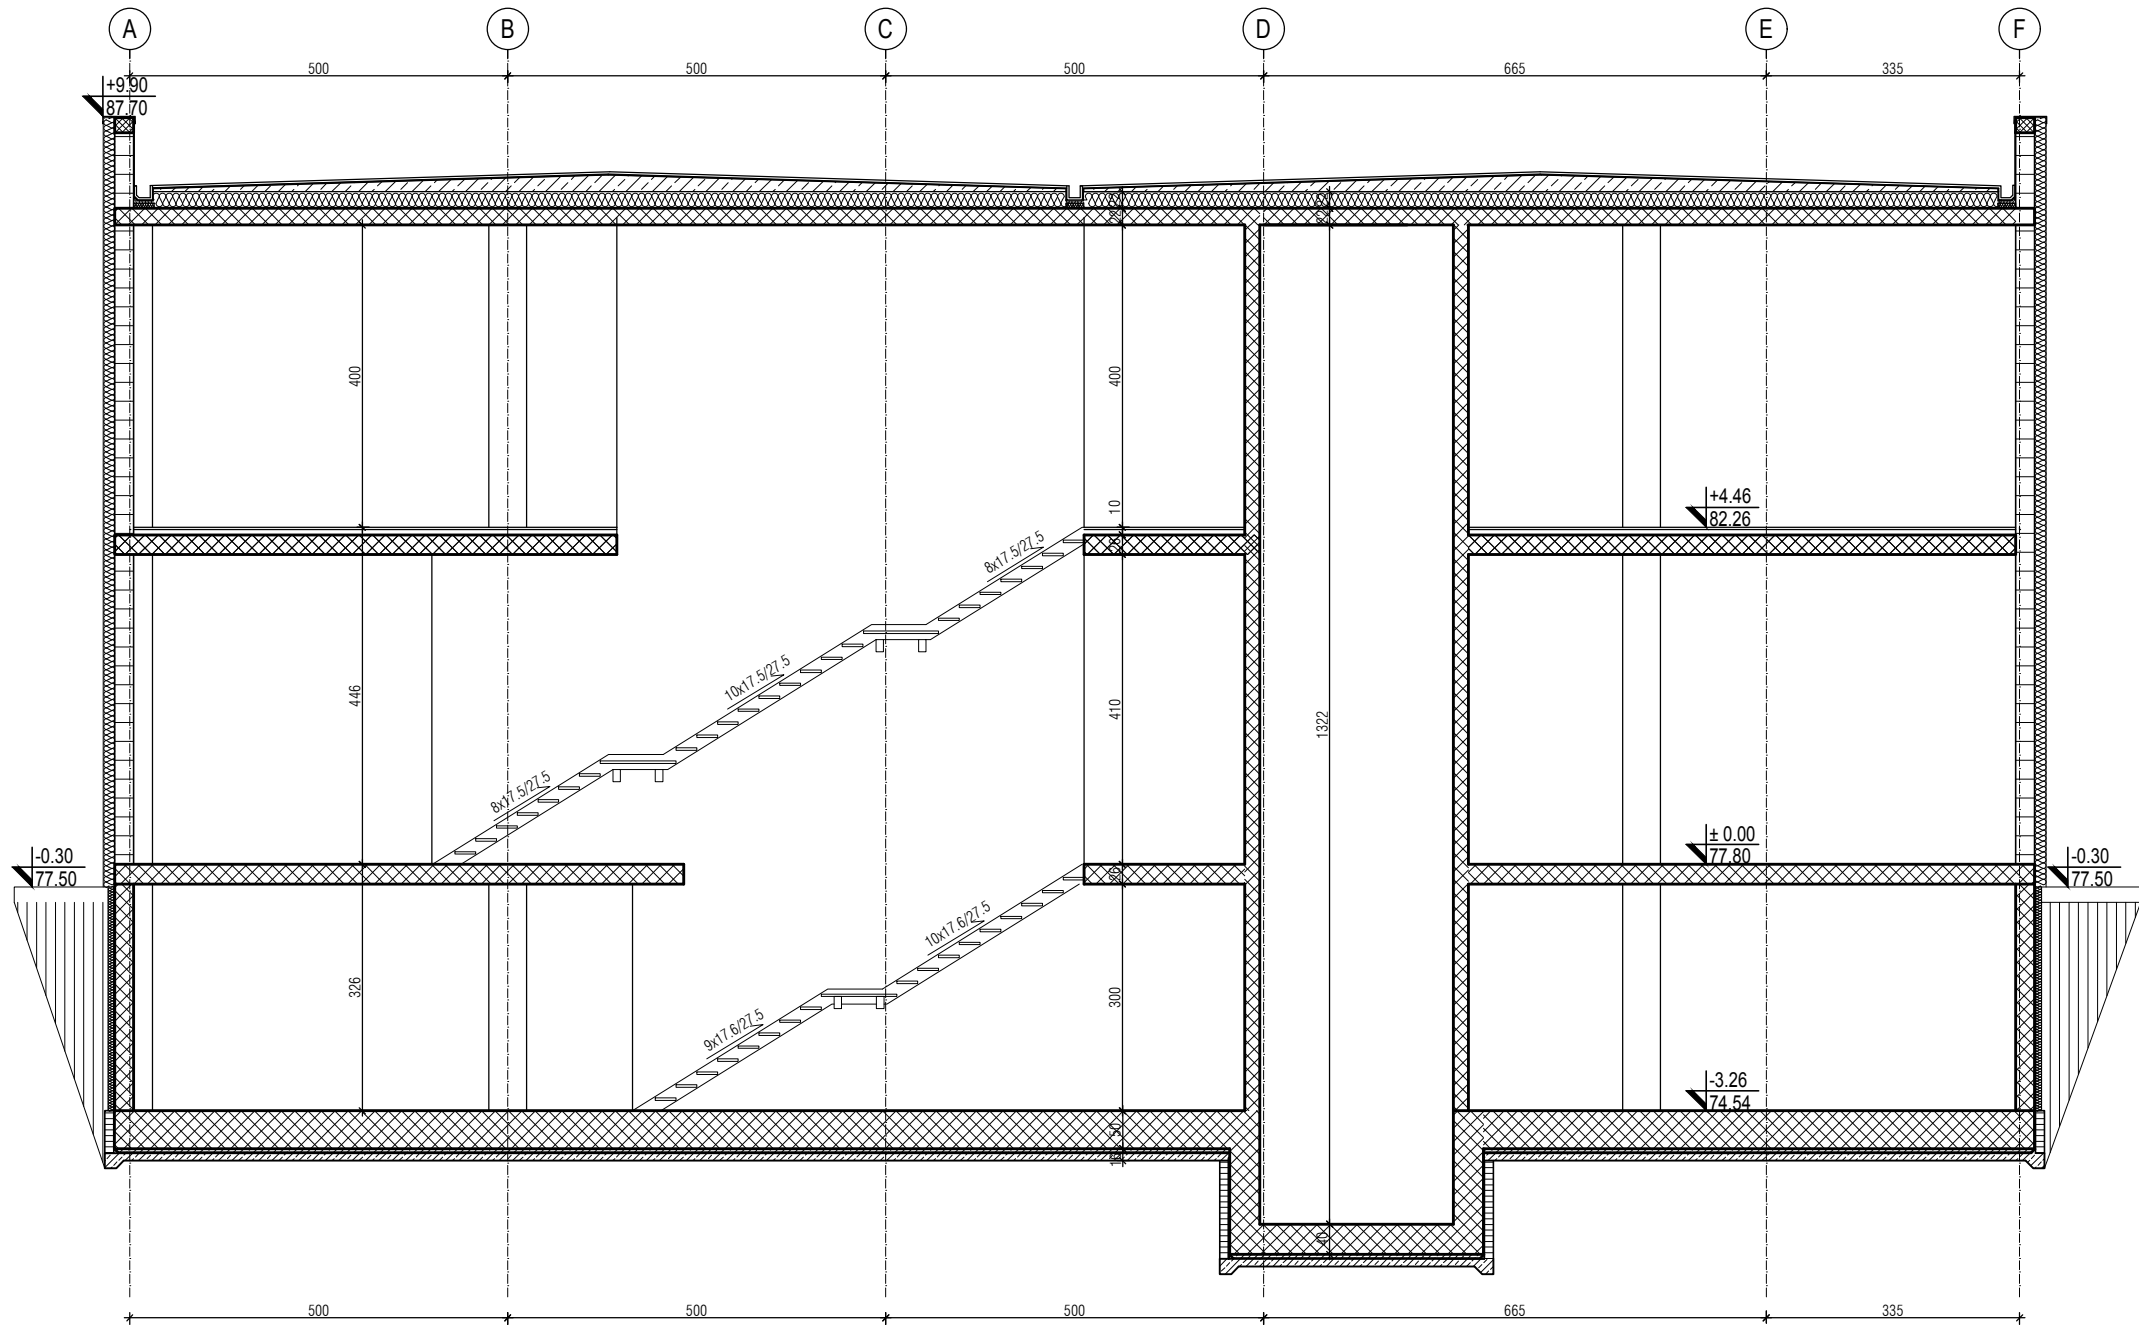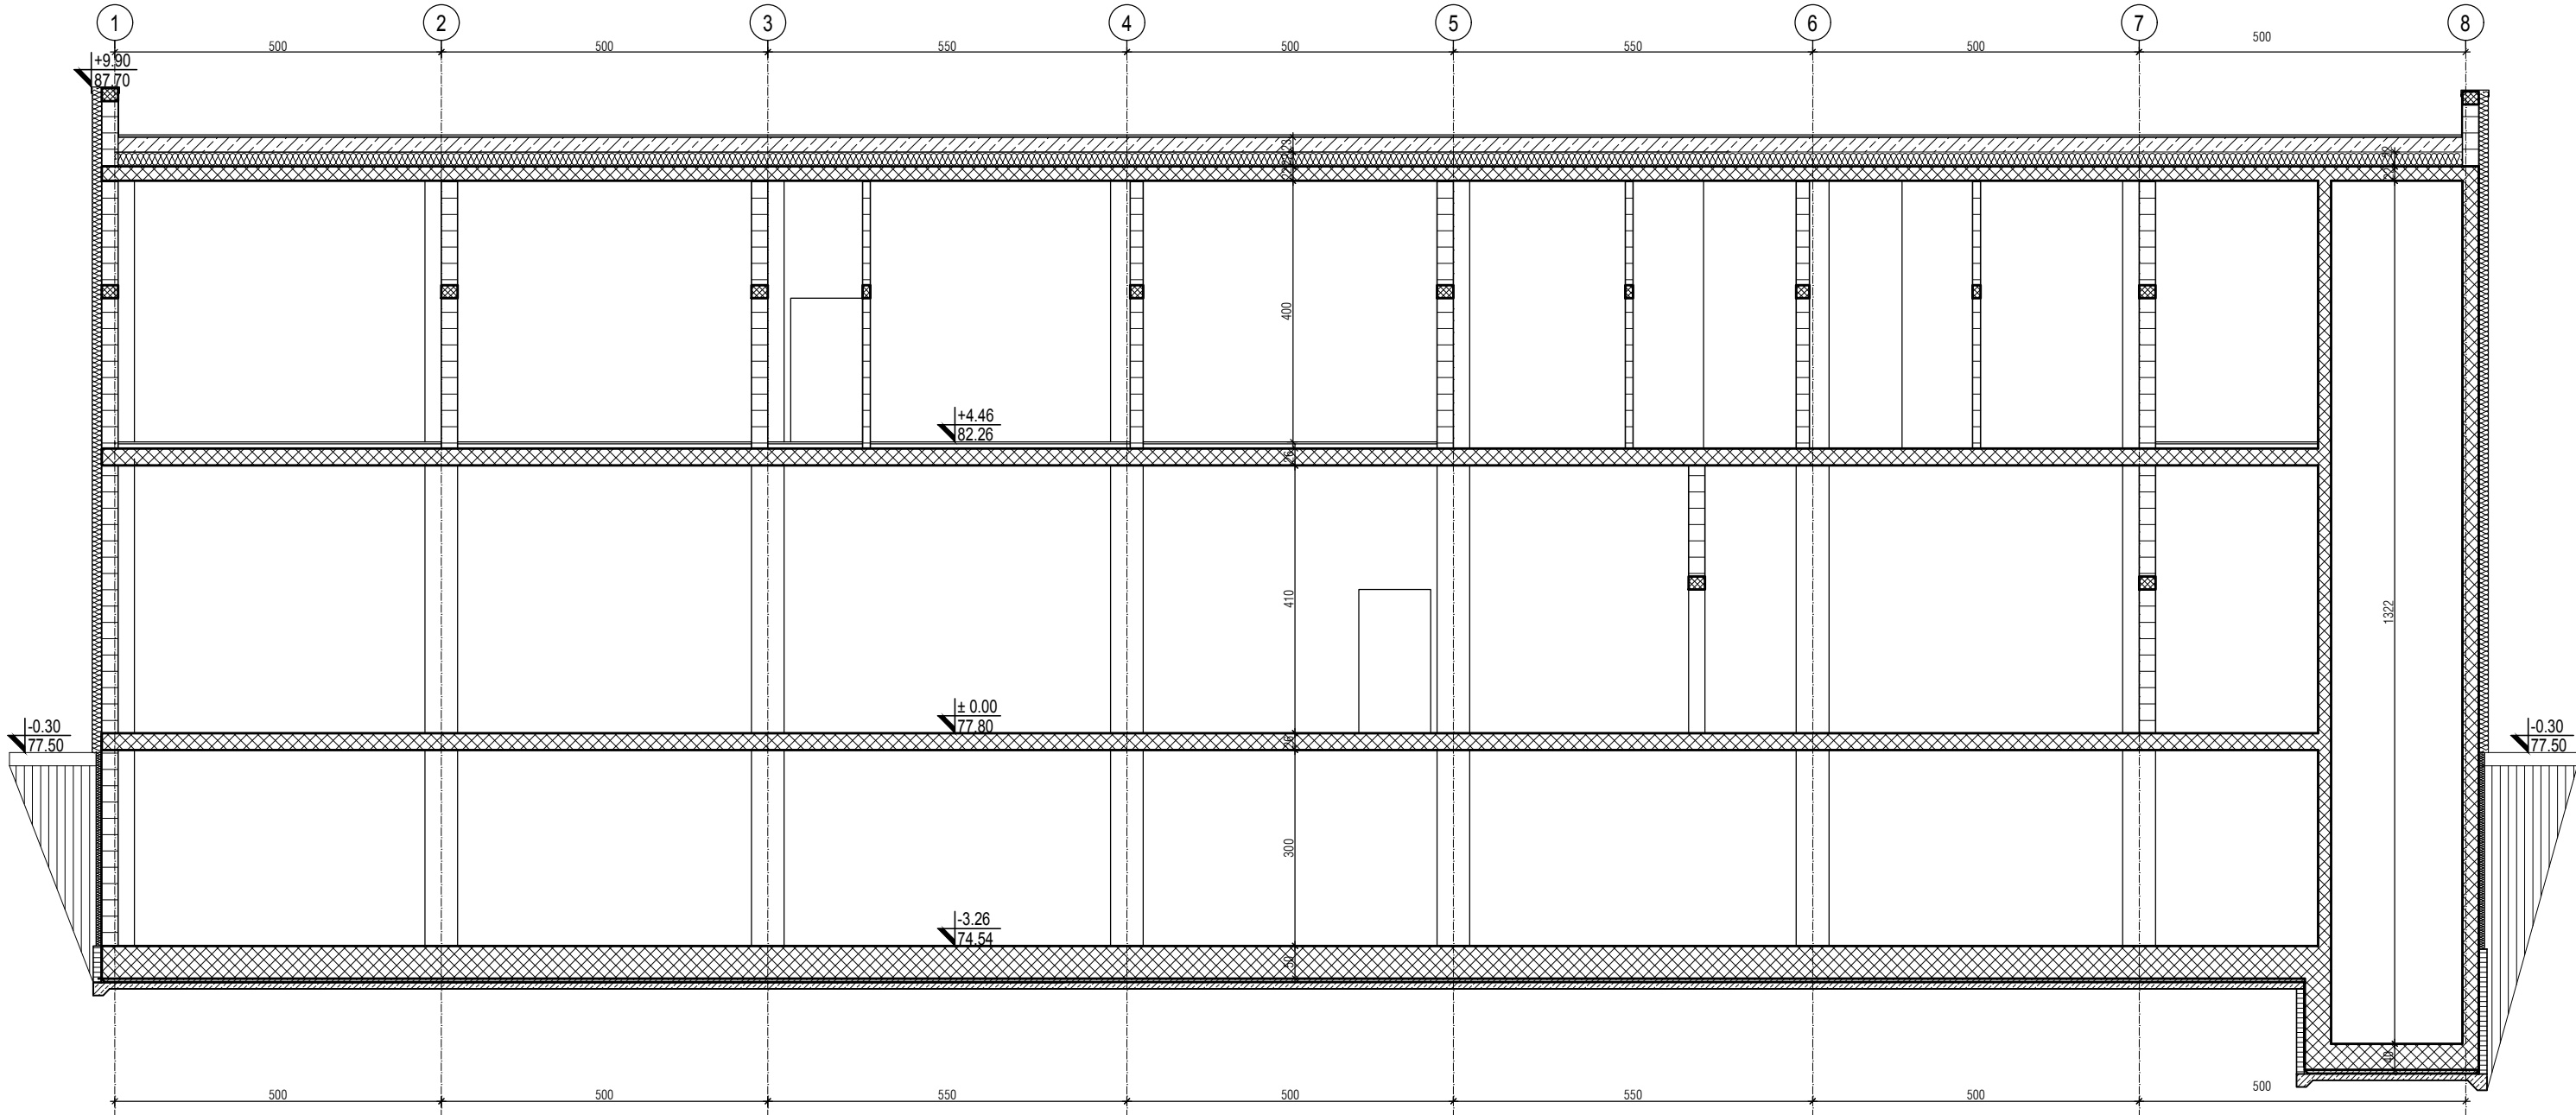

  													
REV.		Opis revizije / Revision description						Datum/Date		Crtao/Drawn			
Broj ugovora / Contract No :12.01.12625/52-17													
Konzorcijum: Consortium:													
 delta inženjering www.deltainzenjering.rs		Odg. projektant: Respon. designer:		Ime i prezime / Name		Paraf/Sign		Investitor: Client:		 JP ELEKTROPRIVREDA SRBIJE PE ELEKTROPRIVREDA SERBIA			
		Licenca odg proj.: Res. des. license:		300 4540 03				Objekat: Complex:		Postrojenje za ODG za TE Nikola Tesla A FGD Construction Project for TPP Nikola Tesla			
		Vrista teh. dok.: Project type:		IDR - Idejno rešenje IDR - Conceptual design		Datum: Date:		Projekcija: Projection:		Postrojenje: Facility:		Zona apsorbera Absorbers area	
		Deo projekta: Project part:		25.01.2018.		 		Deo postrojenja: Unit:		C5-Glavna elektro-komandna zgrada C5-FGD control/electrical building			
Razmera: Scale:		Naziv crteža: Drawing name:		PRESECI 1-1, 2-2 CROSS SECTIONS 1-1, 2-2						Crtež broj: Drawing number:		List/od: Page/of:	
1/100										NTFGD-S2.5-IDR-1.0.0-C5-004D-rev00		4/6 Rev.	
													

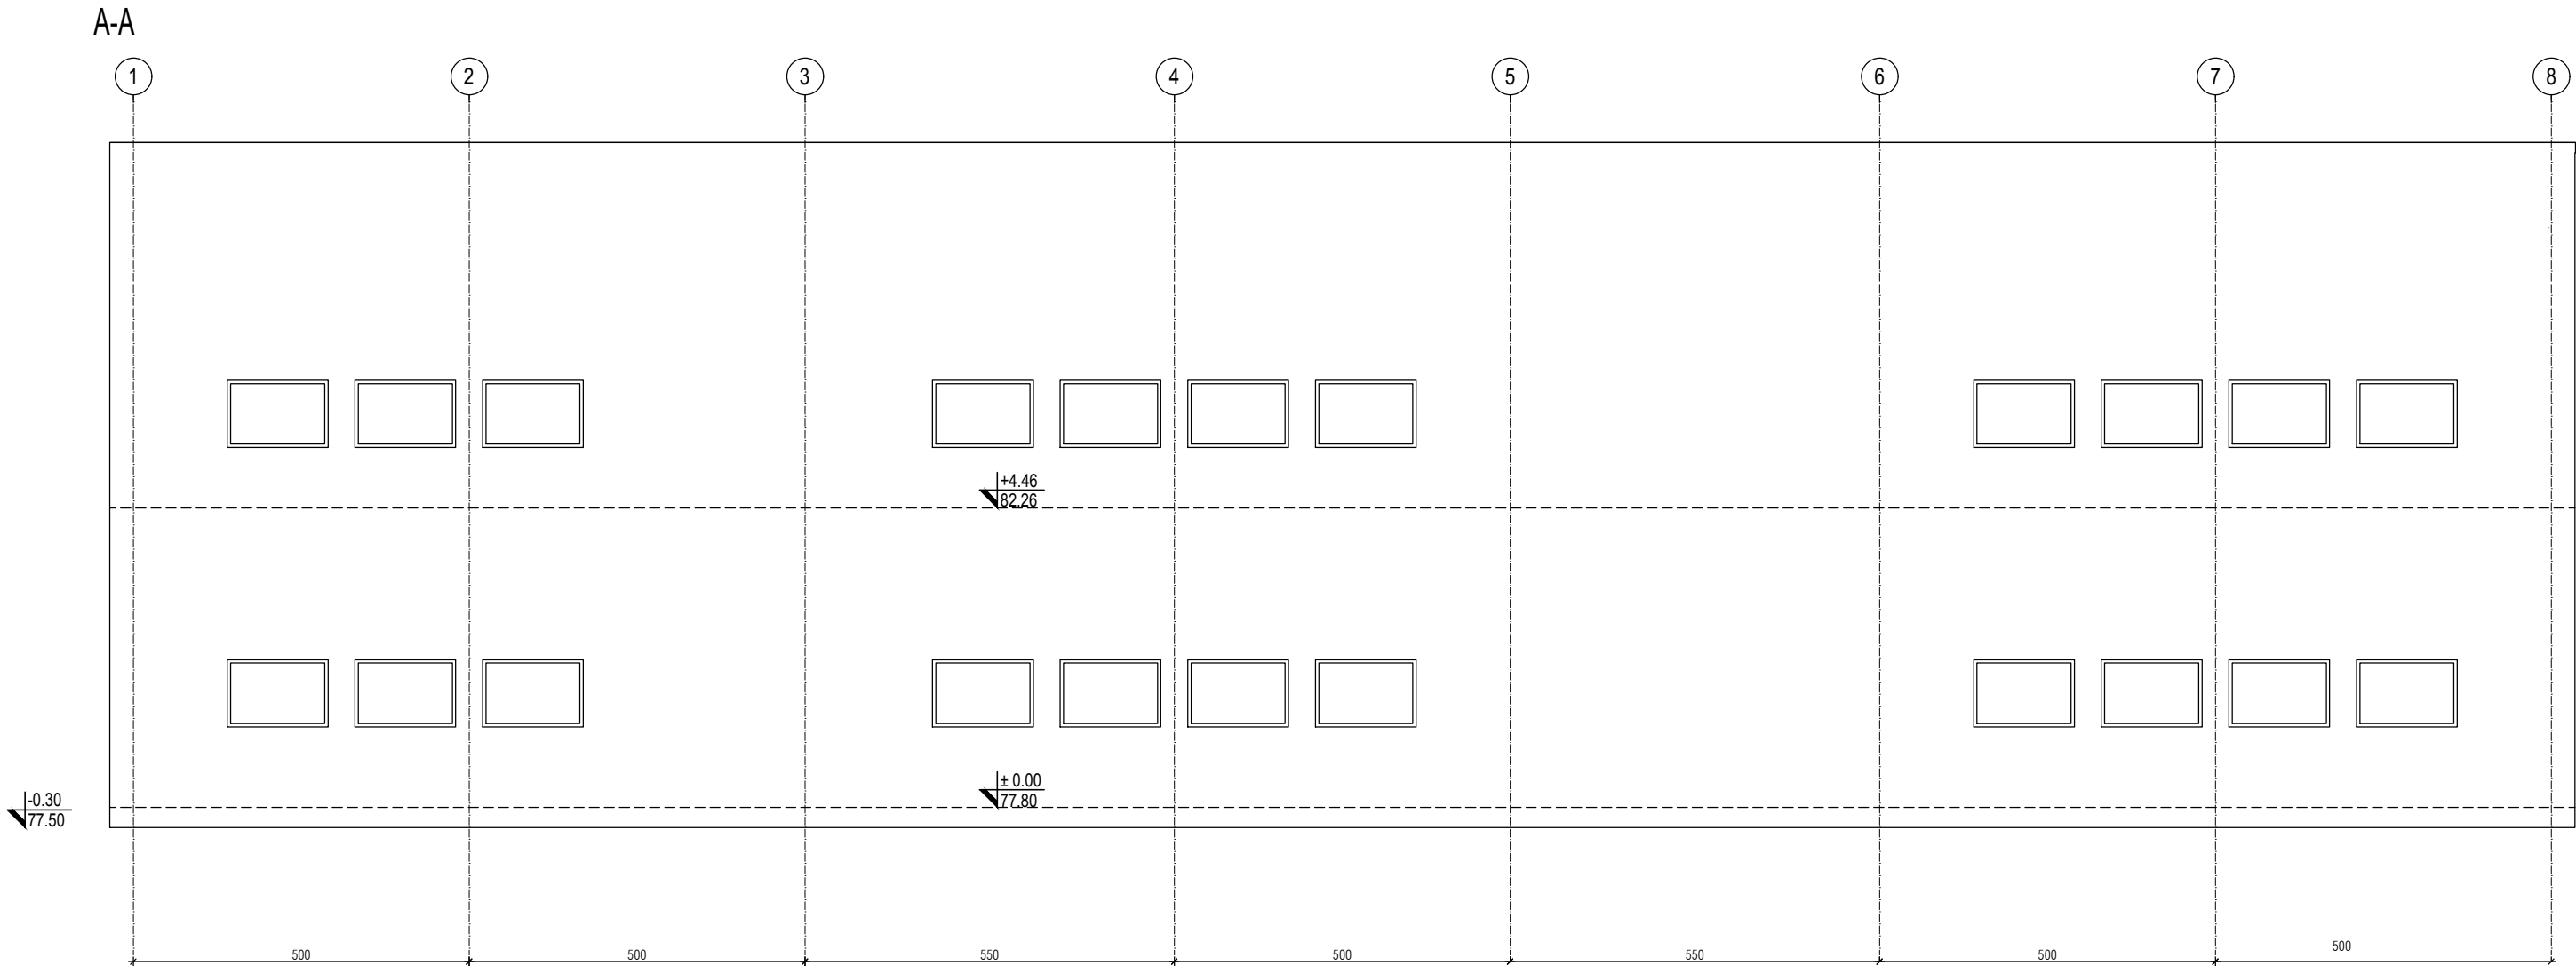


LEGENDA MATERIJALA / LEGEND:	
	ARMIRANI BETON
	NABUENI BETON
	MRŠAVI BETON /TAMPON/
	GITER BLOK
	PUNA OPEKA
	FASADNI I KROVNI PANEL
	MOTAŽNI PREGRADNI ZID OD GK PLOČA
	TERMOIZOLACIJA
	HIDROIZOLACIJA
	ŠLIJUNAK
	ČELIČNA KONSTRUKCIJA
	OLUCI
	DROBLJENI KAMEN
	NABUENA ZEMLJA
	REINFORCED CONCRETE
	LEAN CONCRETE
	CLAY BLOCK
	BRICK BLOCK
	PREFABRICATED WALL PANELS
	THERMAL INSULATION
	HYDROISOLATION
	GRAVEL
	STEEL CONSTRUCTION
	CHAMFER
	GRAVEL
	HUDDLE GROUND

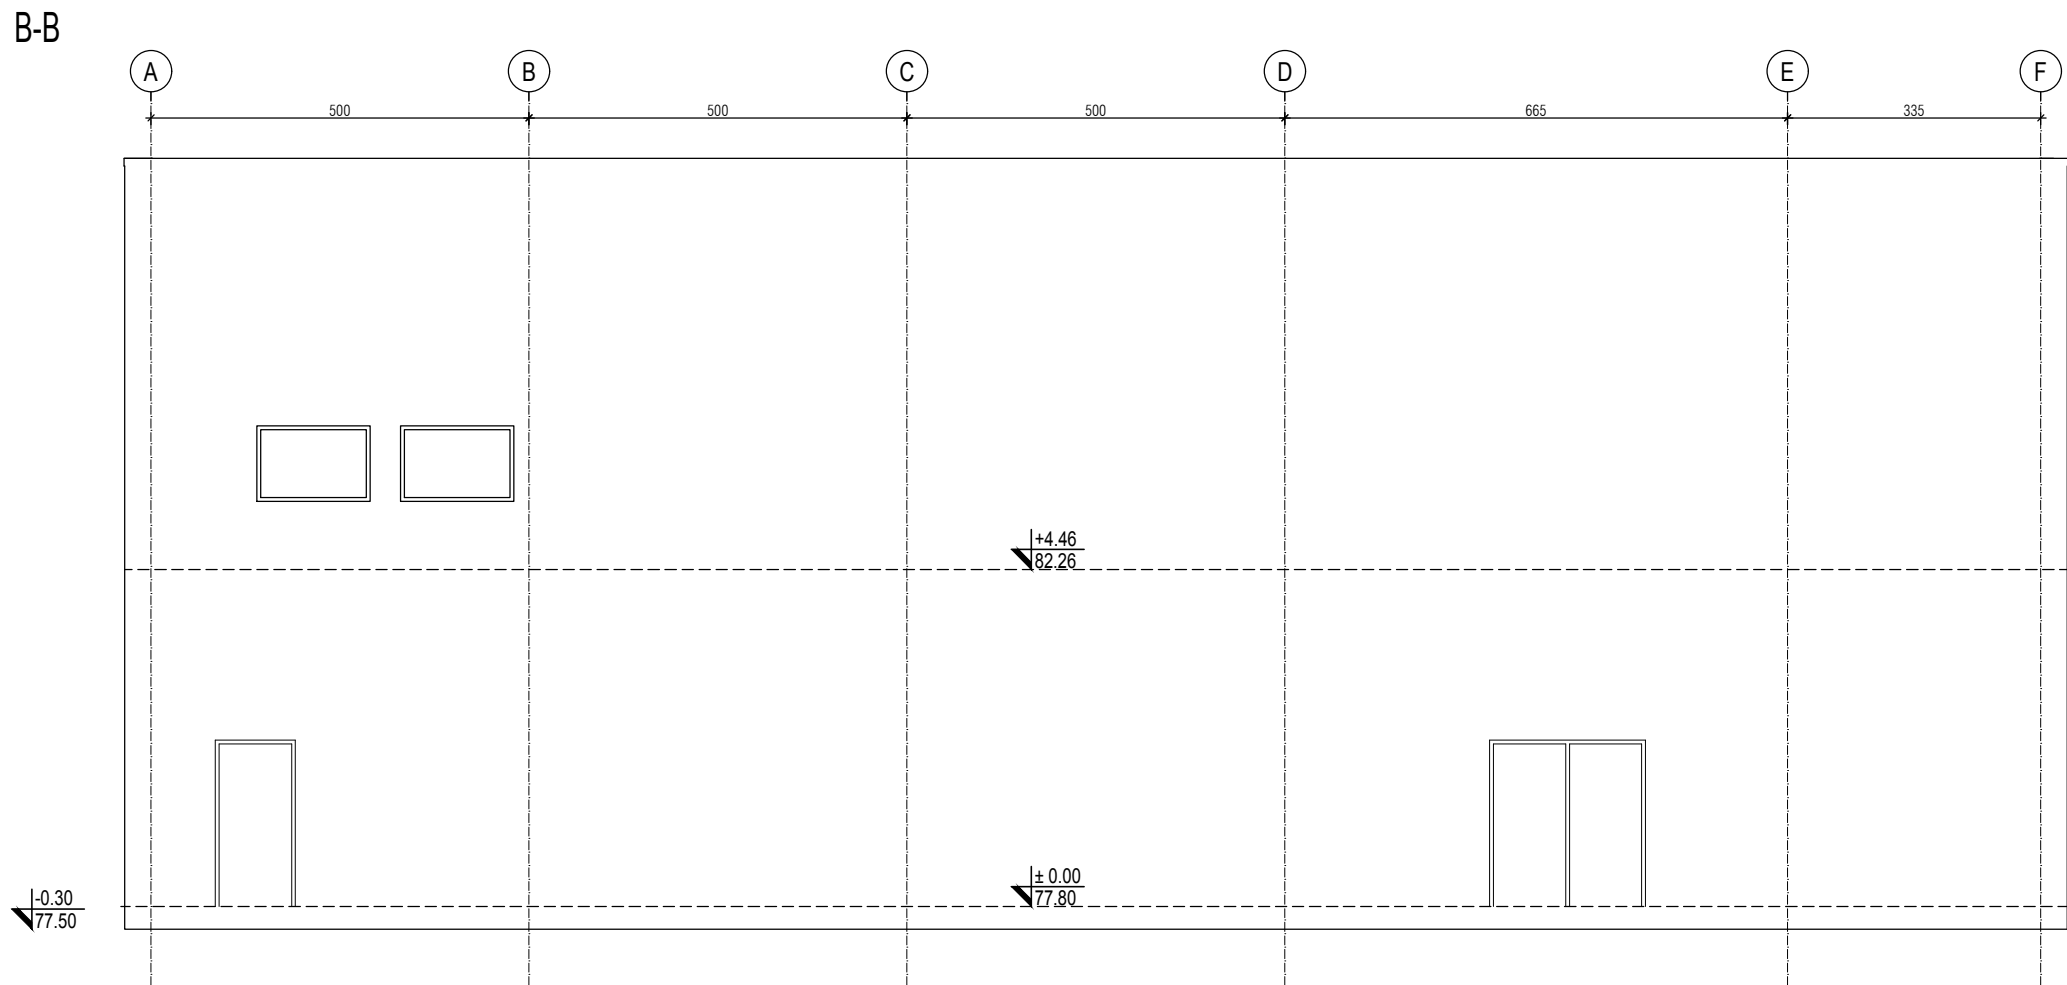


01						300 4540 03				
REV.		Opis revizije / Revision description			Datum/Date		Crtao/Drawn	Overio/Appr.		
Broj ugovora / Contract No :12.01.12625/52-17										
Konzorcijum: Consortium:		MITSUBISHI HITACHI POWER SYSTEMS		ITOCHU		MITSUBISHI HITACHI POWER SYSTEMS EUROPE		Jedinstvo		
delta inženjering www.deltainzenjering.rs		Ime i prezime / Name		Paraf/Sign.		Investitor: Client:		JP ELEKTROPRIVREDA SRBIJE PE ELEKTROPRIVREDA SERBIA		
		Odg. projektant: Respon. designer:		Mirjana Lazić dipl.inž.arh.		Objekat: Complex:		Postrojenje za ODG za TE Nikola Tesla A FGD Construction Project for TPP Nikola Tesla		
		Licenca odg. proj.: Res. des. license:		300 4540 03		Postrojenje: Facility:		Zona apsorbera Absorbers area		
		Vrsta teh. dok.: Project type:		IDR - Idejno rešenje IDR - Conceptual design		Deo postrojenja: Unit:		C5-Glavna elektro-komandna zgrada C5-FGD control/electrical building		
		Datum: Date:		25.01.2018.		Projekcija: Projection:				
Deo projekta: Project part:		Projekat arhitekture Architectural Design								
Razmera: Scale:		Naziv crteža: Drawing name:				Crtež broj: Drawing number:			List/od: Page/of:	
1/100		FASADE A, B FASADES A, B				NTFGD-S2.5-IDR-1.0.0-C5-005D-rev00			5/6	
									Rev.	
									00	



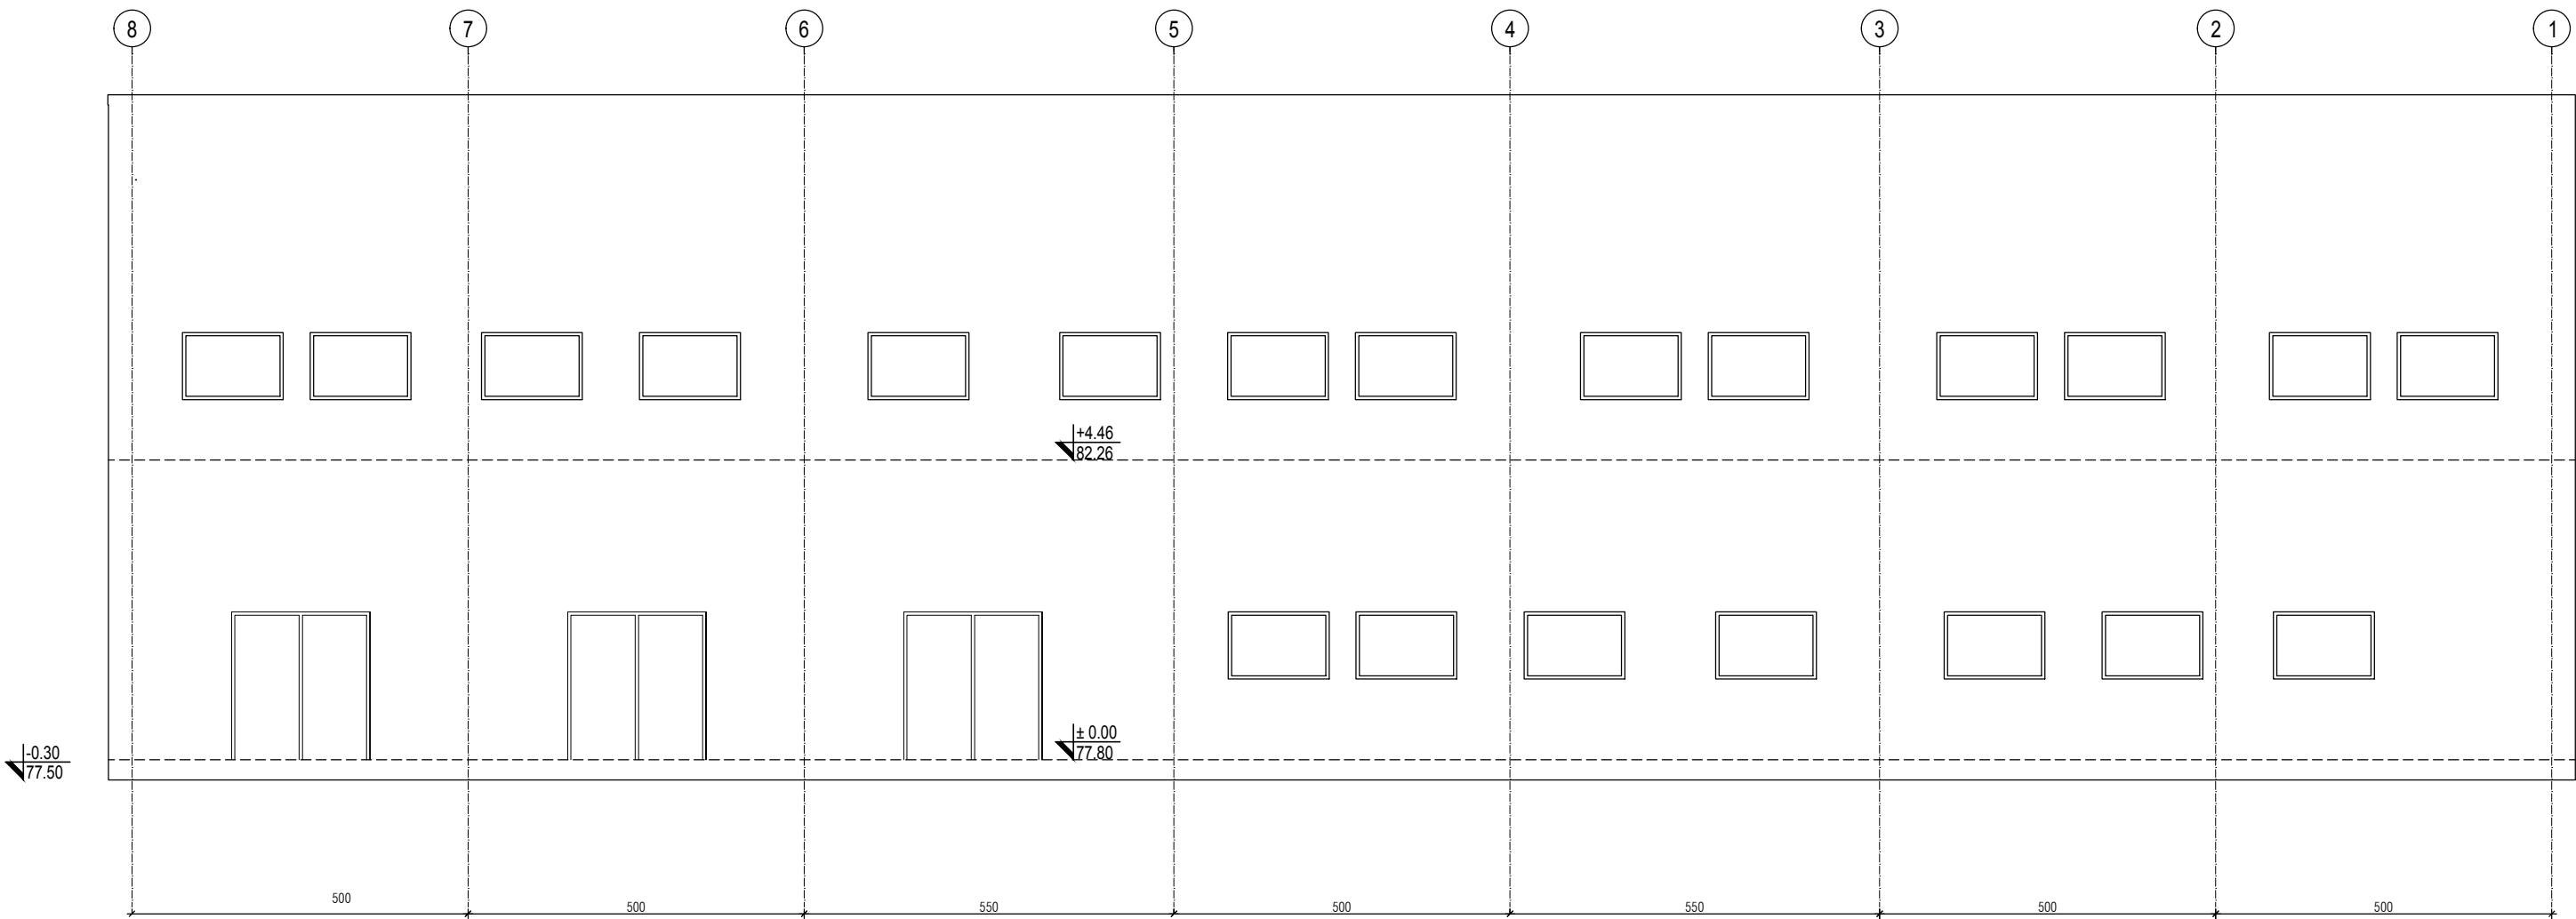

LEGENDA MATERIJALA / LEGEND:		
	ARMIRANI BETON	REINFORCED CONCRETE
	NABIJENI BETON	LEAN CONCRETE
	MIRŠAVI BETON /TAMPON/	LEAN CONCRETE
	GITER BLOK	CLAY BLOCK
	PUNA OPEKA	BRICK BLOCK
	FASADNI I KROVNI PANEL	FACADES AND ROOF PANEL
	MOTAŽNI PREGRADNI ZID OD GK PLOČA	PREFABRICATED WALL PANELS
	TERMOIZOLACIJA	THERMAL INSULATION
	HIDROIZOLACIJA	HYDROISOLATION
	ŠLJUNAK	GRAVEL
	ČELIČNA KONSTRUKCIJA	STEEL CONSTRUCTION
	OLUCI	CHAMFER
	DROBLJENI KAMEN	GRAVEL
	NABIJENA ZEMLJA	HUDDLE GROUND

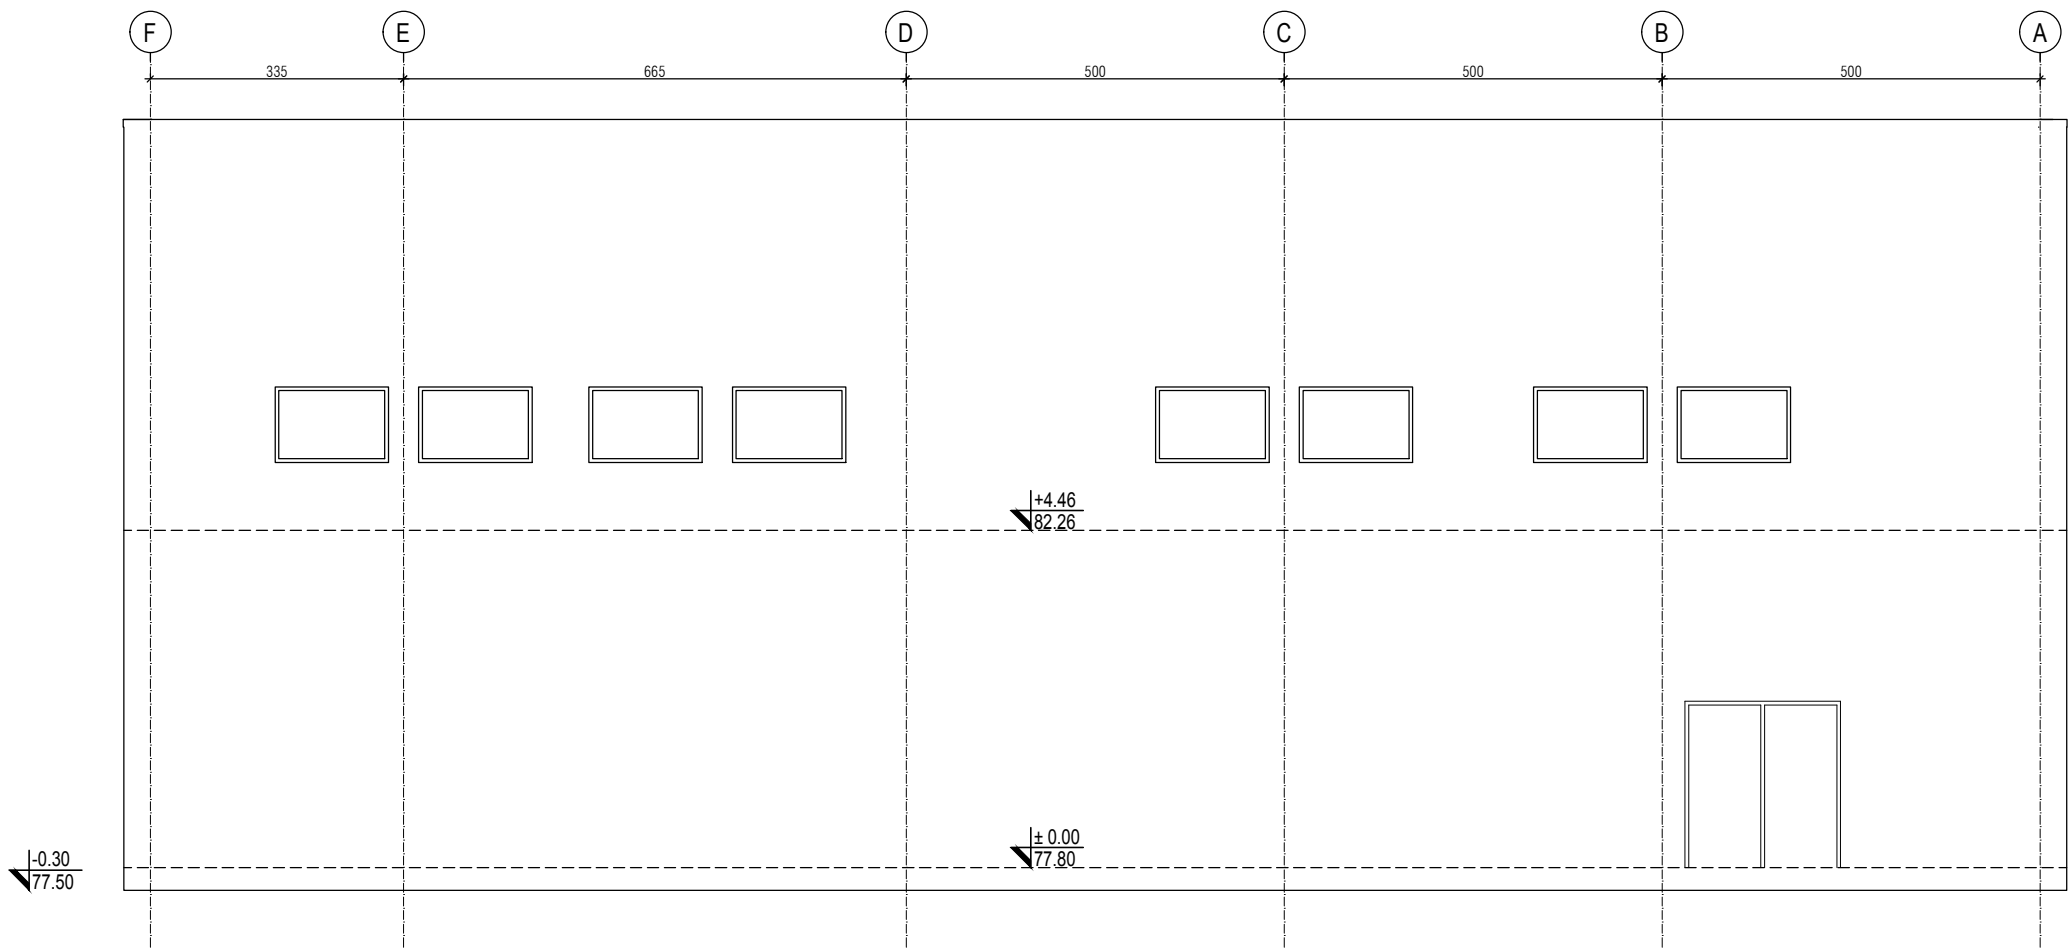

REV.	Opis revizije / Revision description		Datum/Date	Overio/Appr.		
Broj ugovora / Contract No :12.01.12625/52-17						
Konzorcium: Consortium:						
 www.deltainzenjering.rs	Odg. projektant: Respon. designer:	Ime i prezime / Name	Potpis/Sign.	Investitor: Client:		
	Licenca odg.proj.: Res. des. license:	Mirjana Lazić dipl.inž.arh.		 JP ELEKTROPRIVREDA SRBIJE PE ELEKTROPRIVREDA SERBIA		
	Vrsta teh. dok.: Project type:	300 4540 03		Objekat: Complex:		
	Date:	IDR - Idejno rešenje IDR - Conceptual design		Postrojenje: Facility:		
	Deo projekta: Project part:	25.01.2018.	Projekcija: Projection:	Zona apsorbera Absorbers area		
Razmera: Scale:	Naziv crteža: Drawing name:		Crtež broj: Drawing number:			
1/100	FASADE C, D FACADES C, D		NTFGD-S2.5-IDR-1.0.0-C5-006D-rev00			
			Deo postrojenja: Unit:	List/od: Page/of:		
			C5-Glavna elektro-komandna zgrada C5-FGD control/electrical building	6/6		
				Rev.		




OSNOVE ETAŽA / FLOOR PLANS

broj / No.	NAMENA PROSTORIJA / ROOMS	površina / area	obim / perimeter
		(m ²)	(m')
OSNOVA OBJEKTA /GROUND FLOOR ±0.00			
Kompresorska stanica za oksidaciju / Oxidation air blower C6-A1			
1	Prostor za kompresorsku stanicu / Space for oxidation air blower	170.64	53.20
2	Platforma na koti +4.5/ Platform level +4.5	35.08	35.56
2	Platforma na koti +7.0/ Platform level +7.0	35.08	35.56
2	Platforma na koti +8.0/ Platform level +8.0	35.08	35.56
UKUPNO / TOTAL:		275.88	159.88
NETO POVRŠINA OSNOVE / NETO AREA GROUND FLOOR:		275.88	
BRUTO POVRŠINA OSNOVE / BRUTO AREA GROUND FLOOR:		176.00	
BRUTO POVRŠINA OSNOVE SA TEMELJIMA / BRUTO AREA GROUND FLOOR WITH FOUNDATION:		184.96	
BRGP / GBA:		290.20	
POVRŠINA HORIZONTALNE PROJEKCIJE KROVA / AREA HORIZONTAL PROJECTIONS OF THE ROOF:		186.97	

Kompresorska stanica za oksid.
Oxidation air blower


Prostor za održavanje
Maintenance space

LEGENDA MATERIJALA / LEGEND:			
	ARMIRANI BETON	REINFORCED CONCRETE	
	NABIJENI BETON	LEAN CONCRETE	
	MRŠAVI BETON /TAMPON/	LEAN CONCRETE	
	GITER BLOK	CLAY BLOCK	
	PUNA OPEKA	BRICK BLOCK	
	FASADNI I KROVNI PANEL	FACADES AND ROOF PANEL	
	MOTAŽNI PREGRADNI ZID OD GK PLOČA	PREFABRICATED WALL PANELS	
	TERMOIZOLACIJA	THERMAL INSULATION	
	HIDROIZOLACIJA	HYDROISOLATION	
	ŠLJUNAK	GRAVEL	
	ČELIČNA KONSTRUKCIJA	STEEL CONSTRUCTION	
	OLUCI	CHAMFER	
	DROBLJENI KAMEN	GRAVEL	
	NABIJENA ZEMLJA	HUDDLE GROUND	

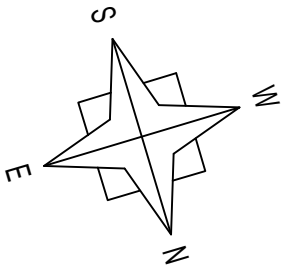


REV.	Opis revizije / Revision description	Datum/Date	Crtao/Drawn	Overio/Appr.
Broj ugovora / Contract No :12.01.12625/52-17				
Konzorcijum: Consortium:				
Odg. projektant: Respon. designer:		Ime i prezime / Name	Paraf/Sign.	Investitor: Client:
Licenca odg.proj.: Res. des. license:		300 4540 03		JP ELEKTROPRIVREDA SRBIJE PE ELEKTROPRIVREDA SERBIA
Vrsta teh. dok.: Project type:		IDR - Idejno rešenje IDR - Conceptual design		Objekat: Complex:
Datum: Date:		25.01.2018.	Projekcija: Projection:	Postrojenje: Facility:
Deo projekta: Project part:		Projekat arhitekture Architectural Design		Zona apsorbera Absorbers area
Razmera: Scale:		1/100		Deo postrojenja: Unit:
Naziv crteža: Drawing name:		OSNOVE ETAŽA FLOOR PLANS		C6-1HTD-Zgrada duvaljki 1HTD C6-1HTD-Oxidation air blower building
Crtež broj: Drawing number:			List/od: Page/of:	
NTFGD-S2.1-IDR-1.0.0-C6-1HTD-001D-rev00			1/4	
			Rev.	
			00	

OSNOVA KROVNIH RAVNI
ROOF PLAN

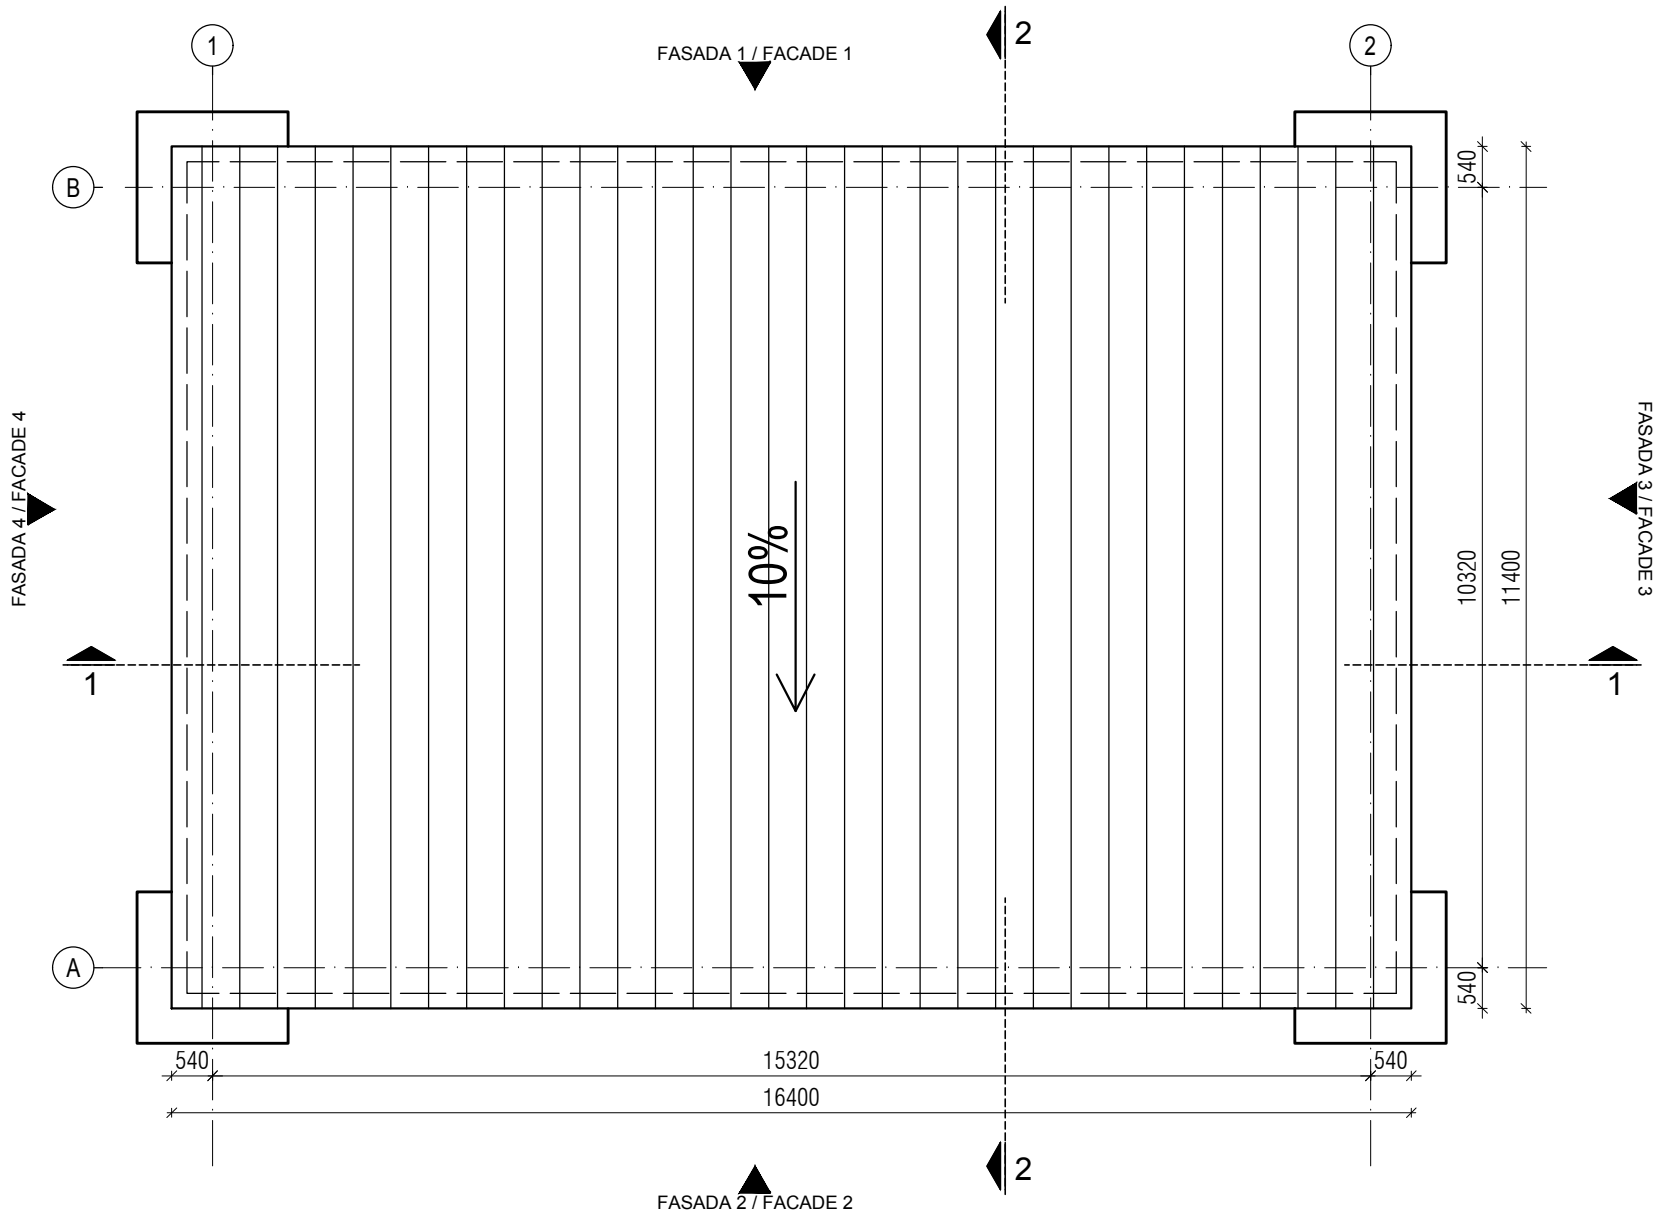

LEGENDA MATERIJALA / LEGEND:


	ARMIRANI BETON	REINFORCED CONCRETE
	NABIJENI BETON	LEAN CONCRETE
	MRŠAVI BETON /TAMPON/	LEAN CONCRETE
	GITER BLOK	CLAY BLOCK
	PUNA OPEKA	BRICK BLOCK
	FASADNI I KROVNI PANEL	FACADES AND ROOF PANEL
	MOTAŽNI PREGRADNI ZID OD GK PLOČA	PREFABRICATED WALL PANELS
	TERMOIZOLACIJA	THERMAL INSULATION
	HIDROIZOLACIJA	HYDROISOLATION
	ŠLJUNAK	GRAVEL
	ČELIČNA KONSTRUKCIJA	STEEL CONSTRUCTION
	OLUCI	CHAMFER
	DROBLJENI KAMEN	GRAVEL
	NABIJENA ZEMLJA	HUDDLE GROUND

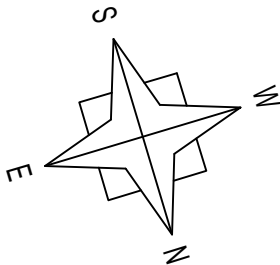


REV.	Opis revizije / Revision description	Datum/Date	Crtao/Drawn	Overio/Appr.
Broj ugovora / Contract No :12.01.12625/52-17				
Konzorcium: Consortium:				
Odg. projektant: Respon: designer:		Ime i prezime / Name	Paraf/Sign.	Investitor: Client:
Licenca odg.proj.: Res. des. license:		300 4540 03		JP ELEKTROPRIVREDA SRBIJE PE ELEKTROPRIVREDA SERBIA
Vrsta teh. dok.: Project type:		IDR - Idejno rešenje IDR - Conceptual design		Objekat: Complex:
Datum: Date:		25.01.2018.	Projekcija: Projection:	Postrojenje: Facility:
Deo projekta: Project part:		Projekat arhitekture Architectural Design		Zona apsorbera Absorbers area
Razmera: Scale:		1/100	Naziv crteža: Drawing name:	
			OSNOVA KROVNIH RAVNI ROOF PLAN	
			Crtež broj: Drawing number:	
			NTFGD-S2.1-IDR-1.0.0-C6-1HTD-002D-rev00	
			List/od: Page/of:	
			2/4	
			Rev.	
			00	



PRESEK 2-2 / CROSS SECTION 2-2

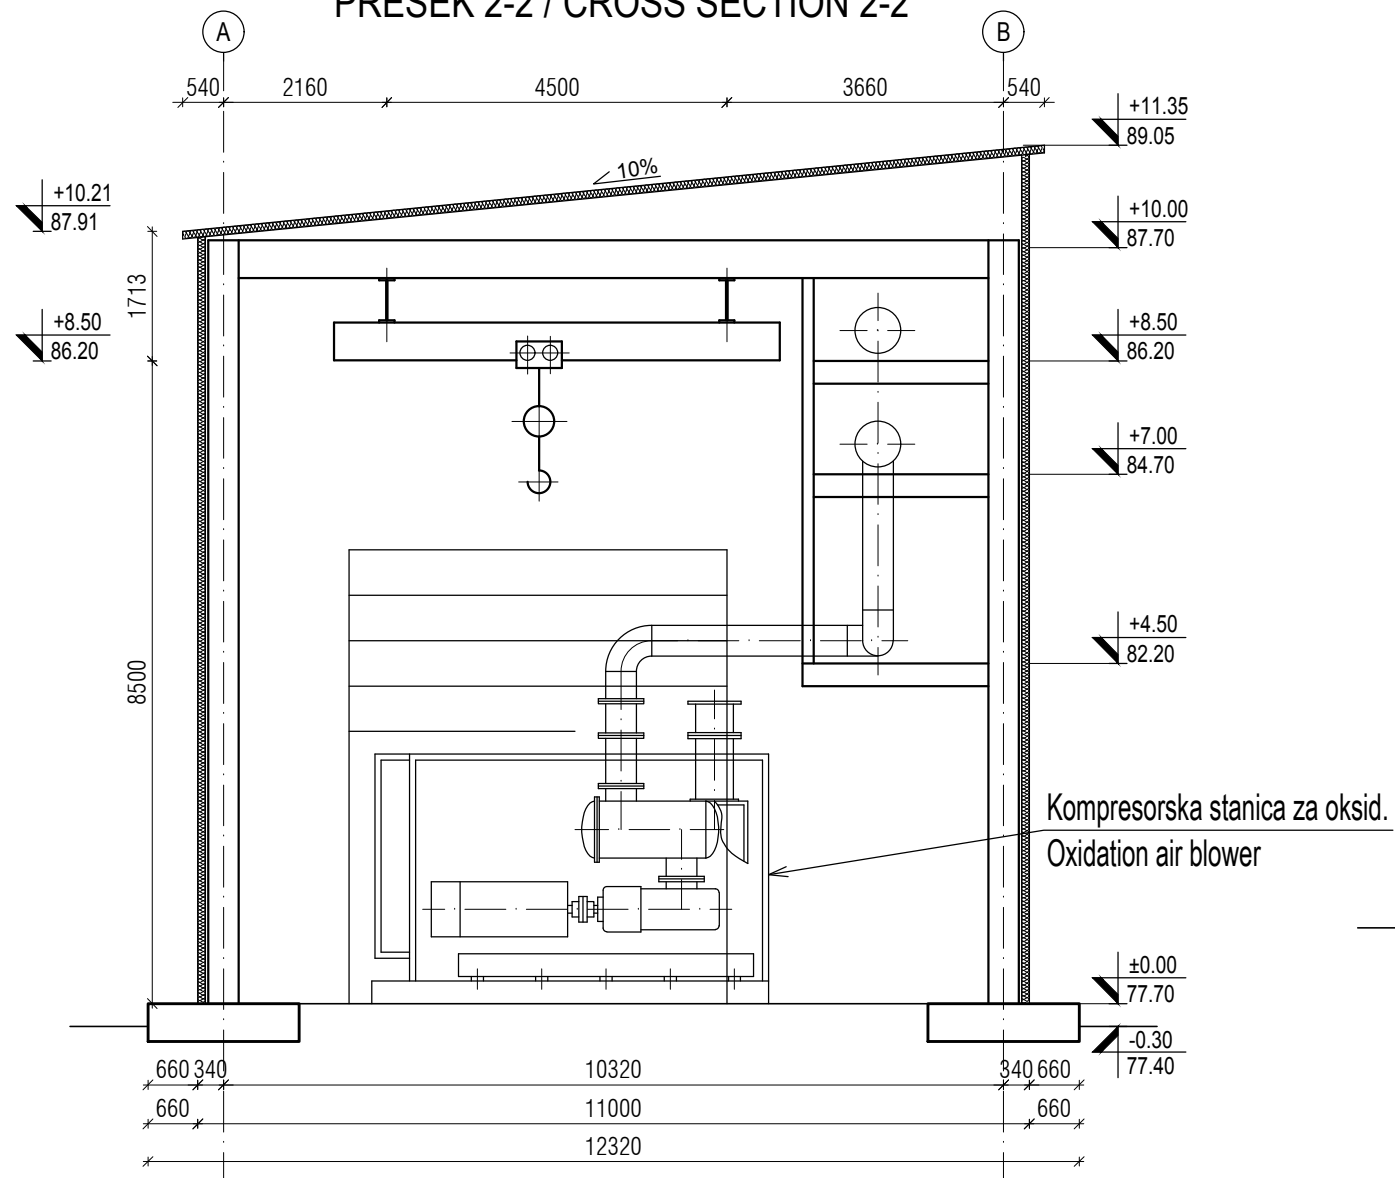

PRESEK 1-21 / CROSS SECTION 1-1

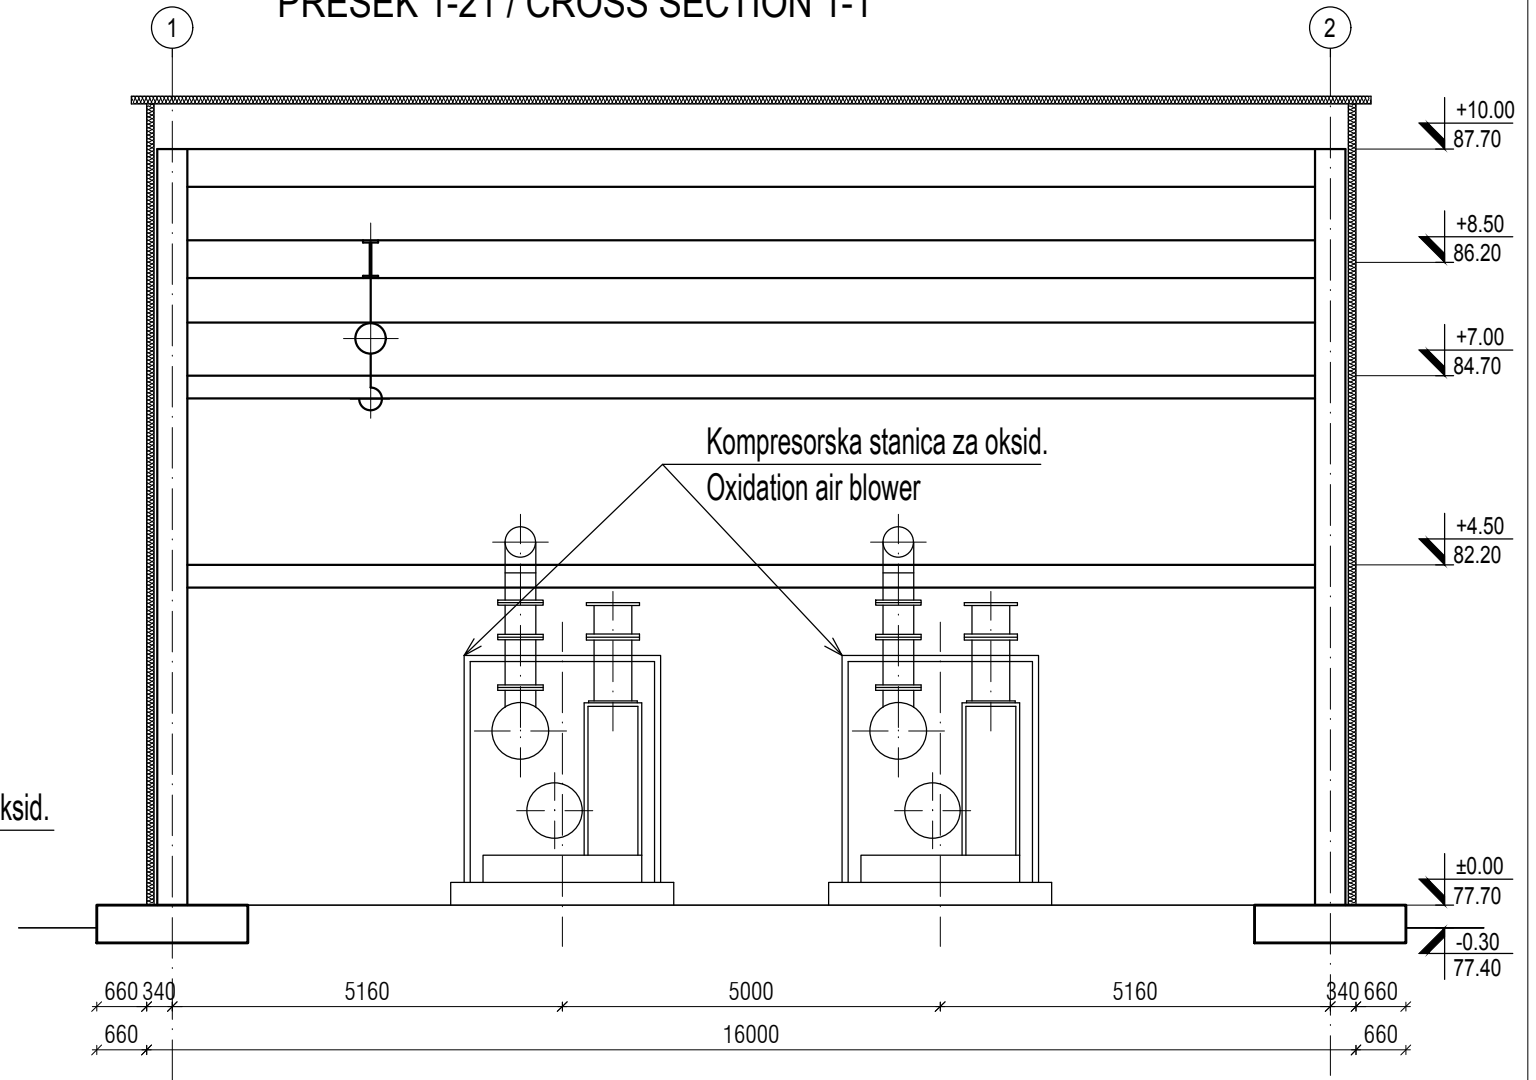


LEGENDA MATERIJALA / LEGEND:

	ARMIRANI BETON	REINFORCED CONCRETE
	NABIJENI BETON	LEAN CONCRETE
	MRŠAVI BETON /TAMPON/	LEAN CONCRETE
	GITER BLOK	CLAY BLOCK
	PUNA OPEKA	BRICK BLOCK
	FASADNI I KROVNI PANEL	FACADES AND ROOF PANEL
	MOTAŽNI PREGRADNI ZID OD GK PLOČA	PREFABRICATED WALL PANELS
	TERMOIZOLACIJA	THERMAL INSULATION
	HIDROIZOLACIJA	HYDROISOLATION
	ŠLJUNAK	GRAVEL
	ČELIČNA KONSTRUKCIJA	STEEL CONSTRUCTION
	OLUCI	CHAMFER
	DROBLJENI KAMEN	GRAVEL
	NABIJENA ZEMLJA	HUDDLE GROUND




REV.	Opis revizije / Revision description	Datum/Date	Crtao/Drawn	Overio/Appr.
Broj ugovora / Contract No :12.01.12625/52-17				
Konzorcijum: Consortium:				
Odg. projektant: Respon. designer:		Ime i prezime / Name	Paraf/Sign.	Investitor: Client:
Licenca odg.proj.: Res. des. license:		300 4540 03		JP ELEKTROPRIVREDA SRBIJE PE ELEKTROPRIVREDA SERBIA
Vrsta teh. dok.: Project type:		IDR - Idejno rešenje IDR - Conceptual design		Objekat: Complex:
Datum: Date:		25.01.2018.	Projekcija: Projection:	Postrojenje: Facility:
Deo projekta: Project part:		Projekat arhitekture Architectural Design		Zona apsorbera Absorbers area
Razmera: Scale:		1/100		Deo postrojenja: Unit:
Naziv crteža: Drawing name:		PRESECI CROSS SECTIONS		C6-1HTD-Zgrada duvaljki 1HTD C6-1HTD-Oxidation air blower building
Crtež broj: Drawing number:			List/od: Page/of:	
NTFGD-S2.1-IDR-1.0.0-C6-1HTD-003D-rev00			3/4	
			Rev.	
			00	


FASADA 1 / FACADE 1

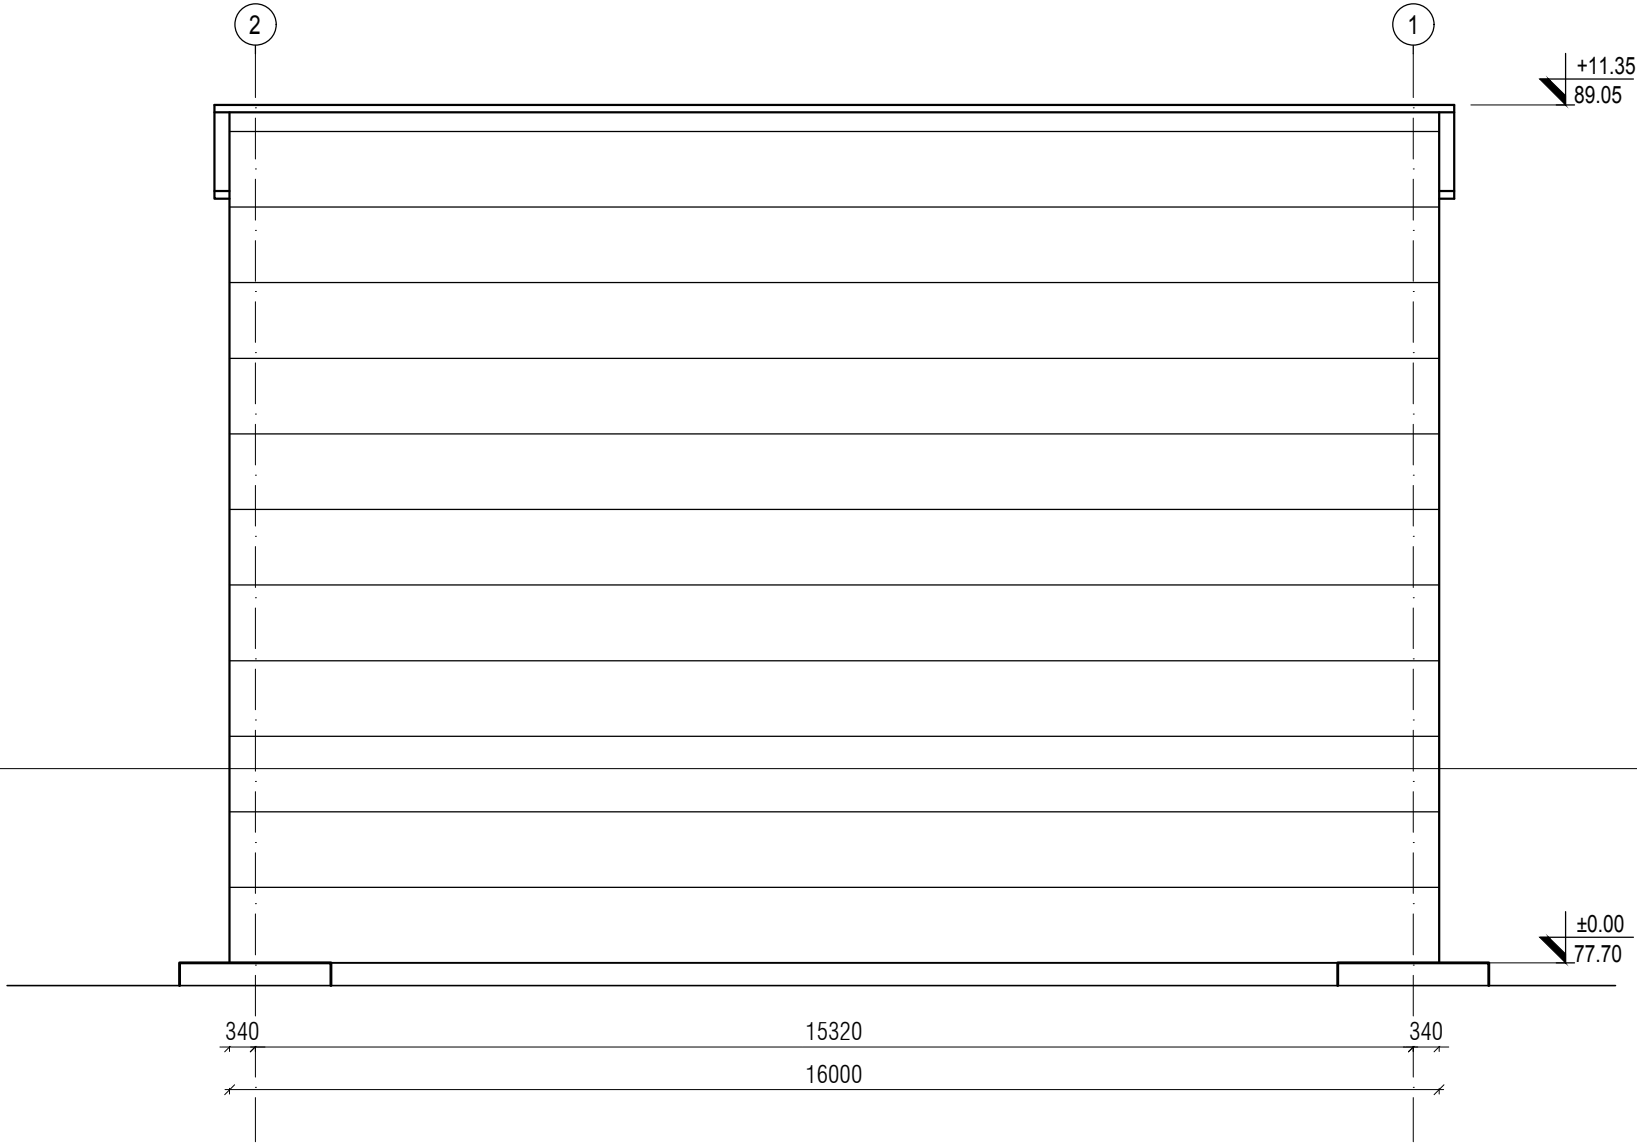


FASADA 2 / FACADE 2

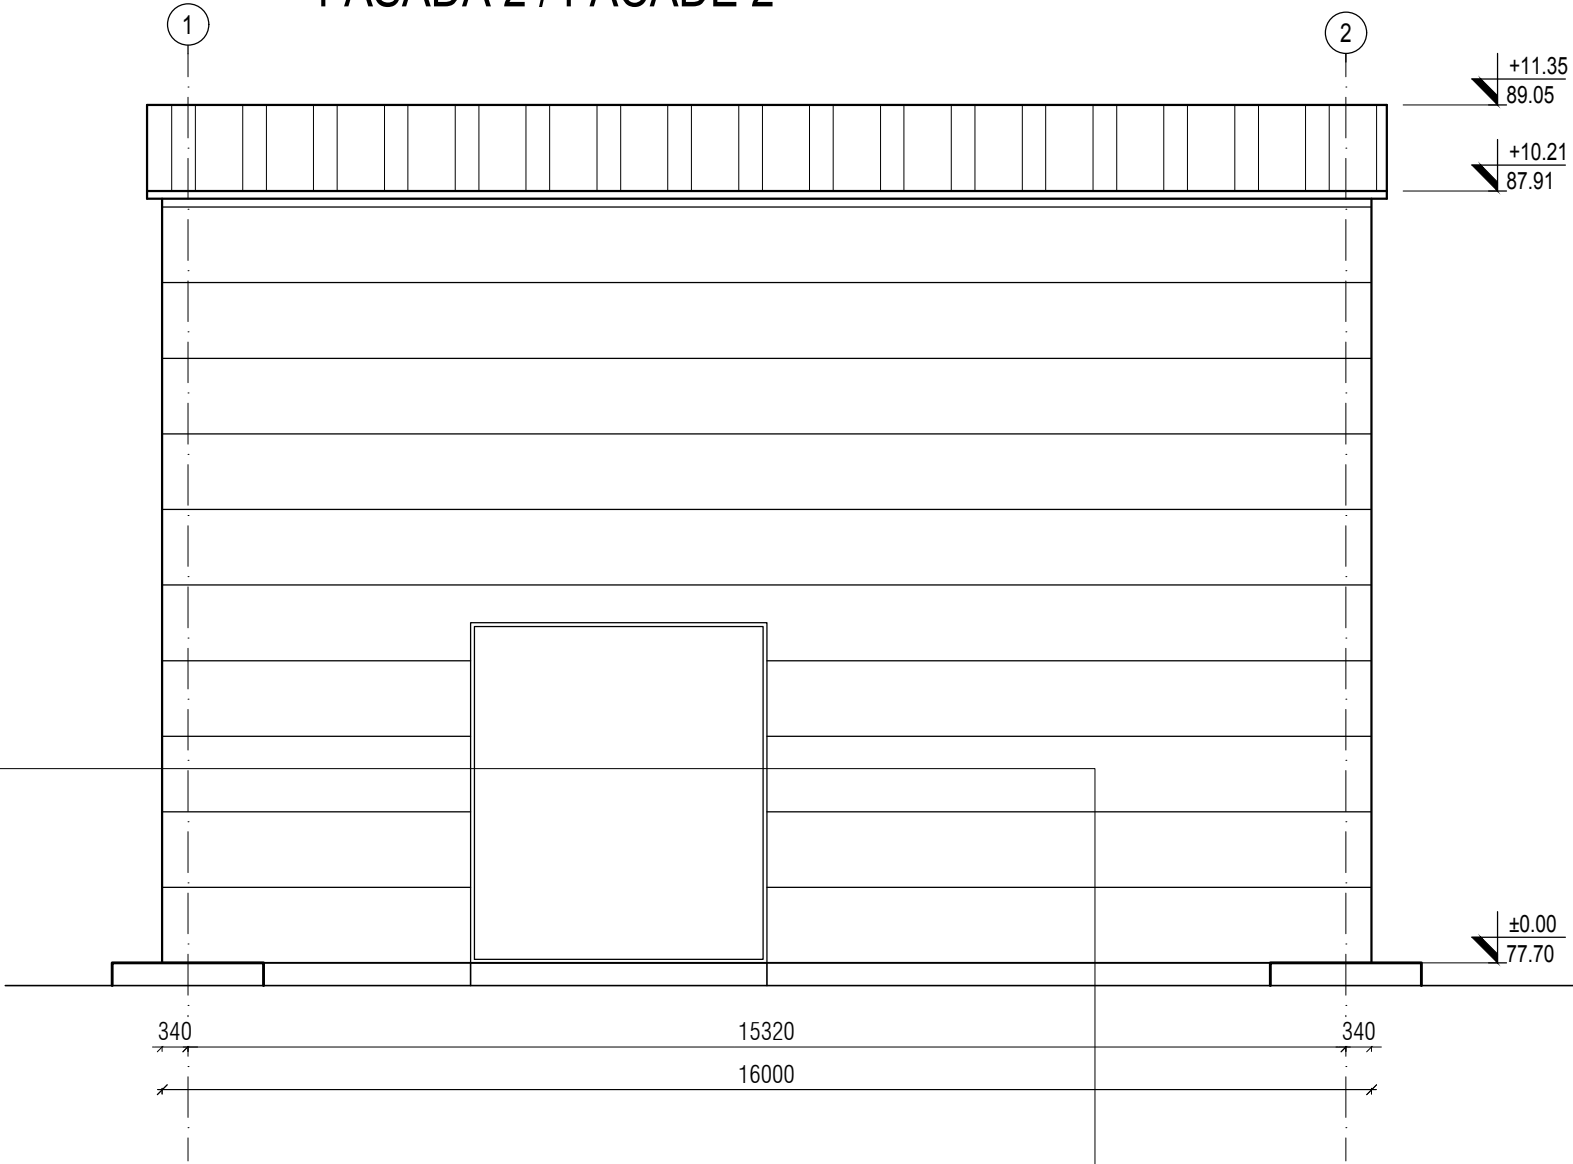



FASADA 3 / FACADE 3

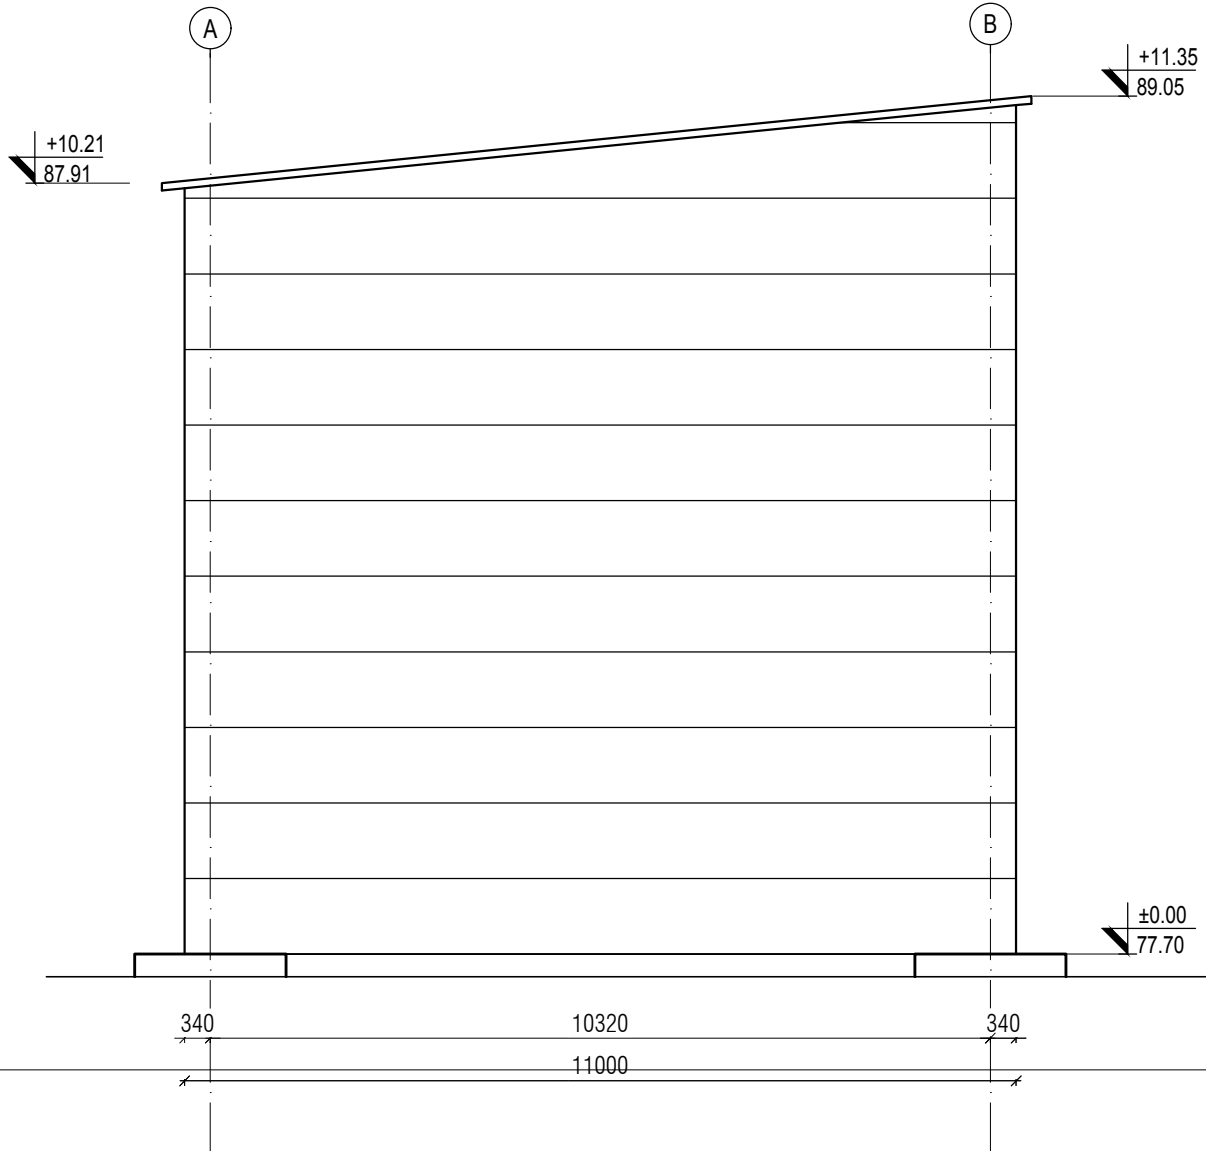

FASADA 4 / FACADE 4

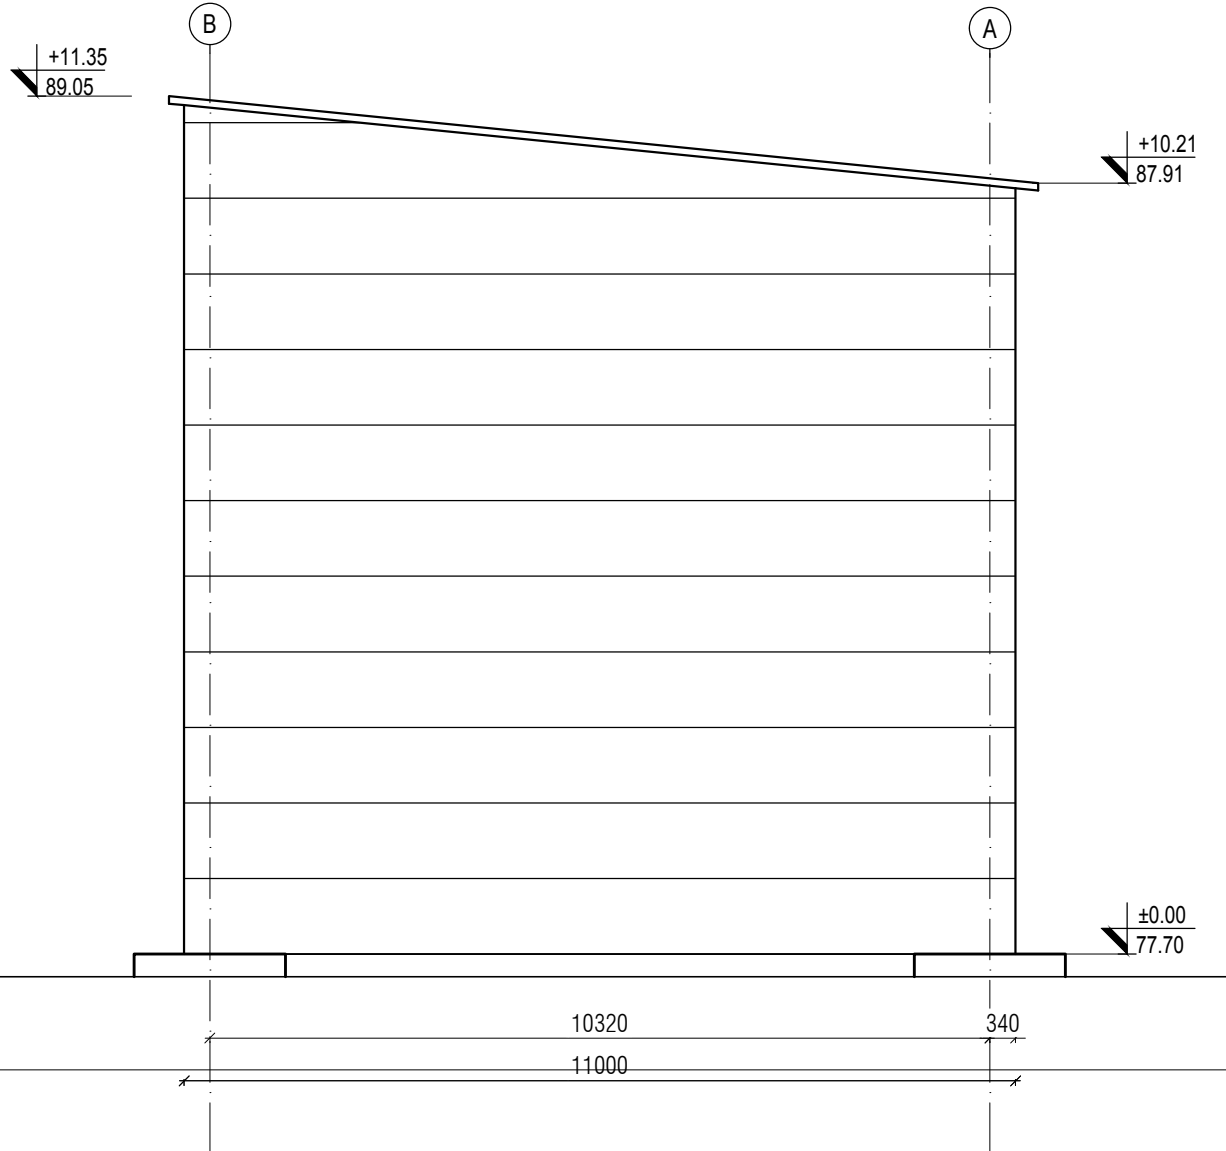

300 4540 03					
REV.		Opis revizije / Revision description		Datum/Date	
Broj ugovora / Contract No :12.01.12625/52-17					
Konzorcium: Consortium:		MITSUBISHI HITACHI POWER SYSTEMS		TOCHU	
		MITSUBISHI HITACHI POWER SYSTEMS EUROPE		Jedinstvo	
delta inženjering www.deltainzenjering.rs		Ime i prezime / Name Mirjana Lazić dipl.inž.arh. 300 4540 03 IDR - Idejno rešenje IDR - Conceptual design Date: 25.01.2018. Projekcija: Projection:		Investitor: Client: JP ELEKTROPRIVREDA SRBIJE PE ELEKTROPRIVREDA SERBIA Objekat: Complex: Postrojenje za ODG za TE Nikola Tesla A FGD Construction Project for TPP Nikola Tesla Postrojenje: Facility: Zona apsorbera Absorbers area Deo postrojenja: Unit: C6-1HTD-Zgrada duvaljki 1HTD C6-1HTD-Oxidation air blower building	
Razmera: Scale:		Naziv crteža: Drawing name:		Crtež broj: Drawing number:	
1/100		FASADE FACADES		NTFGD-S2.1-IDR-1.0.0-C6-1HTD-004D-rev00	
				List/od: Page/of: 4/4	
				Rev.	

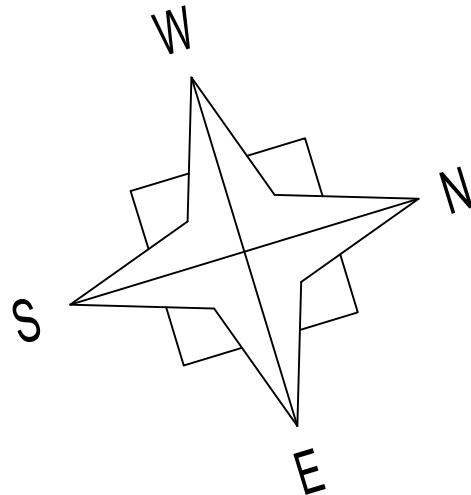
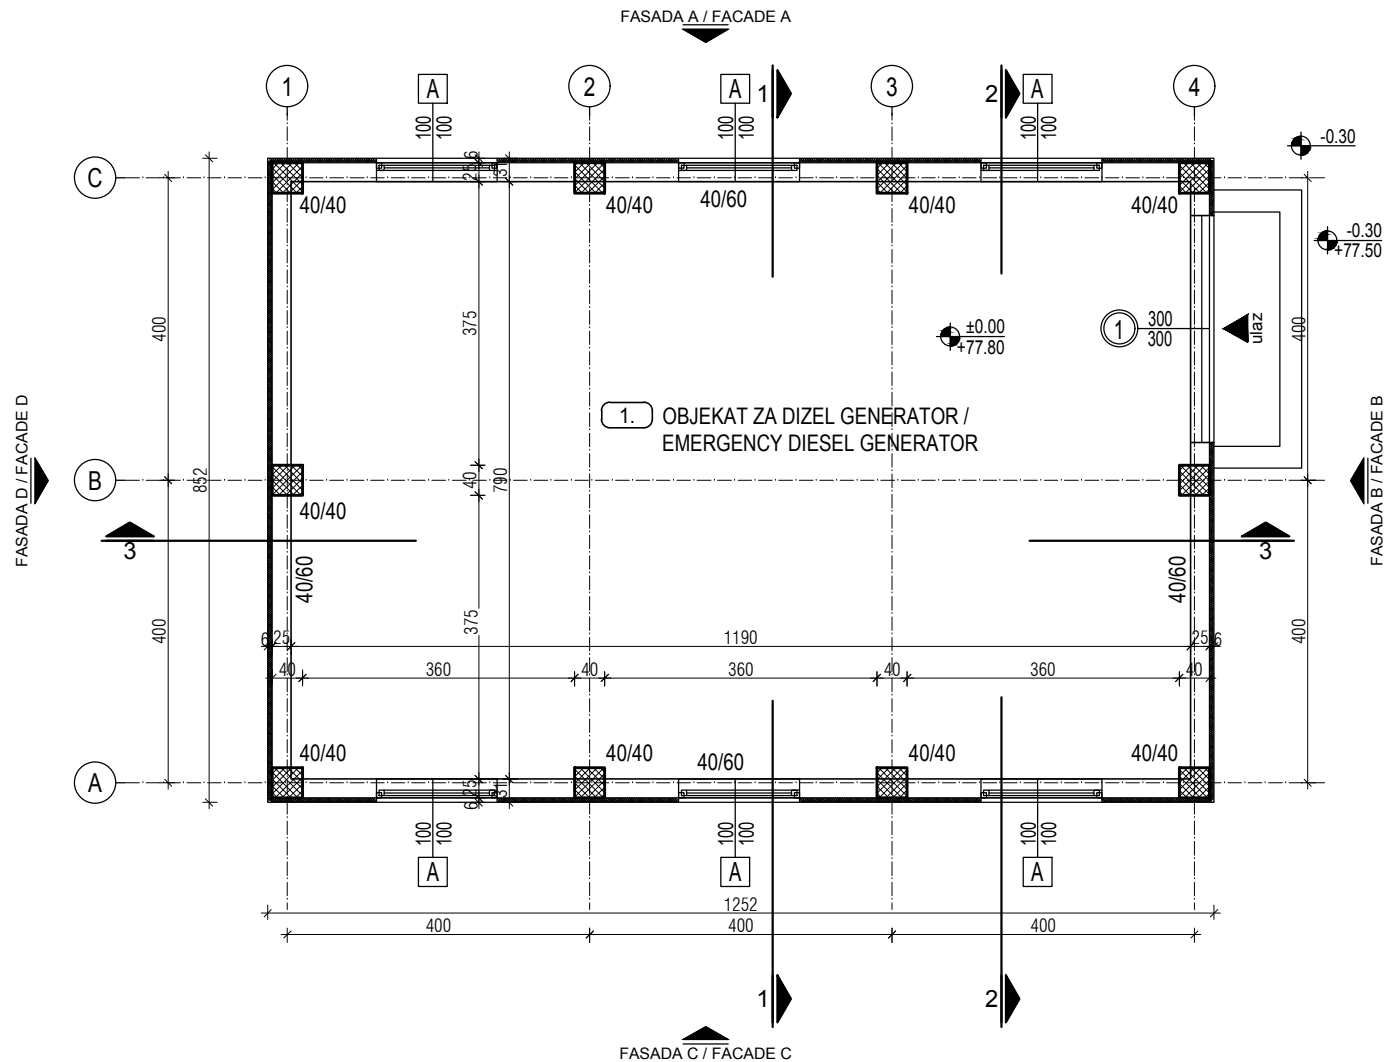


broj / No.	NAMENA PROSTORIJA / ROOMS	površina / area	obim / perimeter
		(m²)	(m')
OSNOVA PRIZEMLJA /GROUND FLOOR ±0.00			
OBJEKAT ZA DIZEL GENERATOR / EMERGENCY DIESEL GENERATOR BUILDING			
1	OBJEKAT ZA DIZEL GENERATOR / EMERGENCY DIESEL GENERATOR	93,56	41,40
UKUPNO / TOTAL:		93,56	41,40
NETO POVRŠINA PRIZEMLJA / NETO AREA GROUND FLOOR:		93,56	
BRUTO POVRŠINA PRIZEMLJA / BRUTO AREA GROUND FLOOR:		106,67	
BRGP / GBA:		106,67	
POVRŠINA HORIZONTALNE PROJEKCIJE KROVA / AREA HORIZONTAL PROJECTIONS OF THE ROOF:		107,51	

LEGENDA MATERIJALA:	LEGEND:
	ARMIRANI BETON
	NABIJENI BETON
	MRŠAVI BETON /TAMPON/
	GITER BLOK
	PUNA OPEKA
	FASADNI I KROVNI PANEL
	MOTAŽNI PREGRADNI ZID OD GK PLOČA
	TERMOIZOLACIJA
	HIDROIZOLACIJA
	ŠLJUNAK
	ČELIČNA KONSTRUKCIJA
	OLUCI
	DROBLJENI KAMEN
	NABIJENA ZEMLJA
	REINFORCED CONCRETE
	LEAN CONCRETE
	CLAY BLOCK
	BRICK BLOCK
	FACADES AND ROOF PANEL
	PREFABRICATED WALL PANELS
	THERMAL INSULATION
	HYDROISOLATION
	GRAVEL
	STEEL CONSTRUCTION
	CHAMFER
	GRAVEL
	HUDDLE GROUND



-			
-			
01		Promena visine objekta / Changed object dimensions	25.01.2018.
REV.		Opis revizije / Revision description	Datum/Date
Broj ugovora / Contract No :12.01.12625/52-17			
Konzorcium: Consortium:			
delta inženjering		Ime i prezime / Name	Paraf/Sign.
Odg. projektant: Respon. designer:		Mirjana Lazić dipl.inž.arh.	
Licenca odg.proj.: Res. des. license:		300 4540 03	
Vrsta teh. dok.: Project type:		IDR - Idejno rešenje IDR - Conceptual design	
Datum: Date:		25.01.2018.	Projekcija: Projection:
Deo projekta: Project part:		Projekat arhitekture Architectural Design	
Razmera: Scale:		OSNOVA PRIZEMLJA GROUND FLOOR PLAN	Crtež broj: Drawing number:
1/100			NTFGD-S2.5-IDR-1.0.0-C7-001D-rev00
			List/od: Page/of:
			1/5
			Rev.
			01

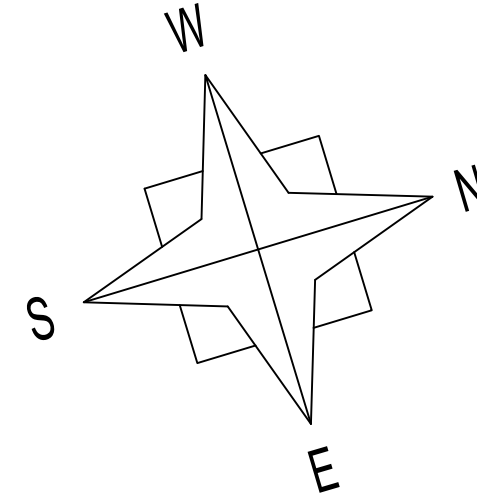
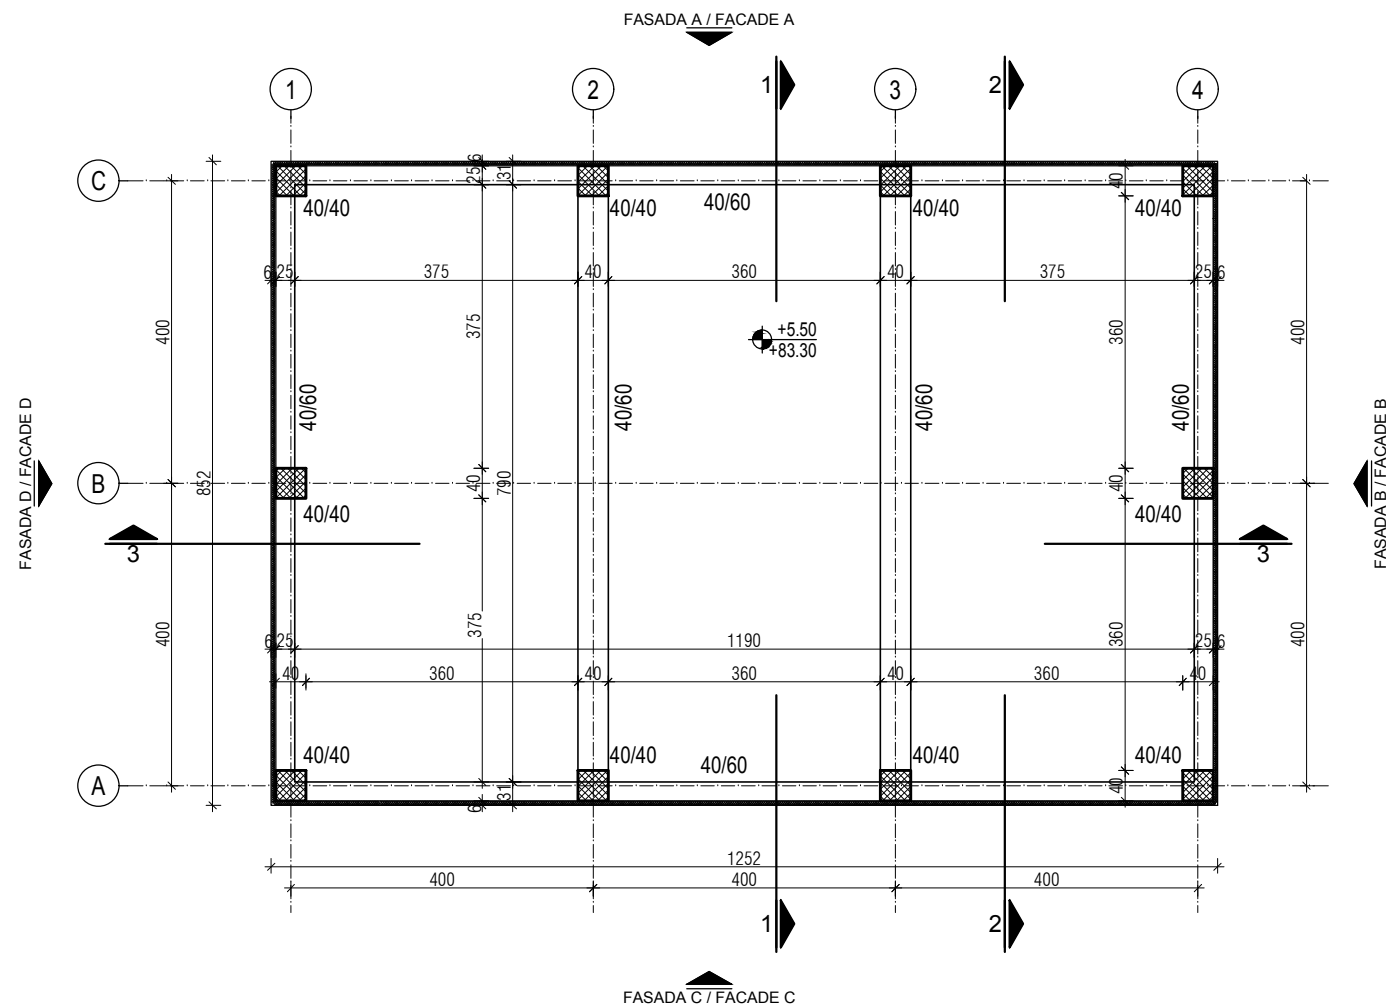


LEGENDA MATERIJALA:

LEGEND:

	ARMIRANI BETON	REINFORCED CONCRETE
	NABIJENI BETON	LEAN CONCRETE
	MRŠAVI BETON /TAMPON/	LEAN CONCRETE
	GITER BLOK	CLAY BLOCK
	PUNA OPEKA	BRICK BLOCK
	FASADNI I KROVNI PANEL	FACADES AND ROOF PANEL
	MOTAŽNI PREGRADNI ZID OD GK PLOČA	PREFABRICATED WALL PANELS
	TERMOIZOLACIJA	THERMAL INSULATION
	HIDROIZOLACIJA	HYDROINSULATION
	ŠLJUNAK	GRAVEL
	ČELIČNA KONSTRUKCIJA	STEEL CONSTRUCTION
	OLUCI	CHAMFER
	DROBLJENI KAMEN	GRAVEL
	NABIJENA ZEMLJA	HUDDLE GROUND

 delta inženjering www.deltainzenjering.rs		Odg. projektant: Respon. designer: Mirjana Lazić dipl.inž.arh.		Paraf/Sign. 		Investitor: Client:  JP ELEKTROPRIVREDA SRBIJE PE ELEKTROPRIVREDA SERBIA		Objekt: Complex: Postrojenje za ODG za TE Nikola Tesla A FGD Construction Project for TPP Nikola Tesla	
Licenca odg.proj.: 300 4540 03		Vrstu teh. dok.: IDR - Idejno rešenje		Datum: Date: 25.01.2018.		Projekcija: Projection:  		Postrojenje: Facility: Zona apsorbera Absorbers area	
Deo projekta: Project part: Projekat arhitekture Architctural Design		Deo postrojenja: Unit: C7-Zgrada dizel agregata C7-Emergency disel generator		Razmera: Scale: 1/100		Naziv crteža: Drawing name: POGLED NA TAVANICU CEILING PLAN		Crtež broj: Drawing number: NTFGD-S2.5-IDR-1.0.0-C7-002D-rev00	
List/od: Page/of: 2/5		Rev. 		Konzorcium: Consortium:    		Broj ugovora / Contract No : 12.01.12625/52-17		Datum/Date: 25.01.2018.	
Opis revizije / Revision description		Datum/Date: 25.01.2018.		I. Ilić, inž.arh.		Crtao/Drawn		Overio/Appr.	
Promena visine objekta / Changed object dimensions		Datum/Date: 25.01.2018.		I. Ilić, inž.arh.		Crtao/Drawn		Overio/Appr.	

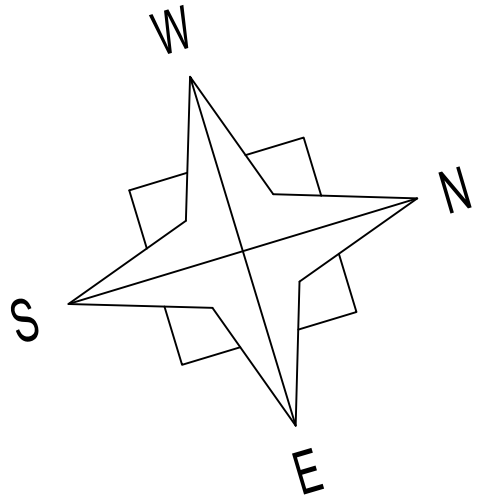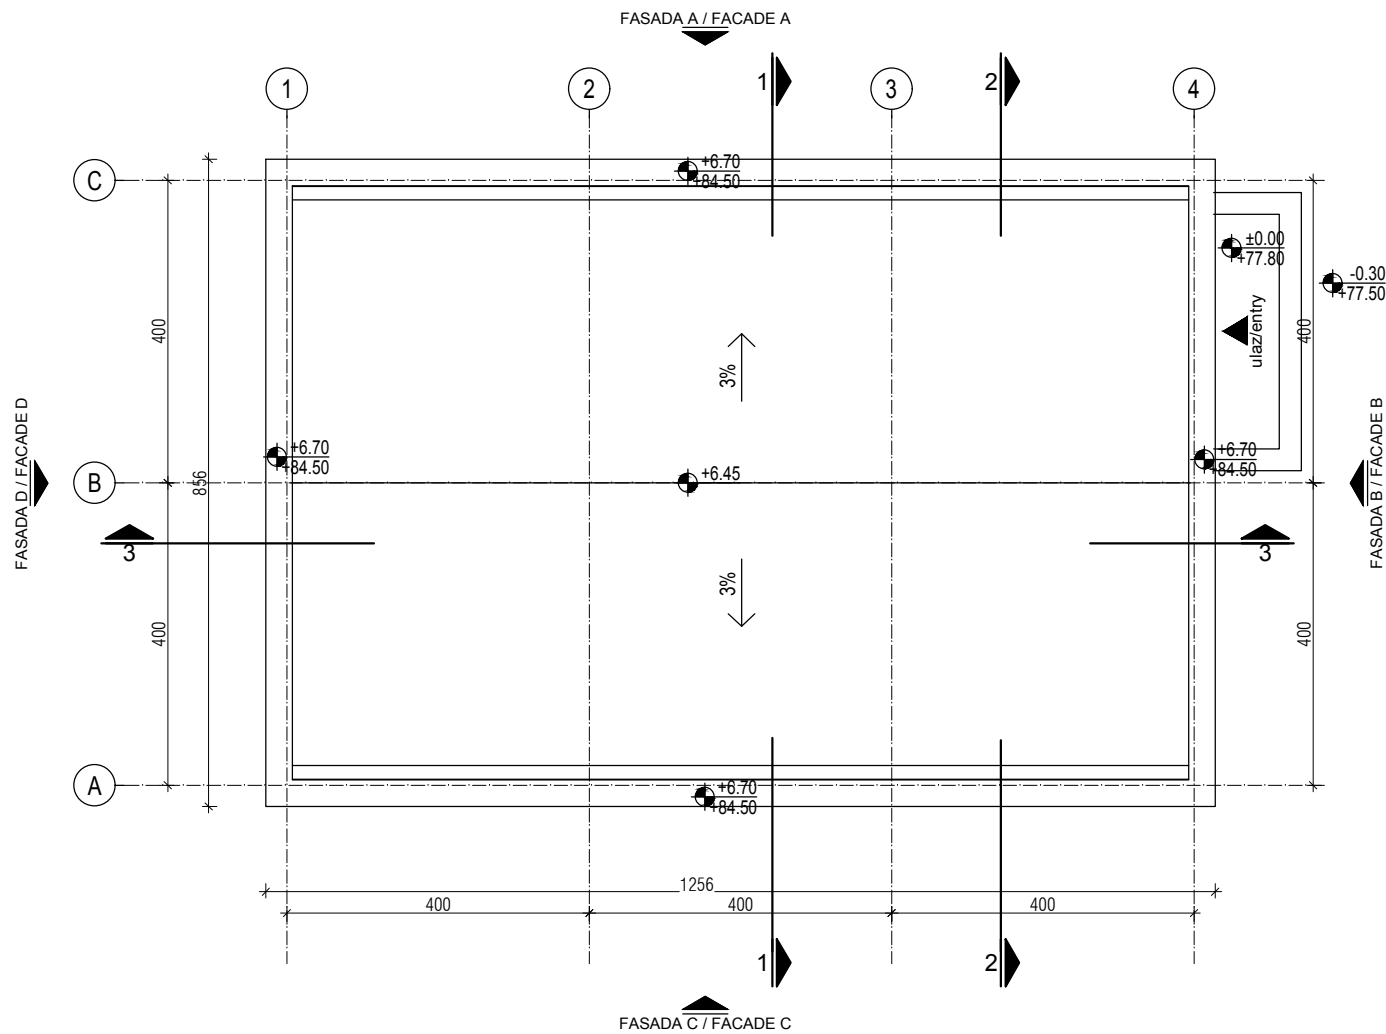


broj / No.	NAMENA PROSTORIJA / ROOMS	površina / area	obim / perimeter
		(m ²)	(m')
OSNOVA PRIZEMLJA /GROUND FLOOR ±0.00			
OBJEKT ZA DIZEL GENERATOR / EMERGENCY DIESEL GENERATOR BUILDING			
1	OBJEKT ZA DIZEL GENERATOR / EMERGENCY DIESEL GENERATOR	93,56	41,40
UKUPNO / TOTAL:		93,56	41,40
NETO POVRŠINA PRIZEMLJA / NETO AREA GROUND FLOOR:		93,56	
BRUTO POVRŠINA PRIZEMLJA / BRUTO AREA GROUND FLOOR:		106,67	
BRGP / GBA:		106,67	
POVRŠINA HORIZONTALNE PROJEKCIJE KROVA / AREA HORIZONTAL PROJECTIONS OF THE ROOF:		107,51	

LEGENDA MATERIJALA:	LEGEND:
	ARMIRANI BETON
	NABIJENI BETON
	MRŠAVI BETON /TAMPON/
	GITER BLOK
	PUNA OPEKA
	FASADNI I KROVNI PANEL
	MOTAŽNI PREGRADNI ZID OD GK PLOČA
	TERMOIZOLACIJA
	HIDROIZOLACIJA
	ŠLJUNAK
	ČELIČNA KONSTRUKCIJA
	OLUCI
	DROBLJENI KAMEN
	NABIJENA ZEMLJA
	REINFORCED CONCRETE
	LEAN CONCRETE
	CLAY BLOCK
	BRICK BLOCK
	FACADES AND ROOF PANEL
	PREFABRICATED WALL PANELS
	THERMAL INSULATION
	HYDROISOLATION
	GRAVEL
	STEEL CONSTRUCTION
	CHAMFER
	GRAVEL
	HUDDLE GROUND


KONZORCIJUM: Consortium:		MITSUBISHI HITACHI POWER SYSTEMS		ITOCHU		MITSUBISHI HITACHI POWER SYSTEMS EUROPE		Jedinstvo	
delta inženjering		Odg. projektant: Respon. designer:		Ime i prezime / Name		Paraf/Sign.		Investitor: Client:	
www.deltainzenjering.rs		Licenca odg.proj.: Res. des. license:		300 4540 03		Mirjana Lazić dipl.inž.arh.		JP ELEKTROPRIVREDA SRBIJE PE ELEKTROPRIVREDA SERBIA	
Vrsta teh. dok.: Project type:		IDR - Idejno rešenje IDR - Conceptual design		Datum: Date:		25.01.2018.		Projekcija: Projection:	
Deo projekta: Project part:		Projekat arhitekture Architectural Design		Postrojenje: Facility:		Zona apsorbera Absorbers area		Deo postrojenja: Unit:	
Razmera: Scale:		Naziv crteža: Drawing name:		OSNOVA KROVNIH RAVNI ROOF PLAN		Crtež broj: Drawing number:		NTFGD-S2.5-IDR-1.0.0-C7-003D-rev00	
1/100								List/od: Page/of: 3/5	
								Rev. 01	



POPREČNI PRESEK 1-1
CROSS SECTION 1-1 /

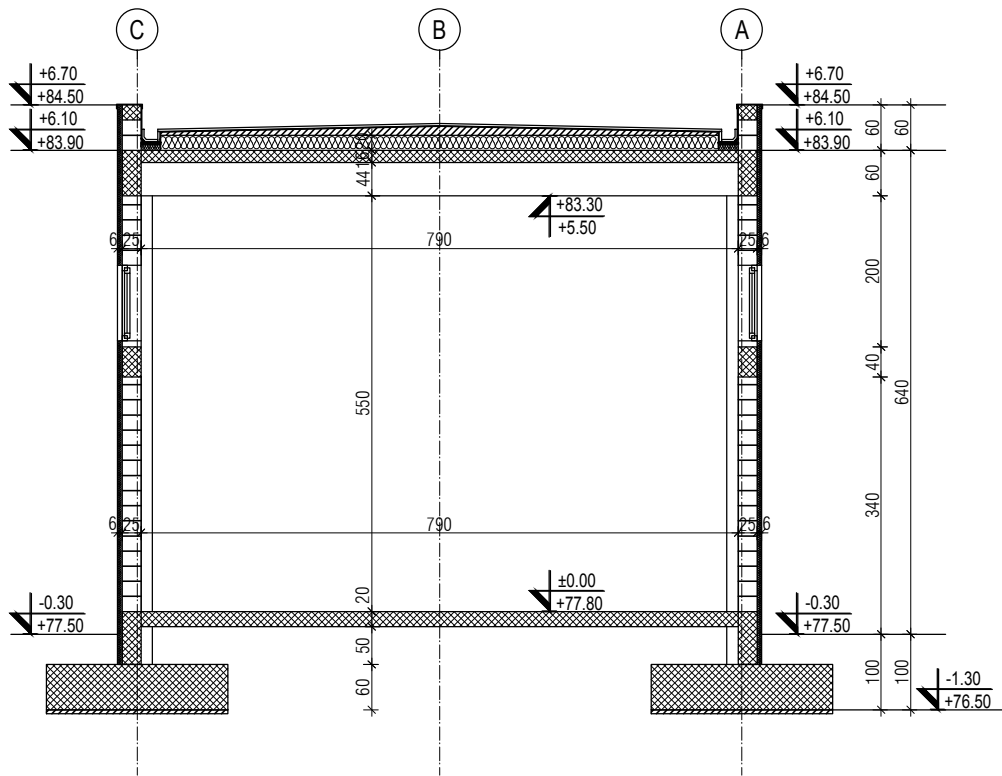


POPREČNI PRESEK 2-2
CROSS SECTION 2-2 /

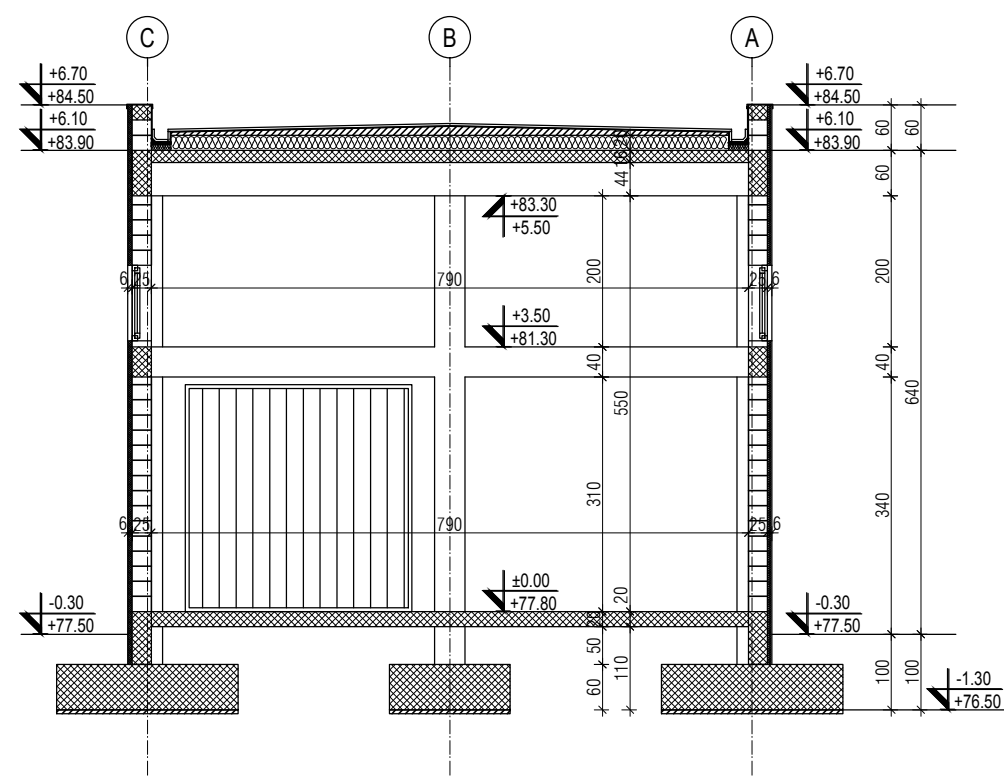


LEGENDA MATERIJALA:		LEGEND:	
	ARMIRANI BETON		REINFORCED CONCRETE
	NABUJENI BETON		LEAN CONCRETE
	MRŠAVI BETON /TAMPON/		LEAN CONCRETE
	GITER BLOK		CLAY BLOCK
	PUNA OPEKA		BRICK BLOCK
	FASADNI I KROVNI PANEL		FACADES AND ROOF PANEL
	MOTAŽNI PREGRADNI ZID OD GK PLOČA		PREFABRICATED WALL PANELS
	TERMOIZOLACIJA		THERMAL INSULATION
	HIDROIZOLACIJA		HYDROISOLATION
	ŠLJUNAK		GRAVEL
	ČELIČNA KONSTRUKCIJA		STEEL CONSTRUCTION
	OLUCI		CHAMFER
	DROBLJENI KAMEN		GRAVEL
	NABUJENA ZEMLJA		HUDDLE GROUND

PRESEK 3-3/
SECTION 3-3

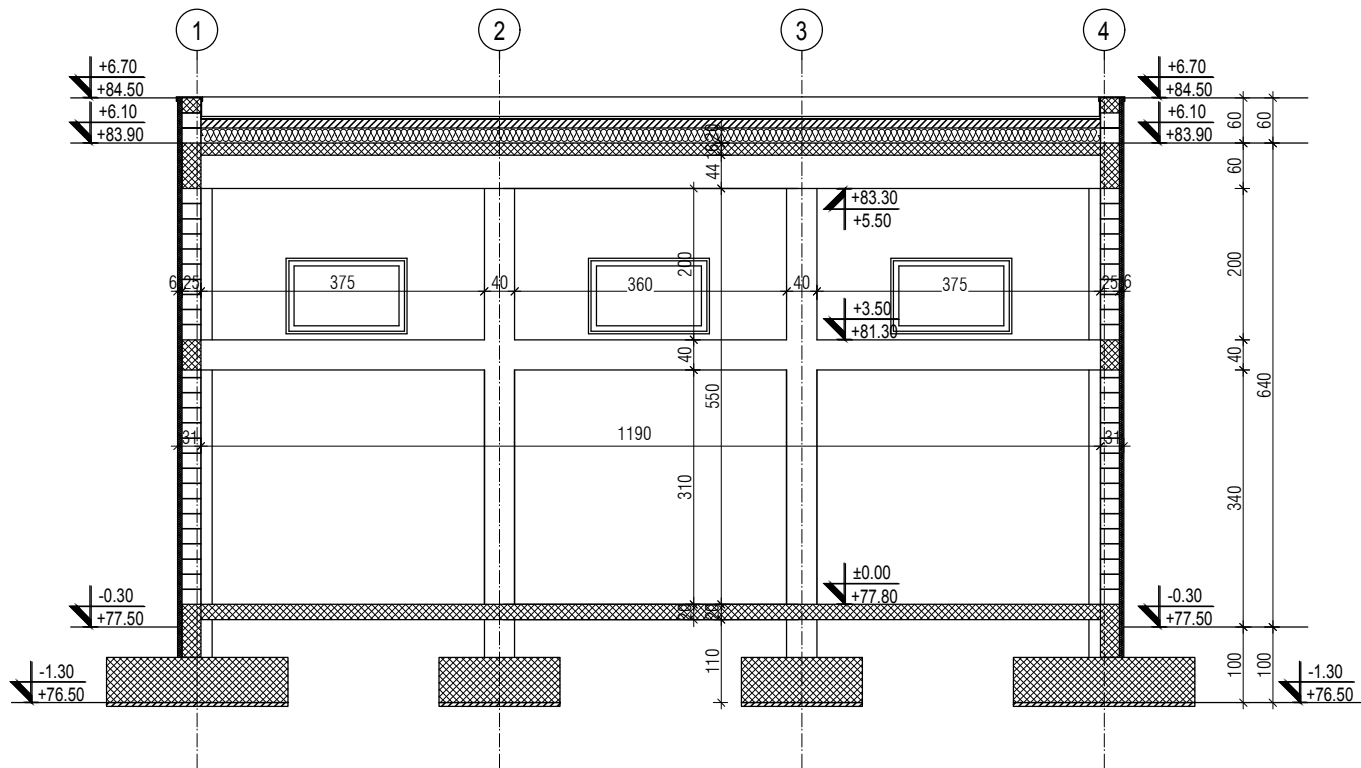


-			
-			
01			
REV.		Promena visine objekta / Changed object dimensions	25.01.2018.
		Opis revizije / Revision description	I. Ilić, inž.arh.
		Datum/Date	Crtao/Drawn
		Overio/Appr.	
Broj ugovora / Contract No :12.01.12625/52-17			
Konzorcium: Consortium:			
delta inženjering		Ime i prezime / Name	Paraf/Sign.
Odg. projektant: Respon. designer:		Mirjana Lazić dipl.inž.arh.	
Licenca odg.proj.: Res. des. license:		300 4540 03	
Vrsta teh. dok.: Project type:		IDR - Idejno rešenje IDR - Conceptual design	
Datum: Date:		25.01.2018.	Projekcija: Projection:
Deo projekta: Project part:		Projekat arhitekture Architectural Design	
Razmera: Scale:		PRESECI 1-1, 2-2, 3-3 CROSS SECTION 1-1, 2-2, 3-3	
Naziv crteža: Drawing name:			
		Crtež broj: Drawing number:	List/od: Page/of:
		NTFGD-S2.5-IDR-1.0.0-C7-004D-rev00	4/5
			Rev.
			01


IZGLED D / FACADE D

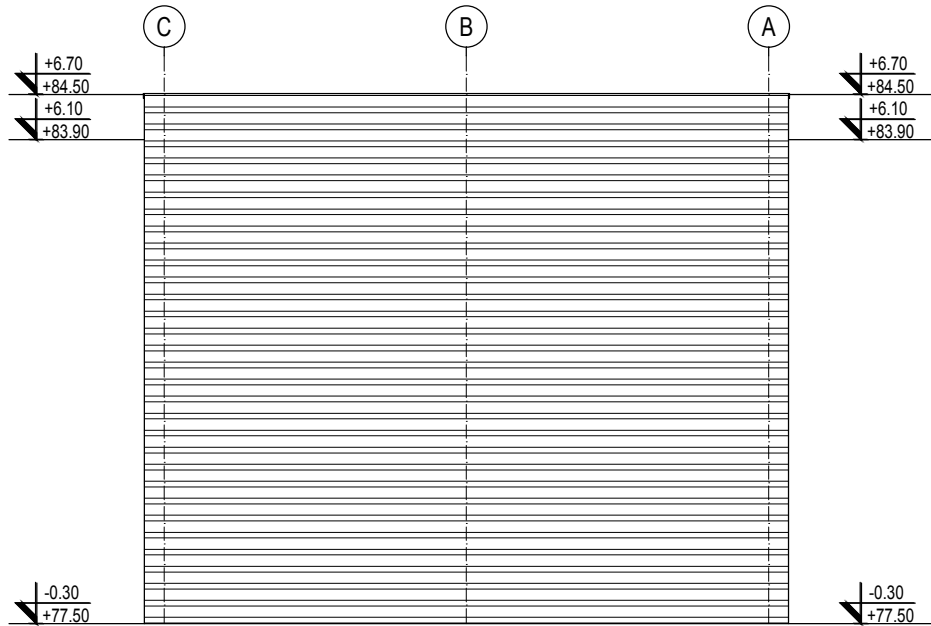


IZGLED B / FACADE B

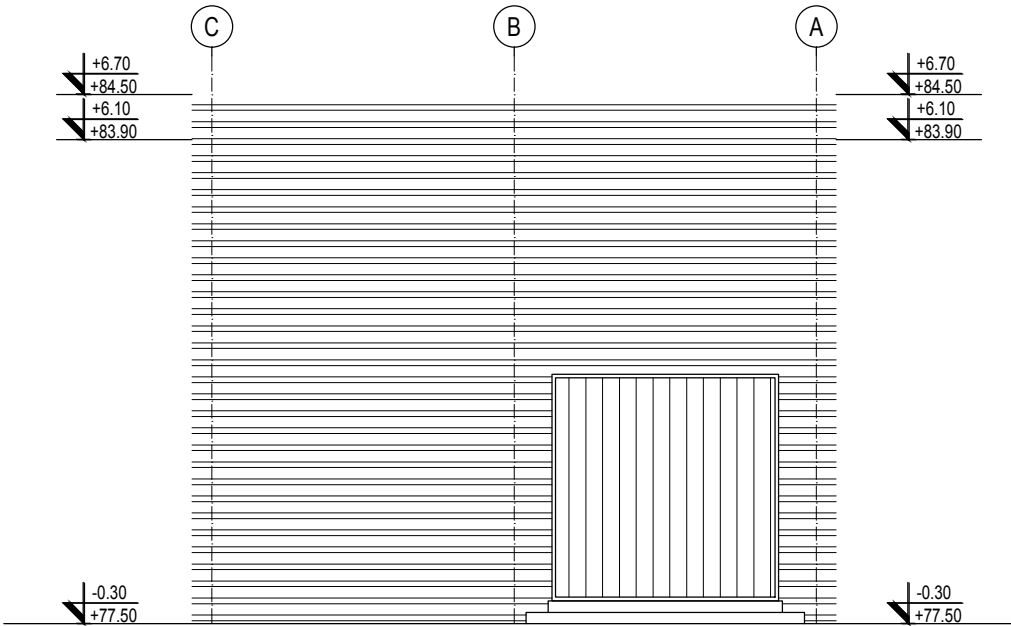

IZGLED C / FACADE C

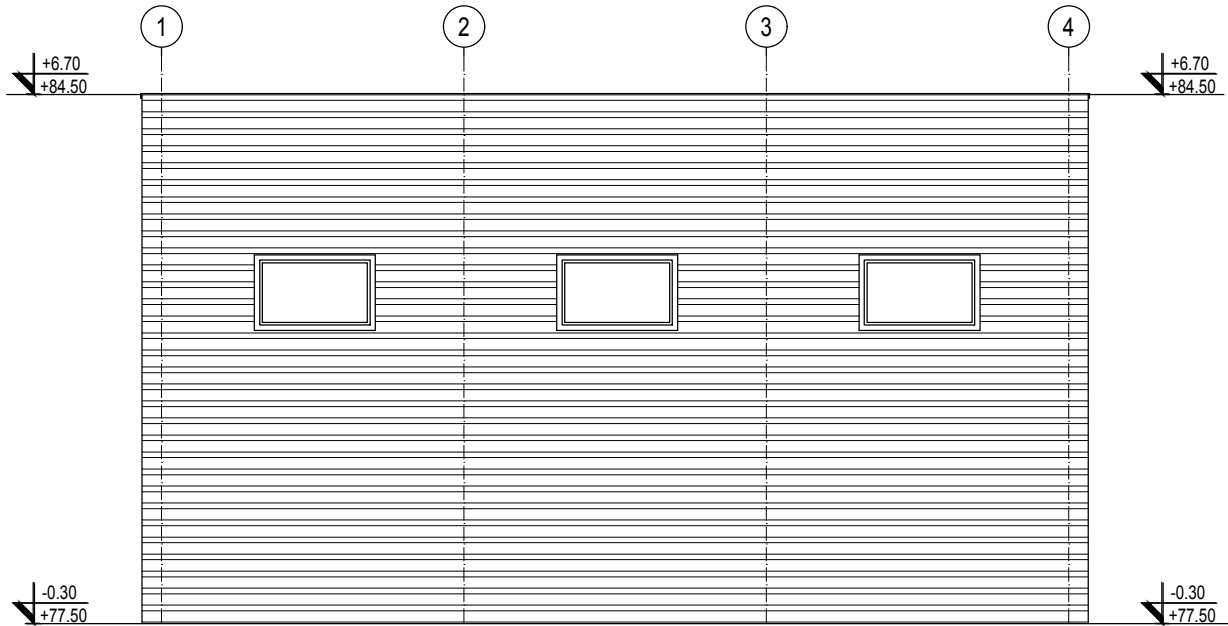


IZGLED A / FACADE A

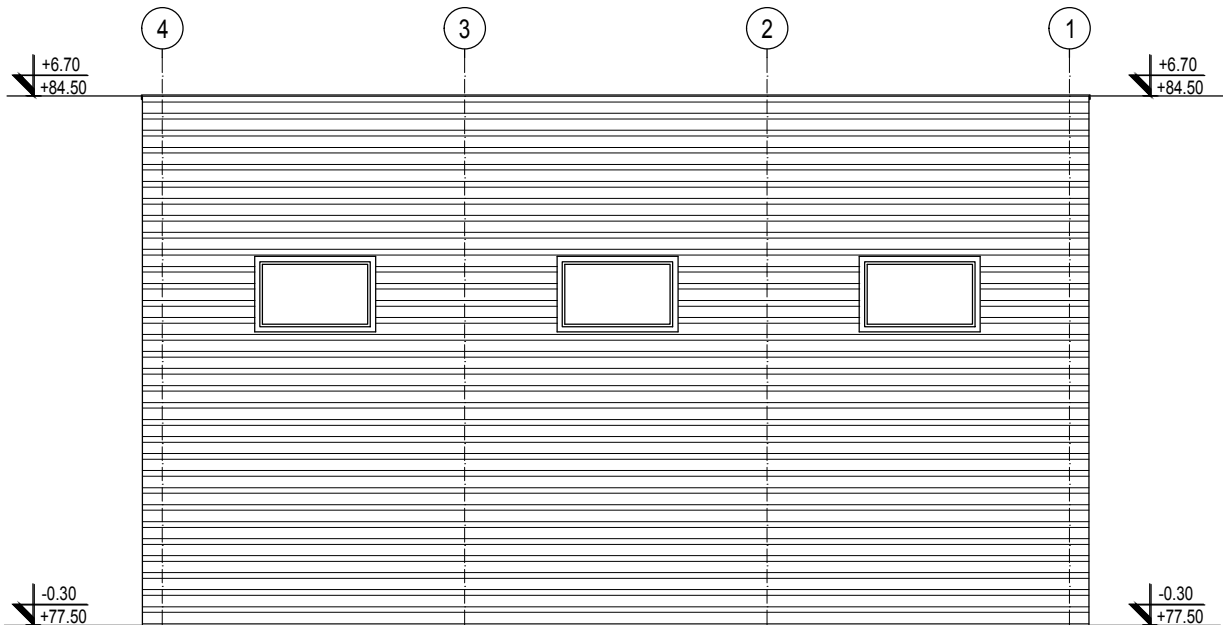


REV.	Opis revizije / Revision description	Datum/Date	Crtao/Drawn	Overio/Apr.
Broj ugovora / Contract No :12.01.12625/52-17				
Konzorcium: Consortium:				
 www.deltainzenjering.rs	Odg. projektant: Respon. designer:	Ime i prezime / Name	Paraf/Sign.	Investitor: Client:
	Licenca odg.proj.: Res. des. license:	Mirjana Lazić dipl.inž.arh.		JP ELEKTROPRIVREDA SRBIJE PE ELEKTROPRIVREDA SERBIA
	Vrsta teh. dok.: Project type:	300 4540 03		Objekat: Complex:
	Datum: Date:	IDR - Idejno rešenje IDR - Conceptual design		Postrojenje: Facility:
	Deo projekta: Project part:	25.01.2018.	Projekcija: Projection:	Zona apsorbera Absorbers area
Razmera: Scale:	Naziv crteža: Drawing name:	Projekat arhitekture Architectural Design		Deo postrojenja: Unit:
1/100	FASADE FACADES			C7-Zgrada dizel agregata C7-Emergency diesel generator
Crtaj broj: Drawing number:			List/od: Page/of:	
NTFGD-S2.5-IDR-1.0.0-C7-005D-rev00			5/5	
			Rev.	

A1- DRENAŽNA JAMA ABSORBERA - PLAN OPLATE ODVODNE JAME /
A1- ABSORBER AREA DRAIN PIT- FORMWORK PLAN OF DRAIN PIT

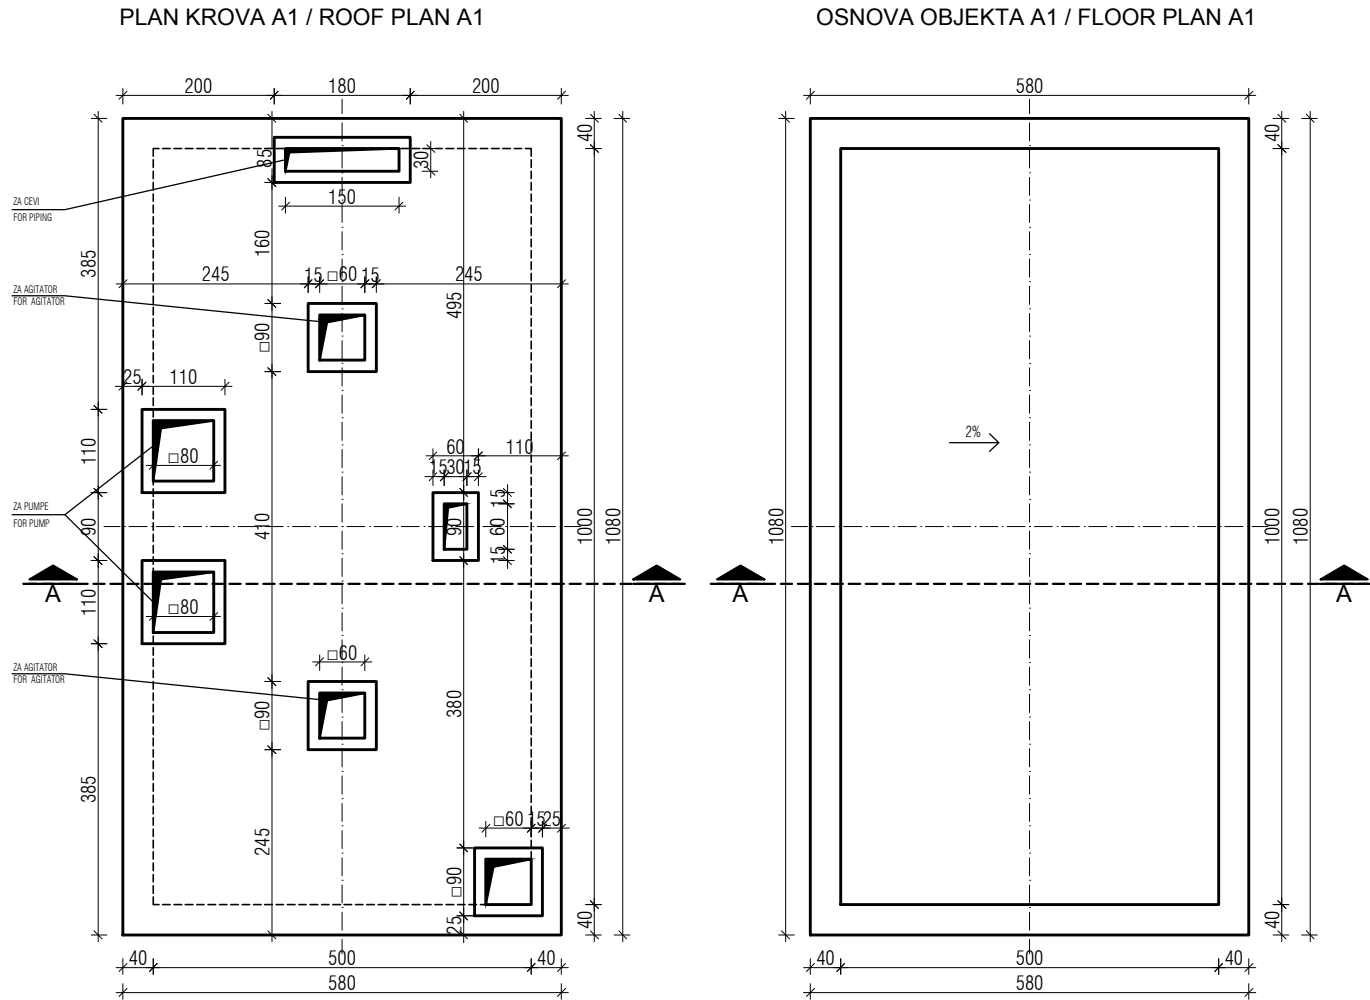

A2- DRENAŽNA JAMA ABSORBERA - PLAN OPLATE DRENAŽNE JAME /
A2- ABSORBER AREA DRAIN PIT- FORMWORK PLAN OF DRAIN PIT


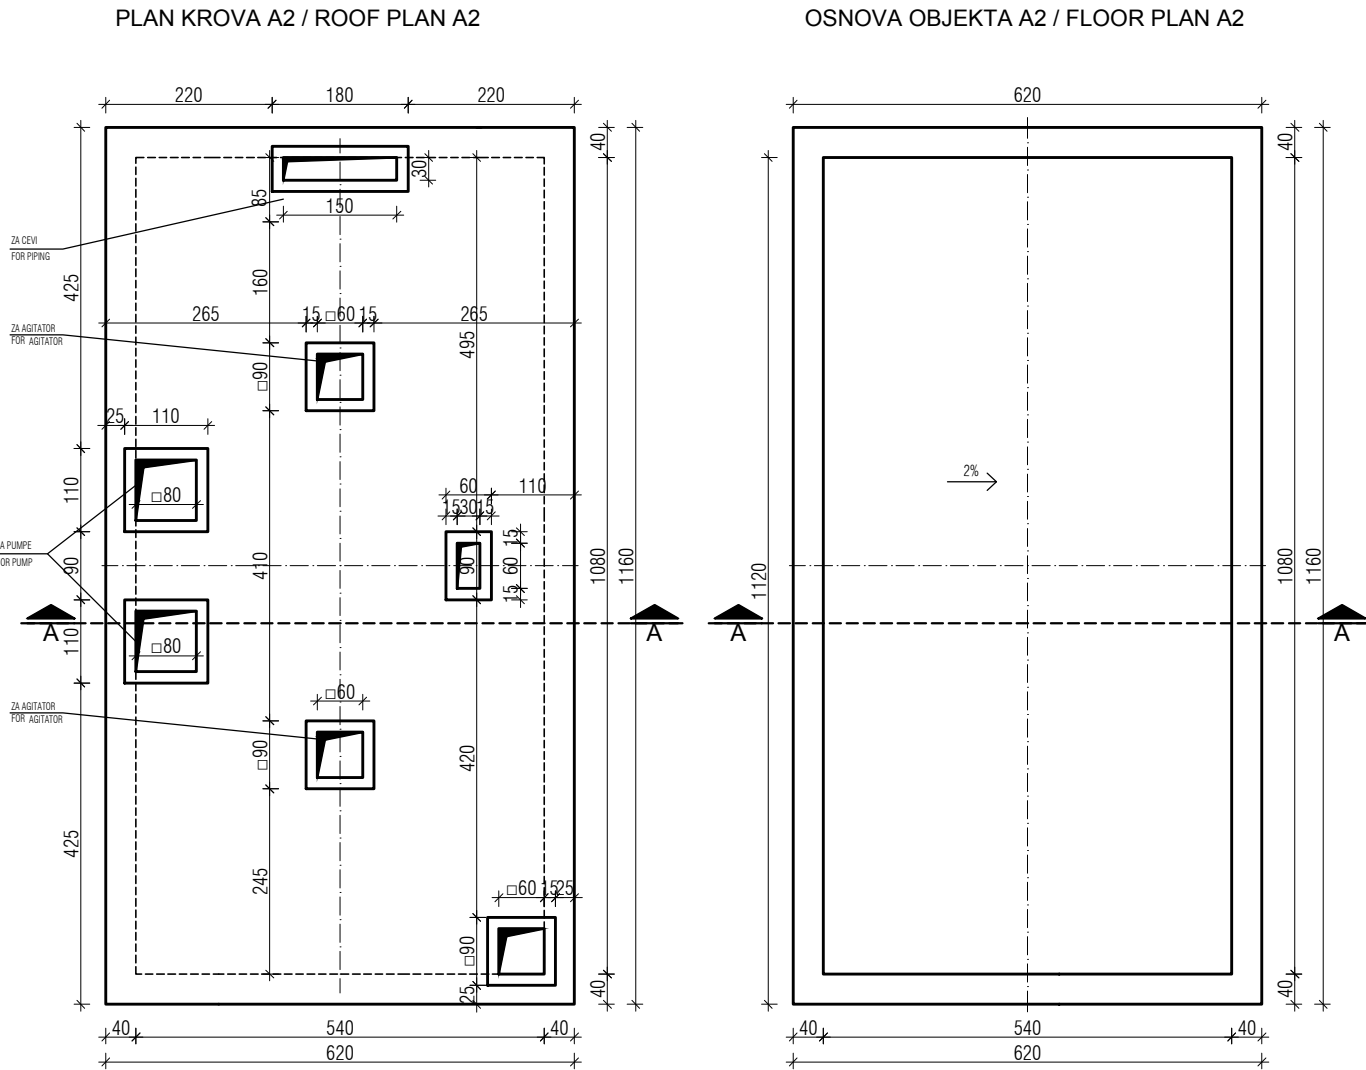


LEGENDA MATERIJALA:		LEGEND:	
	ARMIRANI BETON		REINFORCED CONCRETE
	NABIJENI BETON		LEAN CONCRETE
	MRŠAVI BETON /TAMPON/		LEAN CONCRETE
	GITER BLOK		CLAY BLOCK
	PUNA OPEKA		BRICK BLOCK
	FASADNI I KROVNI PANEL		FACADES AND ROOF PANEL
	MOTAŽNI PREGRADNI ZID OD GK PLOČA		PREFABRICATED WALL PANELS
	TERMOIZOLACIJA		THERMAL INSULATION
	HIDROIZOLACIJA		HYDROISOLATION
	ŠLJUNAK		GRAVEL
	ČELIČNA KONSTRUKCIJA		STEEL CONSTRUCTION
	OLUCI		CHAMFER
	DROBLJENI KAMEN		GRAVEL
	NABIJENA ZEMLJA		HUDDLE GROUND

C10-A1, C10-A2 - ABSORBER AREA DRAIN PIT- FORMWORK PLAN OF DRAIN PIT /
C10-A1, C10-A2 - DRENAŽNA JAMA ABSORBERA - PLAN OPLATE DRENAŽNE JAME ABSORBERA





broj / No.	NAMENA PROSTORIJA / ROOMS	površina / area	obim / perimeter
		(m²)	(m')
OSNOVA OBJEKTA / GROUND FLOOR -5.70			
DRENAŽNA JAMA ABSORBERA A1/ ABSORBER AREA DRAIN PIT A1			
1	Odvodna jama absorbera / Absorber Area Drain Pit	50.00	30.00
UKUPNO / TOTAL:		50.00	30.00
NETO POVRŠINA PRIZEMLJA / NETO AREA GROUND FLOOR:		50.00	
BRUTO POVRŠINA PRIZEMLJA / BRUTO AREA GROUND FLOOR:		62.64	
BRGP / GBA:		62.64	
POVRŠINA HORIZONTALNE PROJEKCIJE KROVA / AREA HORIZONTAL PROJECTIONS OF THE ROOF:		62.64	

broj / No.	NAMENA PROSTORIJA / ROOMS	površina / area	obim / perimeter
		(m²)	(m')
OSNOVA OBJEKTA / GROUND FLOOR -5.70			
DRENAŽNA JAMA ABSORBERA A2/ ABSORBER AREA DRAIN PIT A2			
1	Odvodna jama absorbera / Absorber Area Drain Pit	50.00	30.00
UKUPNO / TOTAL:		50.00	30.00
NETO POVRŠINA PRIZEMLJA / NETO AREA GROUND FLOOR:		50.00	
BRUTO POVRŠINA PRIZEMLJA / BRUTO AREA GROUND FLOOR:		62.64	
BRGP / GBA:		62.64	
POVRŠINA HORIZONTALNE PROJEKCIJE KROVA / AREA HORIZONTAL PROJECTIONS OF THE ROOF:		62.64	

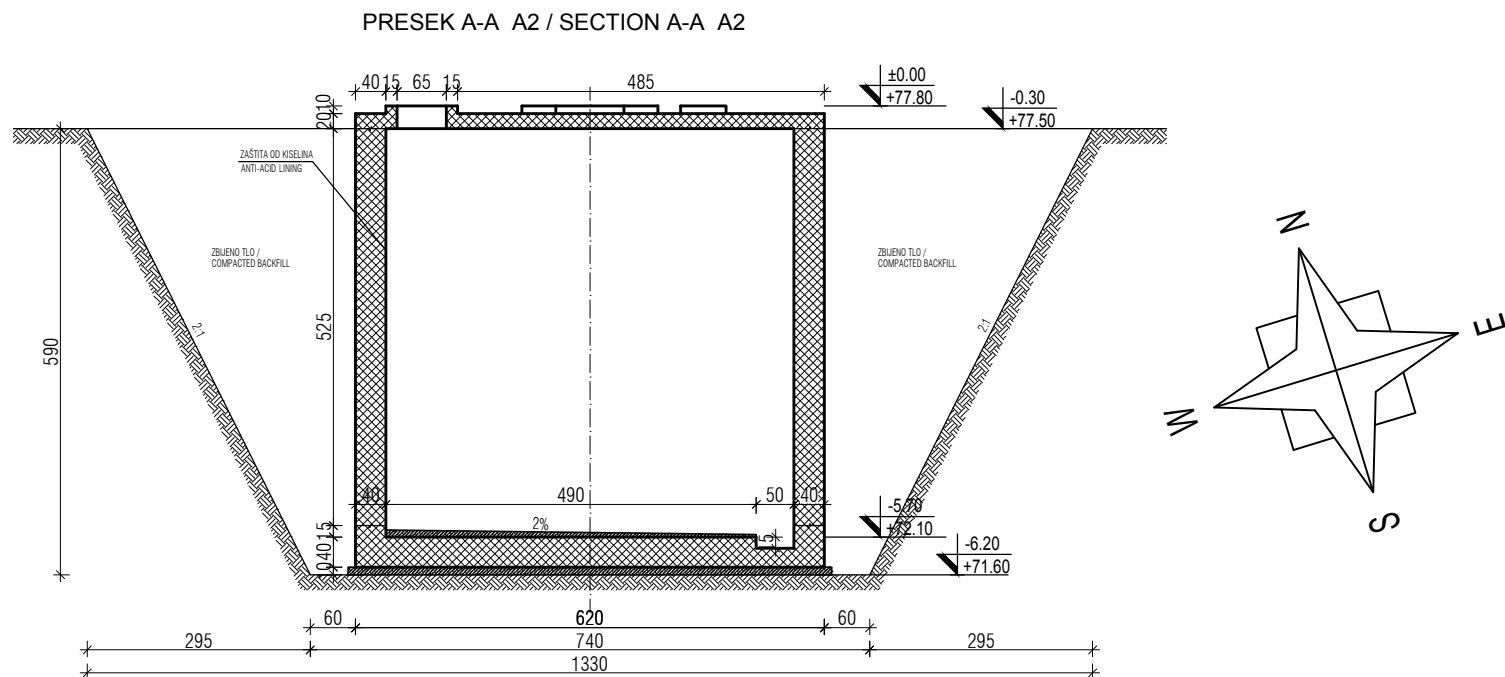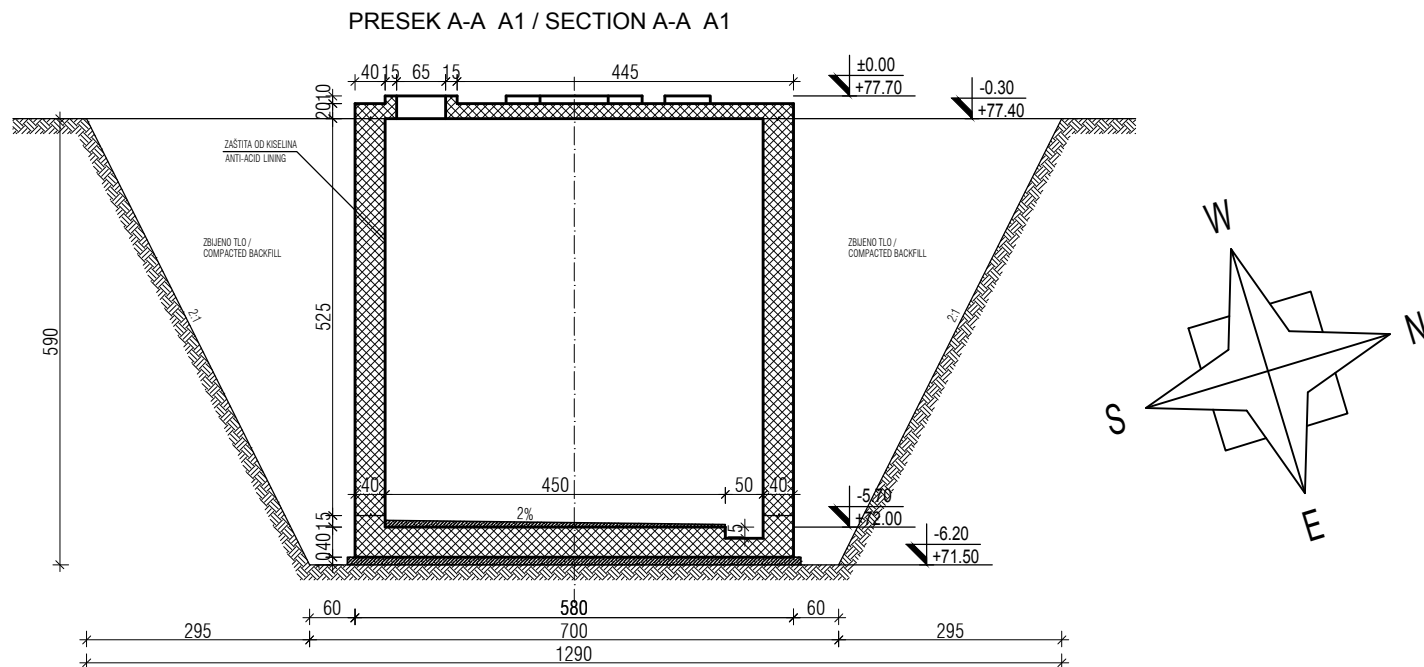


	</	
--	--	----	--




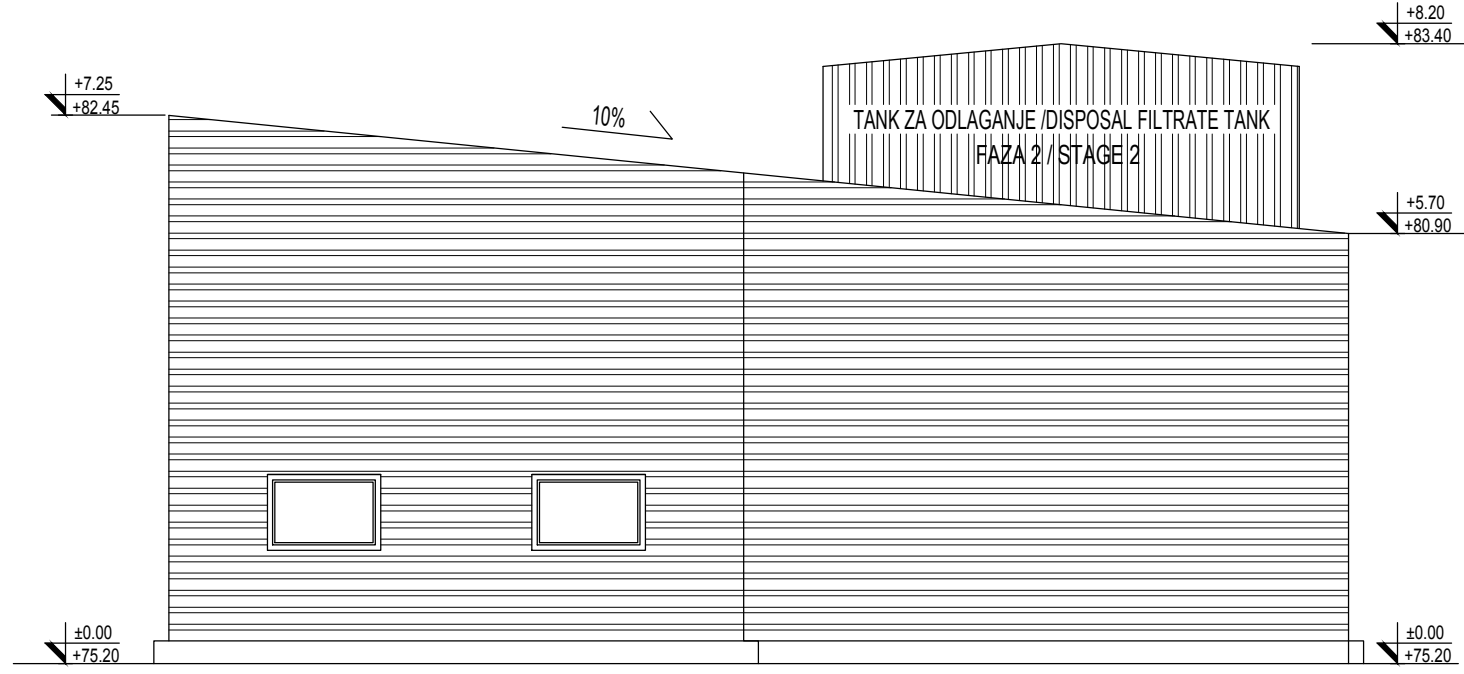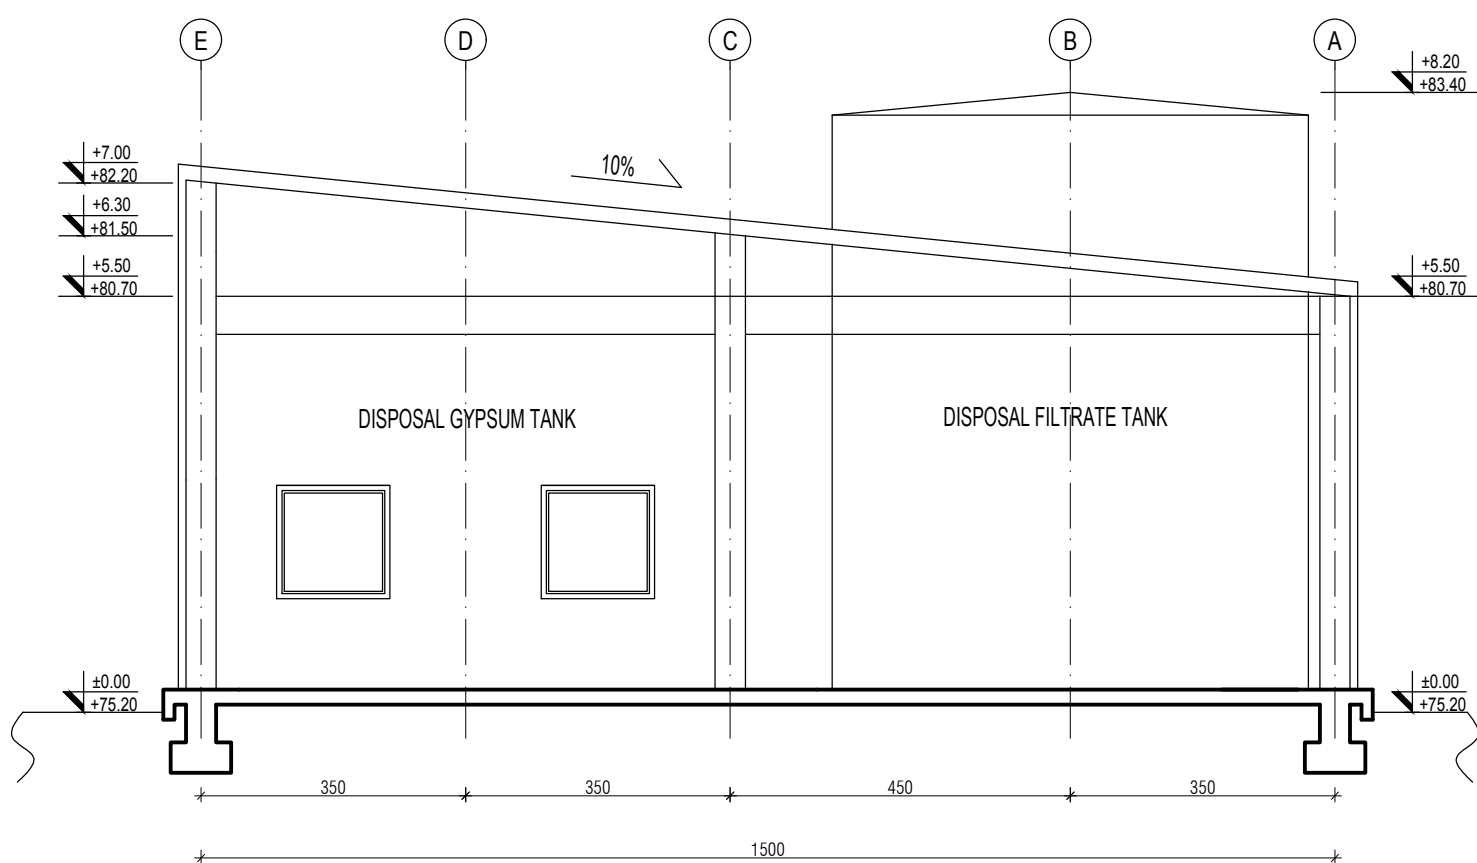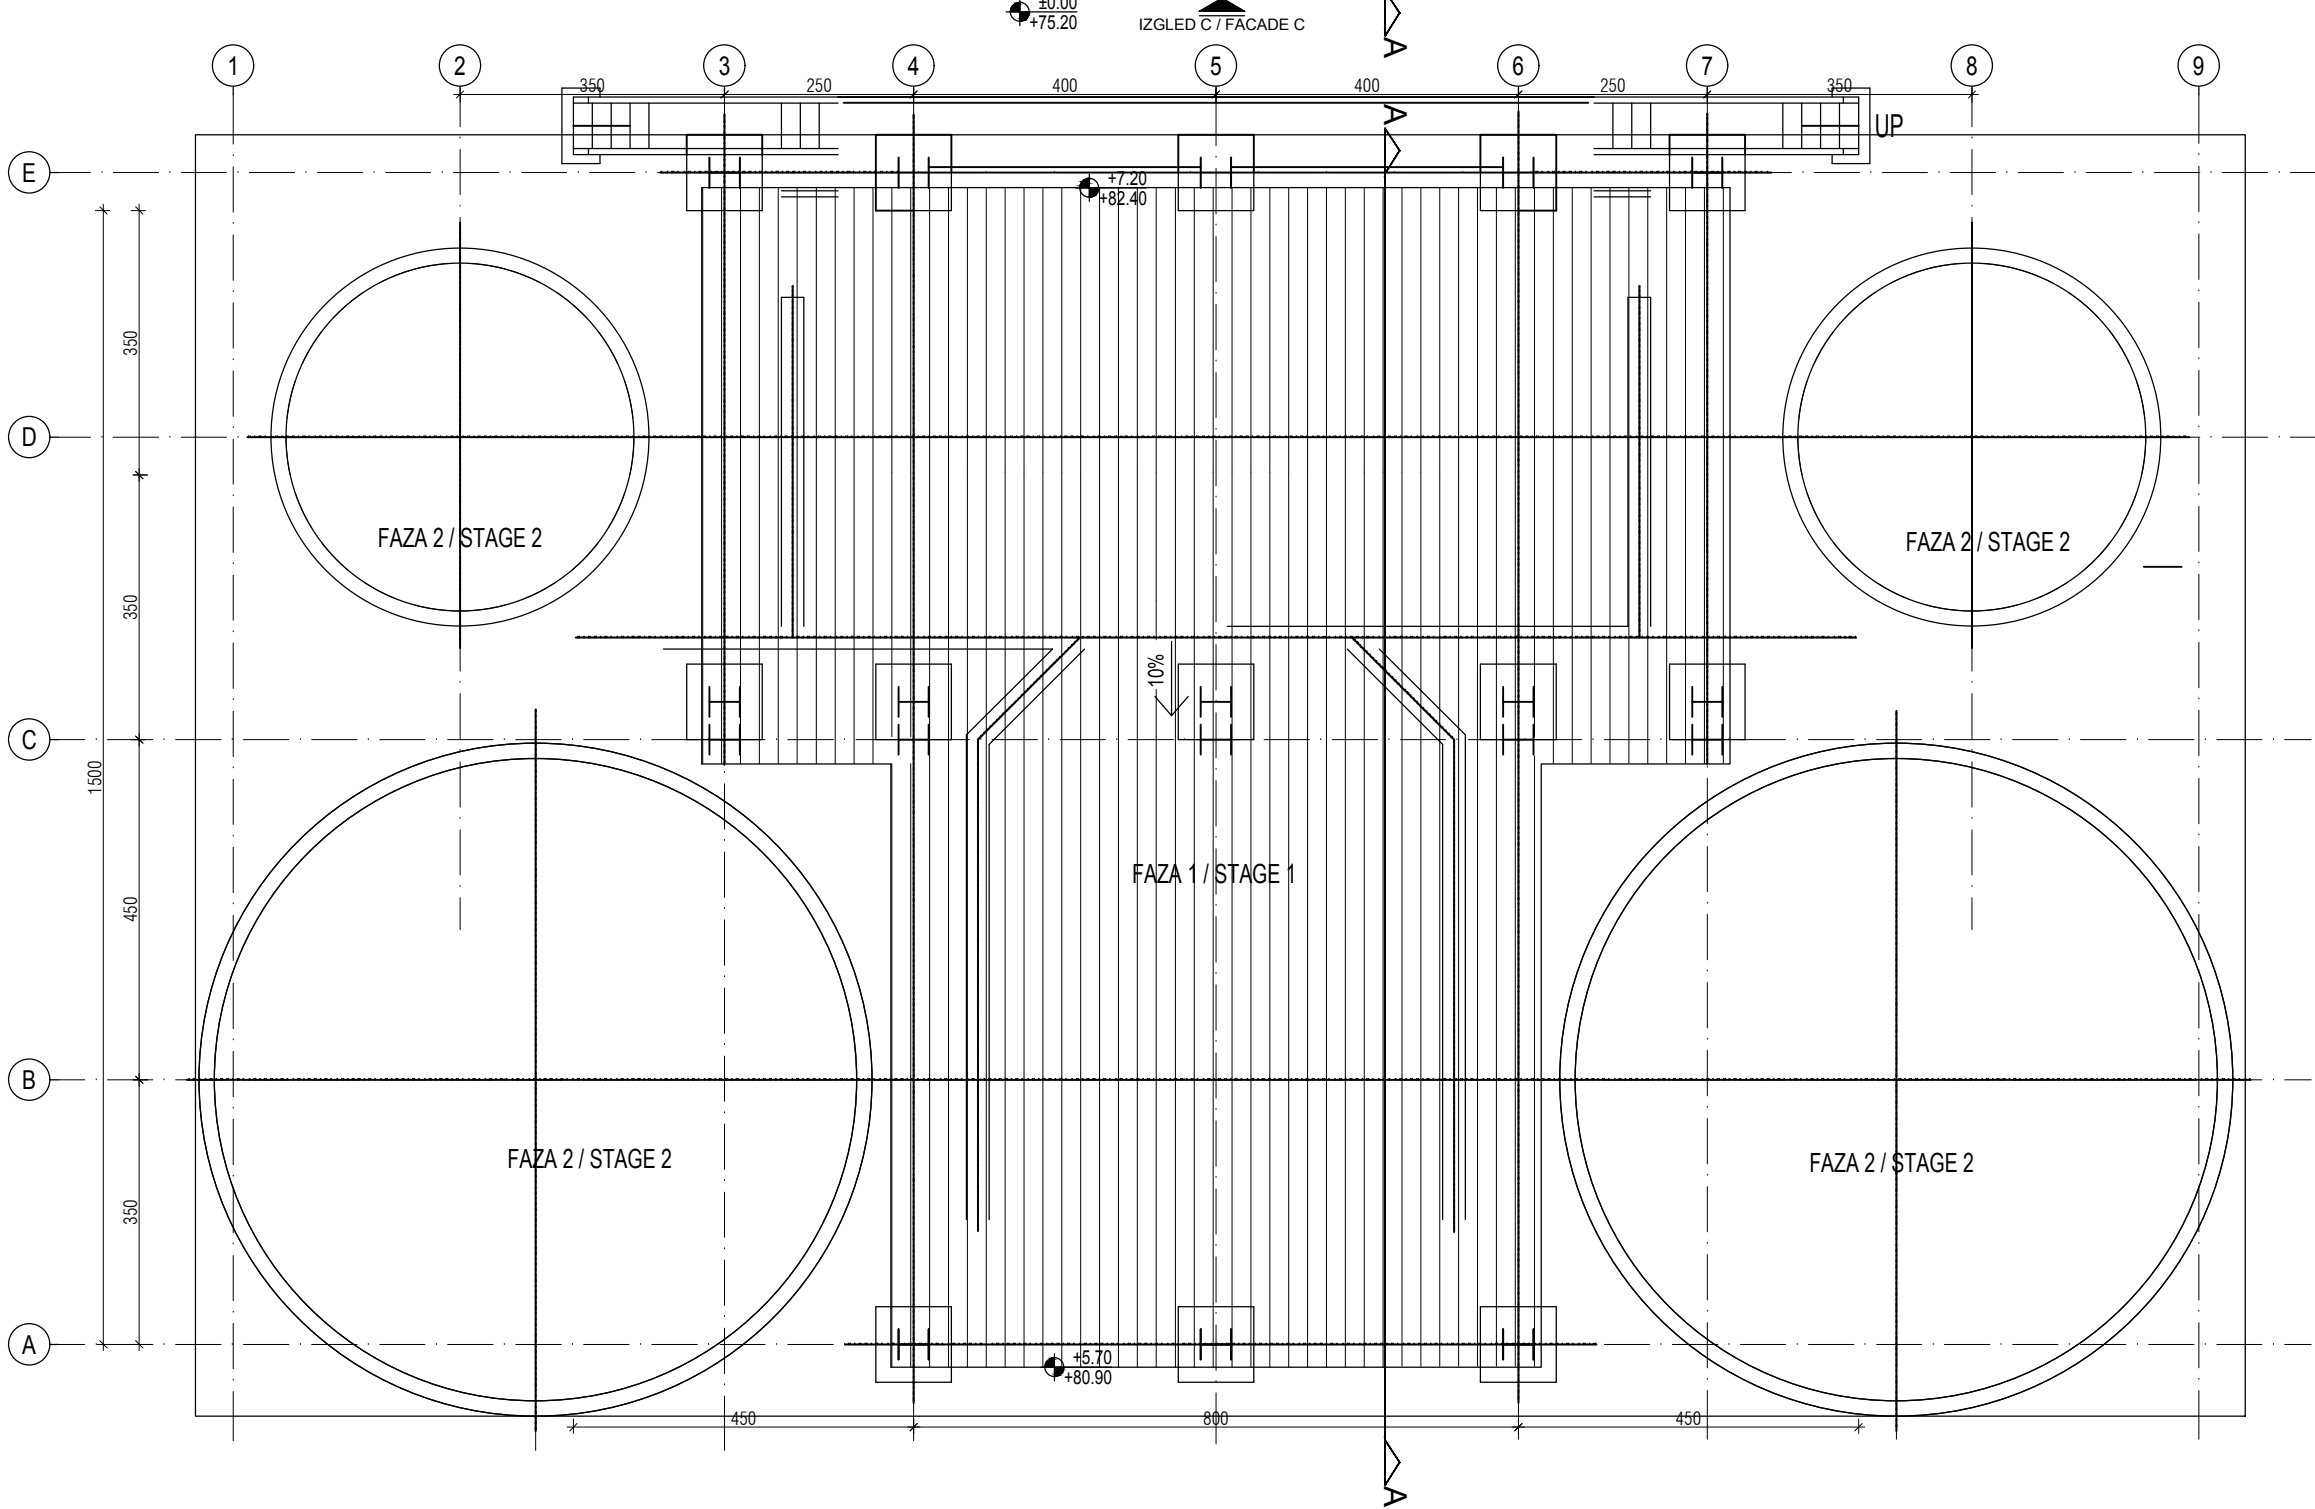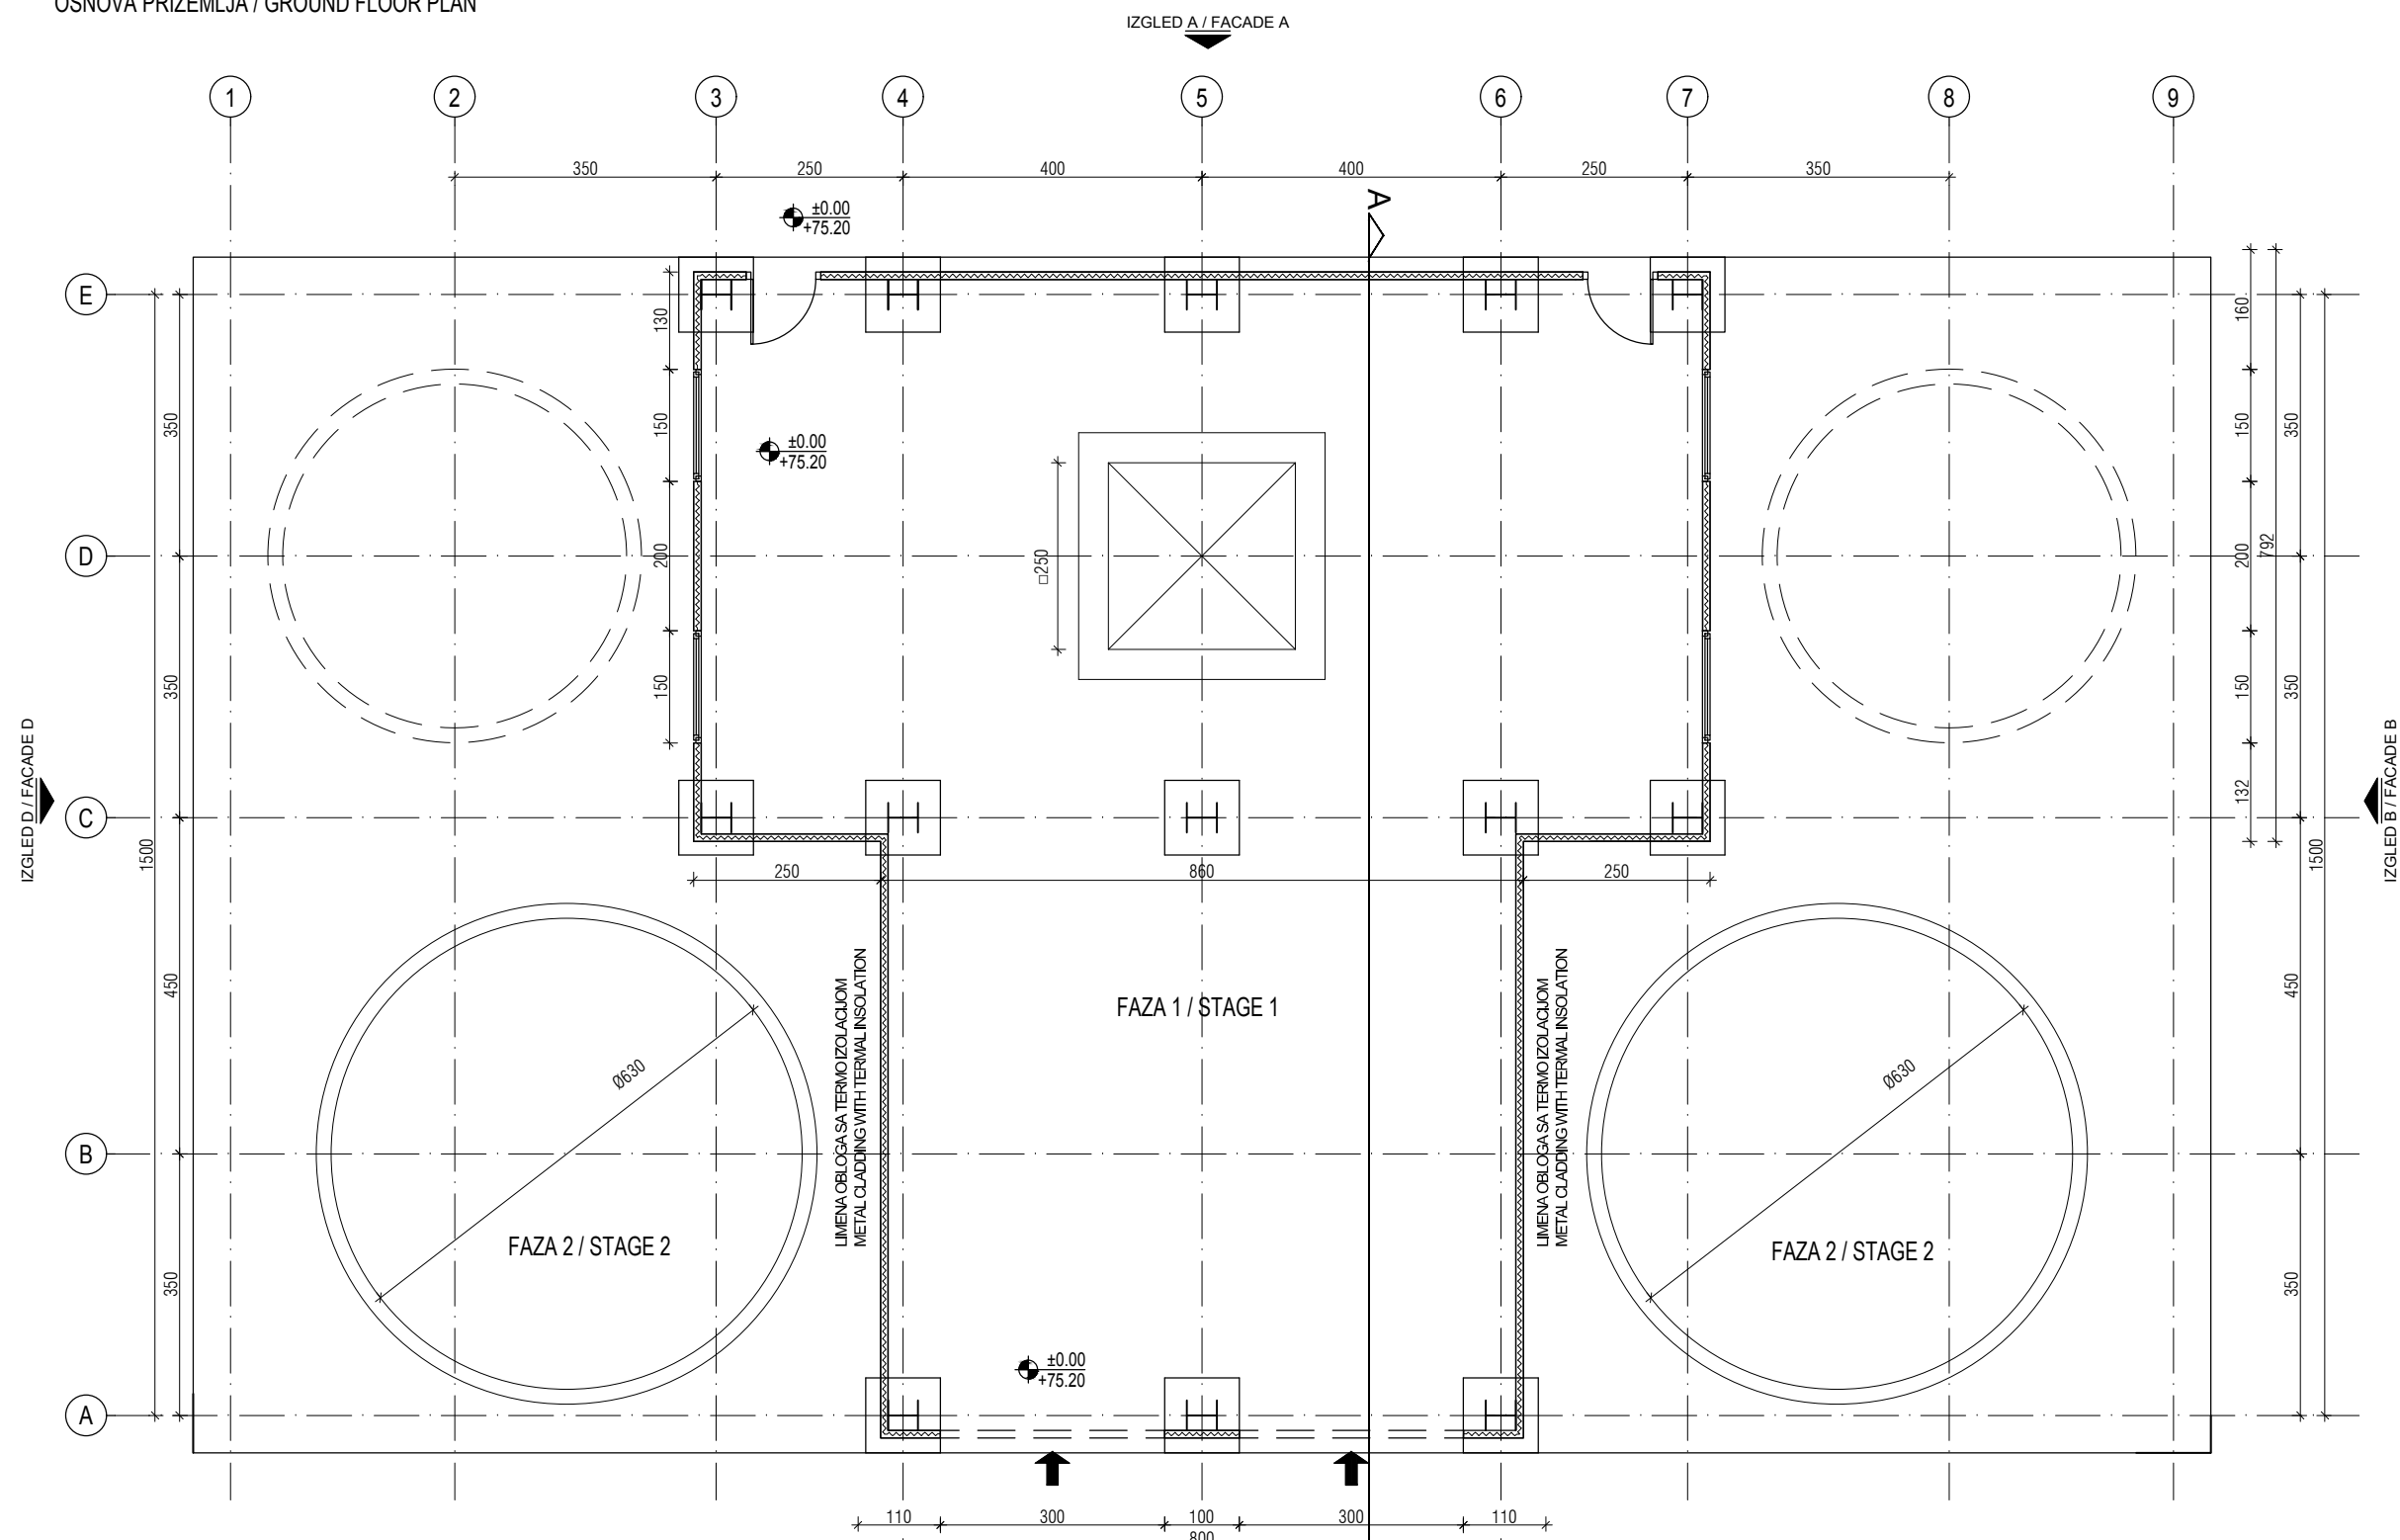


FASADA D / FACADE D

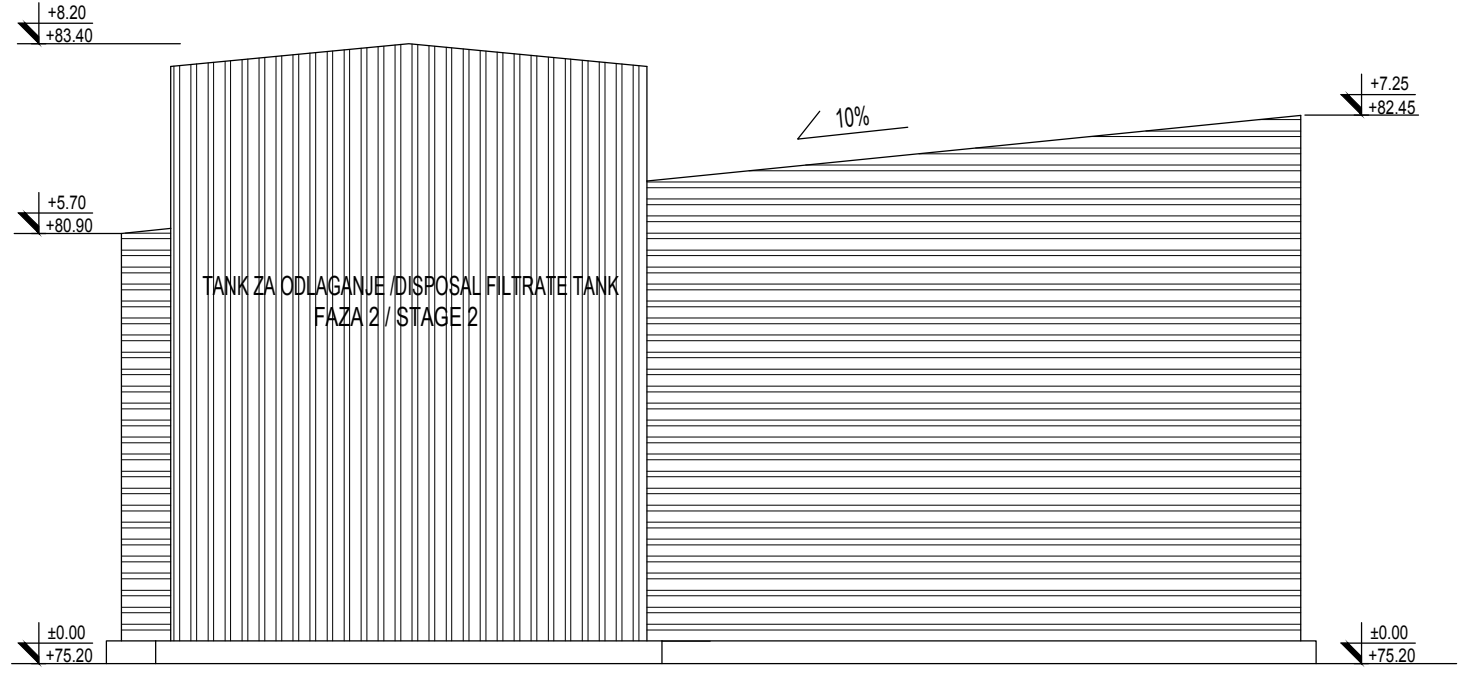

FASADA B / FACADE B

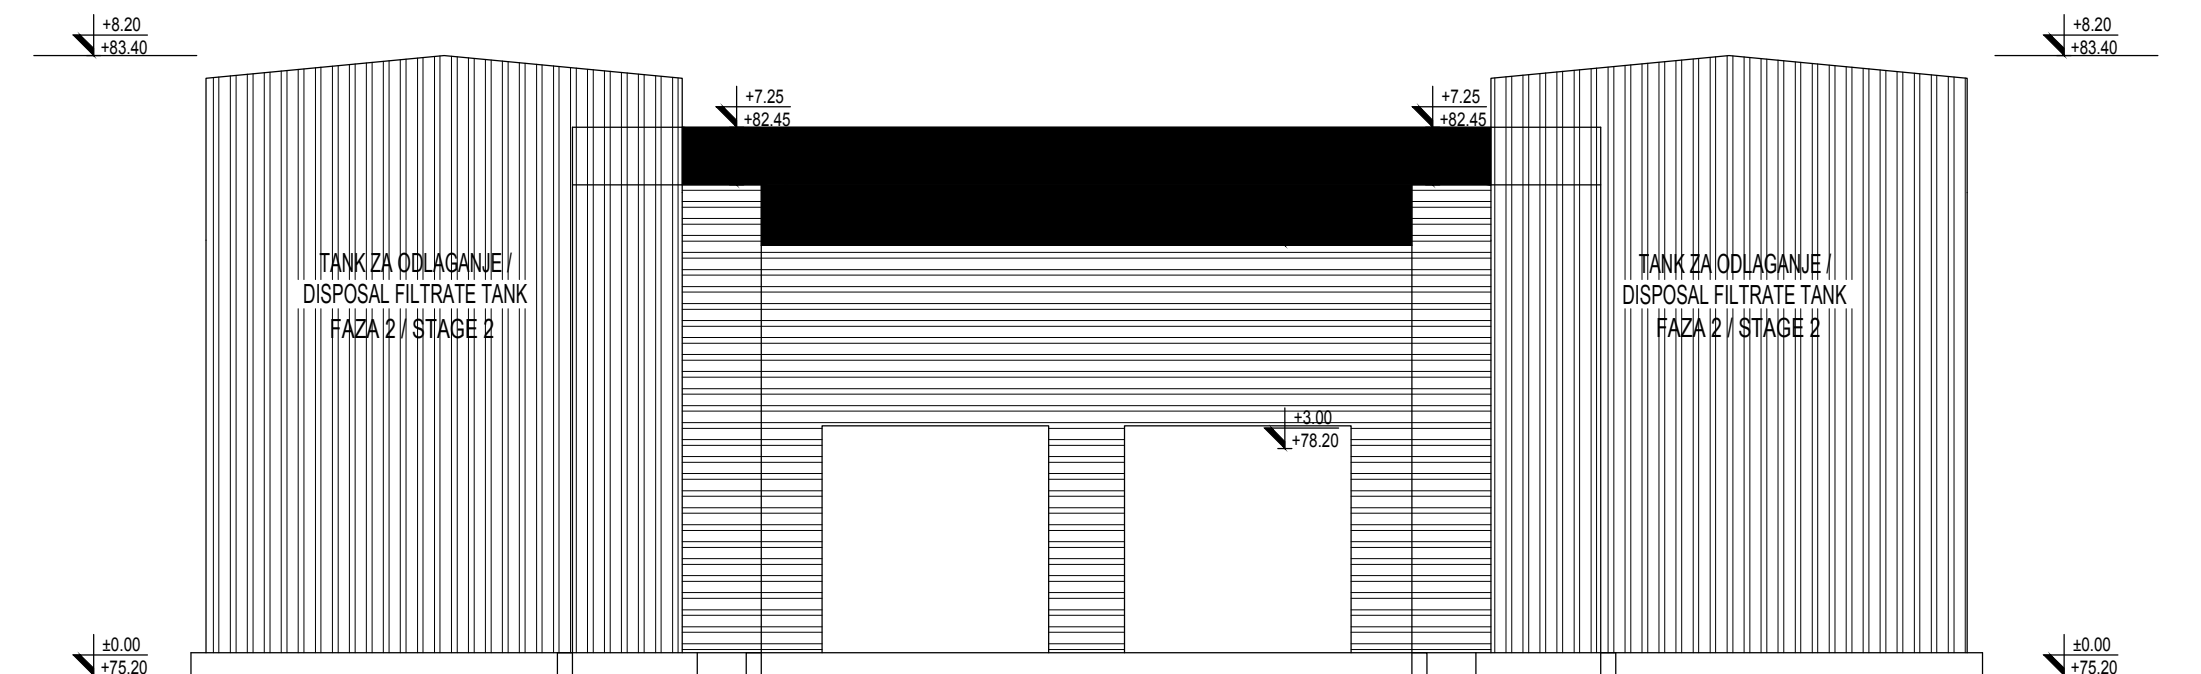


FASADA C / FACADE C

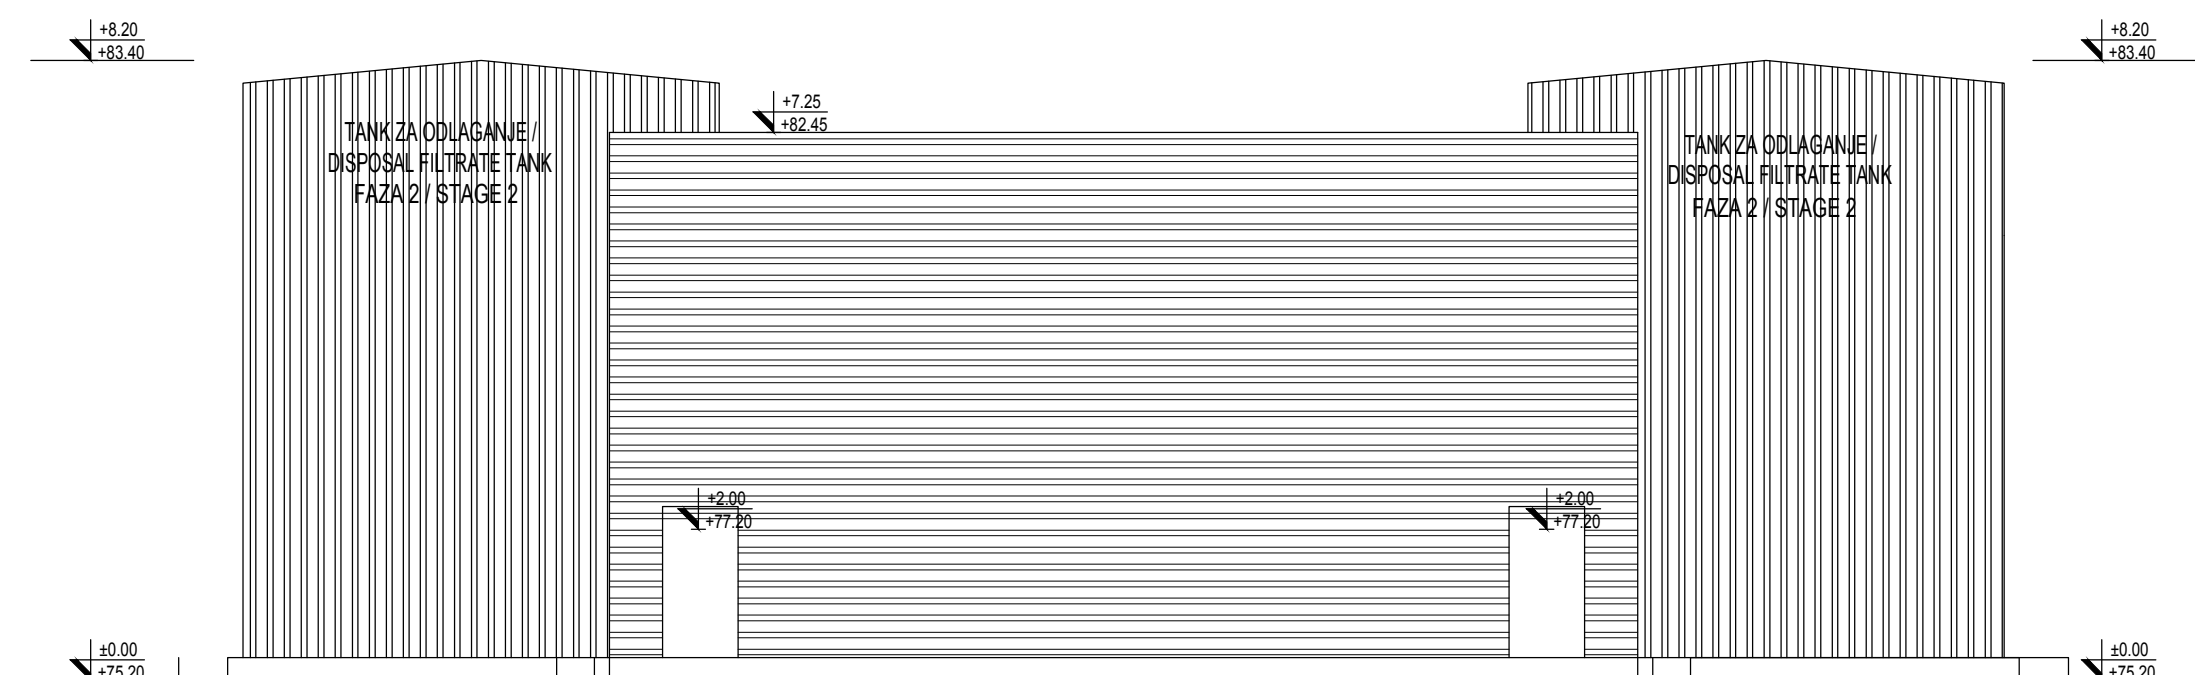

FASADA A / FACADE A

BROJ / NO.	NAMENA PROSTORIJA / ROOMS	površina / area	
		(m ²)	obim / perimeter
OSNOVA PRIZEMLJA / GROUND FLOOR ±0.00			
PROSTORIJA REZERVOARA ZA ODLAGANJE GIPSA / ARRANGEMENT OF GYPSUM SLURRY DISPOSAL SYSTEM TANK AREA			
NETO POVRŠINA PRIZEMLJA / NETO AREA GROUND FLOOR:		169.06	
BRUTO POVRŠINA PRIZEMLJA / BRUTO AREA GROUND FLOOR:		176.63	
BRGP / GBA:		176.63	
POVRŠINA HORIZONTALNE PROJEKCIJE PLATOA / AREA HORIZONTAL PROJECTIONS OF THE PLATEAU:		432.00	

LEGENDA MATERIJALA:		LEGEND:	
	ARMIRANI BETON		REINFORCED CONCRETE
	NABIJENI BETON		LEAN CONCRETE
	MIRSAVI BETON / TAMPON		CLAY BLOCK
	GITER BLOK		BRICK BLOCK
	PUNA OPEKA		FULL OPEN PANEL
	FASADA I KROVNI PANEL		FACADES AND ROOF PANEL
	NETOJANI / PREGRAĐENI ZID OD GK PLOČA		PREFABRICATED WALL PANELS
	TERMOIZOLACIJA		THERMAL INSULATION
	HERMOIZOLACIJA		HYDROISOLATION
	SLJUNAK		GRAVEL
	ČELIČNA KONSTRUKCIJA		STEEL CONSTRUCTION
	ČLUCI		CHAMBER
	OROBLENI KAMEN		GRAVEL
	NABIJENA ZEMLJA		HUDDLE GROUND

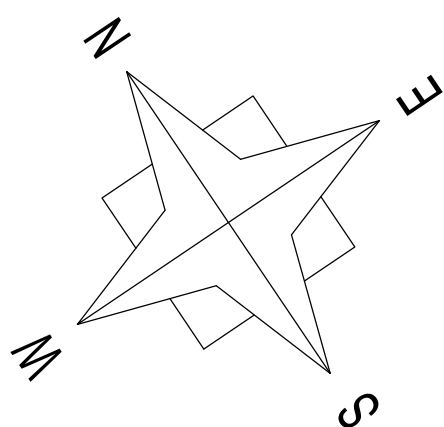

△					
△					
△					
REV.	Opis revizije / Revision description				Datum/Date
Broj ugovora / Contract No.: 12.01.12625/52-17					
Konzorcijum: Consortium:					
delta inženjering	Obj. projektant: Respon. designer:	Ime i prezime / Name	Page/Sign.	Investitor: Client:	JP ELEKTROPRIVREDA SRBIJE PE ELEKTROPRIVREDA SRBIJE
	Licenca odg. proj. / Res. des. license:	300 4540 03		Objekat: Complex:	Postrojenje za ODG za TE Nikola Tesla A FGD Construction Project for TPP Nikola Tesla
	Vrsta teh. dok. / Project type:	IDR - Idejno rešenje		Podstiranje: Facility:	Zona absorbera Absorbers area
	Datum: Date:	25.01.2018.		Ime postrojenja: Unit:	C37-Zgrada za zgušnjavanje hidromesavine gipsa C37-Gypsum slurry disposal system tank
www.deltainzenjering.rs		Projekat arhitekture Architectural Design		Dio postrojenja: Drawing number:	
Razmera: Scale:	Naziv objekta: Drawing number:		Revizija: Revision:		1/1
1/100		Raspored prostorija rezervoara za odlaganje gipsa Arrangement of gypsum slurry disposal system tank area		NTFGD-S2.4-IDR-1.0.0-C37-001D-rev00	

