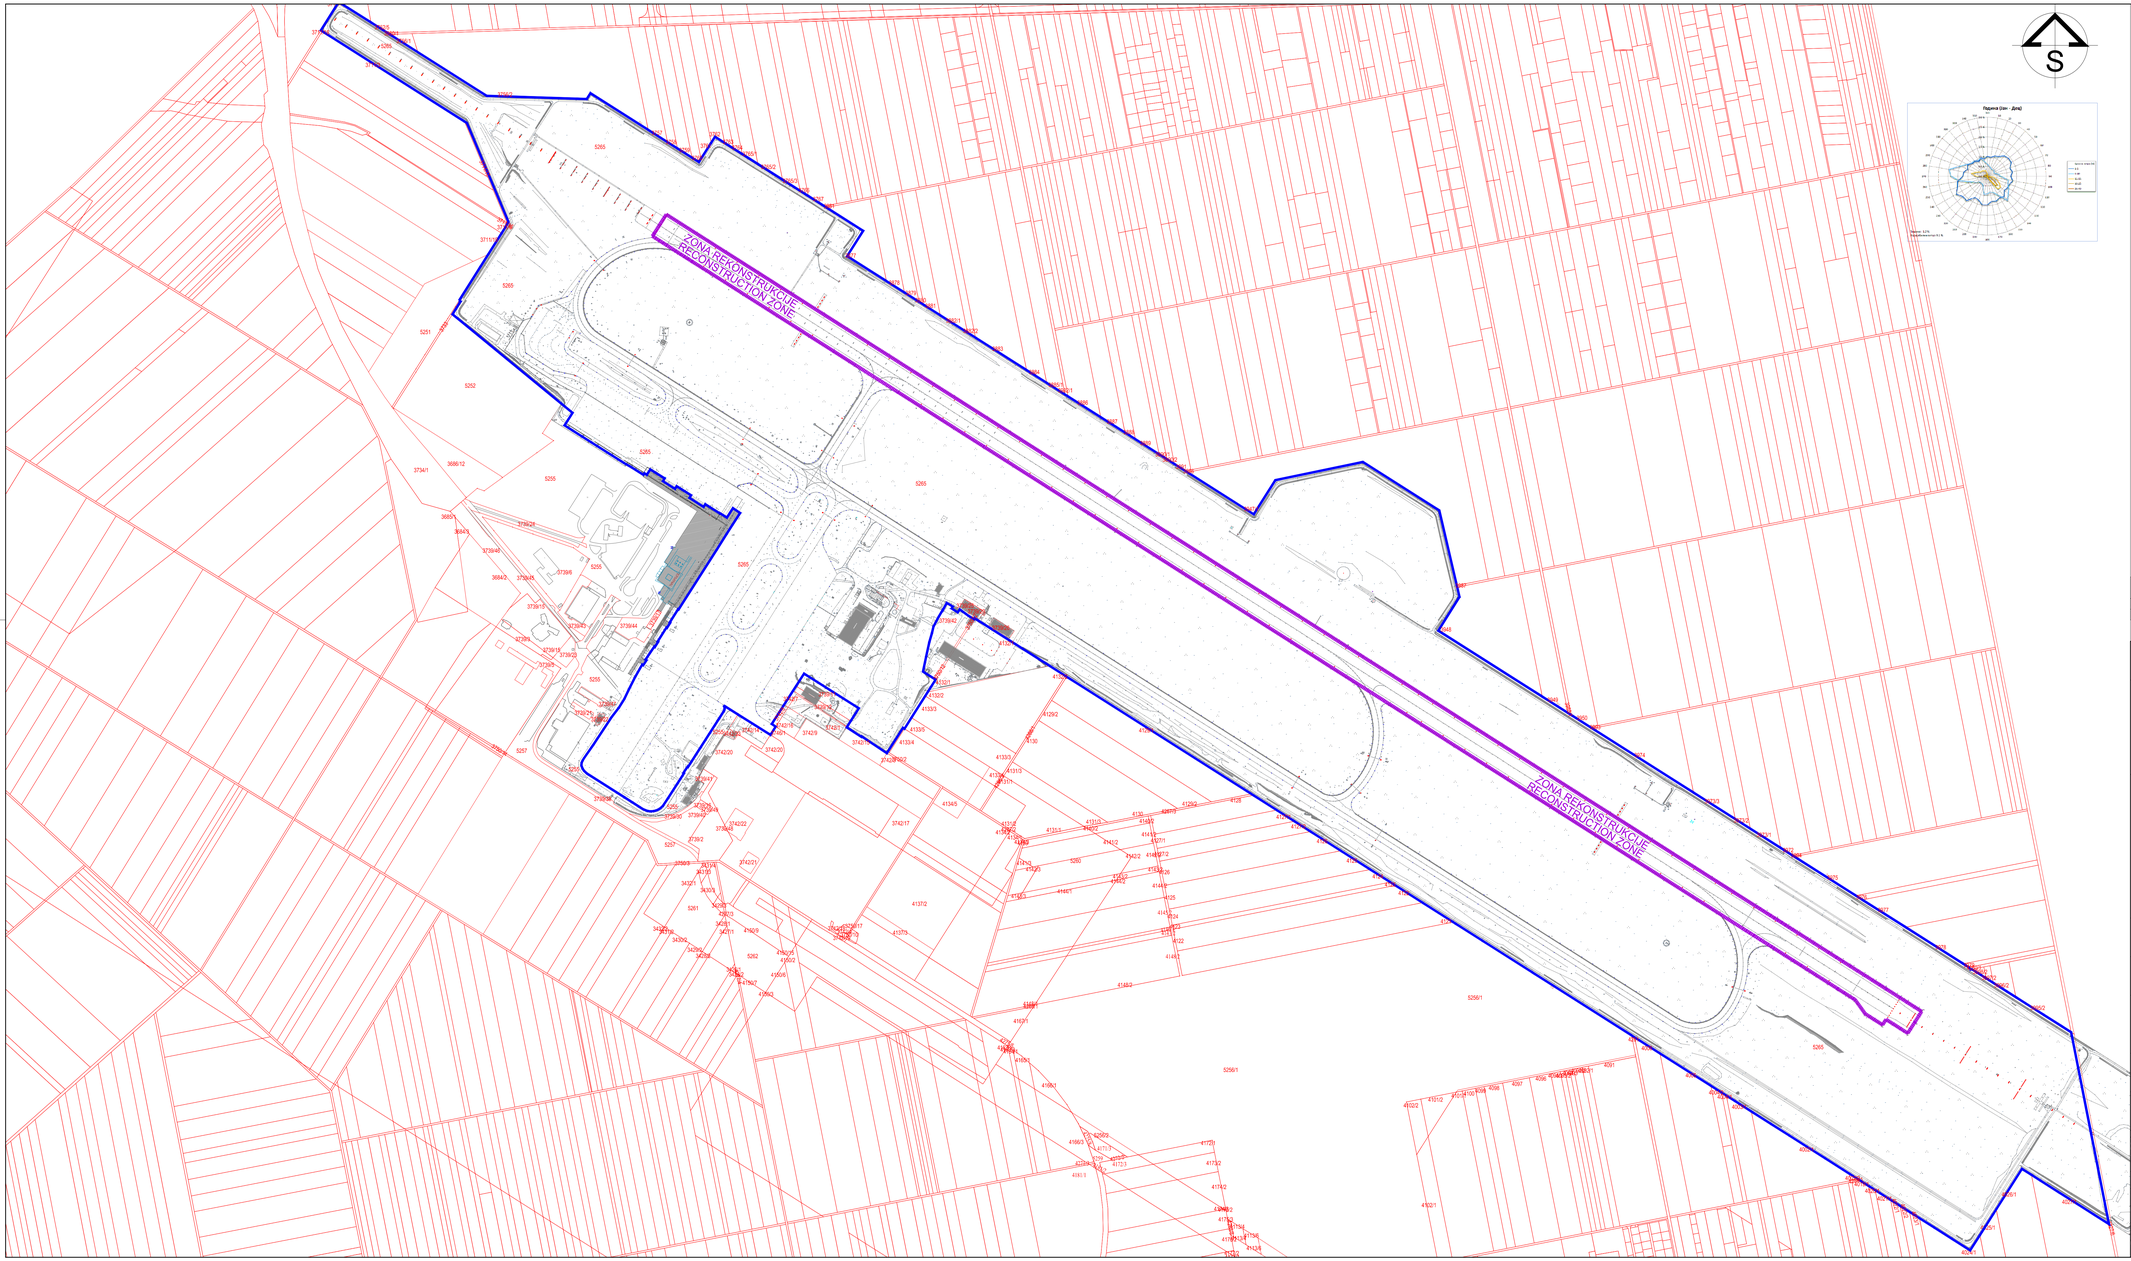

LEGENDA / LEGEND:

- SCOPE OF WORK
  PREDMET PROJEKTA
- CADASTRAL PLOT BOUNDARIES
  GRANICA KATASTARSKIH PARCELA
- BOUNDARY OF PLOT OF THE PARCEL WHICH IS THE SUBJECT OF THIS DOCUMENTATION - plot No. 5265
  GRANICA PARCELE KOJA JE PREDMET OVE TEHNIČKE DOKUMETNACIJE: parcela 5265
- EXISTING PART OF TERMINAL BUILDING
  POSTOJEĆI DEO TERMINALNE ZGRADE

Rev.	Datum	OPIS IZMENE	Inicjali	Potpis
Rev.	Date	EXPLANATORY NOTE REGARDING MODIFICATIONS	Initials	Signat.

NIKOLA TESLA AIRPORT CONCESSION, BELGRADE - SERBIA
NIKOLA TESLA AERODROM KONCESIJA, BEOGRAD - SRBIJA

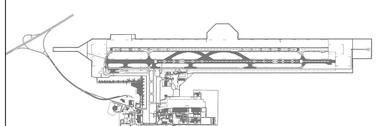

REPUBLIC OF SERBIA REPRESENTED BY:
PREDSTAVNIK REPUBLIKE SRBIJE:
Ministarstvo građevinarstva, saobraćaja i infrastrukture

GRANTOR / INVESTOR
GRANTOR / INVESTITOR
Aerodrom Nikola Tesla Beograd

CONCESSIONAIRE / FINANCIER
KONCESIONAR / FINANSIJER
BELGRADE AIRPORT d.o.o.
11180 Beograd 59, Surčin

CONTRACTOR
IZVOĐAČ RADOVA
VINCI Airports
GRANDS PROJETS
TERNA

SUB-CONTRACTOR
PODIZVOĐAČ RADOVA
NEO AERODROMES ENGINEERING D.O.O.
Jurija Gagarina 249
11070 Novi Beograd

STATUS STATUS	CONTRACTOR IZVOĐAČ RADOVA	CONCESSIONAIRE KONCESIONAR	TECHNICAL CONTROL TEHNIČKA KONTROLA	OTHER OSTALO

DOCUMENT TITLE
NAZIV DOKUMENTA

RECONSTRUCTION OF THE EXISTING RUNWAY (12-30)
AT NIKOLA TESLA AIRPORT ON K.P. 5265 CM SURČIN
REKONSTRUKCIJA POSTOJEĆE POLETNO-SLETNE STAZE (12-30)
NA AERODROMU NIKOLA TESLA NA K.P. 5265 KO SURČIN

DOCUMENT CODE
BROJ/OZNAKA CRTEŽA

ANT	1	DR	22	ROA	NEO	ARE	X	DP	P2	XX	0001	C02
Project Projekat	Tehnička dokumentacija	Design Stage Faza projekta	Block Blok	Discipline Oblast	Issuer Izdavač	Location Lokacija	Level Sprat	Type Tip	Phasing Faza	Subdivision Podfaza	Number Broj	Revision Revizija

CONTRACT NAME AND NUMBER OF CONCESSIONAIRE'S DESIGN SUBCONTRACT – SUBDESIGN CONCESSION AIRPORT NIKOLA TESLA INFRASTRUCTURE & SUPERSTRUCTURE	NAME AND SURNAME IME I PREZIME	SIGNATURE POTPIS	PROJECT / OBJECT NAZIV OBJEKTA: *AIRPORT NIKOLA TESLA – AIRSIDE* *AERODROM NIKOLA TESLA – AIRSIDE*
CHIEF DESIGNER DEGOVORNI PROJEKTANT	*Nikola Simić,dipl.inž.građ.* *br. licence 315 P045 16*		STAGE / FAZA PROJEKTA: *IDR – CONCEPTUAL DESIGN* *IDR – IDEJNO REŠENJE*
DESIGNER'S ASSOCIATE SARADNIK	*Ignjat Radosavljević* *Mast.inž.građ.*		DISCIPLINE / OBJECT: *ROA – ROAD WORKS, RWY, TWY, etc* *ROA – RADOVI NA PUTEVIMA, RWY, TWY itd*
DESIGNER'S ASSOCIATE SARADNIK	*Mihajlo Đorđević* *Mast. inž. građ.*		DRAWING NAME / NAZIV CRTEŽA: *GENERAL LAYOUT PLAN – MACRO LOCATION* *PREGLEDNA KARTA – MAKRO LOKACIJA*
PROJECT MANAGER ŠEF PROJEKTA	*Aleksandar Vučković* *Dipl.inž.građ.*		
DESIGN NUMBER / BROJ PROJEKTA: IDR-ANT-01-2-20021.	SCALE / RAZMERA: 1:5000	DATE / DATUM: 04.2022.	DRAWING NUMBER / BROJ CRTEŽA: ANT-IDR-22-ROA-NEO-ARE-X-DP-P2-XX-0001-C02

Sheet / Strana: 01
Of sheets / Ukupno: 01