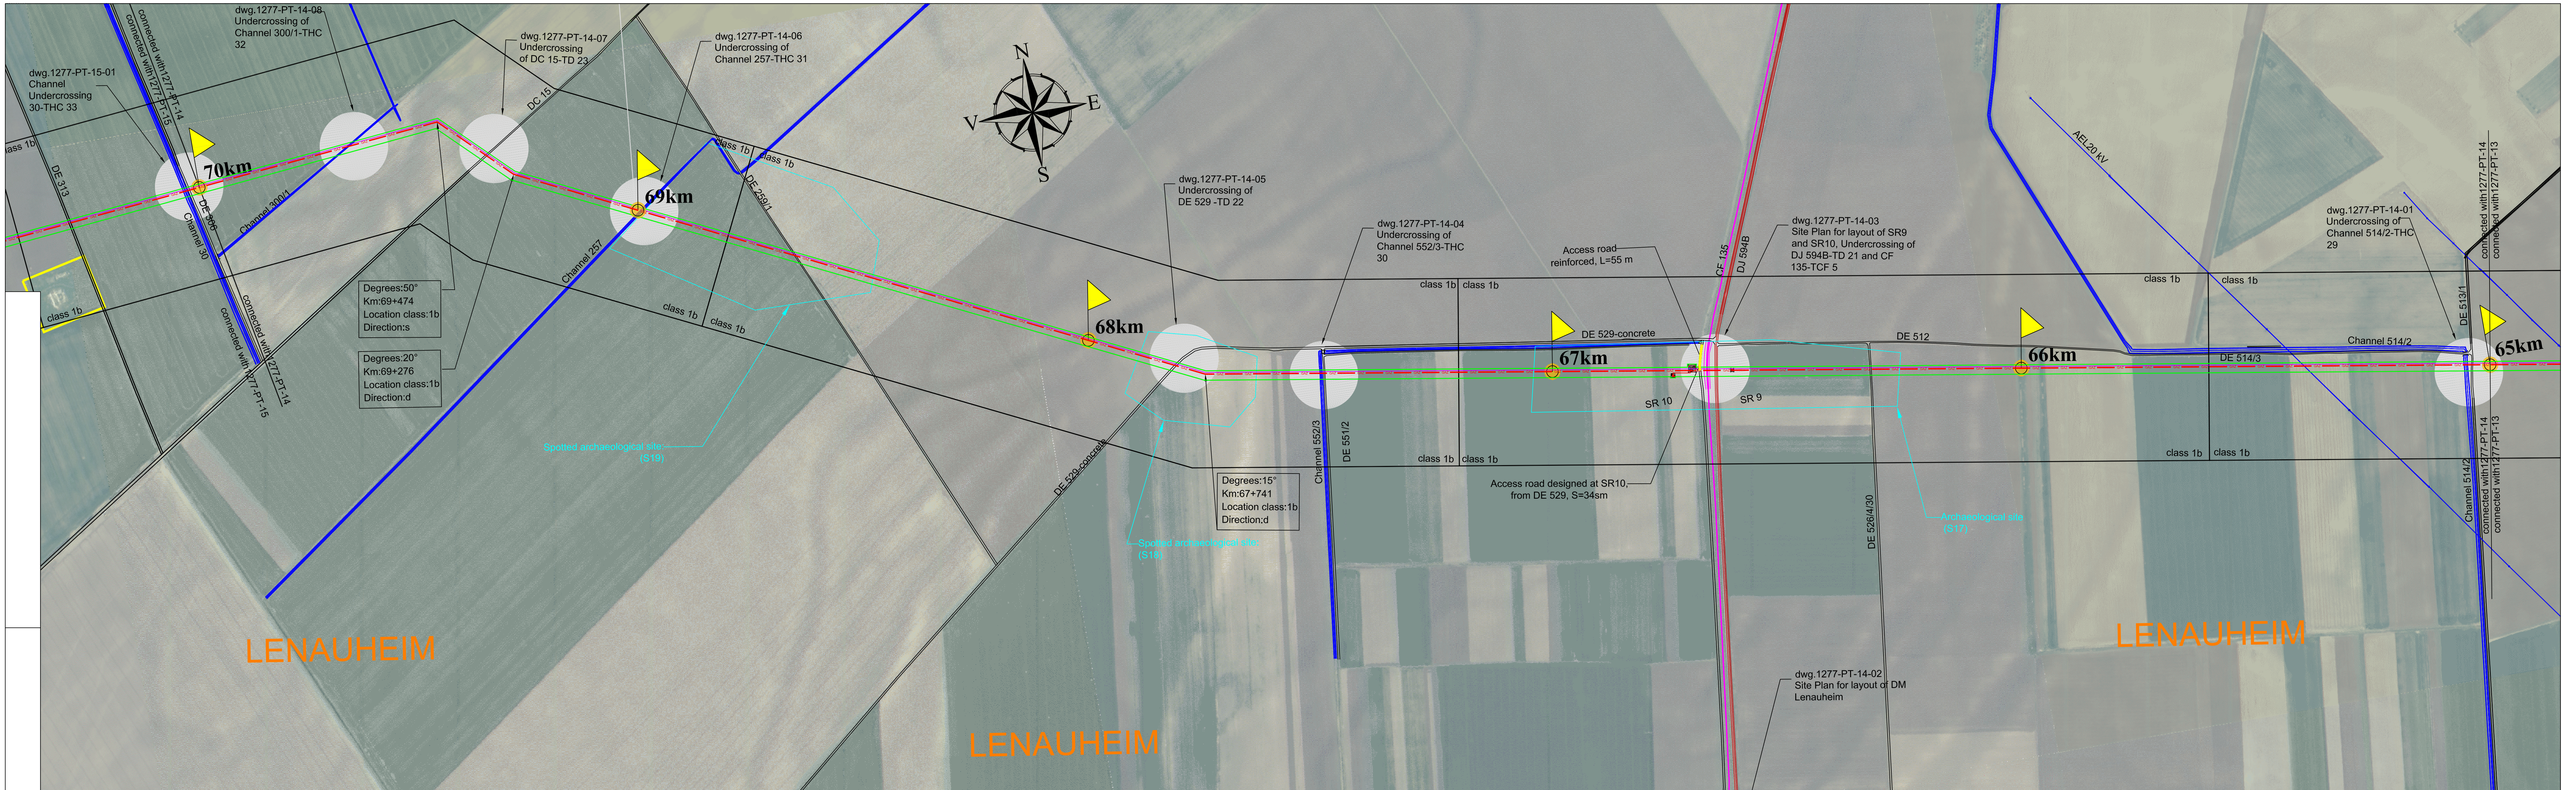

LIMITED ACCESS INFORMATION

REV.	DES.	DATE	VER.	DATE	APR.	DATE	COMMENTS

THE DRAWING/DOCUMENT IS THE PROPRIETY OF SNTGN TRANSGAZ SA. TRANSMITTAL OR ANY DUPLICATE WITHOUT SNTGN TRANSGAZ S.A. WRITTEN APROVAL SHALL BE SUBJECT TO LEGAL SANCTION AS PER LAW No. 8/1996

TRANSGAZ MAGISTRALA ENERGIEI

ENGINEERING AND RESEARCH DIVISION

INTERCONNECTION OF THE NATIONAL GAS TRANSMISSION SYSTEM OF ROMANIA WITH THE NATIONAL GAS TRANSMISSION SYSTEM OF THE REPUBLIC OF SERBIA

PT 1277/ 2017

Surveyed by	eng.N.Hangi	
Designed by	eng.B.Illiescu	
Drawn by	eng.G.Szakacs	
Verified by	eng.M.Mircea	
Approved by	eng.P.Grezer	

Scale 1 : 5000

date: 12.2018

Layout plan

Section 14, km 65+000 + km 70+000

Drawing no.1277-PT-14 1100x420