

Naziv projekta : ELABORAT VADENJA REČNOG NANOŠA IZ KORITA
REKE DUNAV KM 1200+200 -1201+000

Investitor projekta : " KARIN KOMERC MD " d.o.o VETERNIK

Projerana organizacija :

ic **consulntent**
a member of ic group
ic consulnten d.o.o.
SRB-11000 Beograd, Stijla, Kneza Miloša 19/3
T+381 11 303 92 38, F++381 11 323 76 90
beograd@ic-group.org, www.ic-group.org
www.ic-consulnten

Hidrografska organizacija :

ic **consulntent**
a member of ic group
ic consulnten d.o.o.
SRB-11000 Beograd, Stijla, Kneza Miloša 19/3
T+381 11 303 92 38, F++381 11 323 76 90
beograd@ic-group.org, www.ic-group.org
www.ic-consulnten

Kompleks / Objekat / Mesto gradnje

POZAJMIŠTE MATERIAL
NA RECI DUNAV KM 1190+500 - 1191+000

Naziv creža

PREGLEDNI SITUACIONI PLAN

R = 1 : 5000

datum merenja :

13. Jul 2022.

radni nivo na dan merenja :

70.68 m.n.m. pri očitavanj vodomerne levne 2e +219

Legenda :


- Linija dna na dan merenja
- Granitčna linija katastarskih opština
- Kineta iskopa


Odgovorna lica :

Odgovorno lice : *Tanja J. Jovanović* , dipl. inž. geodetije

Odgovorni projekt : *Zorana Lj. Rašić* , dipl. inž. građevine

Merenje i obrada : *mr. Tihomir Stokić* , hidrografiHO car B

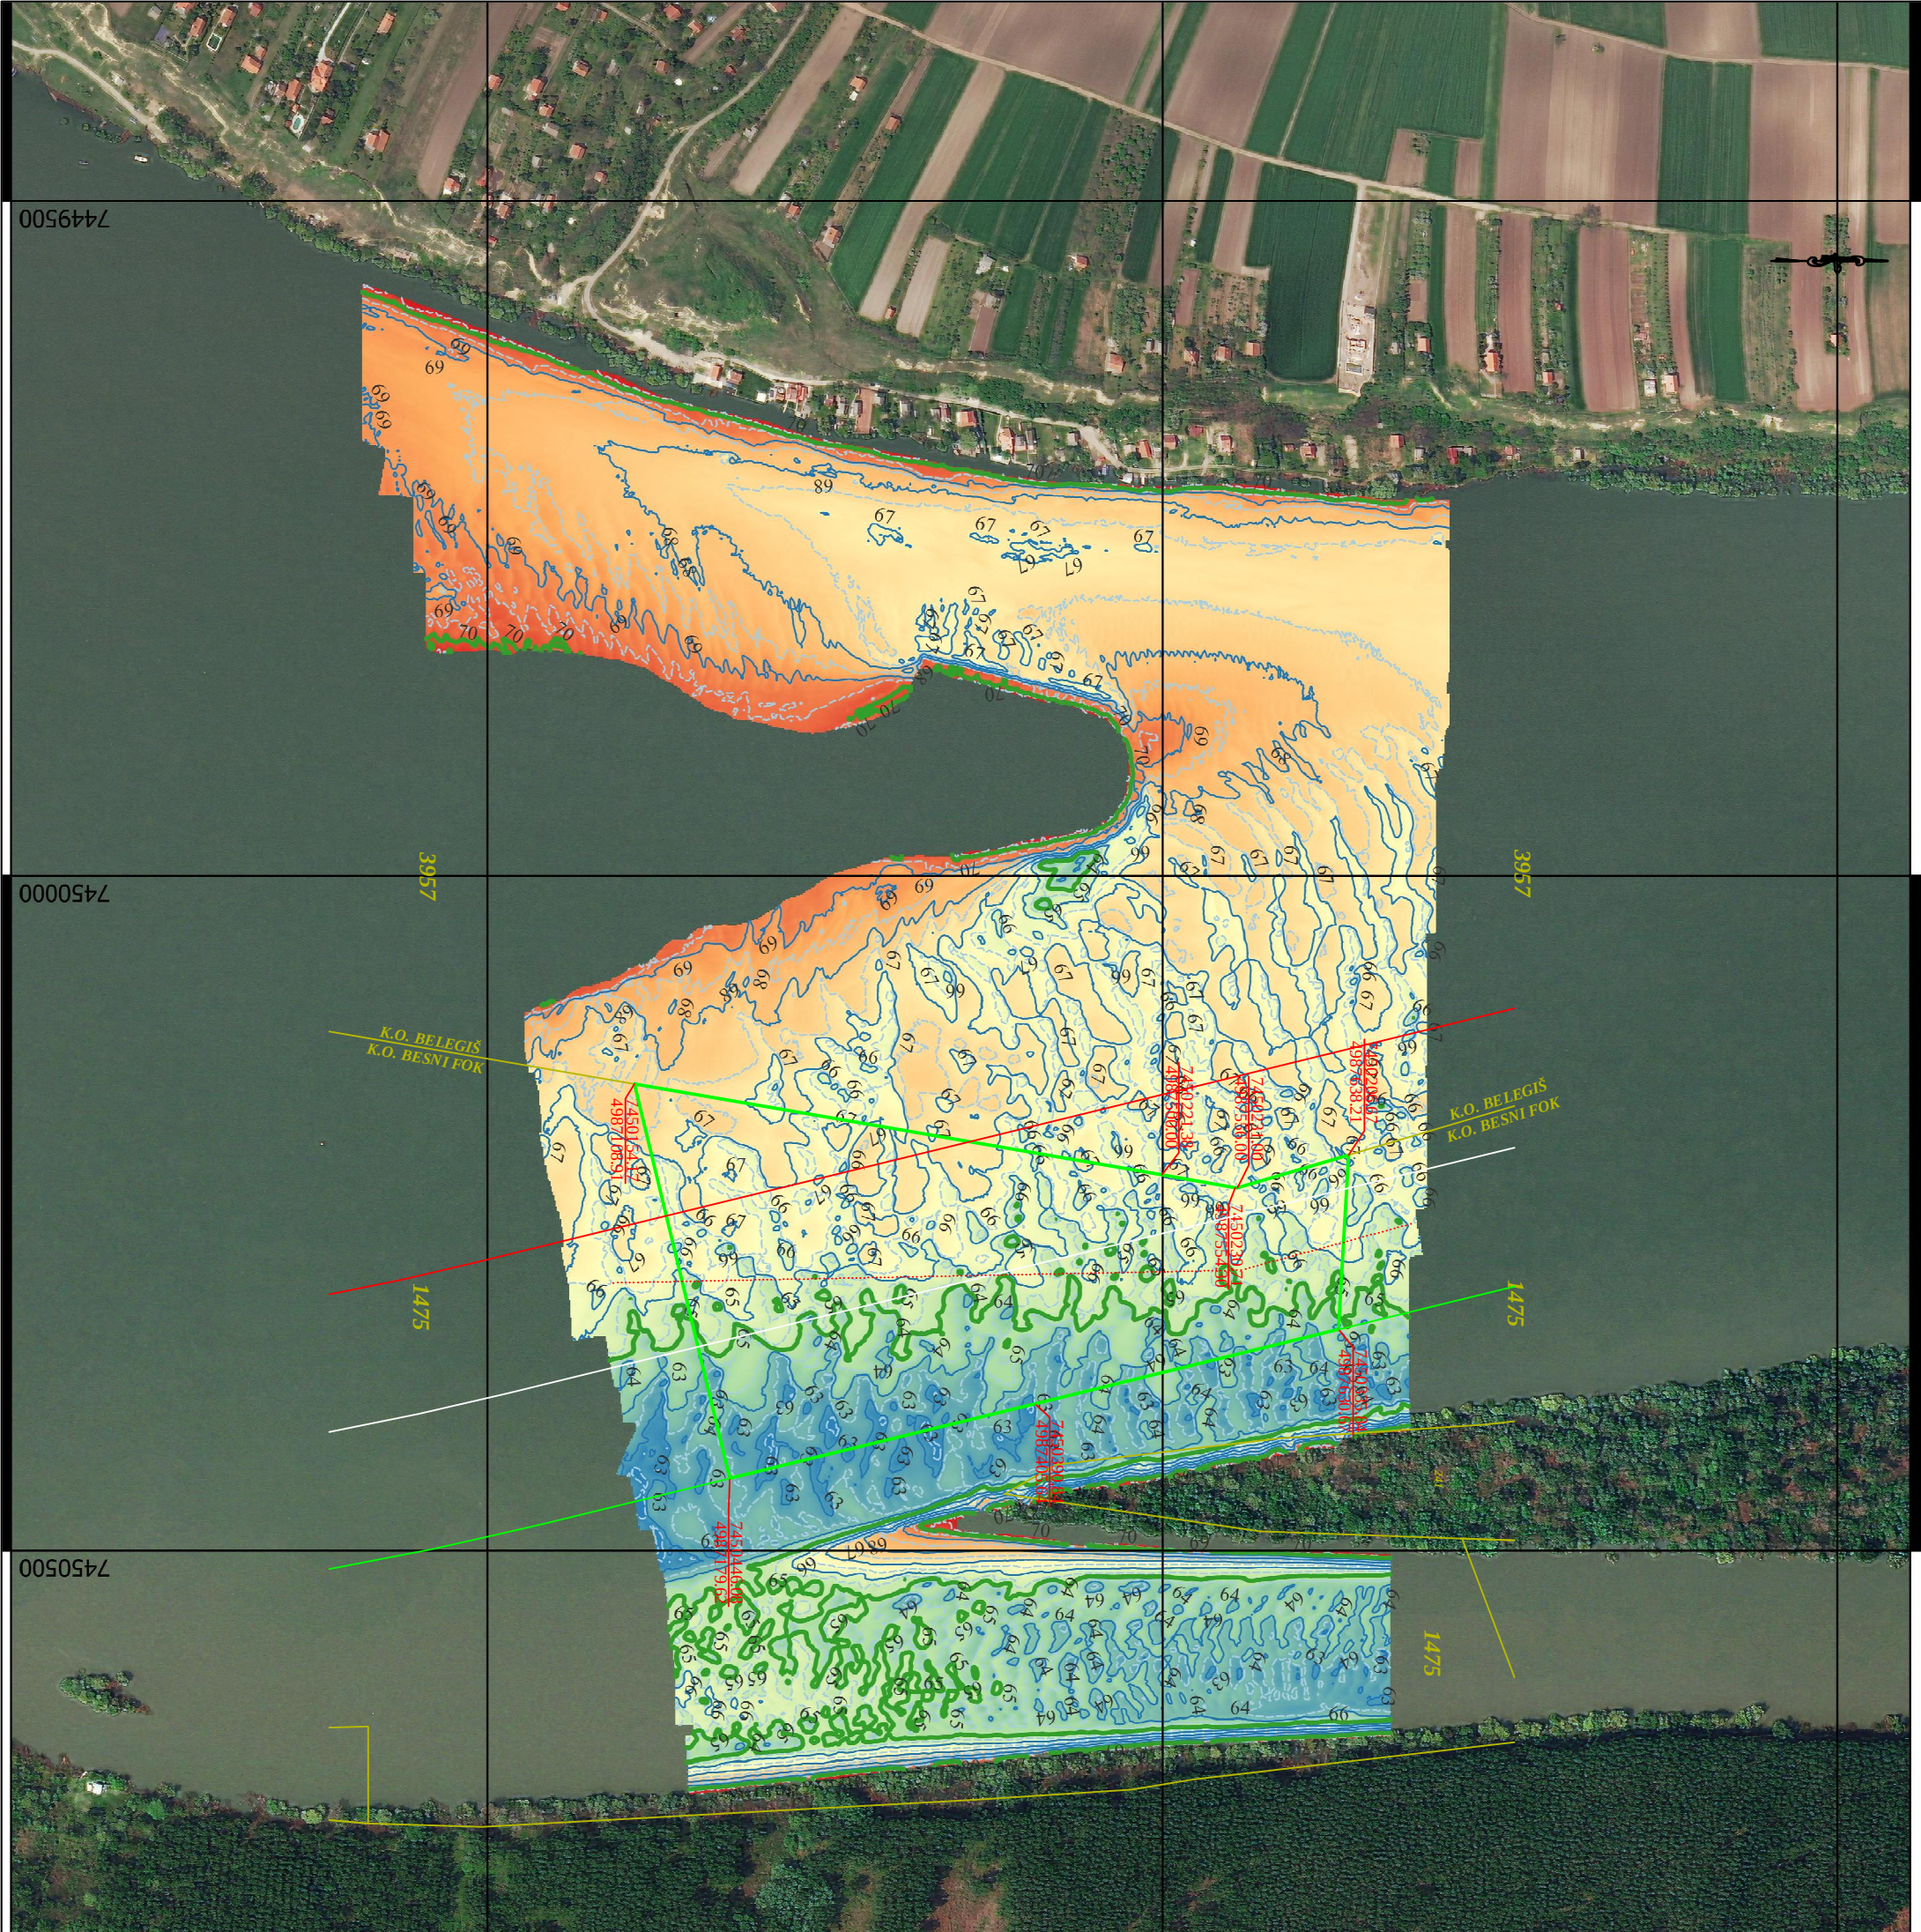

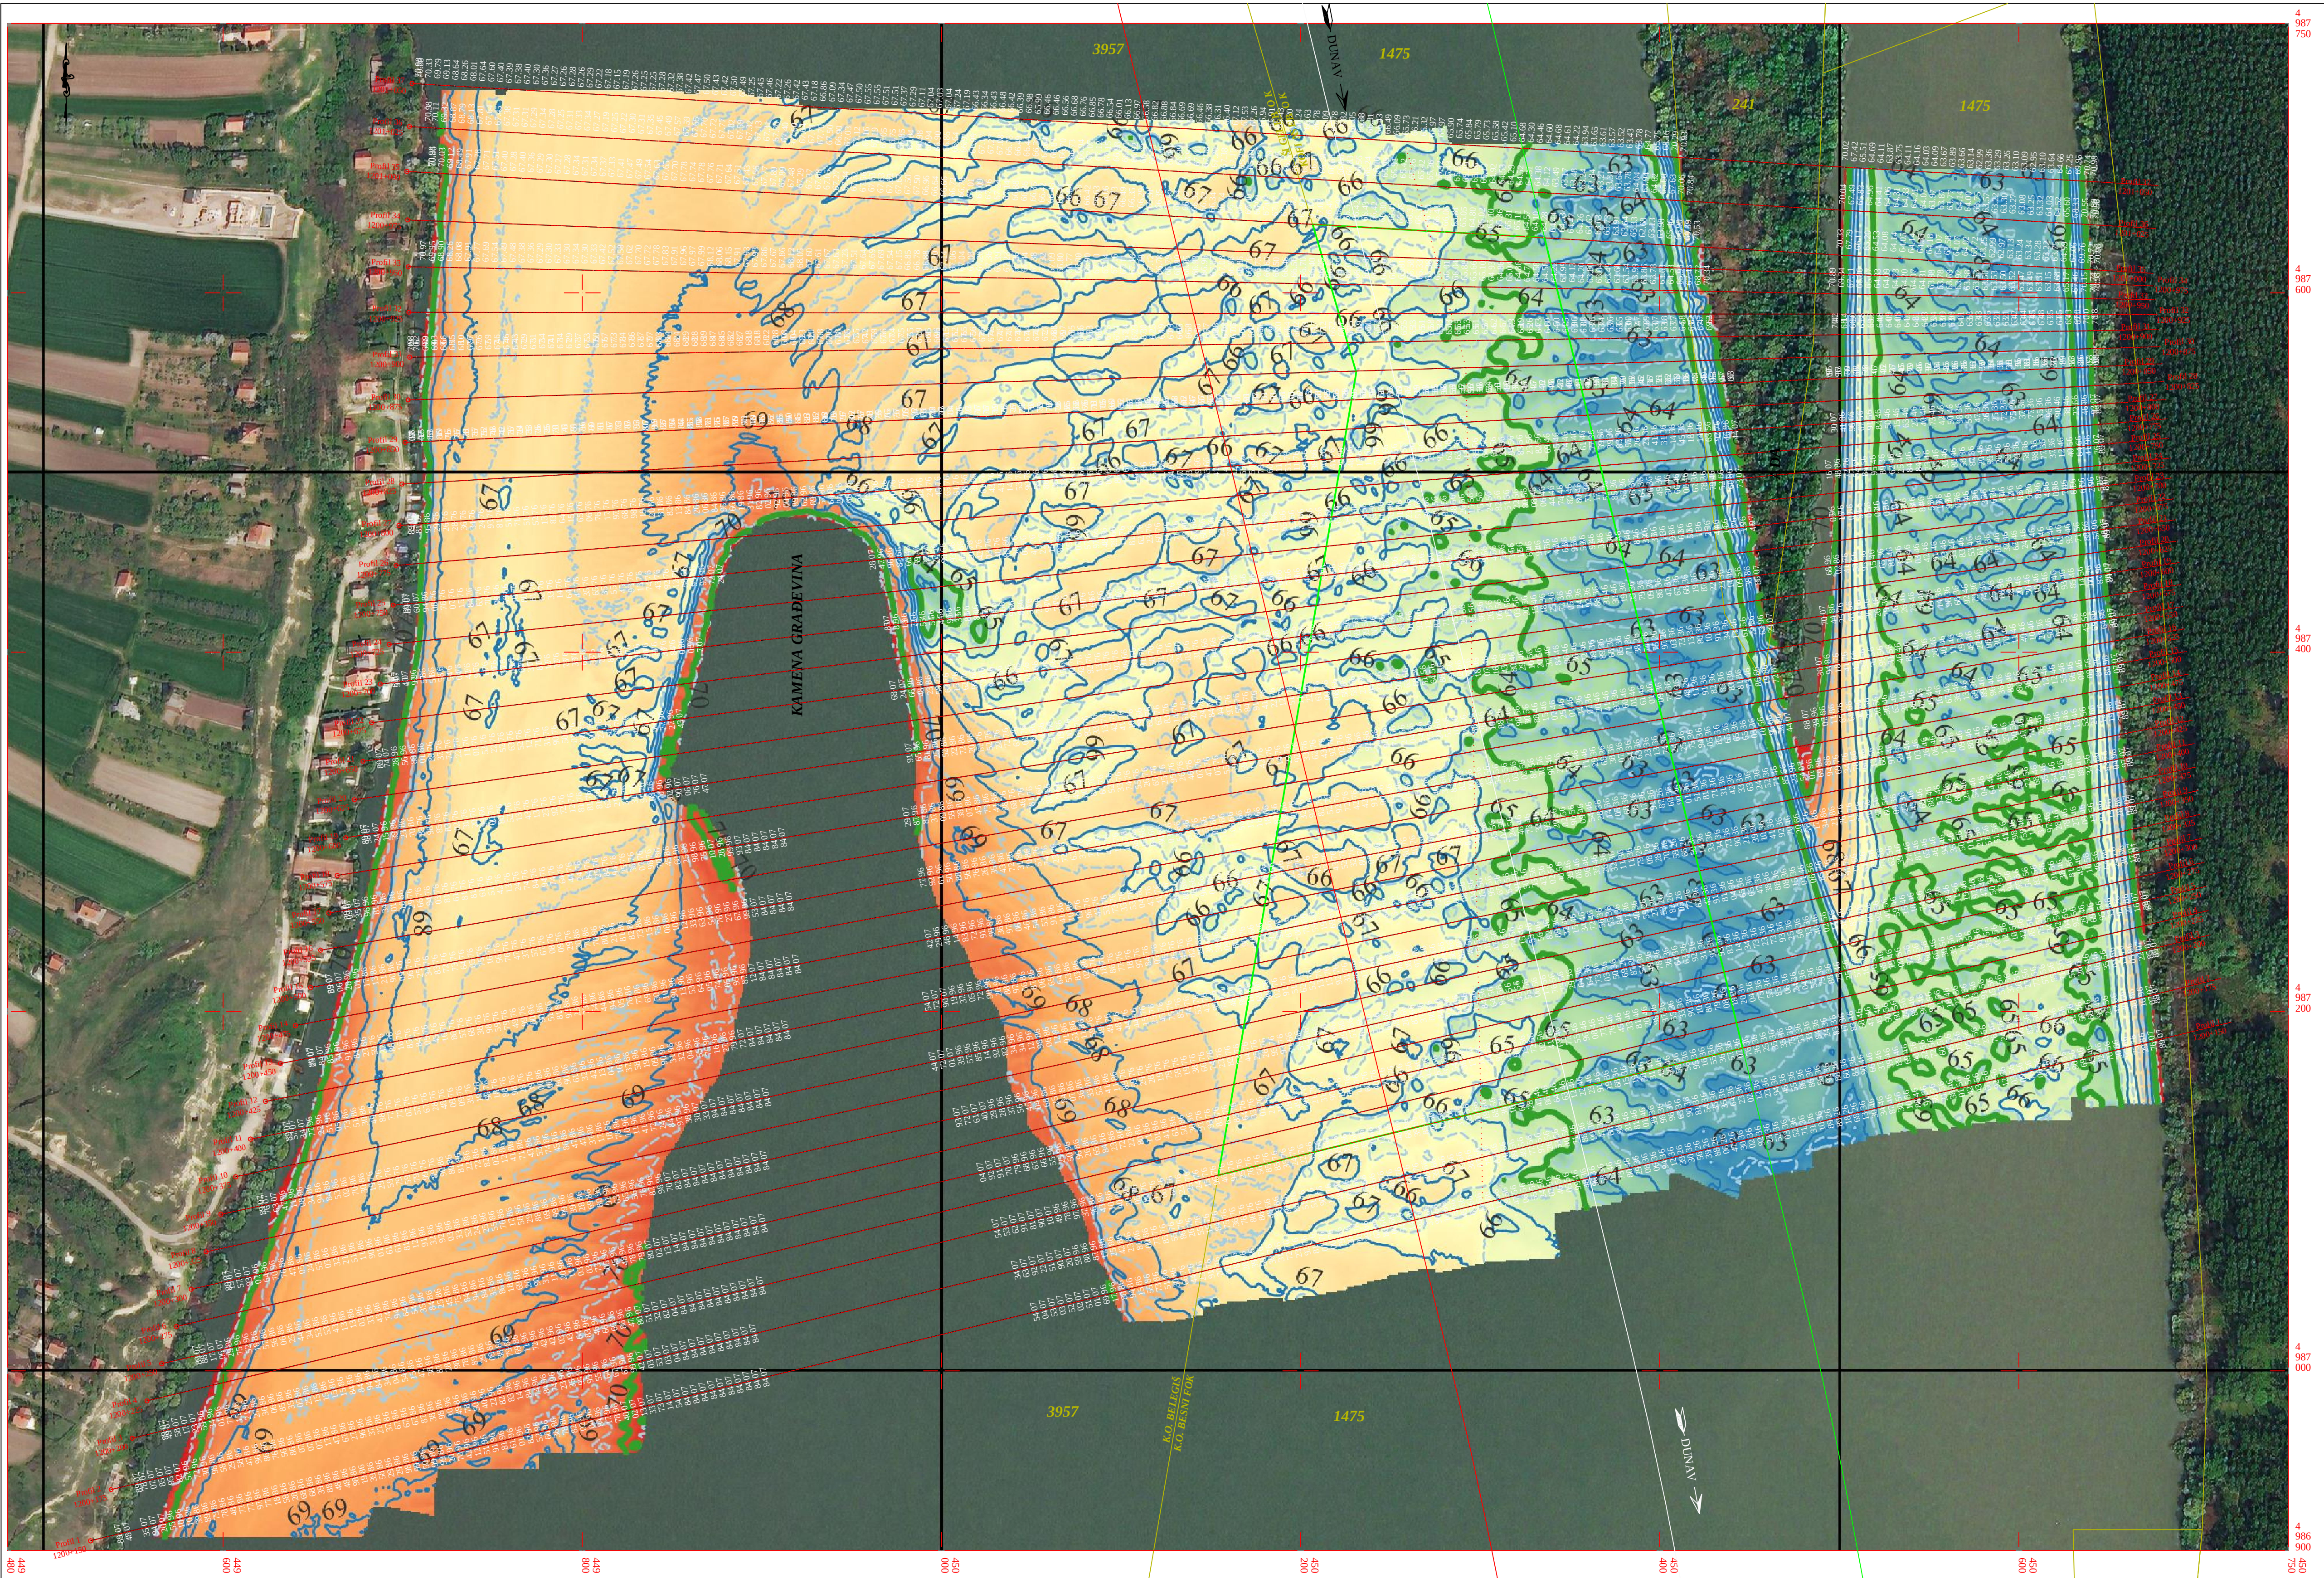

REPUBLIKA SRBIJA
BEOGRAD
K.O. BESNI FOK

SITUACIONI PLAN SA ORTOFOTO PODLOGOM
POZAJMIŠTA MATERIJALA
NA R. DUNAV KM. 1200+200 - 1201+000

R = 1 : 2.000
e = 0.5 m

datum merenja :
13. Jul. 2022. godine

radni nivo vode na dan merenja :
70.99 m.n.m. na vodomenoj levi Zemun +218

- Legenda :
- Linija izohipsi u vodi
 - Linija izohipsi na suvom
 - Granična linija katastarskih parcela
 - Detaljne tačke
 - Kineta iskopa
 - Dimenzionisanje
 - Linija prostriranja poprenog profila sa naznačenom "0" profila i nazivom

Projatana organizacija :

IC konsultenti a member of IC group

IC konsultenti d.o.o.
SRB-11000 Beograd, Srbija, Kneza Miloša 19/3
T +381 11 303 92 38; F +381 11 323 76 90
beograd@ic-group.org; www.ic-group.org
www.ic-consulenti

Hidrografska organizacija :

IC konsultenti a member of IC group

IC konsultenti d.o.o.
SRB-11000 Beograd, Srbija, Kneza Miloša 19/3
T +381 11 303 92 38; F +381 11 323 76 90
beograd@ic-group.org; www.ic-group.org
www.ic-consulenti

Odg.projekum	Datum	Ime i prezime	Paraf	Investitor	" KARIN KOMERS MD " d.o.o Veternik
Odgovorno lice	---	Zoran Ij Rasić, dipl.ing.		Kompleks / Objekat / Mesto gradnje	
Snilmo	---	mr Tihomir Stokić, hidrograf			
Obradio	---	Mile Jasić, geometar			

Naziv crteža

SITUACIONI PLAN

Projekat

Crtež broj


Rev.

List

1:2000

-02-

01

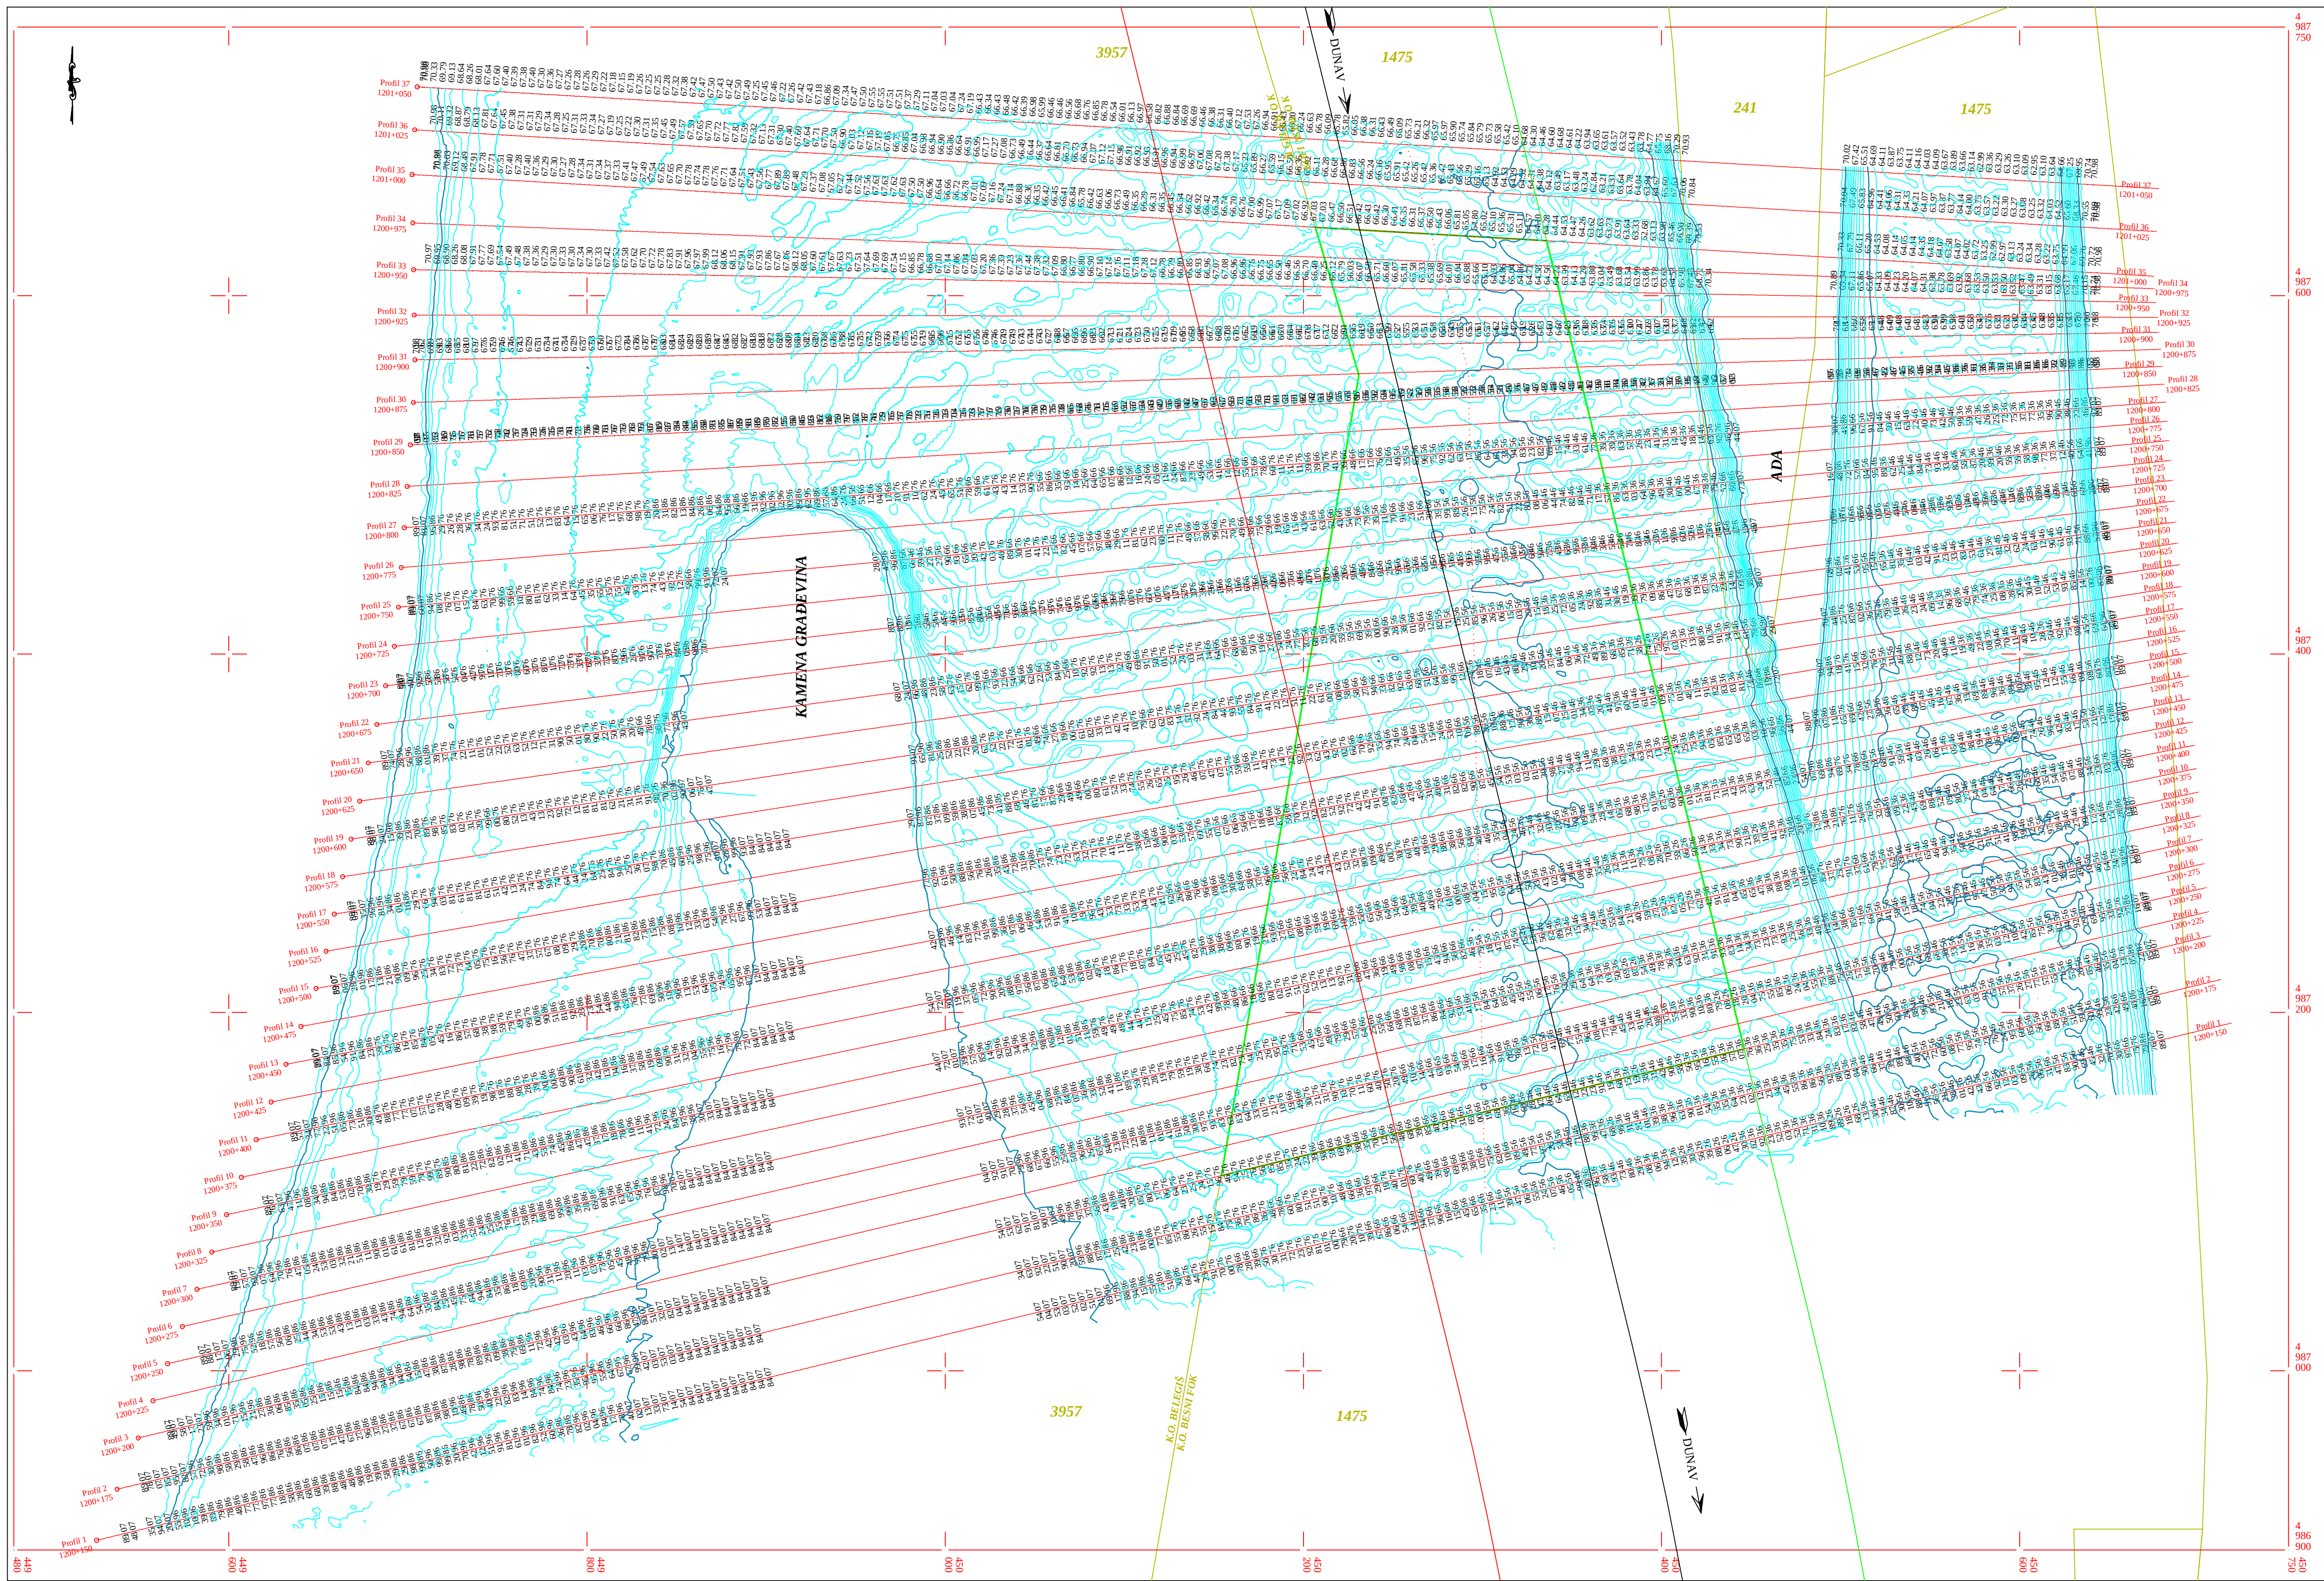

REPUBLIKA SRBIJA
BEOGRAD
K.O. BESNI FOK

SITUACIONI PLAN
POZAJMIŠTA MATERIJALA
NA R. DUNAV KM. 1200+200 - 1201+000

R = 1 : 2.000
e = 0.5 m

datum merenja :
13. Jul. 2022. godine

radni nivo vode na dan merenja :
70.99 m.n.m. na vodometnoj levi Zemun +218


- Legenda :
- Linija izohipsi u vodi
 - Linija izohipsi na suvom
 - Granična linija katastarskih parcela
 - 60.43
 - Kineta iskop
 - Dimenzionisanje
 - Linija prostriranja poprenog profila sa naznačenom "0" profila i nazivom




1:2000



Projatana organizacija :				Hidrografska organizacija :			
IC CONSULTENT d.o.o.				IC CONSULTENT d.o.o.			
SRB-11000 Beograd, Srbija, Kneza Miloša 19/3 T +381 11 303 92 38 F +381 11 323 76 90 beograd@ic-group.org www.ic-group.org				SRB-11000 Beograd, Srbija, Kneza Miloša 19/3 T +381 11 303 92 38 F +381 11 323 76 90 beograd@ic-group.org www.ic-group.org			
Odg.projekat				Investitor			
Odgovorno lice				Kompleks / Objekt / Mesto gradnje			
Sumio				POZAJMIŠTE MATERIJAL			
Obradio				NA RECI DUNAV KM 1200+200 - 1201+000			
Naziv crteža				Projekat			
1:2000				Crtež broj			
SITUACIONI PLAN				-03-			
				List			
				01			

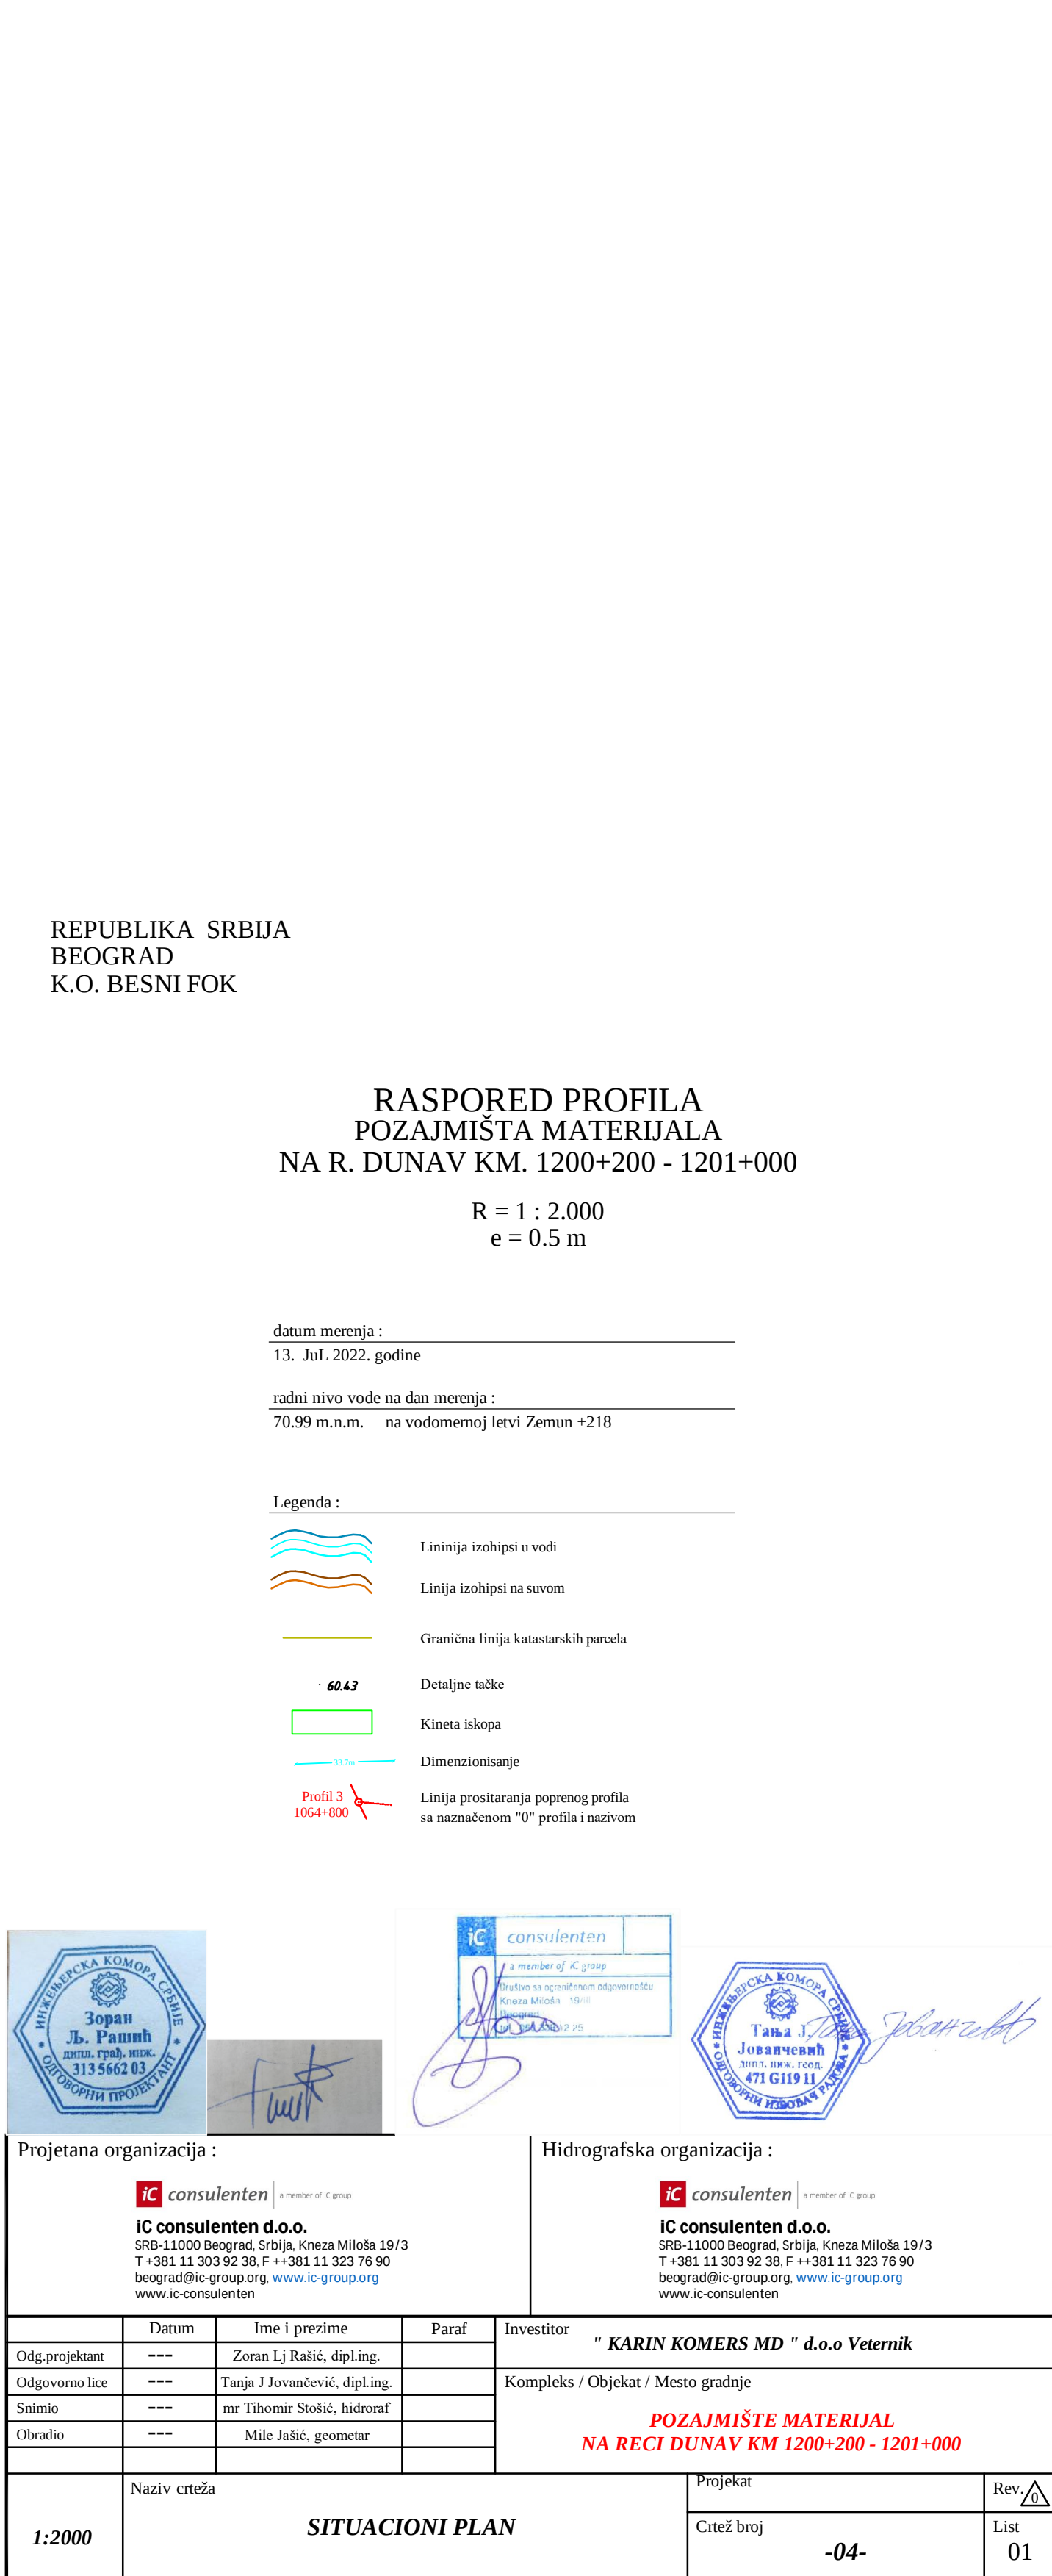

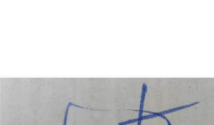





Projektovanje izdanja :

ic konsulenten d.o.o.

SRB-11000 Beograd, Stijuka, Kneza Miloša 19/3
T +381 11 303 92 38 F + +381 11 323 76 90
beograd@ic-group.org www.ic-group.org
www.ic-consulenten

Hydrografska organizacija :

ic konsulenten d.o.o.

SRB-11000 Beograd, Stijuka, Kneza Miloša 19/3
T +381 11 303 92 38 F + +381 11 323 76 90
beograd@ic-group.org www.ic-group.org
www.ic-consulenten

Datum	Ime i prezime	Paraf
---	Zoran Ij Ratić, dipl.ing.	
---	Tanja J Jovančević, dipl.ing.	
---	mr Tibomir Stosić, hidrograf	
---	Mile Jasić, geometar	

Investitor	Kompleks / Objekat / Mesto gradnje
	" KARIN KOMERS MD " d.o.o VETERNIK POZIVANJE MATERIJAL NA RECI DUNAV KM 1200+200 - 1201+000

Naziv crteža	Projekat	Rev.
1:2000	Crtelj broj	List
	-04-	01