


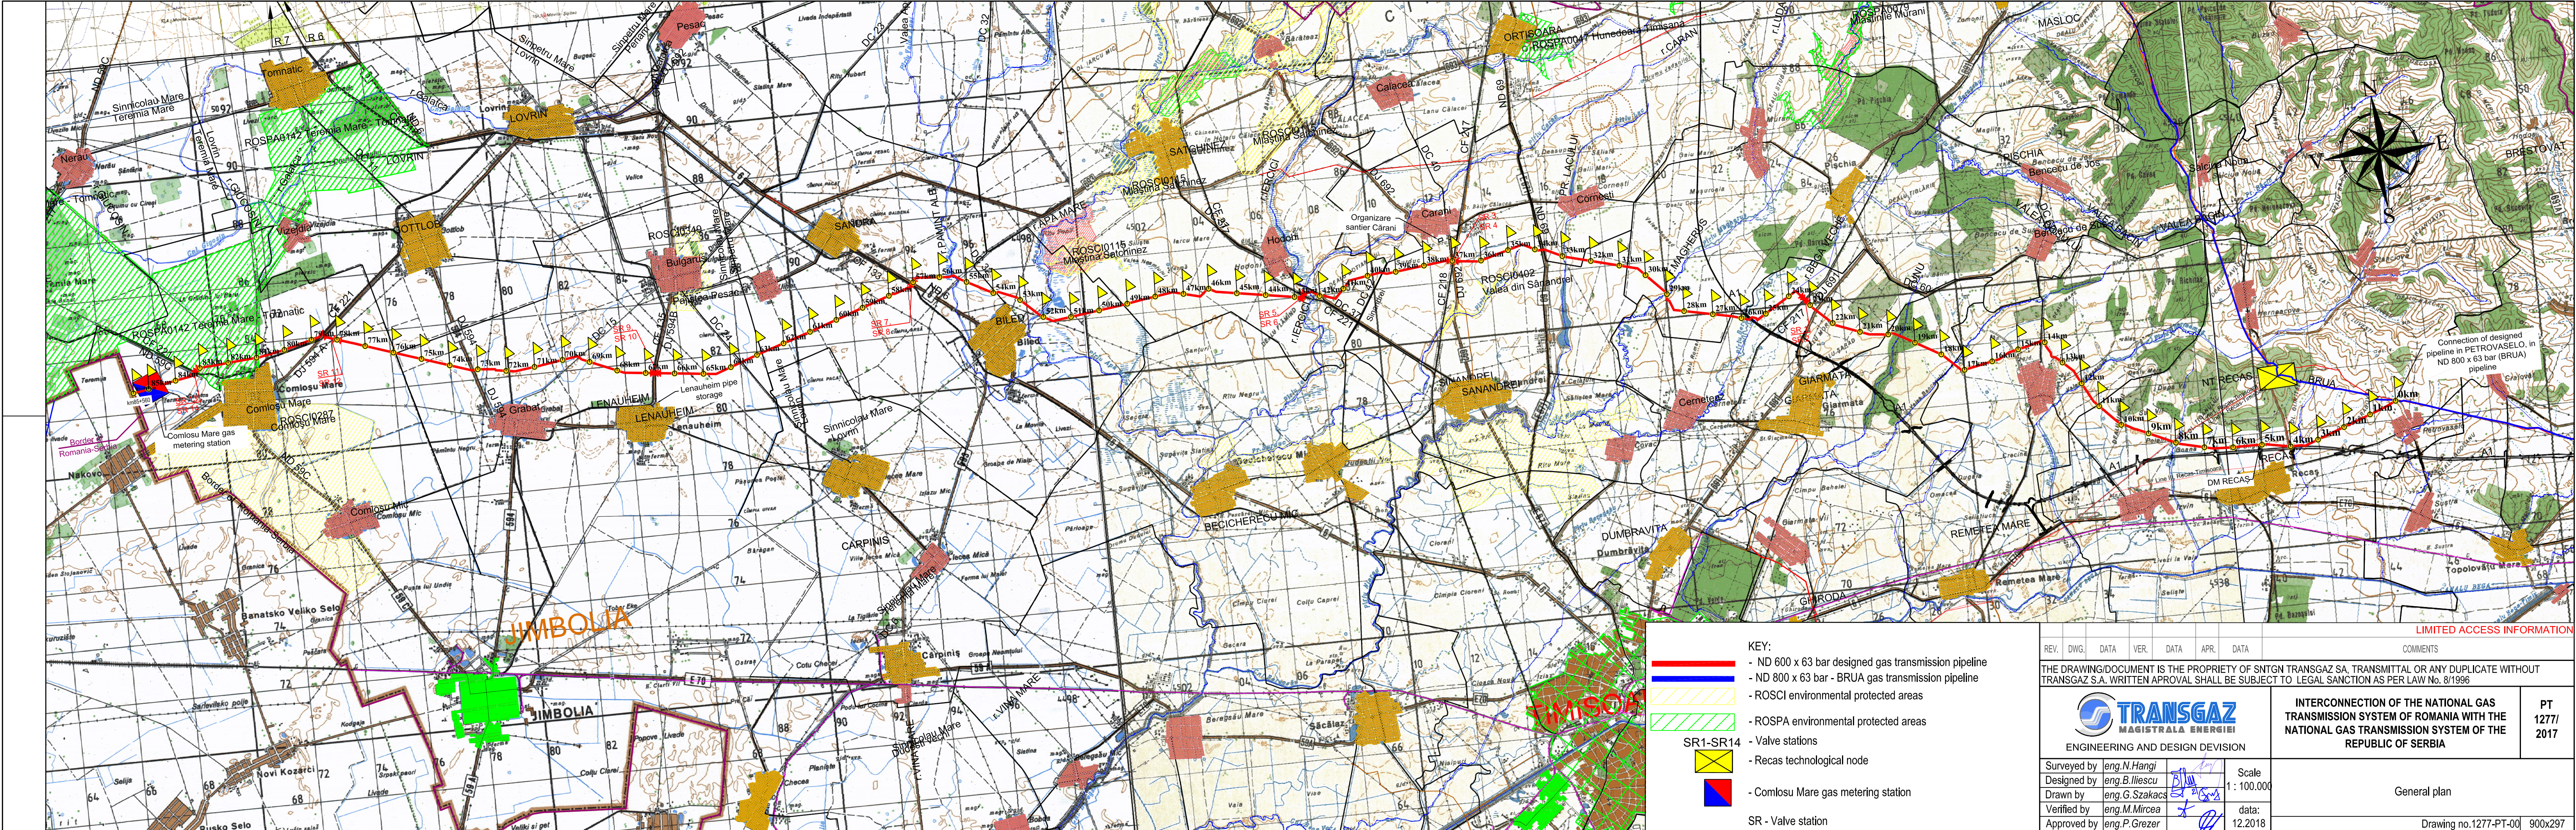

KEY:

- ND 600 x 63 bar designed gas transmission pipeline
- ND 800 x 63 bar - BRUA gas transmission pipeline
- ROSCI environmental protected areas
- ROSPA environmental protected areas
- SR1-SR14 - Valve stations
- Recas technological node
- Comlosu Mare gas metering station
- SR - Valve station

REV.	DWG.	DATA	VER.	DATA	APR.	DATA	COMMENTS
THE DRAWING/DOCUMENT IS THE PROPRIETY OF SNTGN TRANSGAZ SA, TRANSMITTAL OR ANY DUPLICATE WITHOUT TRANSGAZ S.A. WRITTEN APROVAL SHALL BE SUBJECT TO LEGAL SANCTION AS PER LAW NO. 8/1996							
 TRANSGAZ MAGISTRALA ENERGIEI				INTERCONNECTION OF THE NATIONAL GAS TRANSMISSION SYSTEM OF ROMANIA WITH THE NATIONAL GAS TRANSMISSION SYSTEM OF THE REPUBLIC OF SERBIA		PT 1277/ 2017	
ENGINEERING AND DESIGN DEVISION				Scale 1: 100.000		General plan	
Surveyed by eng.N.Hangi				data: 12.2018		Drawing no.1277-PT-00 900x297	
Designed by eng.B.Iliescu							
Drawn by eng.G.Szakacs							
Verified by eng.M.Mircea							
Approved by eng.P.Grezer							